
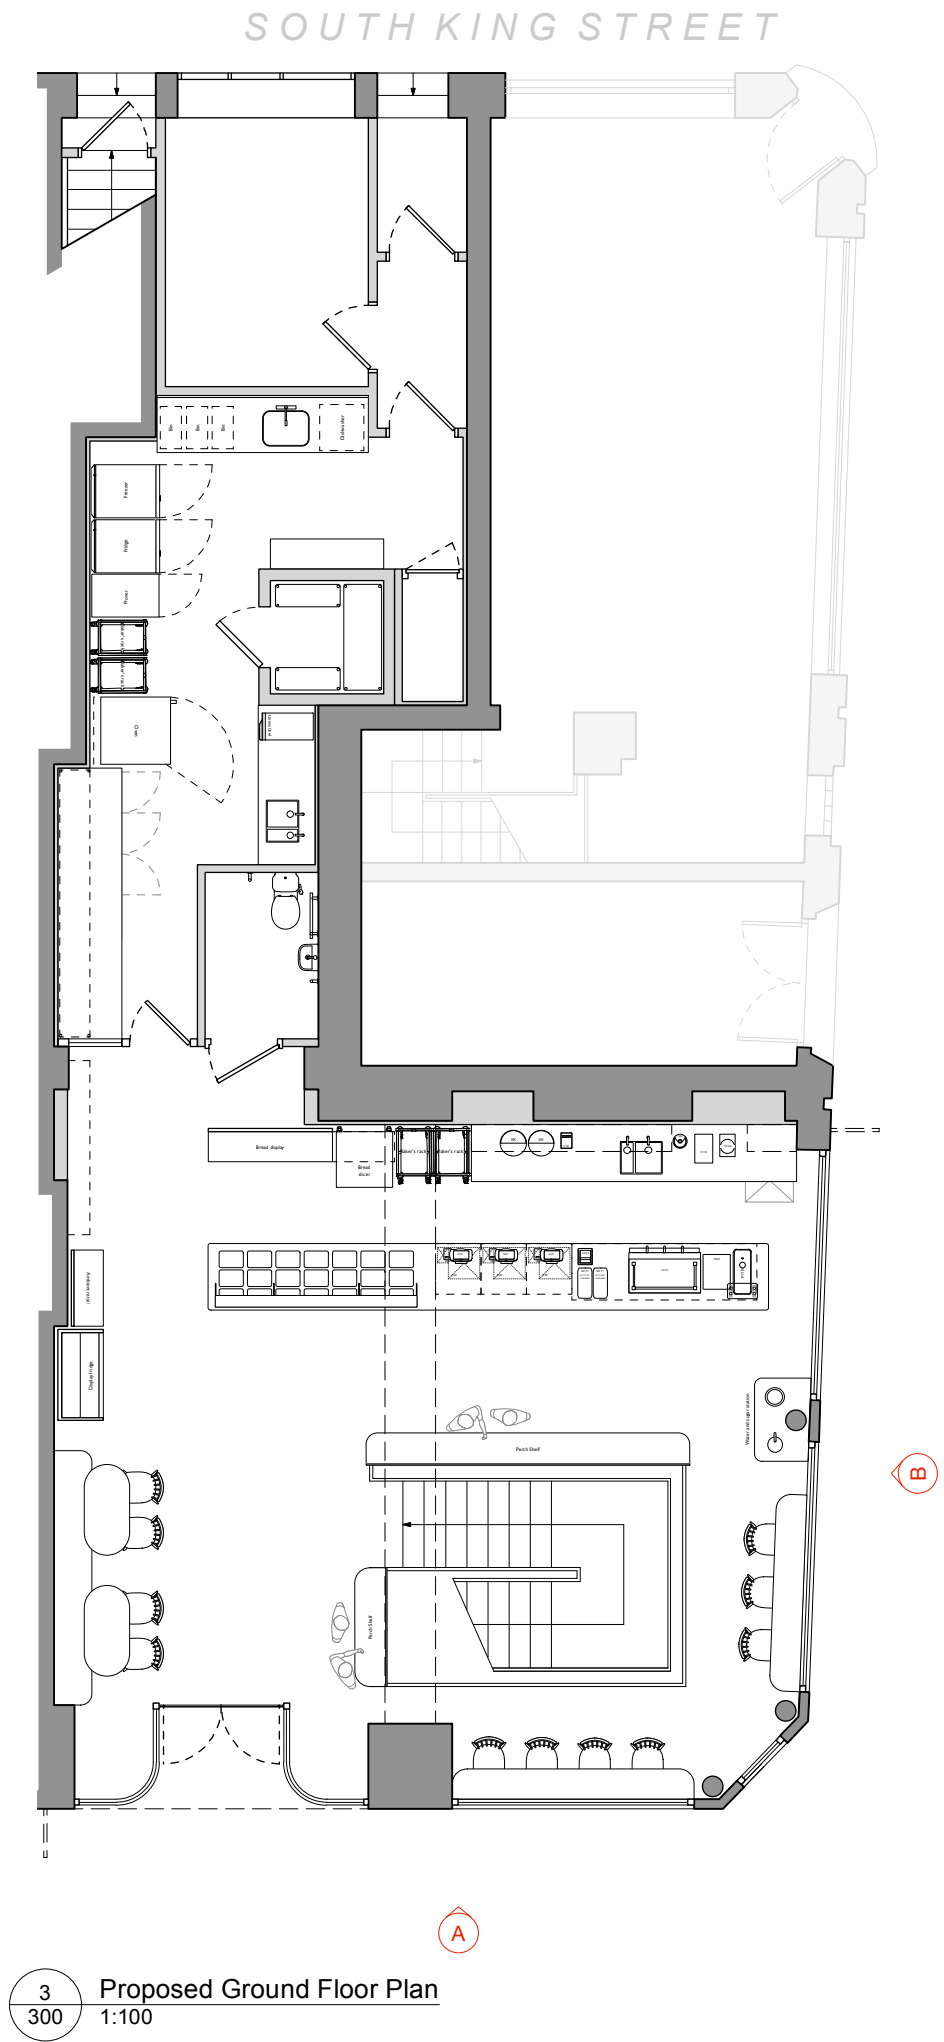


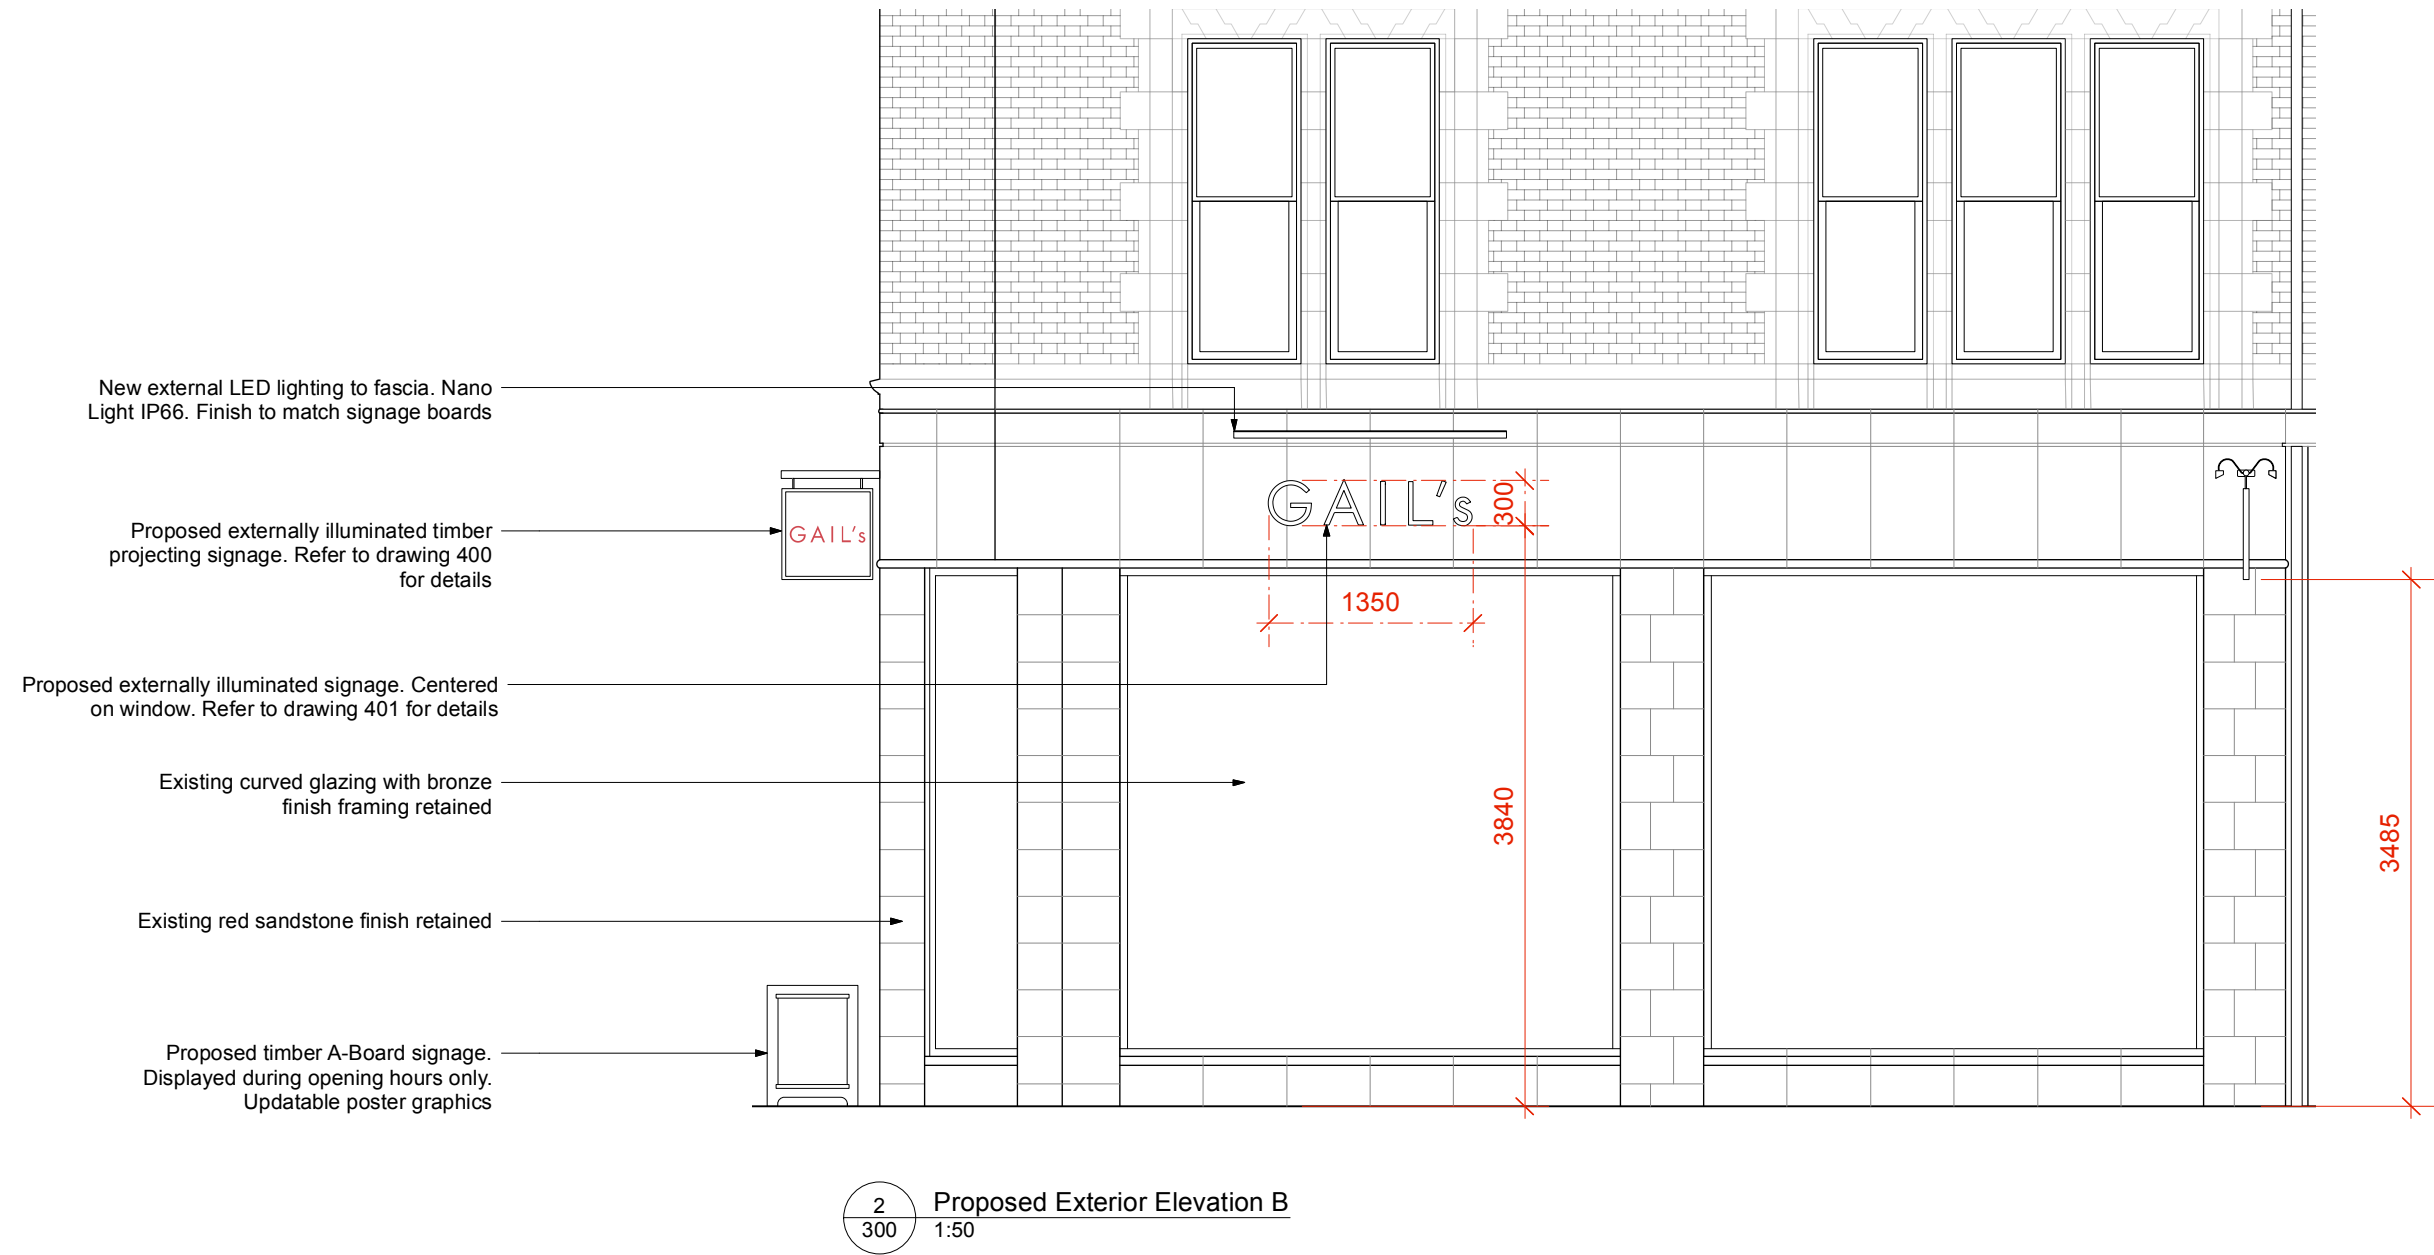

object.space.place

Client: GAIL's
Project: Manchester King St
Date: 29.11.22
Drawing Purpose: Information
Drawing Title: Proposed Exterior Elevations

Job Number: 302 Scale@A2: As Shown

Drawing Number: 300 Rev: /

www.objectspaceplace.com Copyright 2022