
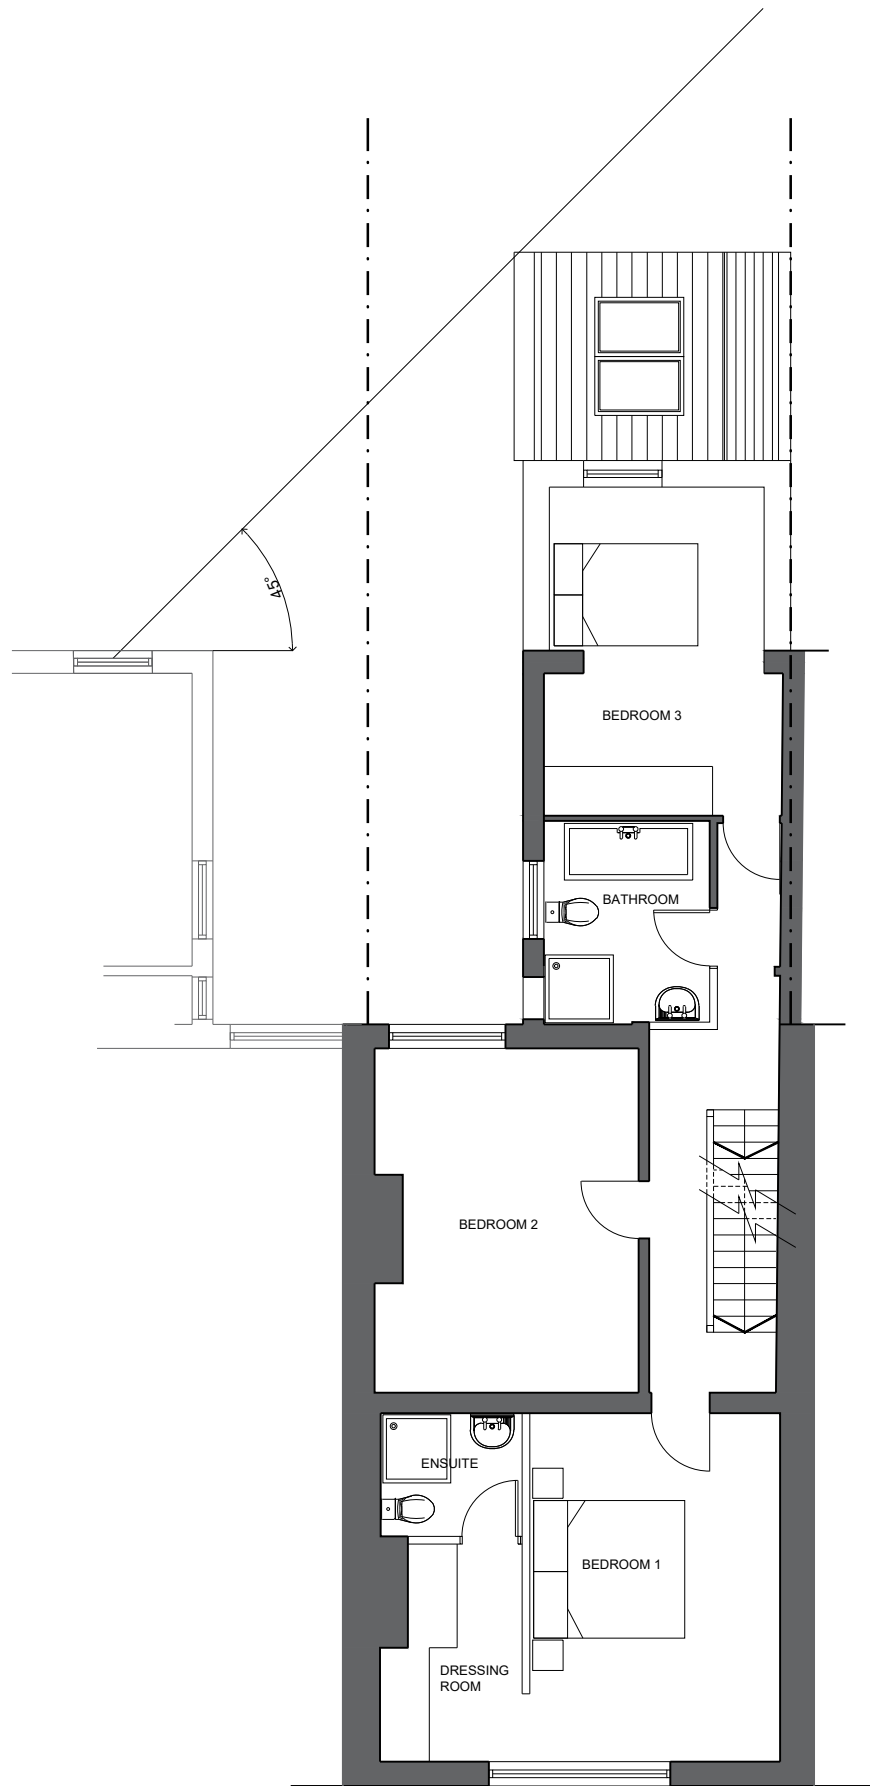


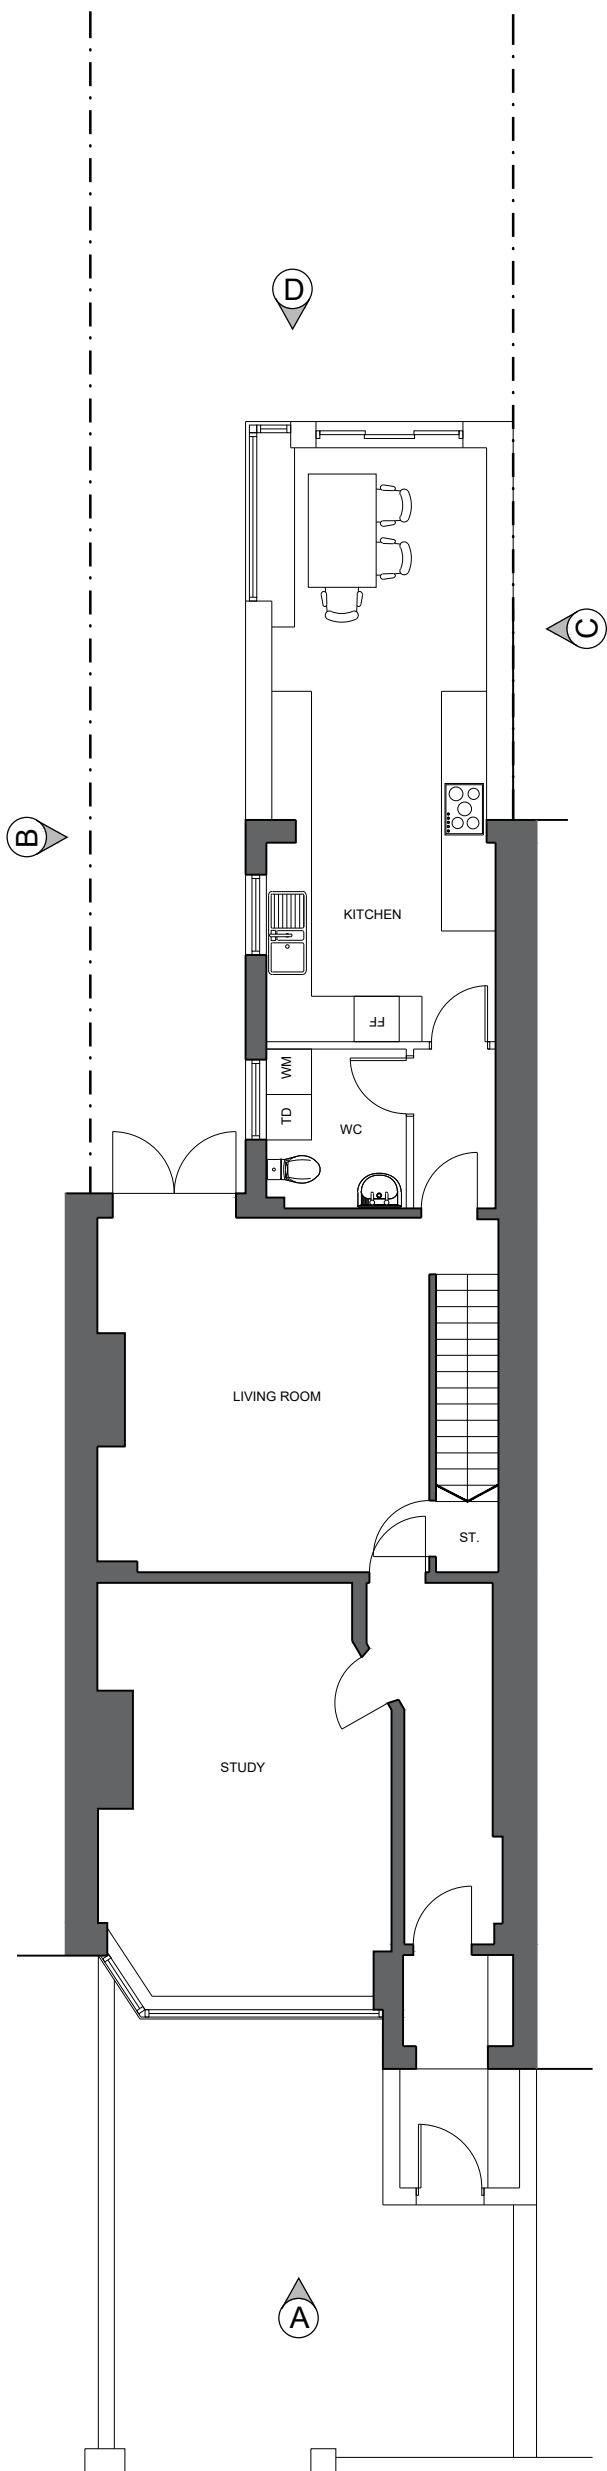

NOTES:

THIS DRAWING, ITS CONTENTS AND THE BUILDING WORKS DEPICTED ARE COPYRIGHT OF THE ARCHITECT'S AND MAY NOT BE REPRODUCED UNLESS WRITTEN PERMISSION HAS BEEN GRANTED BY JRC ARCHITECTS LIMITED.

**THIS DRAWING IS TO BE READ IN CONJUNCTION WITH
ALL OTHER PROJECT DRAWINGS.**

ONLY DECLARED DIMENSIONS ON THIS DRAWING
ARE TO BE USED.
DO NOT SCALE OFF DRAWING.
IF IN DOUBT PLEASE ASK.

PROJECT

Mr & Mrs O'Brien
Proposed Extension
558 Parrs Wood Road
Manchester
M20 5QT

JRC
ARCHITECTS

E HANNAH@JRCARCHITECTS.CO.UK
M 07814 784 716

DRAWING TITLE

Proposed Floor Plans

DATE _____

July 2023

SCALE

1:100 @ A3

DRAWN BY

HC

JOB REFERENCE

558PWR

DRAWING NUMBER

PL.04

REV.

#