



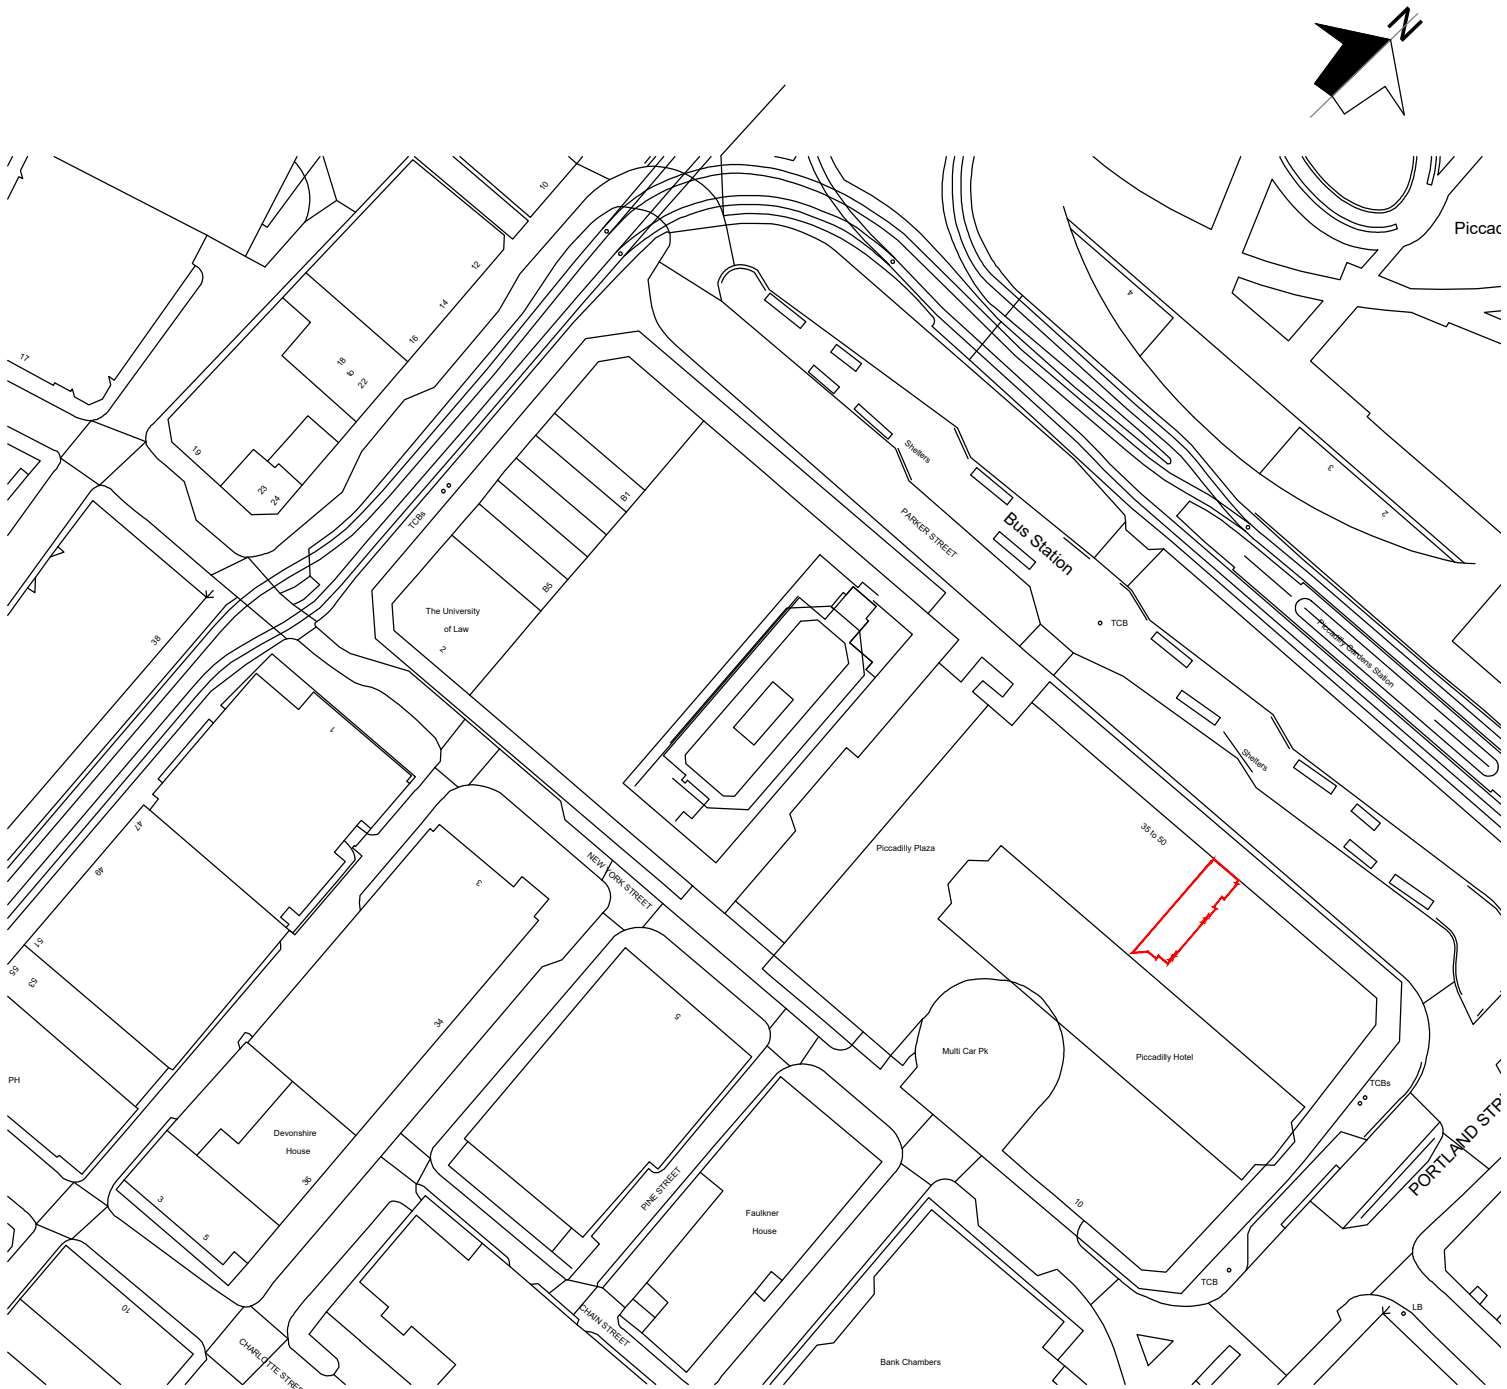


Ordnance Survey (c) Crown Copyright 2015. All rights reserved. Licence number 100022432


SITE PLAN 1:1250 @ A1

 


SCALE BAR 1:1250

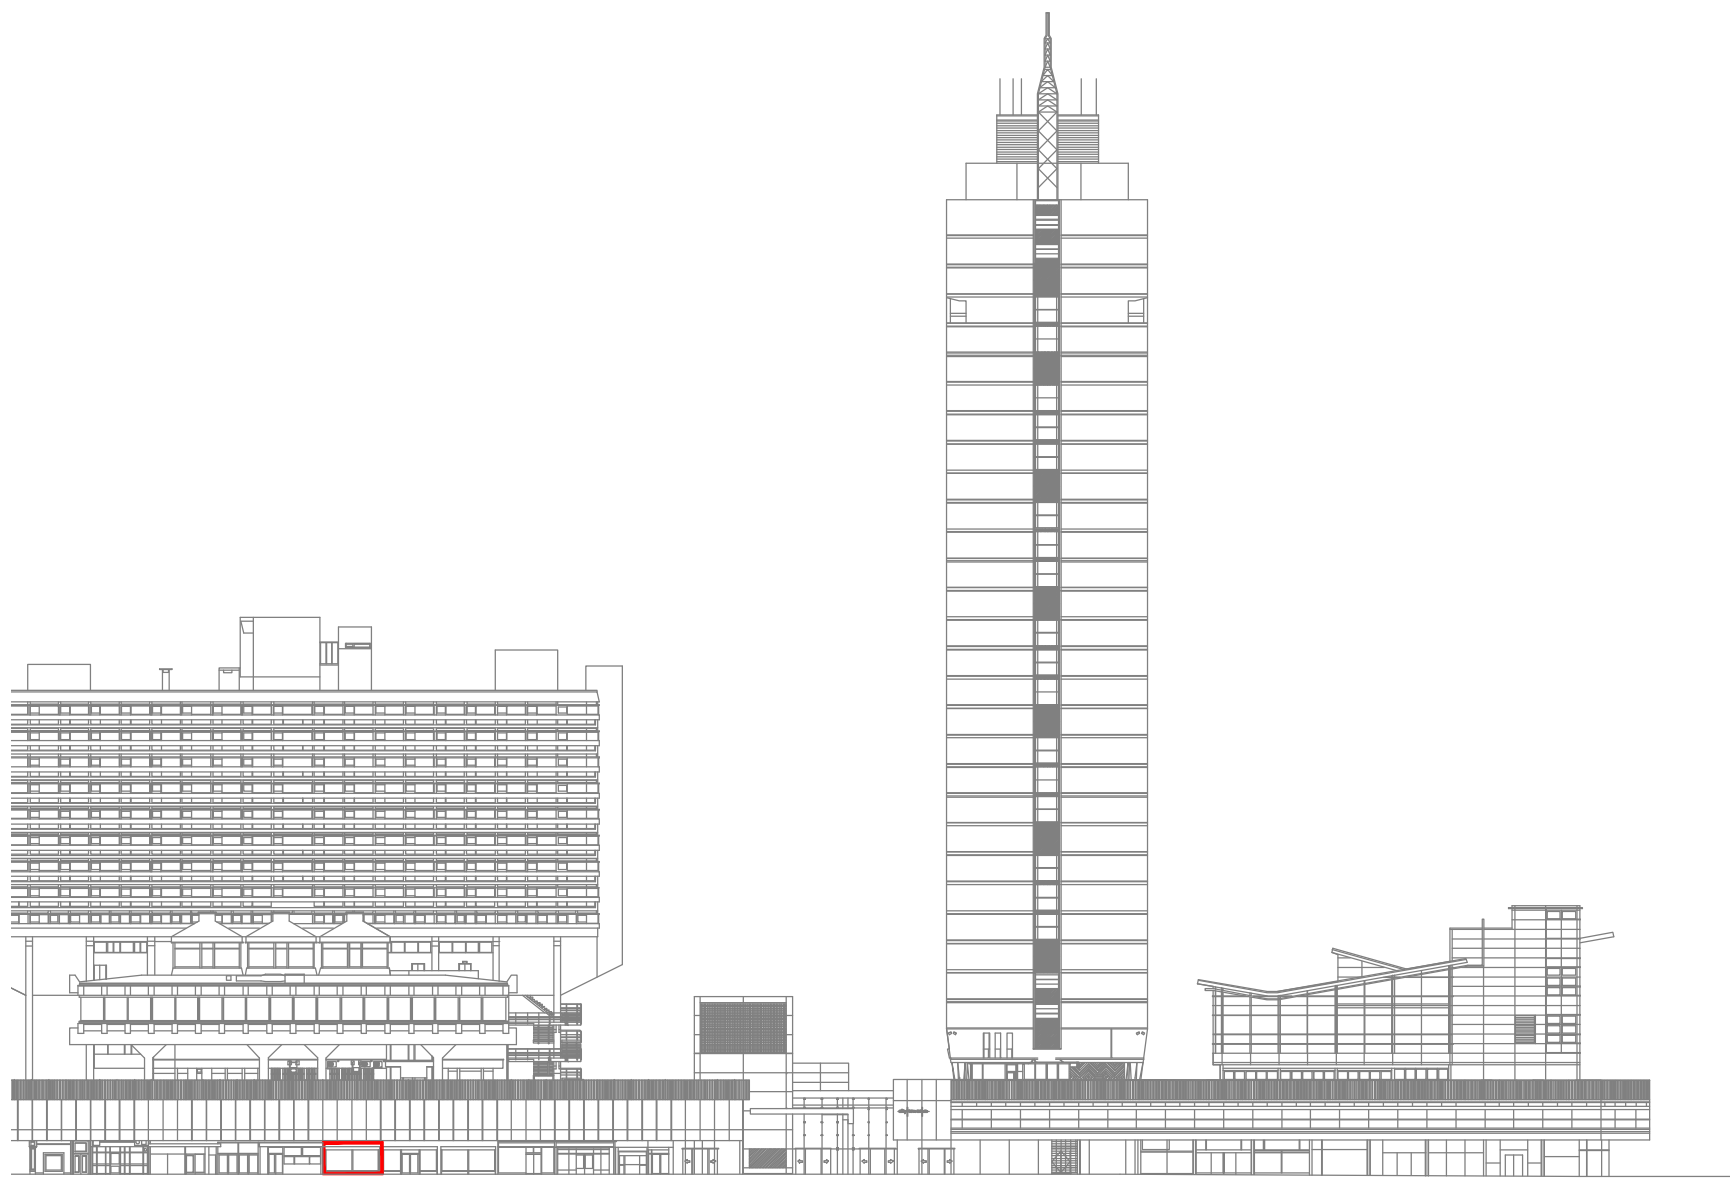

UNIT LOCATION ON PARKER STREET ELEVATION N/S



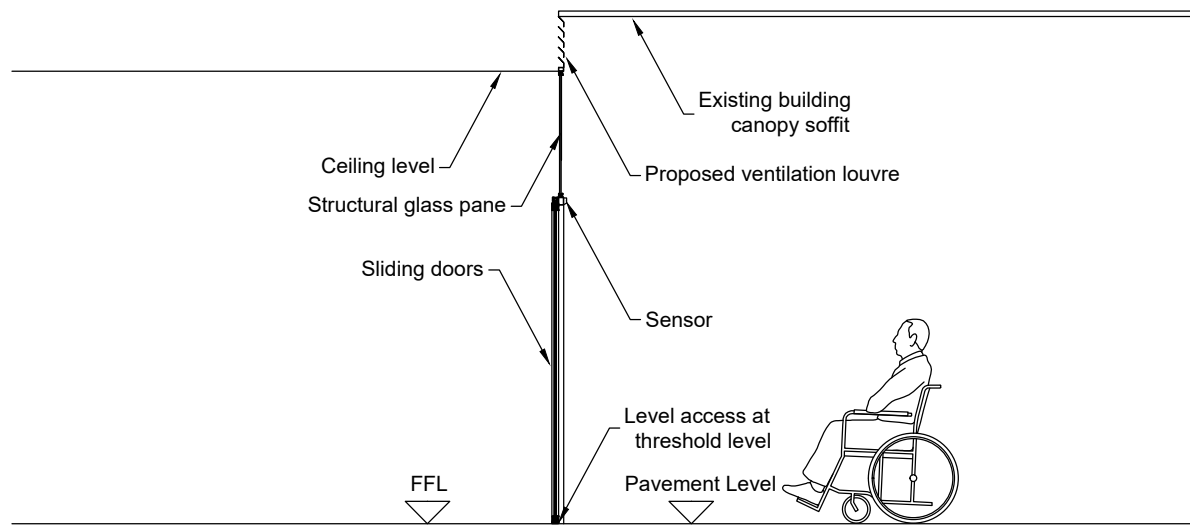


PROPOSED SECTION THROUGH THE SHOPFRONT ENTRANCE 1:50 @ A1

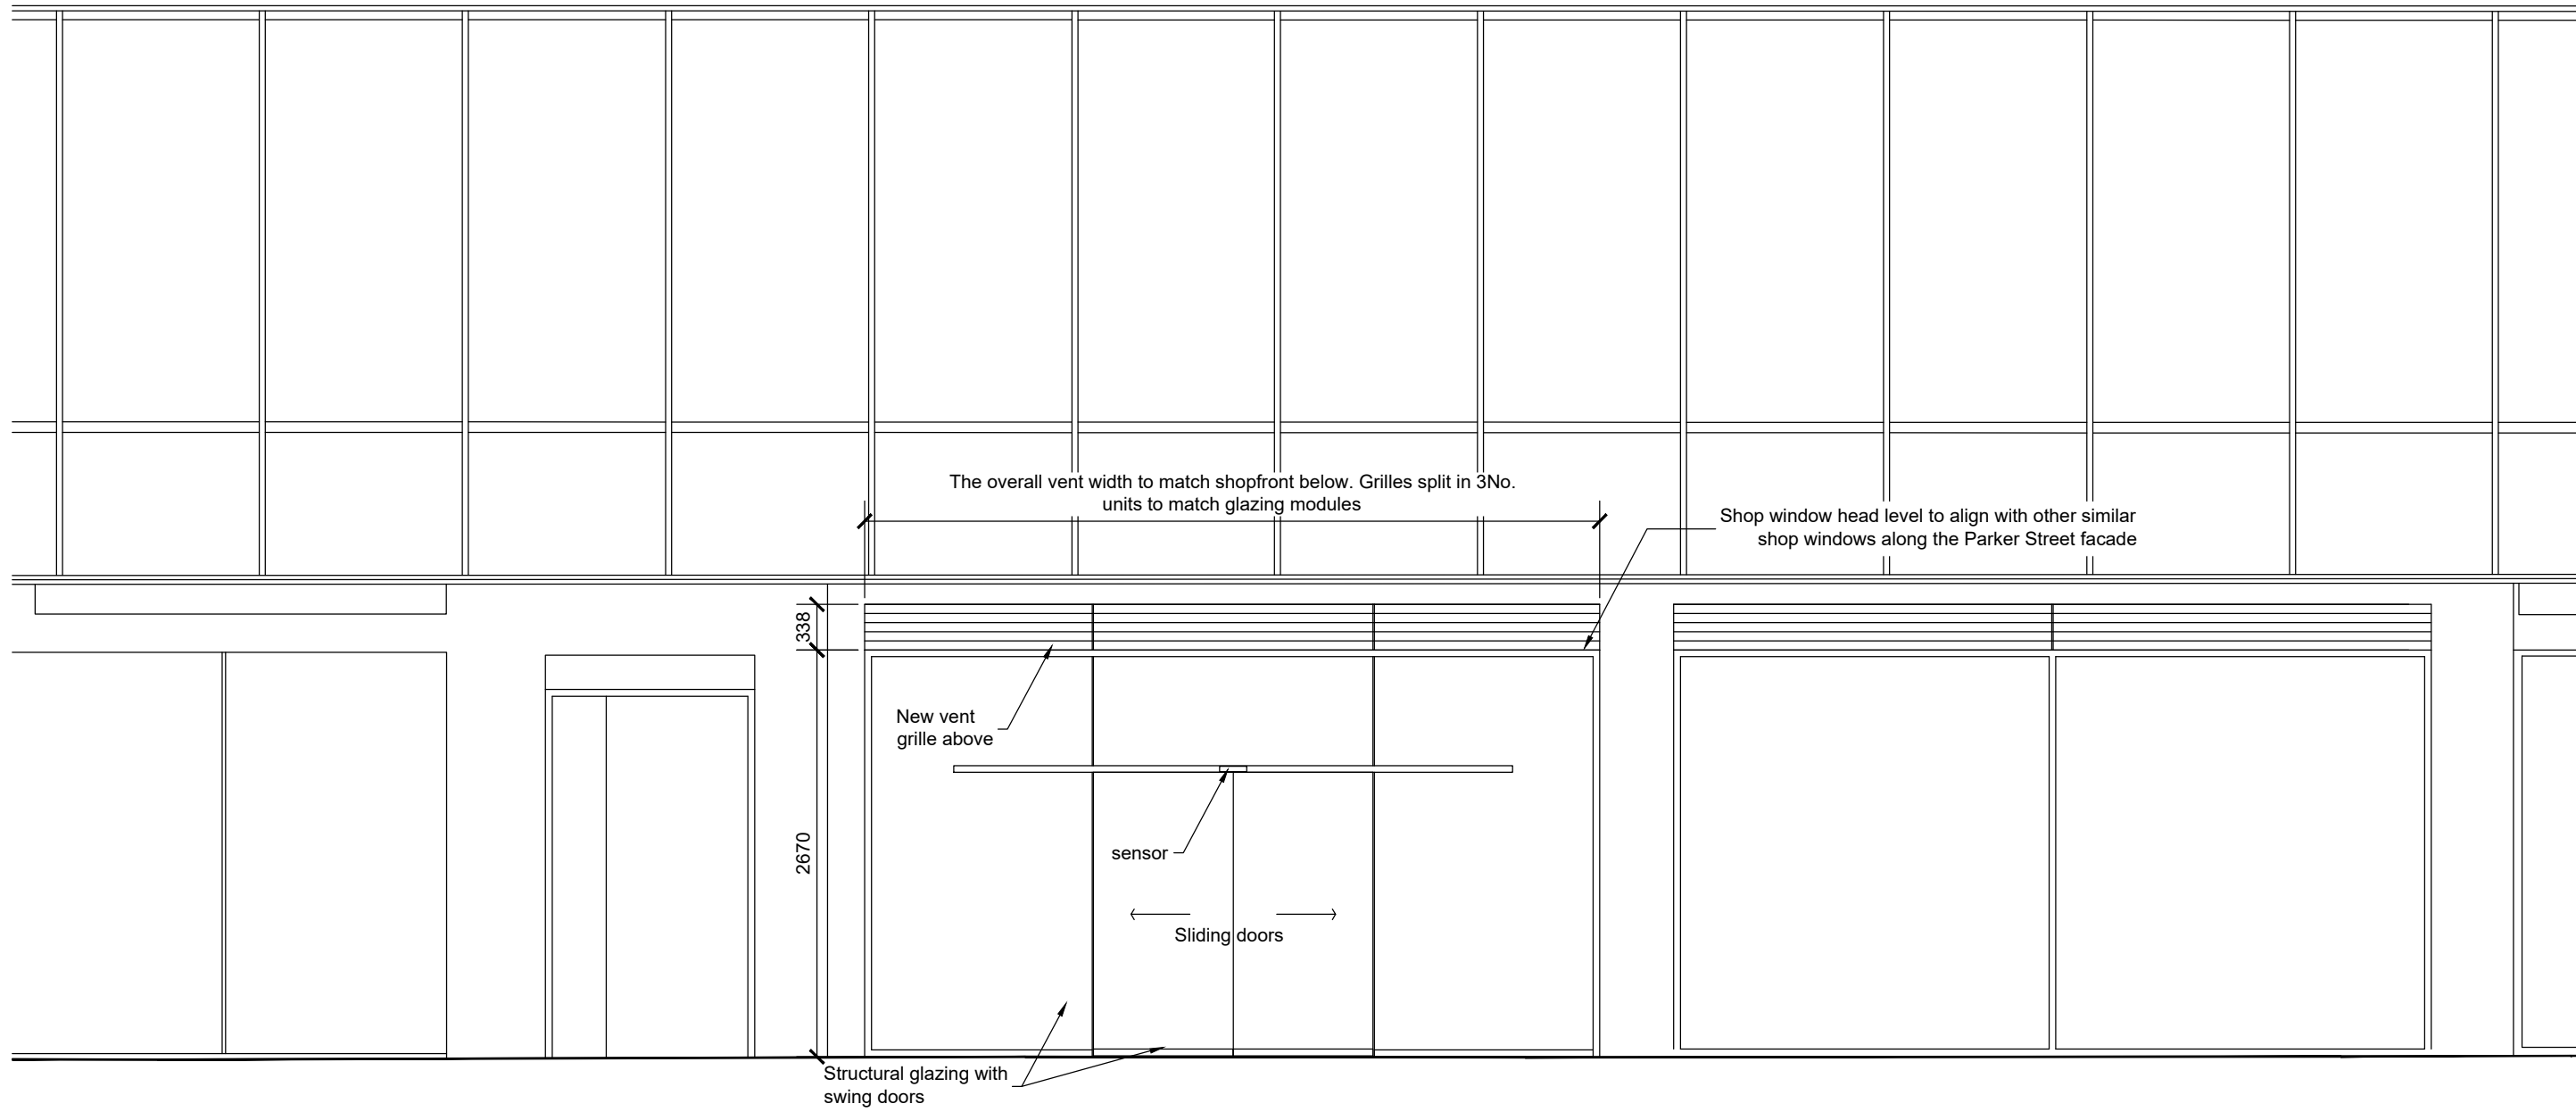

NOTE: ALL DIMENSIONS TO BE VERIFIED ON SITE AGAINST EXISTING CONTEXT

PROPOSED NEW GLAZED SCREEN AND DOUBLE DOOR 1:50 @ A1

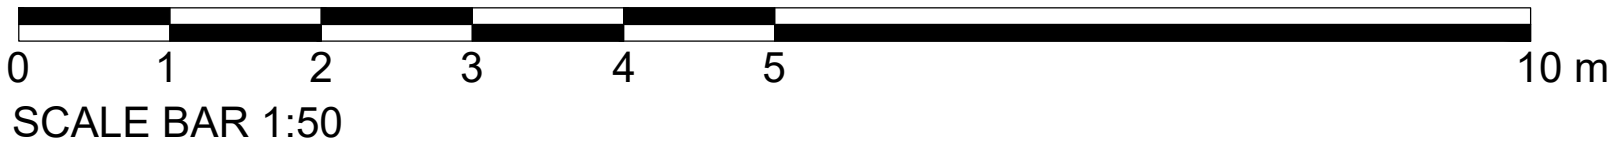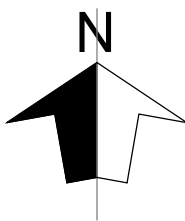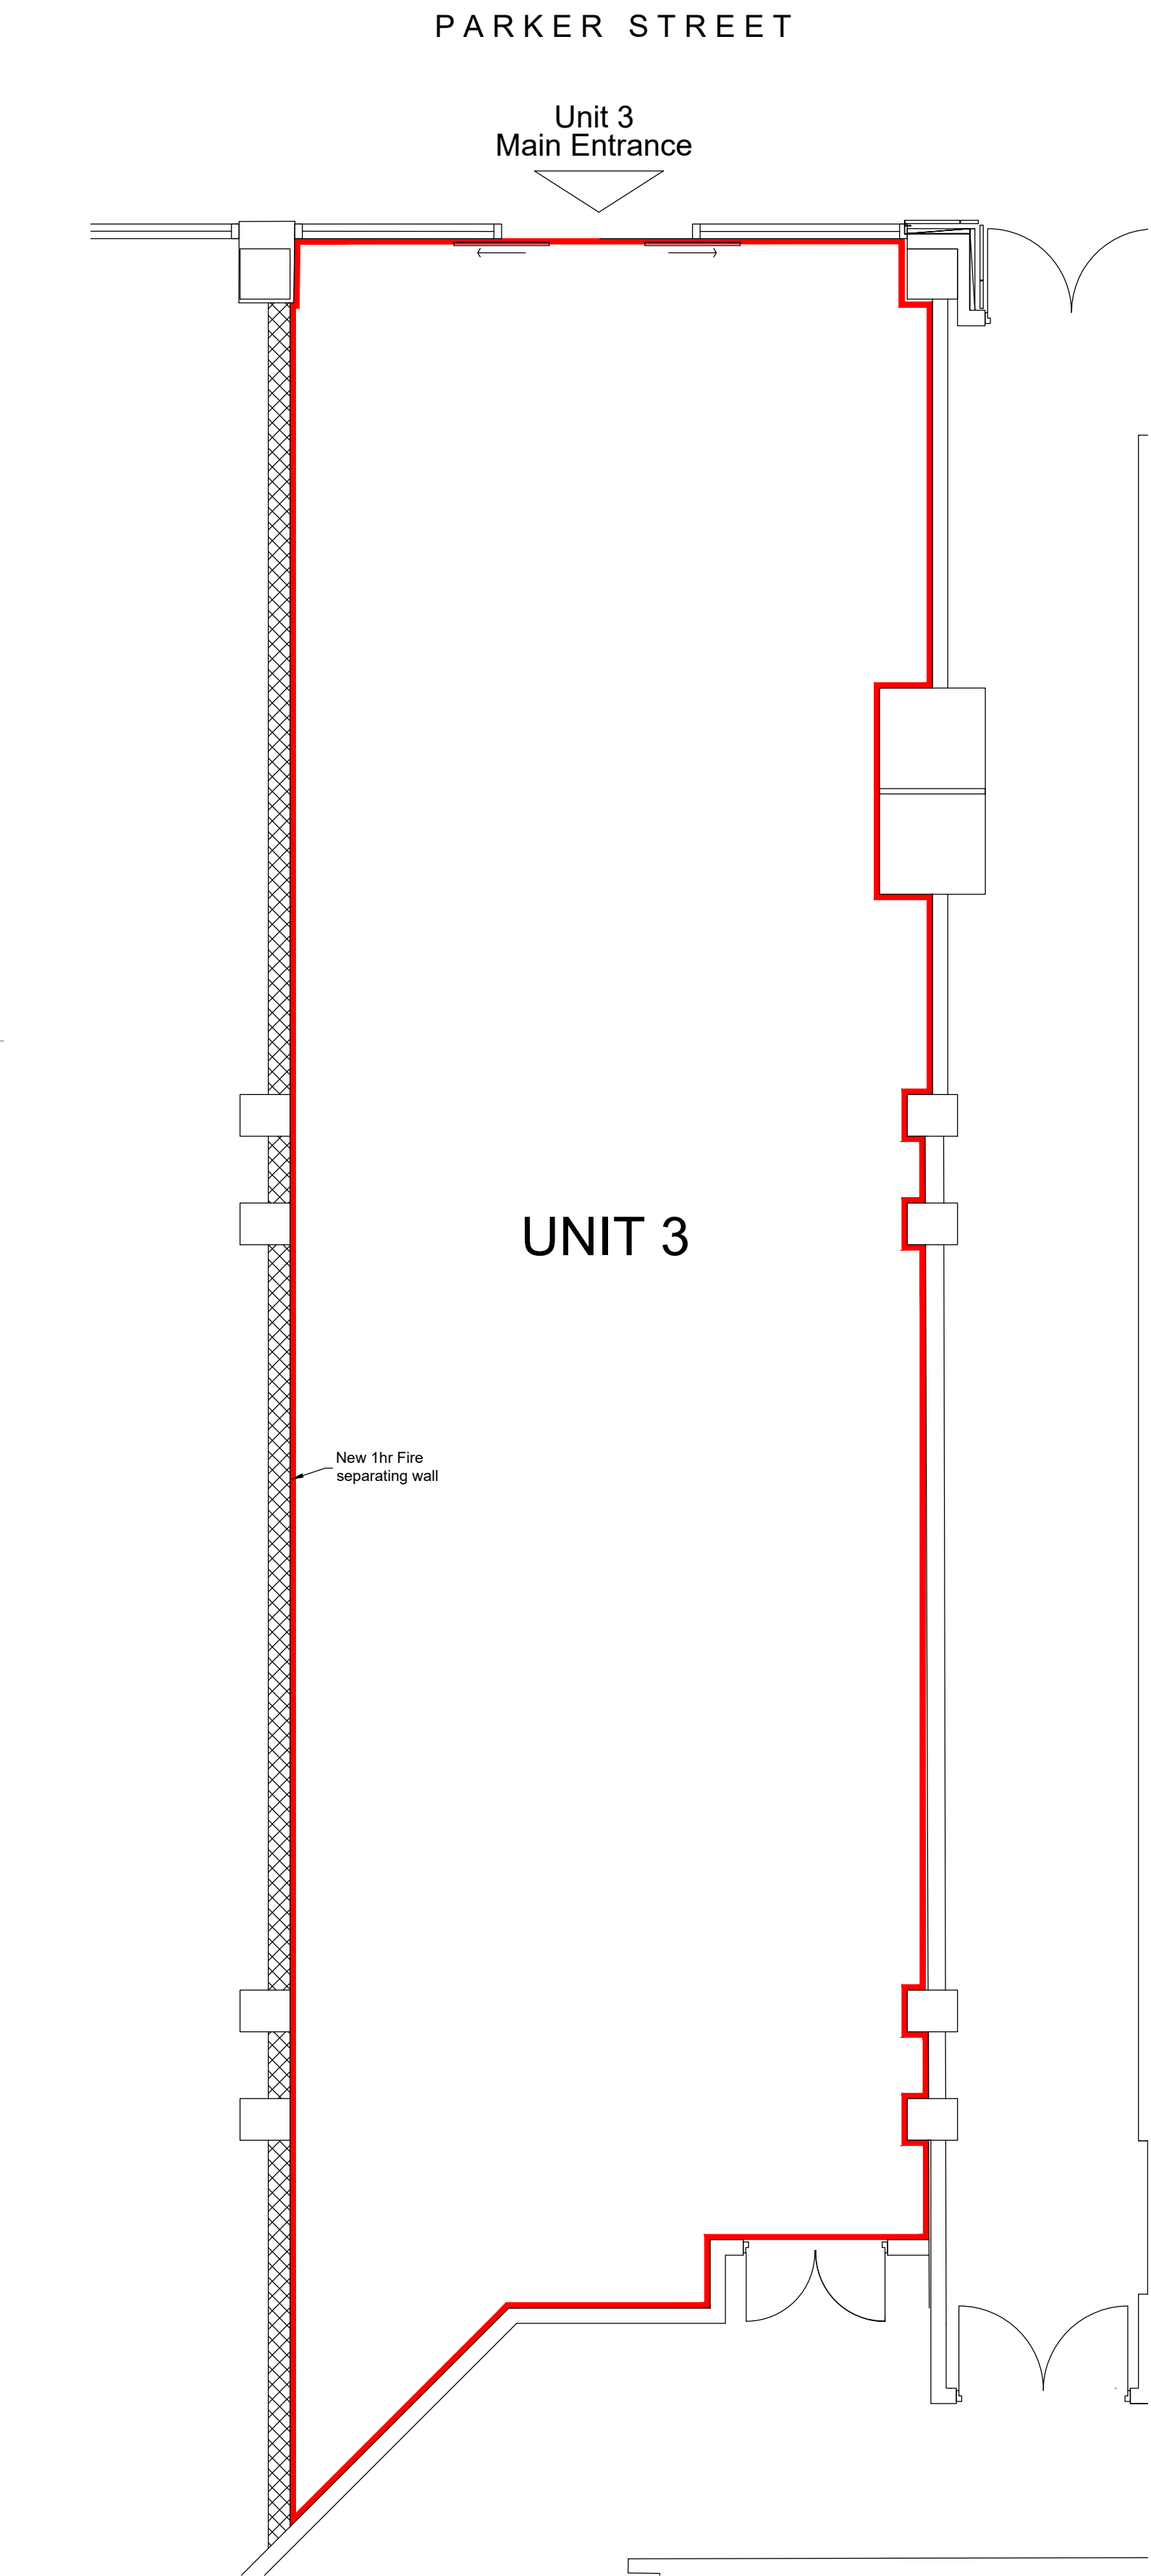

SCALE BAR 1:50

NOTES

- DO NOT SCALE FROM THIS DRAWING.
- ALL DIMENSIONS MUST BE CHECKED ON SITE.
- ALL RIGHTS RESERVED, NO REPRODUCTION IN ANY MATERIAL FORM IS PERMITTED WITHOUT CONSENT.
- THIS DRAWING IS COPYRIGHT OF CUMMING-GROUP.

TENDER

REVISIONS

No.	DATE	DETAILS	INITIALS
P1	28.09.22	REVISED PLANNING ISSUE	AS
P2	18.10.22	REVISED PLANNING ISSUE	AS
T1	08.11.22	TENDER ISSUE	AS

client
CITY TOWER TRUST

project
EAT ITALIAN, CITY TOWER, PICCADILLY PLAZA, MANCHESTER

title
PROPOSED PLAN & FRONT ELEVATION

scales
1:50 @ A1

date	21.07.22	drawn	AS	checked	TI
drawing no.	1472 - 100	revision	T1		

CUMMING
Building Value Through Expertise

4 St Paul's Churchyard, London, EC4M 8AY
TEL: 020 7029 3888 - E: info@cumming-group.com
www.cumming-group.com