



DO NOT SCALE this drawing, figured dimensions only are to be used.
This drawing is the sole copyright of PARKdesigned.
Any discrepancies between this drawing and other information should be reported to the Architect.
THE BOUNDARY SHOWN IS BASED ON INFORMATION SUPPLIED BY OTHERS, NOT PARKdesigned. ALL BOUNDARIES TO BE VERIFIED ON SITE. MODIFICATIONS TO THIS DRAWING TO BE MADE SOLELY ON ORIGINAL MAGNETIC MEDIA, AND MAY ONLY BE CARRIED OUT BY PARKdesigned.

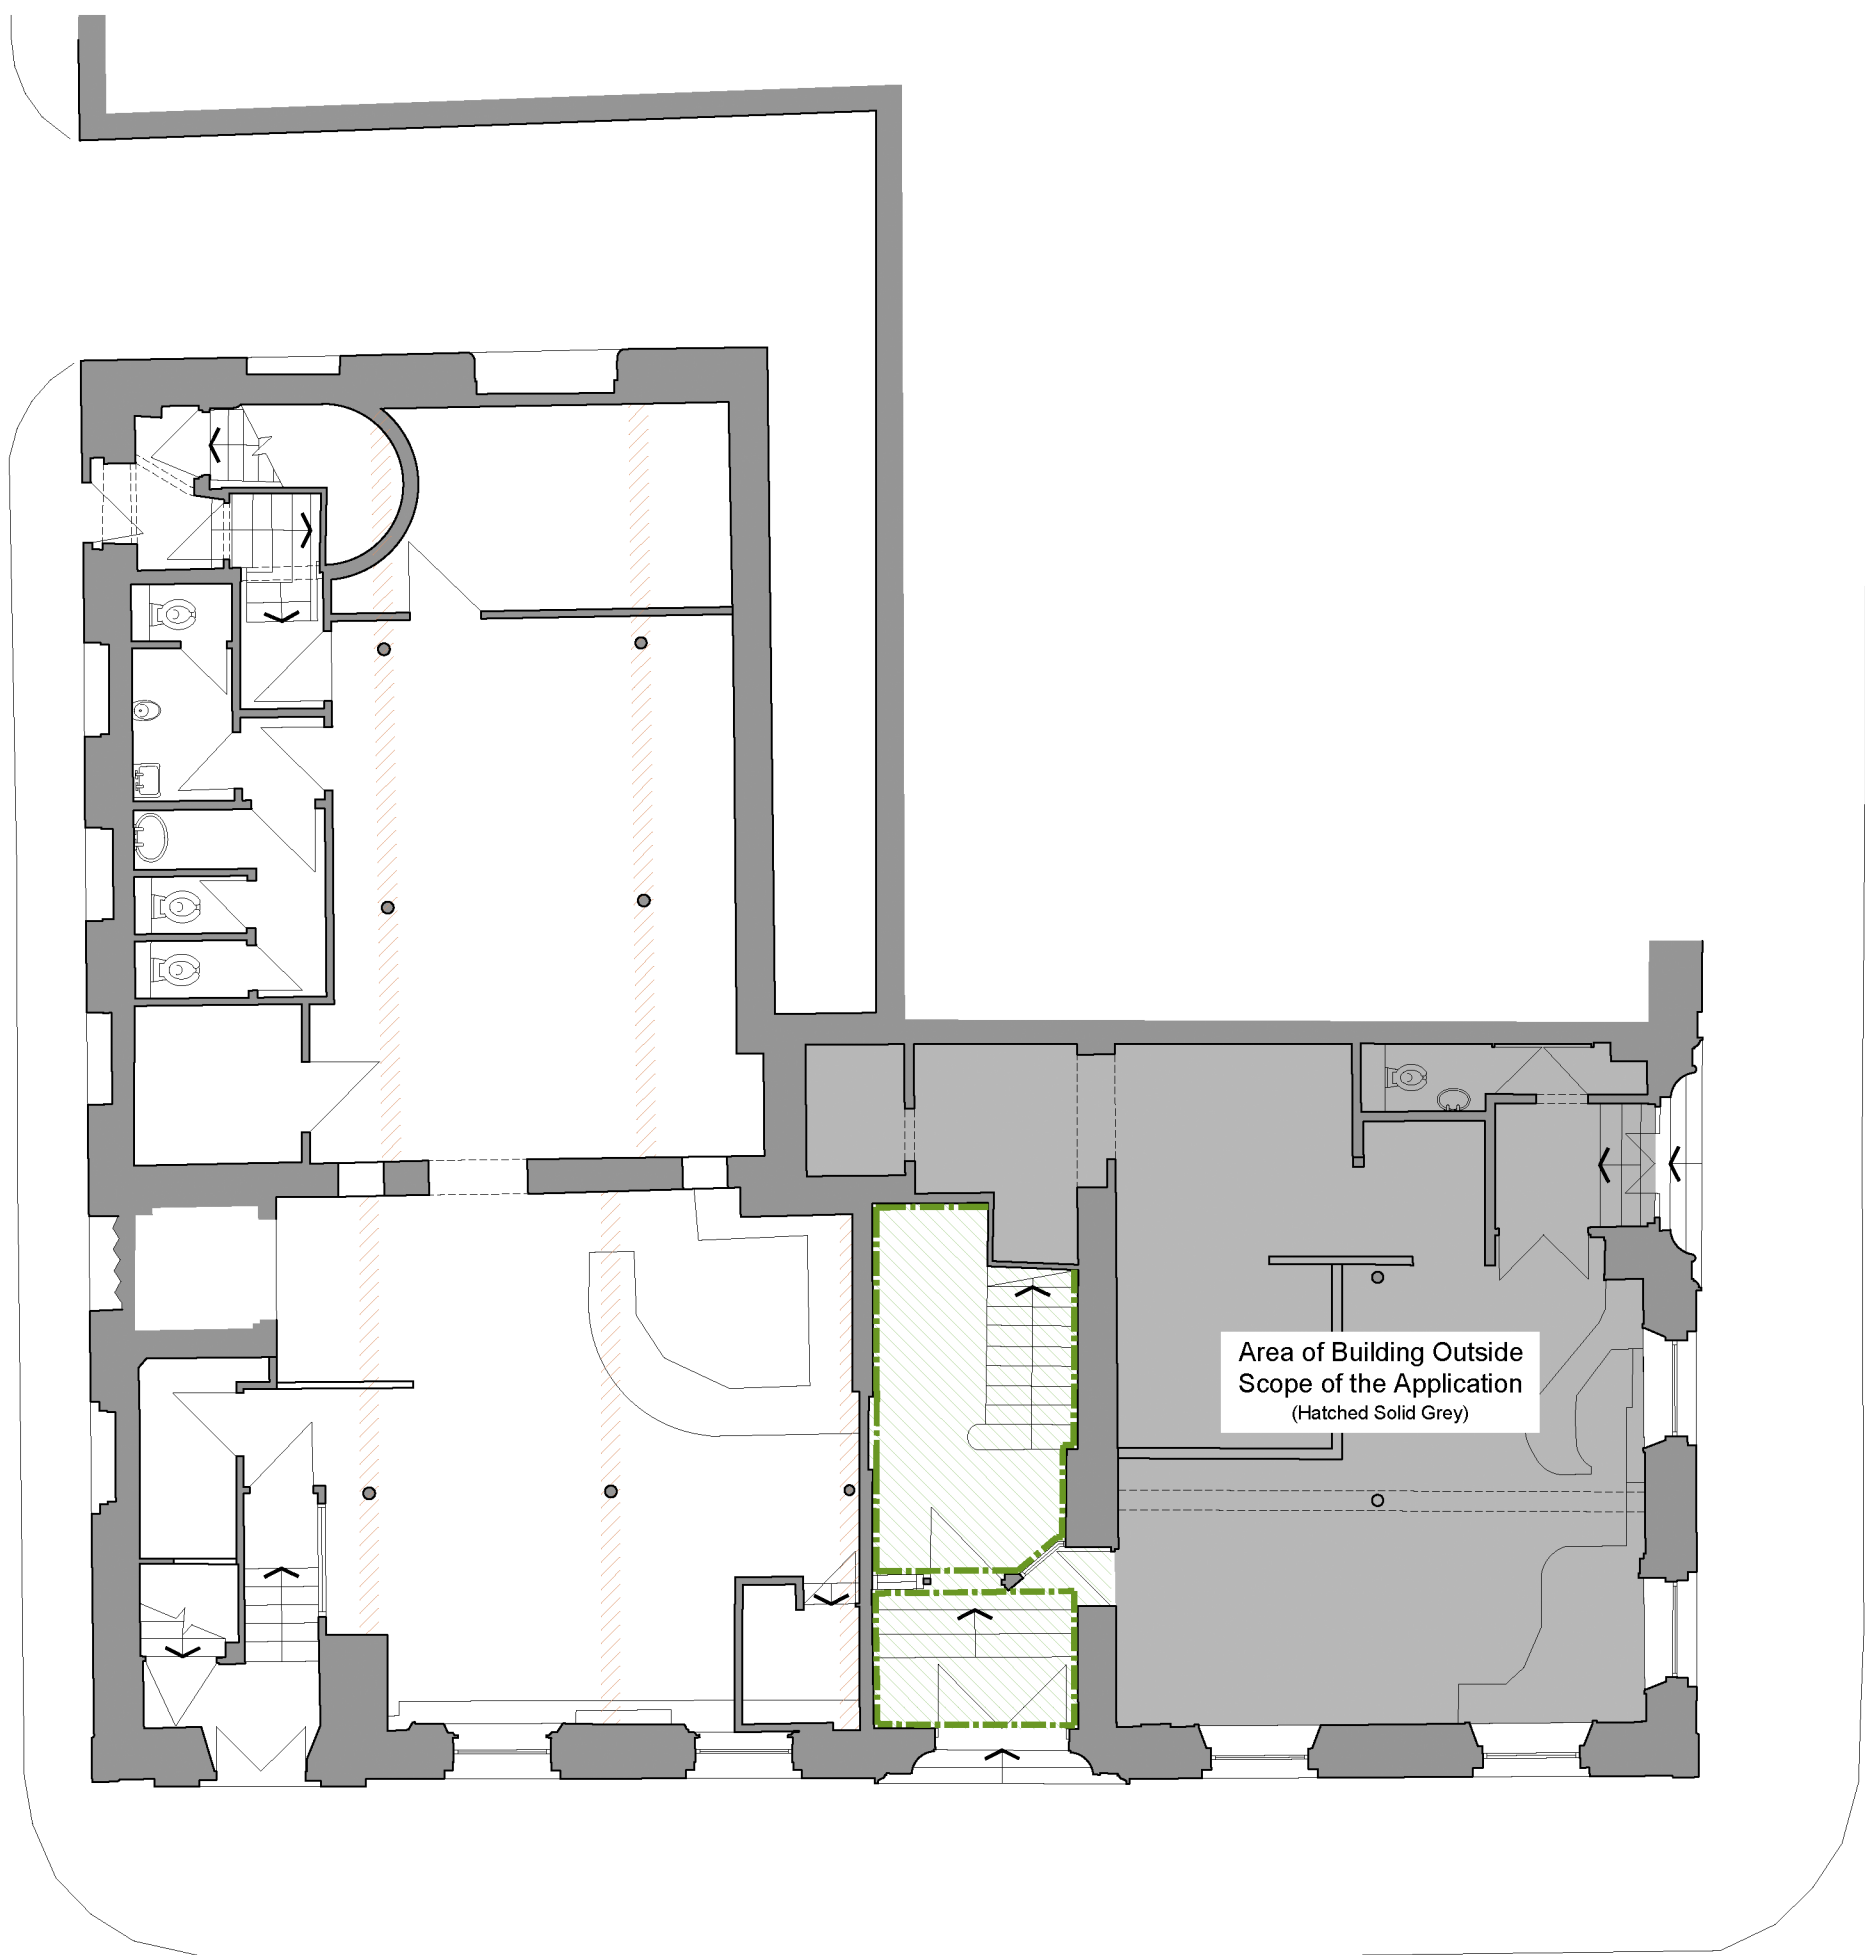

Existing Ground Floor Plan

Ceiling Finishes Plan
Scale 1:100
0 1000 2000 4000 8000mm

- Key:
- Original cornice.
 - Lath & plaster ceiling.
 - Lath & plaster ceiling with timber batons.
 - Timber boards.
 - Cast iron stanchions & beams.
 - Plywood sheets.
 - Modern roof timbers.
 - Original roof iron brace & timber beams.
 - Area for repair and restoration

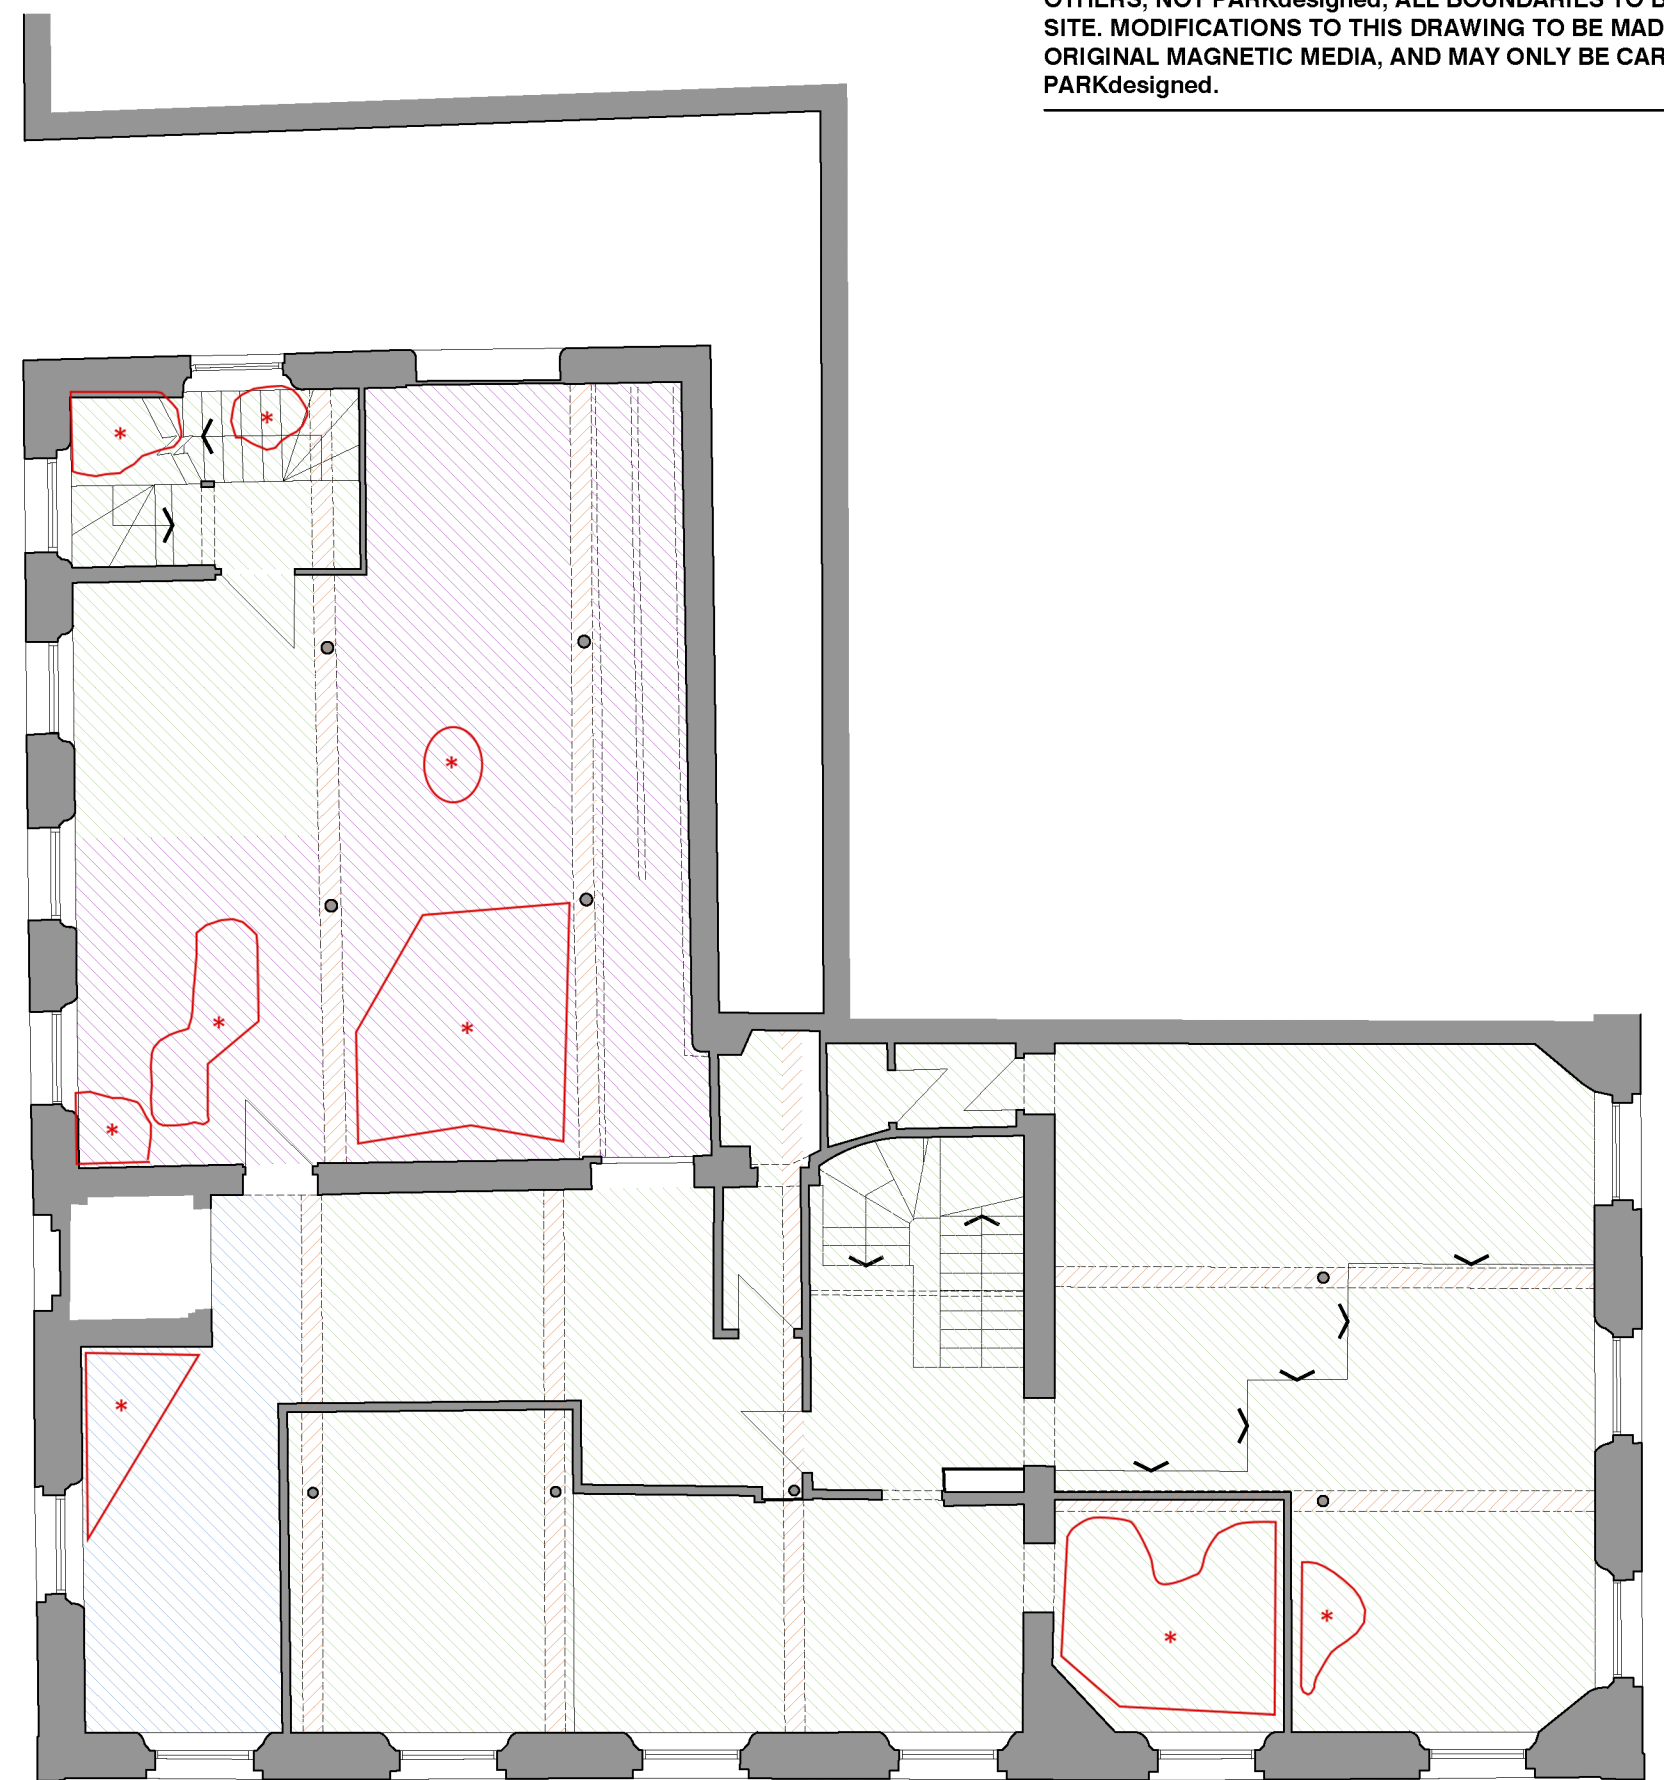

Existing First Floor Plan
Ceiling Finishes Plan

PARKdesigned architects

Leeds: The LOFT, 13, Carlton Mills, Armley, LS12 2QG London: Seven Pancras Square, 7 Kings Blvd, NC1 4AG	Tel: 0113 819 8057 Email: info@parkdesigned.com Website: www.parkdesigned.com	
Client:	Date:	Scale:
T&M Investment	March 2022	1:100 @A2
Project Name:	Drawn:	Reviewed:
34 Charlotte Sreet, Manchester	JAH	JAH
Drawing Title:	Drawing No:	Revision:
Existing Ceiling Finishes Plans - Sheet 1	028	-
Drawing Status:	Project No:	
FOR INFORMATION	2022.04	

Do not scale off this drawing. Work to figured dimensions, and any discrepancy to be reported to the architect.
Refer to larger scale drawings where available. ©PARK Designed