



The builder must check the site and the approved drawings before commencing the works and must take any working measurements as necessary. Any discrepancy in the drawing must be reported to the client .

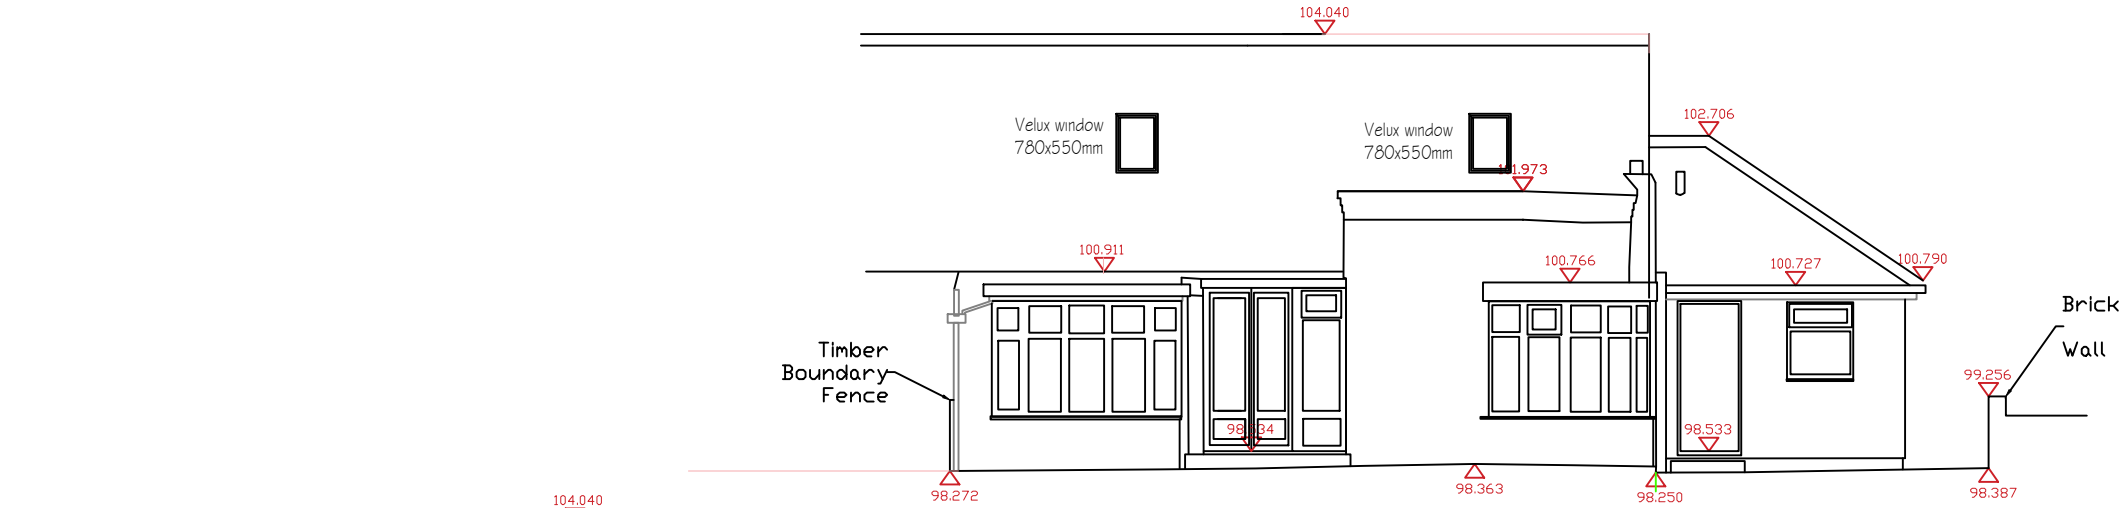

FRONT ELEVATION

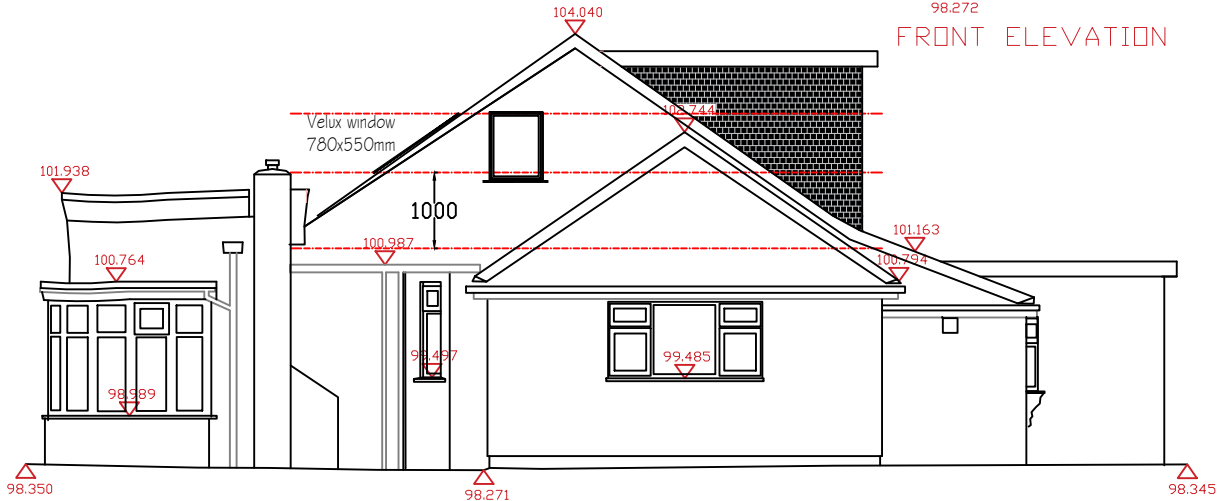

SIDE ELEVATION



REAR ELEVATION

		REVISION	initial
no.	date	description	
A	21.6.23	Planning	

H S H



Engineering Design Services
428 Cheetham Hill Road Cheetham Manchester
M8 9LE. UK 01617956385,07940197 333

Proposed ground floor extension at the rear
a basement conversion including a front &
rear dormer.

project title	
client	Mr Krzysztof Trybus & Anna Kozlik
dwg. title	Proposed Elevations

dwg.no.	sheet no.	scale.	job no.
06 A		1:100 @ A3	

50 Spinney Road Manchester M23 1AB

drawn by.	checked by.	approved by.	date
TZ			Jan 2023