


This drawing and CAD data therein is protected by copyright and must not be copied or reproduced without the written consent of DLG Architects LLP. ©

No dimensions are to be scaled from this drawing. Use figured dimensions only. All dimensions and sizes are to be checked on site and any discrepancies reported to the architect prior to initiation of any works.

P(00)

REV	DESCRIPTION	INITIALS/DATE
A	NEW BALUSTRADES ADDED. ISSUED FOR TENDER	KO/03.03.20
B	V.E. REVISIONS - EXISTING BALUSTRADES RETAINED	KO/08.09.20
C	Lift overrun added & plant enclosure enlarged	NS / 18.07.22
D	Plant enclosure updated stair 3 cladding spec confirmed	NS / 28.11.22
E	Plant enclosure updated / extended vertically	NS / 03.02.23
F	Stair perforation pattern updated	SMH / 05.04.23

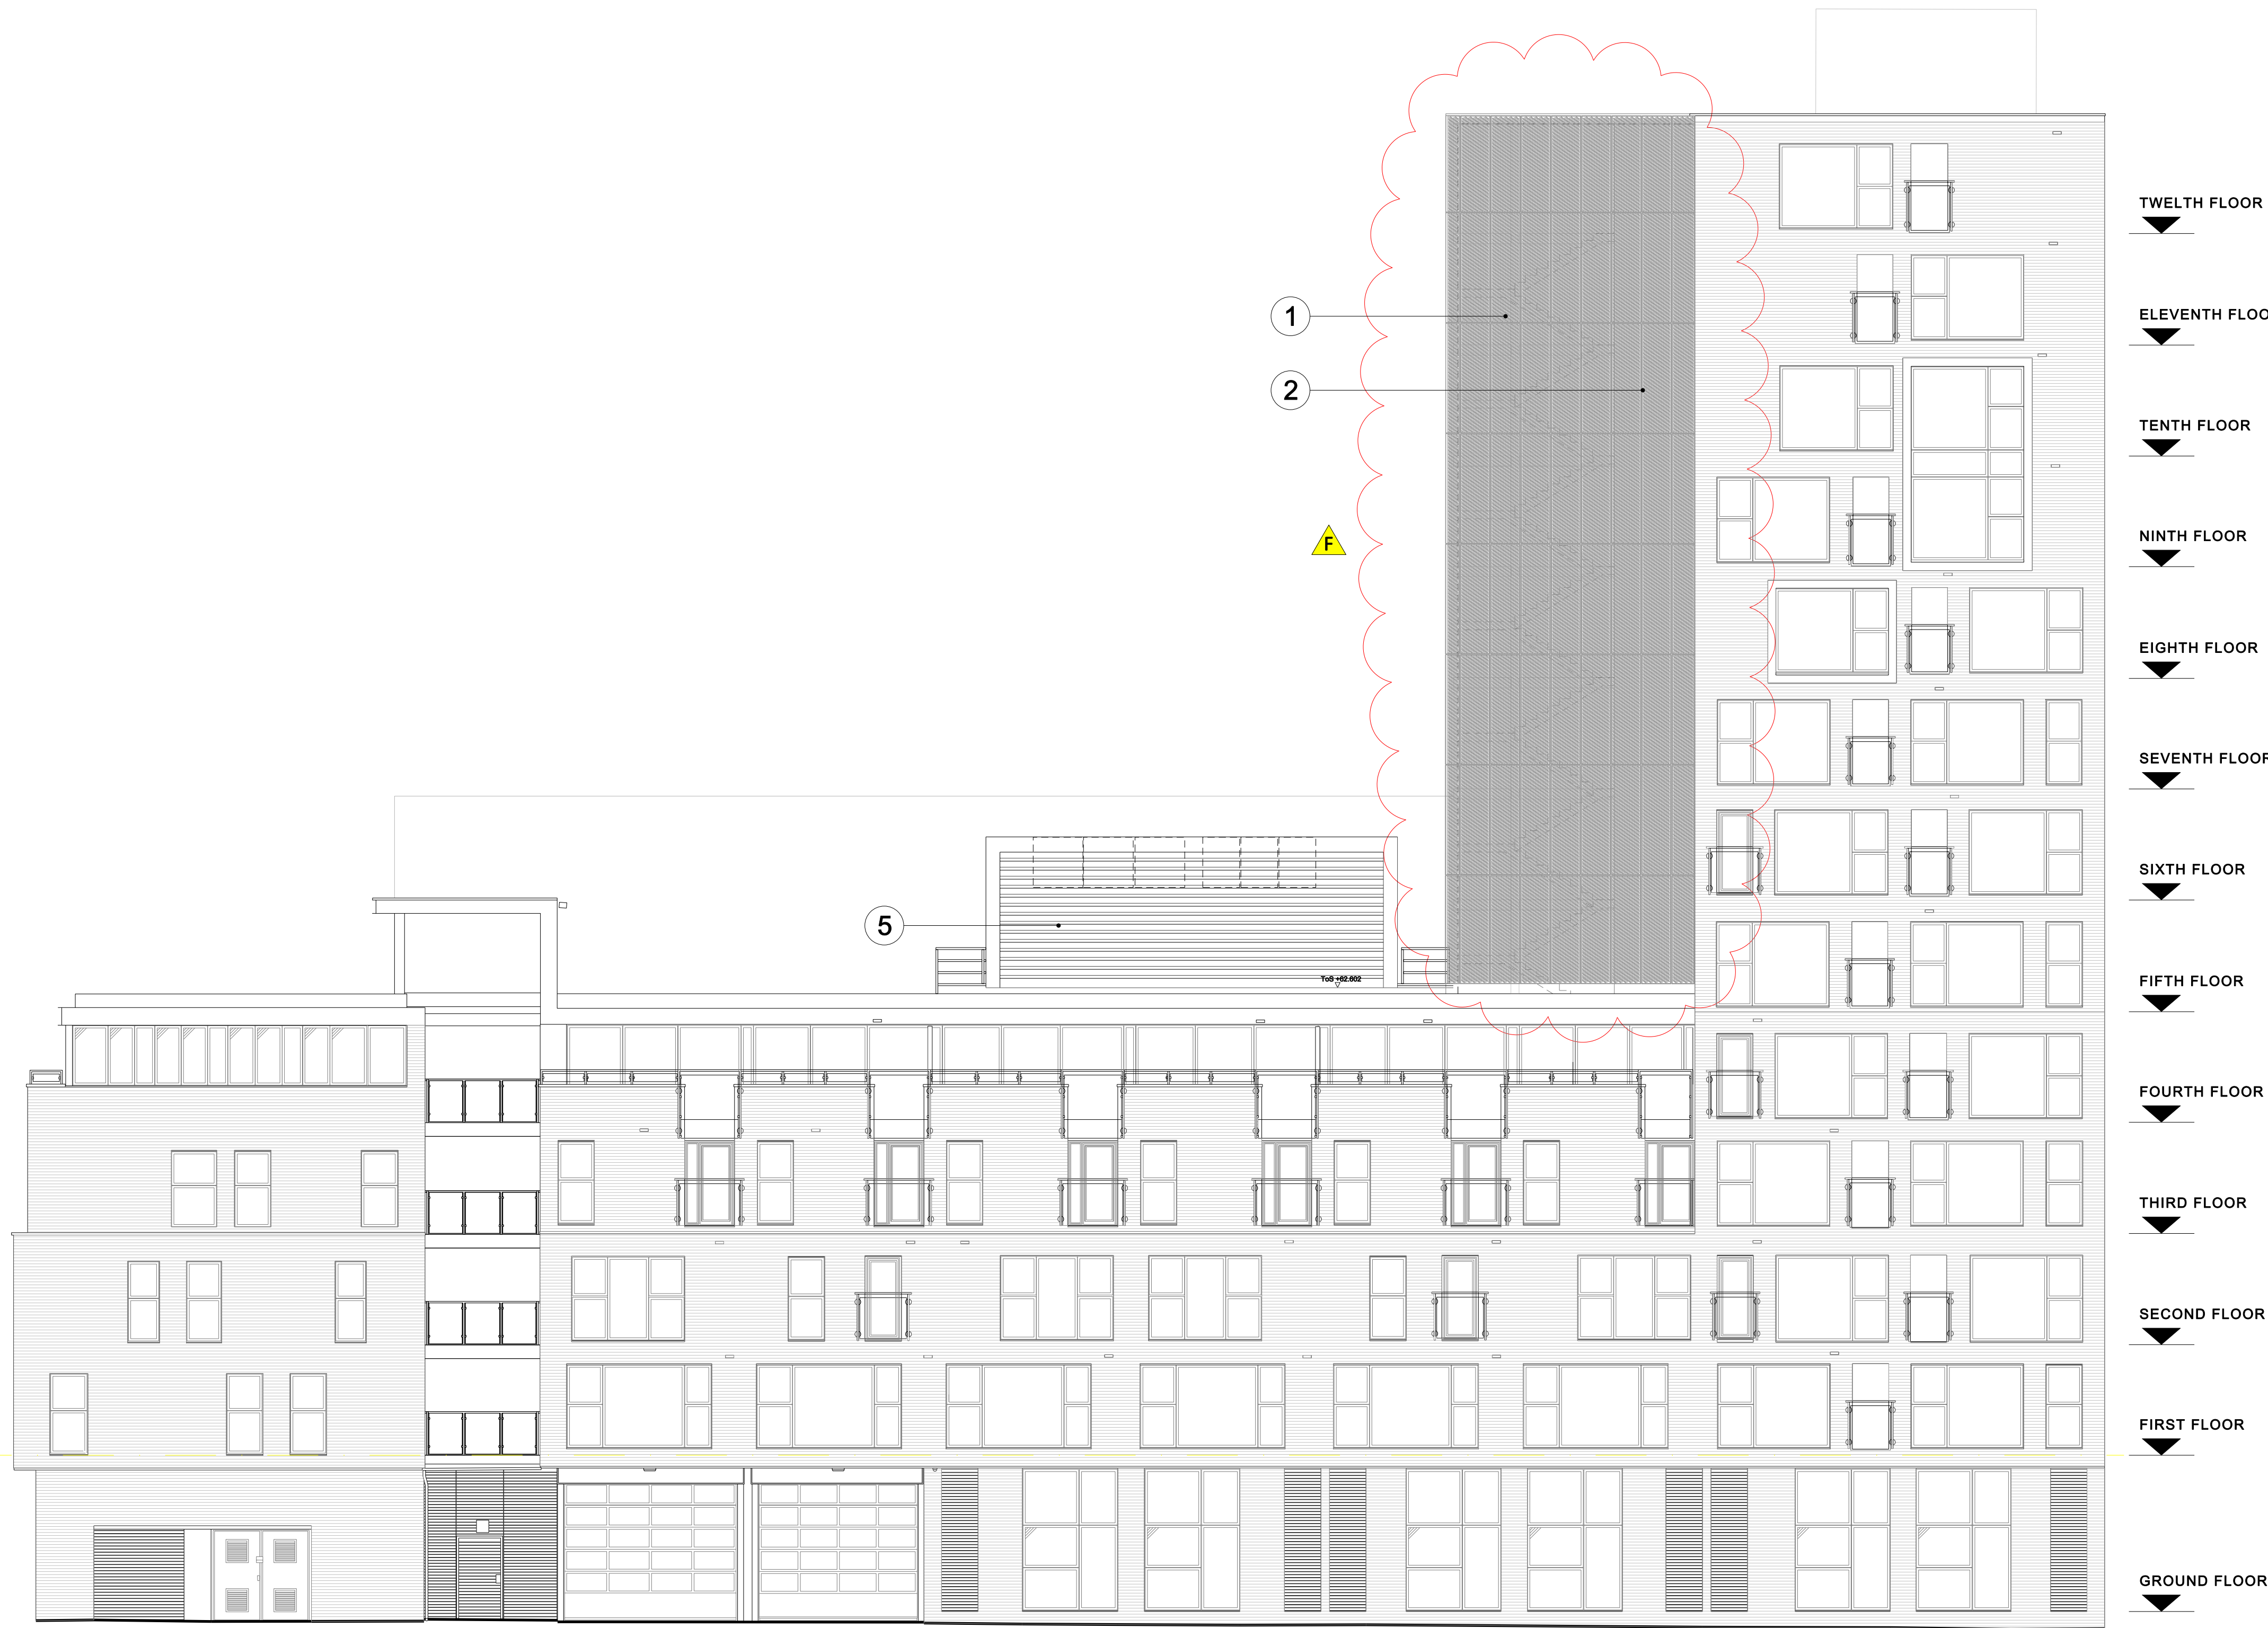


KEY

- EXISTING BRICK
- EXISTING RENDER
- EXISTING LOUVRES

- 1 Perforate cladding to bespoke pattern to provide limited weather protection to new external stair. Finish: Interpon D2525 Y22011 Steel Blue Platinum
- 2 Fire-rated panel behind stair cladding
- 3 PPC SOLID PANEL FOR SIGNAGE + VENTILATION
NOTE SIGNAGE INDICATIVE, SUBJECT TO ADVERTISEMENT CONSENT
- 4 NEW PPC CURTAIN WALLING SHOPFRONT, DARK GREY FRAME
- 5 PROPOSED CONDENSER UNITS BEHIND LOUVRED SCREEN
PPC ALUMINIUM ACOUSTIC LOUVRED SCREEN TO HEIGHT OF 3.9m ABOVE PARADEL LEVEL
RAL 7035

CLEAN AND REPAIR THE ENTIRE EXTENT OF EXTERNAL BRICKWORK AND RENDER TO BS 8221-1:2012 & AS NBS SECTION C40. CLEANING WORKS TO INCLUDE ALL REVEALS, RECESSES, CILLS SOFFITS AND SURROUNDS.

ROOM HVAC SYSTEMS TO BE VENTILATED THROUGH THE EXTERIOR FACADE. WHERE POSSIBLE, REUSE EXISTING AIR BRICK VENTS AS VENTILATION OUTLETS. PROVIDE NEW AIR BRICK VENTS WHERE NECESSARY. NEW AIR BRICKS TO MATCH THE EXISTING BRICKWORK.

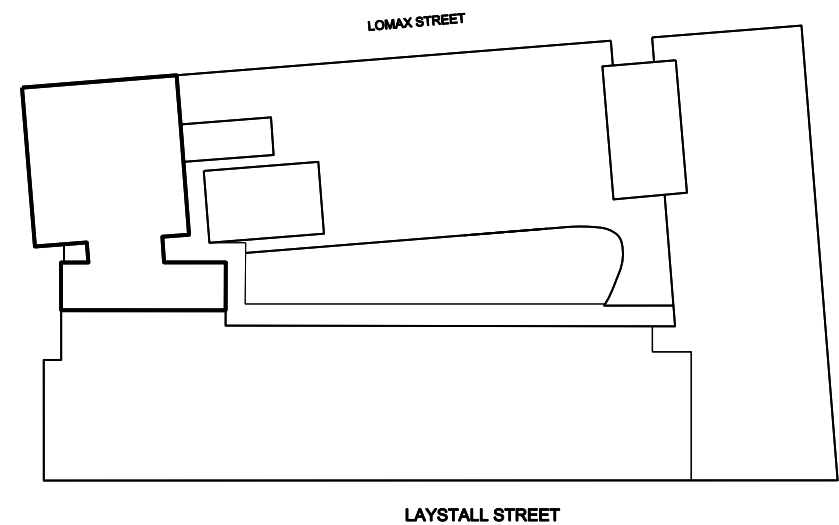

JOB NAME
CIEL LAYSTALL LTD
LAYSTALL ST
MANCHESTER
M1 2JZ
DRAWING TITLE
PROPOSED SOUTH ELEVATION
LOMAX STREET

STATUS
Construction

DATE Jan '20 SHEET BY KO SCALE @ SIZE 1:100@A1
JOB NO. 4328 CODE P(00) DRAWING NO. 111 REV F

DLG ARCHITECTS
LEEDS
One Brewery Wharf
Waterloo Street
Leeds
LS10 1GX
LONDON
Studio 12.0G.1
The Leather Market
11-13 Weston Street
London
SE1 3ER
+44(0)113 247 1222
leeds@dlgarchitects.com
+44(0)207 620 1236
london@dlgarchitects.com

dlgarchitects.com

dlg