
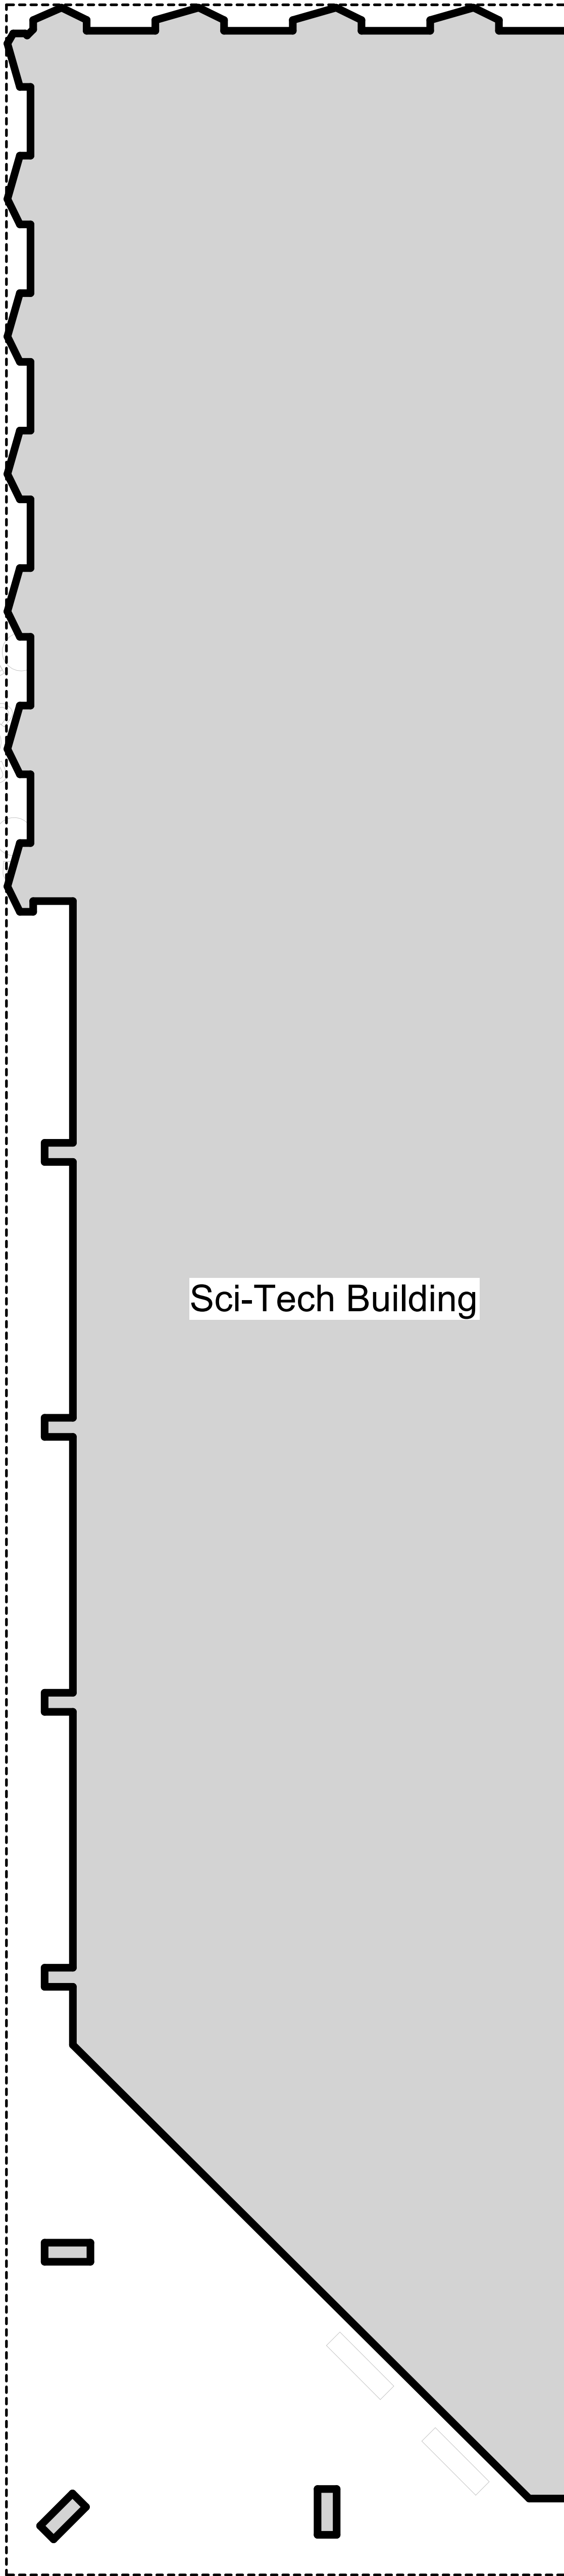


KINCARDINE ROAD

NORTH-WEST
RD

THORBURN WALK

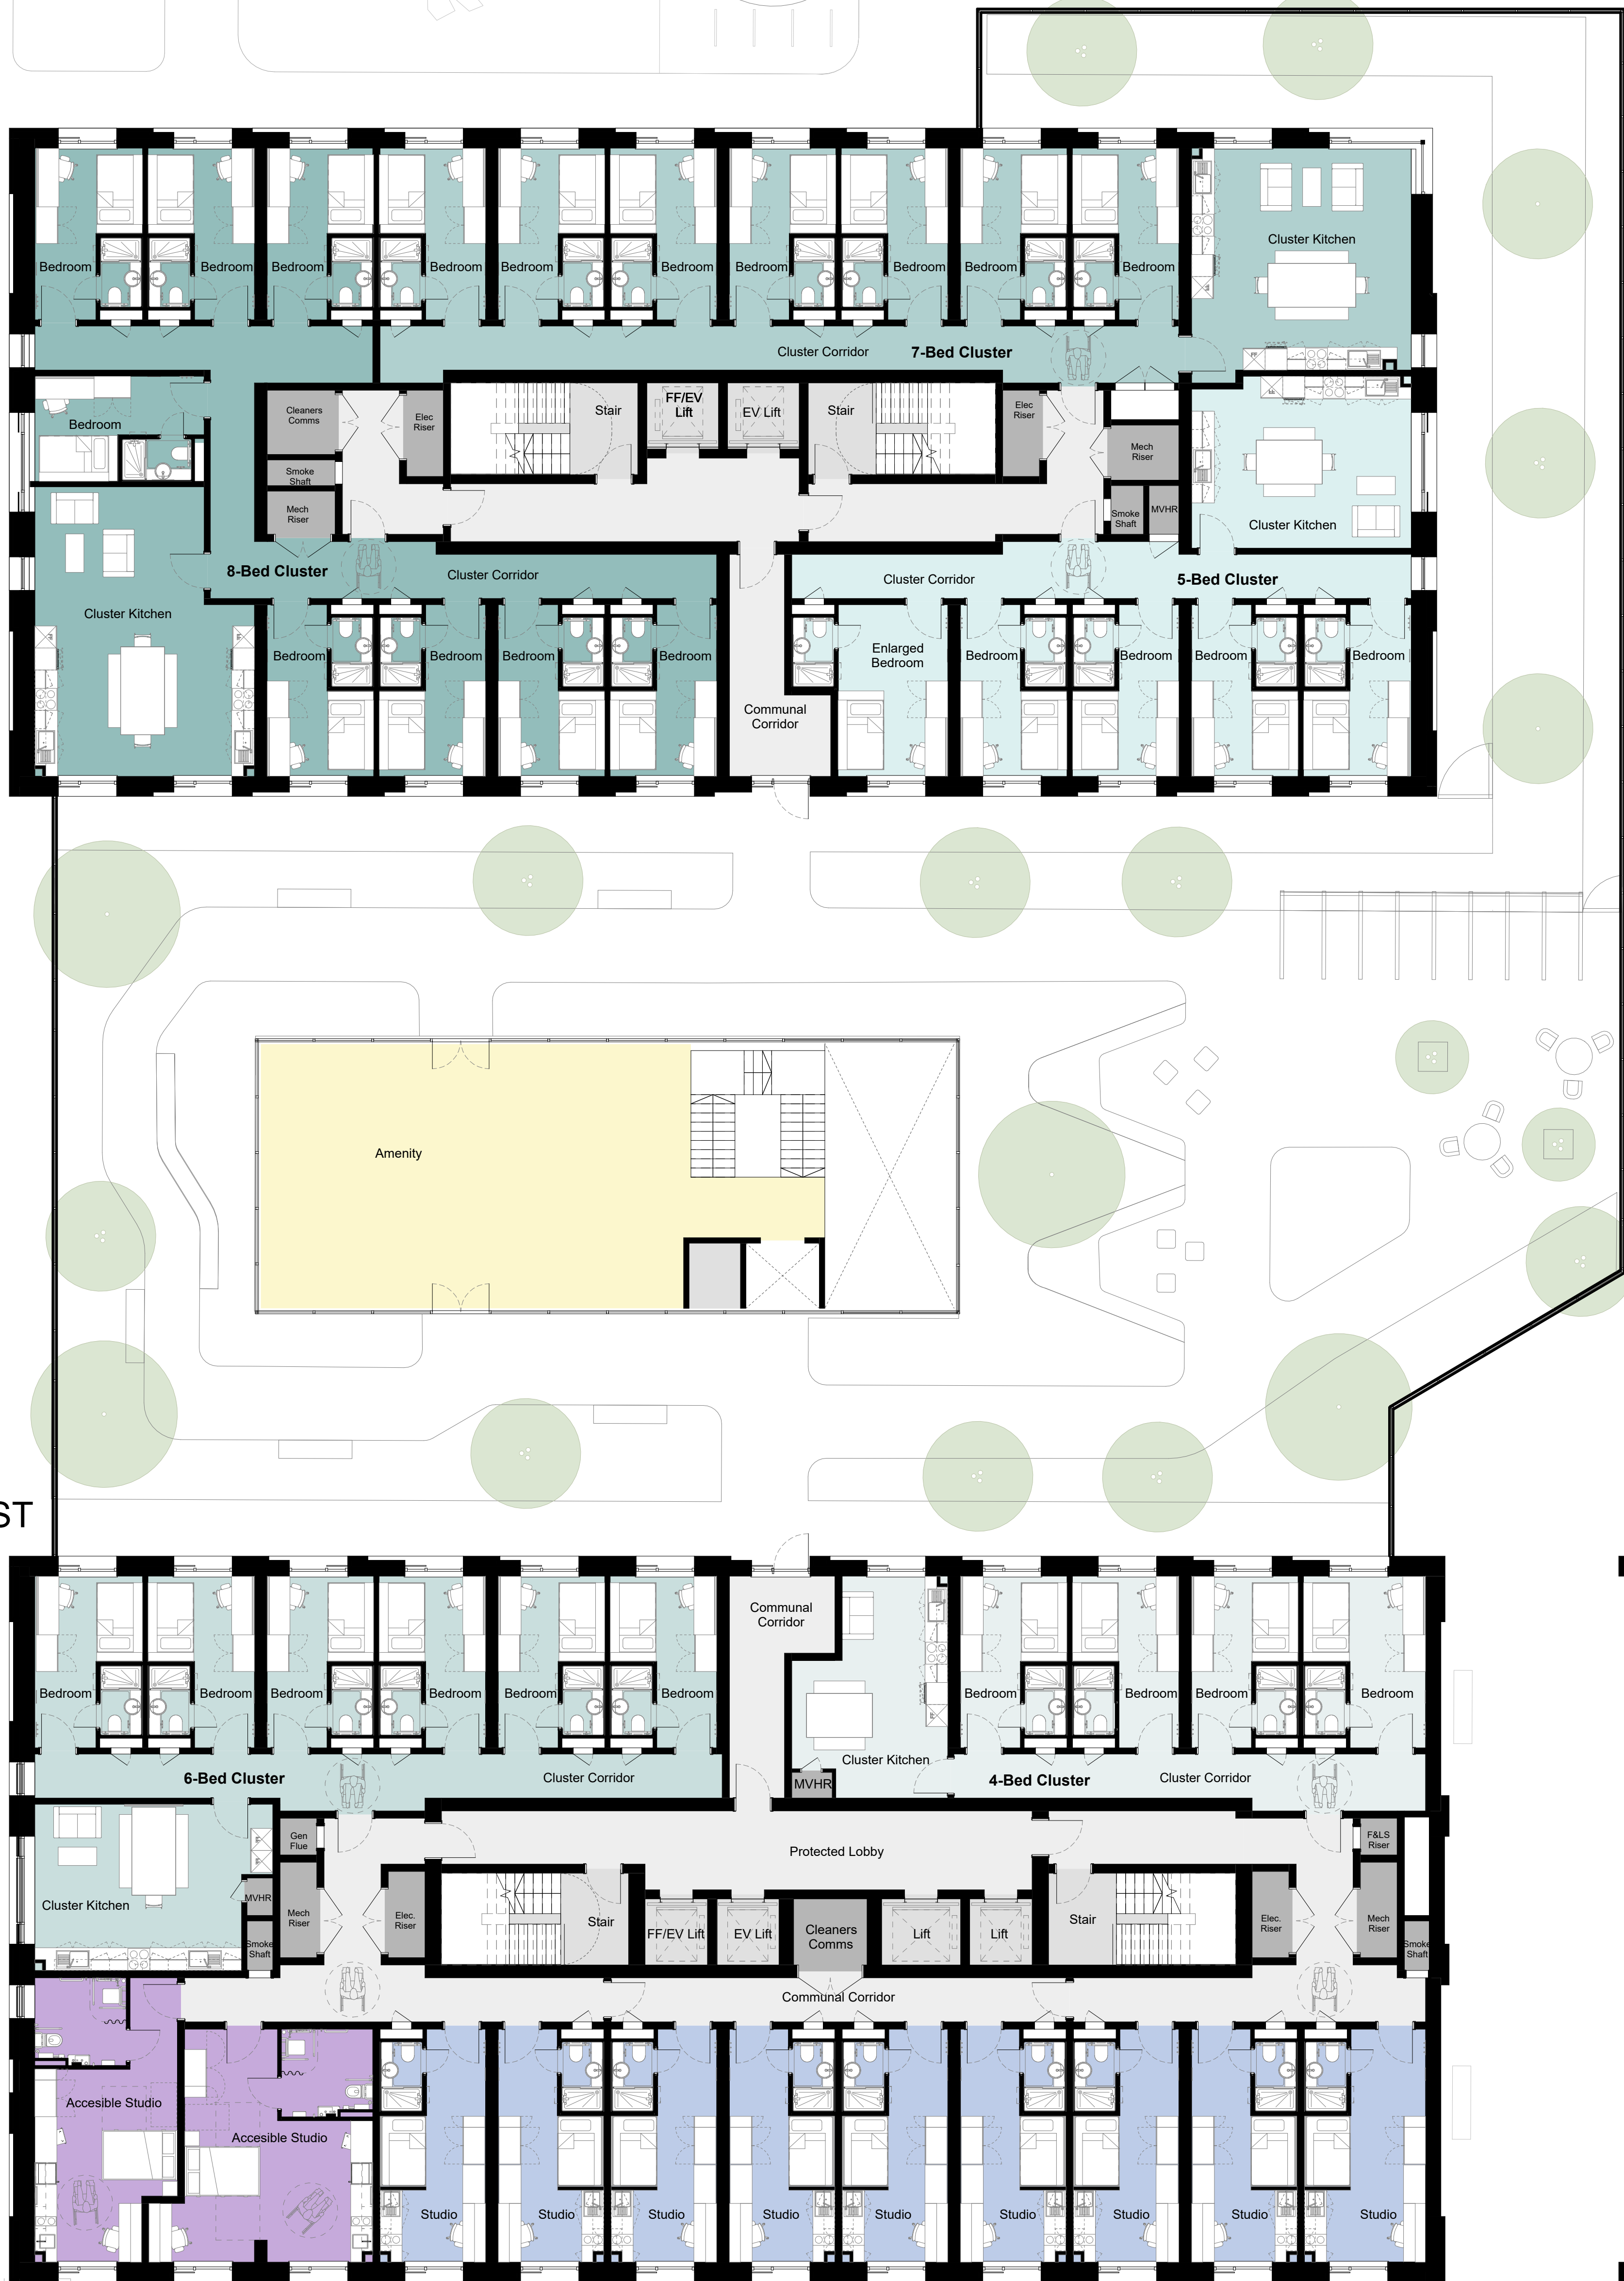

© COPYRIGHT
The copyright in this drawing is vested in Sheppard Robson and no license or assignment of any kind has been, or is, granted to any third party whether by provision of copies or originals or otherwise unless agreed in writing.

DO NOT SCALE FROM THIS DRAWING
The contractor shall check and verify all dimensions on site and report any discrepancies in writing to Sheppard Robson before proceeding work.

FOR ELECTRONIC DATA ISSUE
Electronic Data / drawings are issued as "read only" and should not be interrogated for measurement. All dimensions and levels should read, only from those values stated in text on the drawing.

NOTE

'Furniture layout only indicative'

KEY

- 4-BED CLUSTER
- 5-BED CLUSTER
- 6-BED CLUSTER
- 7-BED CLUSTER
- 8-BED CLUSTER
- STUDIO
- ACCESSIBLE STUDIO
- ENLARGED STUDIO

RECEPTION / AMENITY

MANAGEMENT SUITE

CYCLE STORE



PLANT / BOH

COMMUNITY


REV.	DATE	AMENDMENT
P01	06/06/2023	Issued for Planning

Legend

Planning Application Boundary

  

KEYPLAN

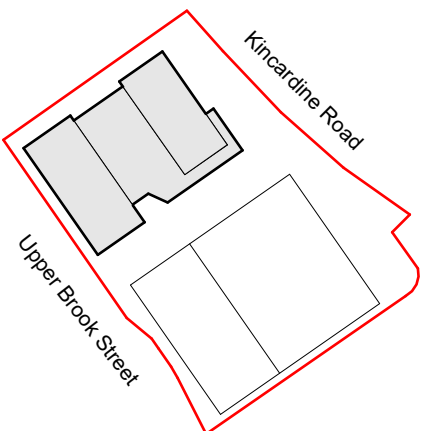

CLIENT

McLAREN **KADANS**
PROPERTY Science Partner

SHEPPARD ROBSON

77 Parkway Camden Town London NW1 7PU
T: +44 (0)20 7504 1700 E: enquiries@sheppardrobson.com

PROJECT
Upper Brook Street Masterplan - McLaren/Kadans

SCALE:BA0 DATE 06/06/2023 ORIGINATOR GM CHECKED ET AUTHORISED RG

General Arrangement
PBSA First Floor Plan

Stage 2

STATUS	PURPOSE FOR ISSUE	SR NO.
S2	Planning	6601
DRAWING NO.	REV.	
UBS - SRA-SA-01-DR-A-02-601	P01	