


NOTES  
ALL DIMENSIONS TO BE CHECKED ON SITE PRIOR TO ANY MANUFACTURING OR FABRICATION AND ANY ANOMALIES TO BE BROUGHT TO THE ATTENTION OF THE ARCHITECT.




EXISTING FRONT ELEVATION  
1:50




EXISTING SIDE ELEVATION  
1:50

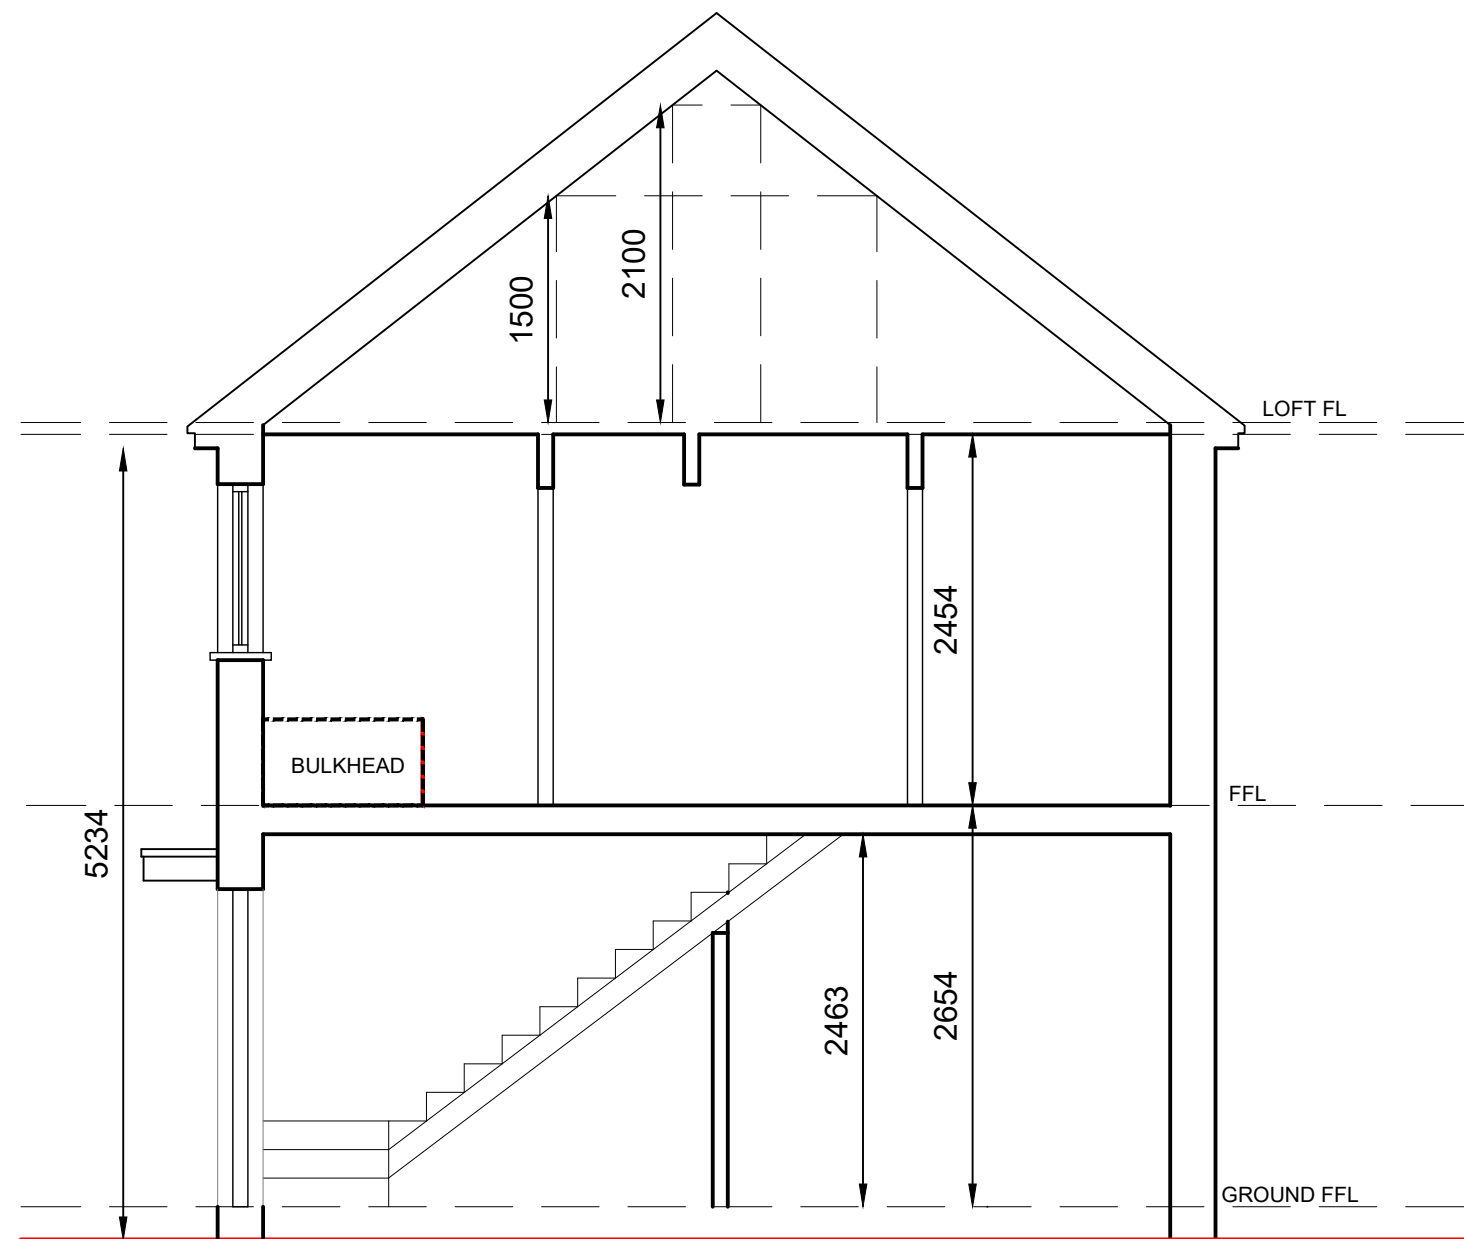


SECTION A-A 1:50

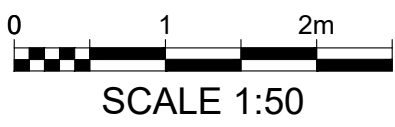

SCALE 1:50

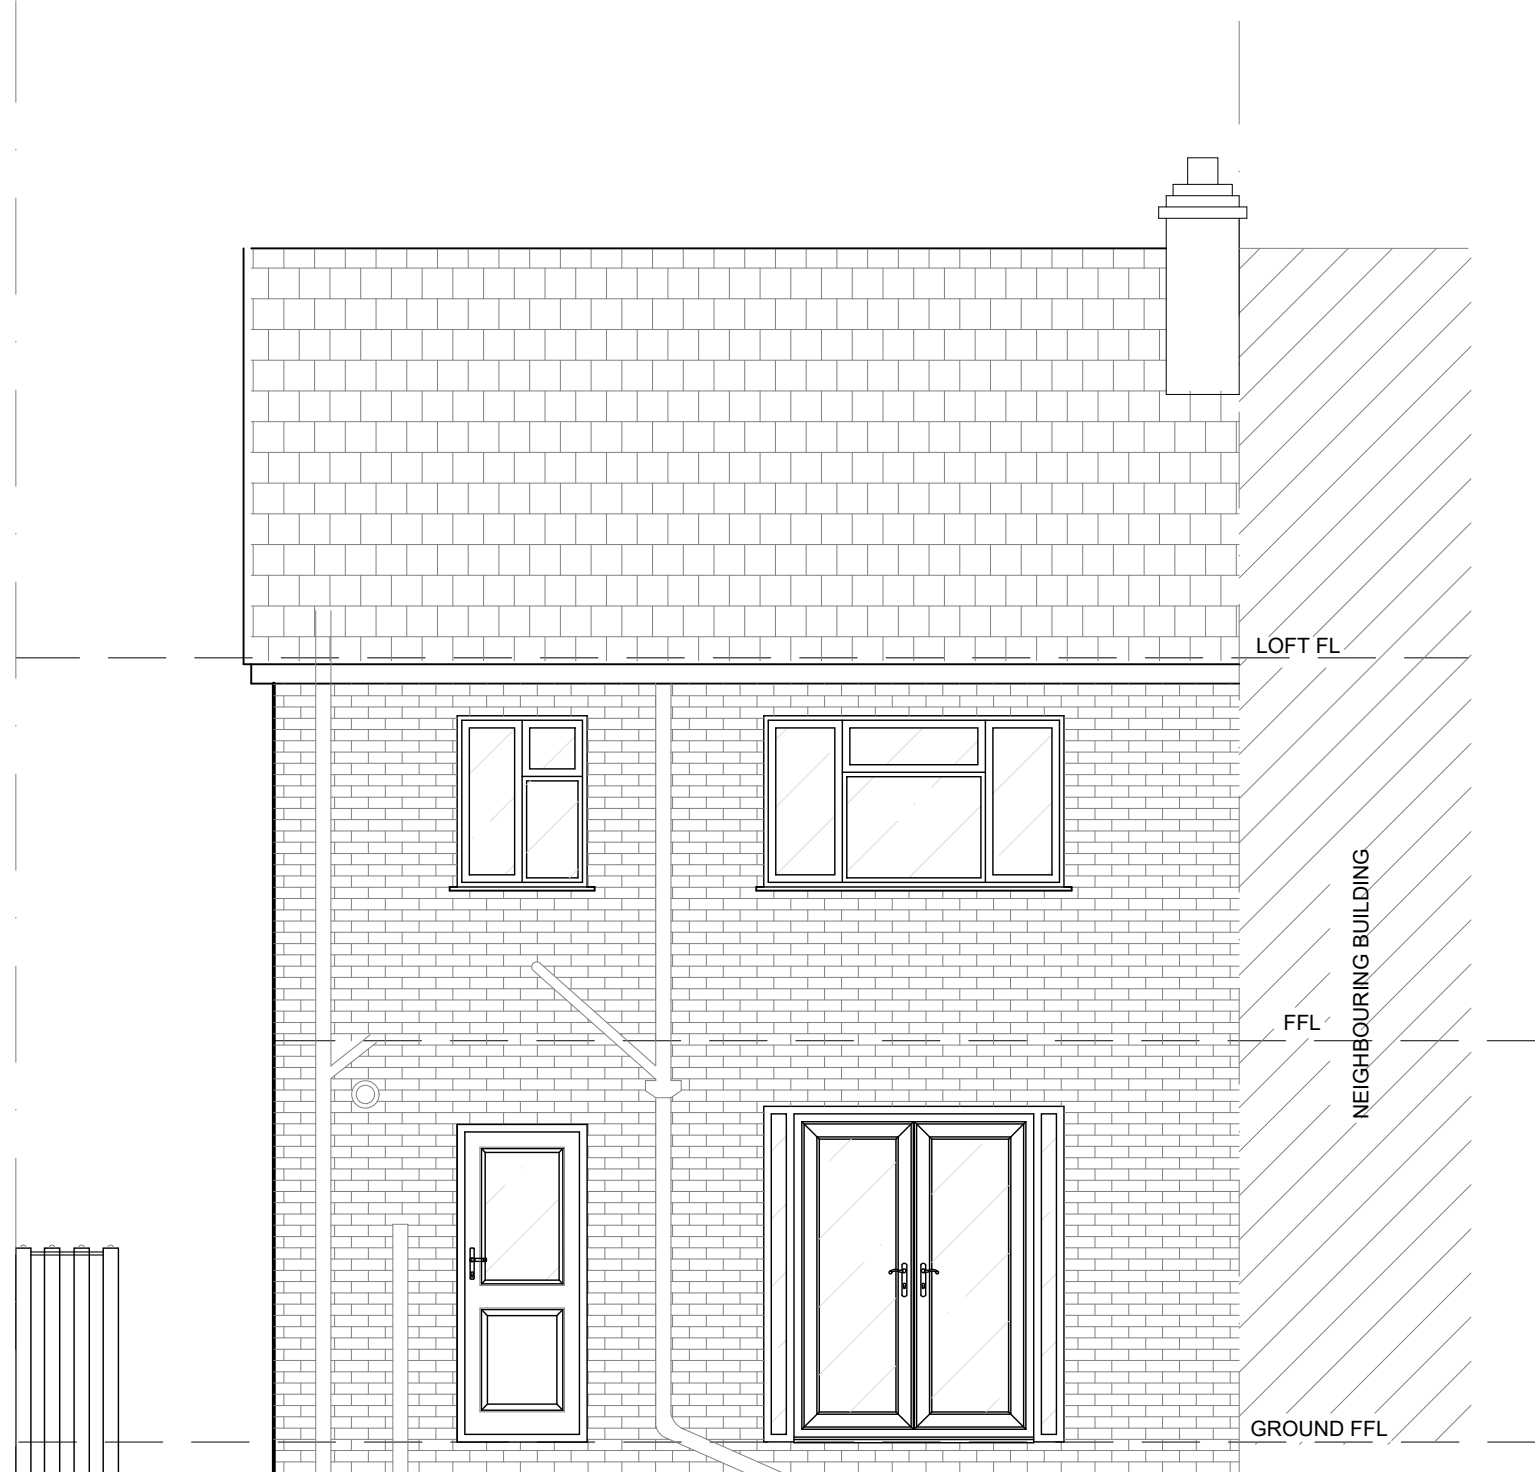

EXISTING REAR ELEVATION  
1:50

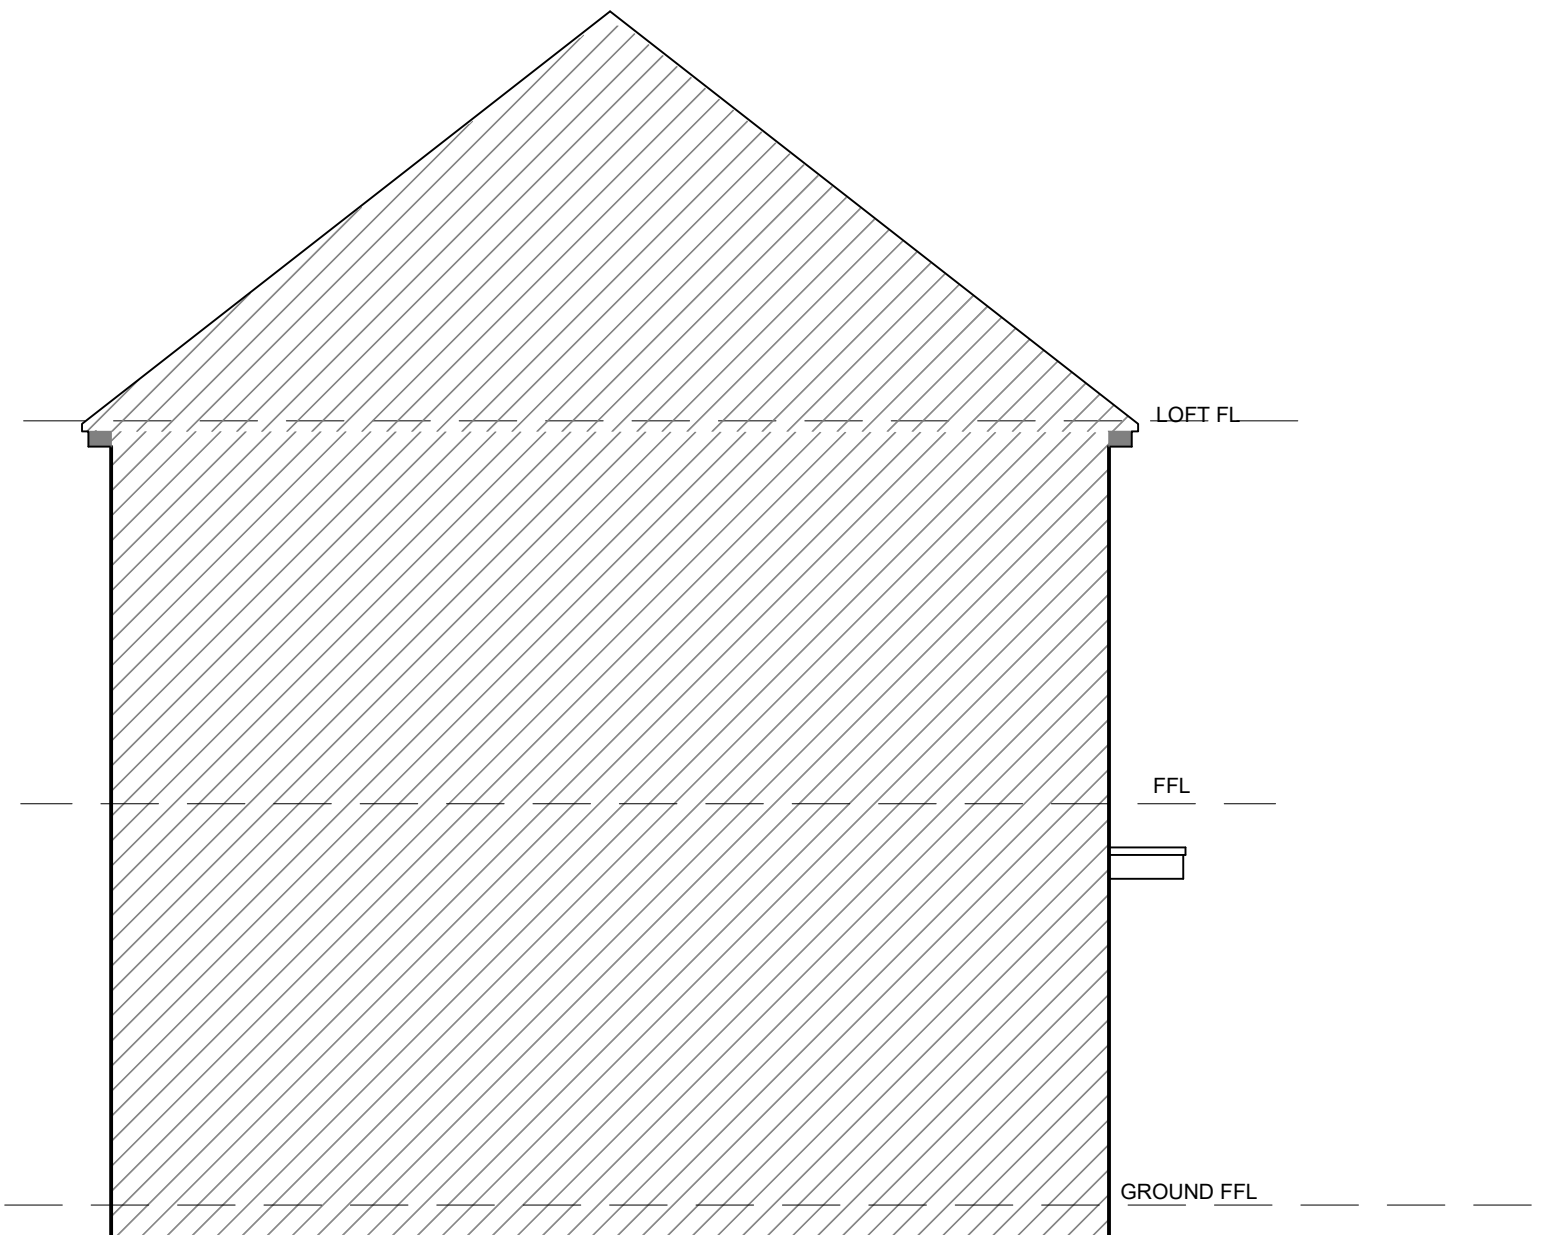

EXISTING SIDE ELEVATION  
1:50



SCALE 1:50

EXISTING

|   |             |          |           |
|---|-------------|----------|-----------|
| A   | FIRST ISSUE | ET       | 24.04.23  |
| REV   | AMENDMENTS  | BY       | DATE      |
| PROJECT   |             |          |           |
| PROPOSED<br>ALTERATION/EXTENSION<br>12<br>DANBURY WALK BROOKLANDS<br>MANCHESTER<br>M23 9FA   |             |          |           |
| CLIENT   |             |          |           |
| MR JEREMY WOBSCHALL & LOAN DO   |             |          |           |
| DRAWING TITLE   |             |          |           |
| EXISTING ELEVATIONS & SECTION   |             |          |           |
| DRAWN   | ET          | DATE     | 24.04.23  |
| CHECKED   |             | SCALE    | 1:50 (A1) |
| APPROVED   |             |          |           |
|  HOWARD & SEDDON A.R.I.B.A.<br>CHARTERED ARCHITECTS<br>64 WASHWAY ROAD<br>SALE, CHESHIRE, M33 7RE<br>TEL NO. 0161 - 973 8296<br>FAX NO. 0161 - 962 3485<br>E-MAIL : ADMIN@HOWARDANDESDON.CO.UK |             |          |           |
| JOB No.   | 12,455      | DRG No.  | 02        |
|   |             | REVISION | A         |