



Proposed Unit Plans - 3B5P - Block 2



Proposed Front Elevation Block 2

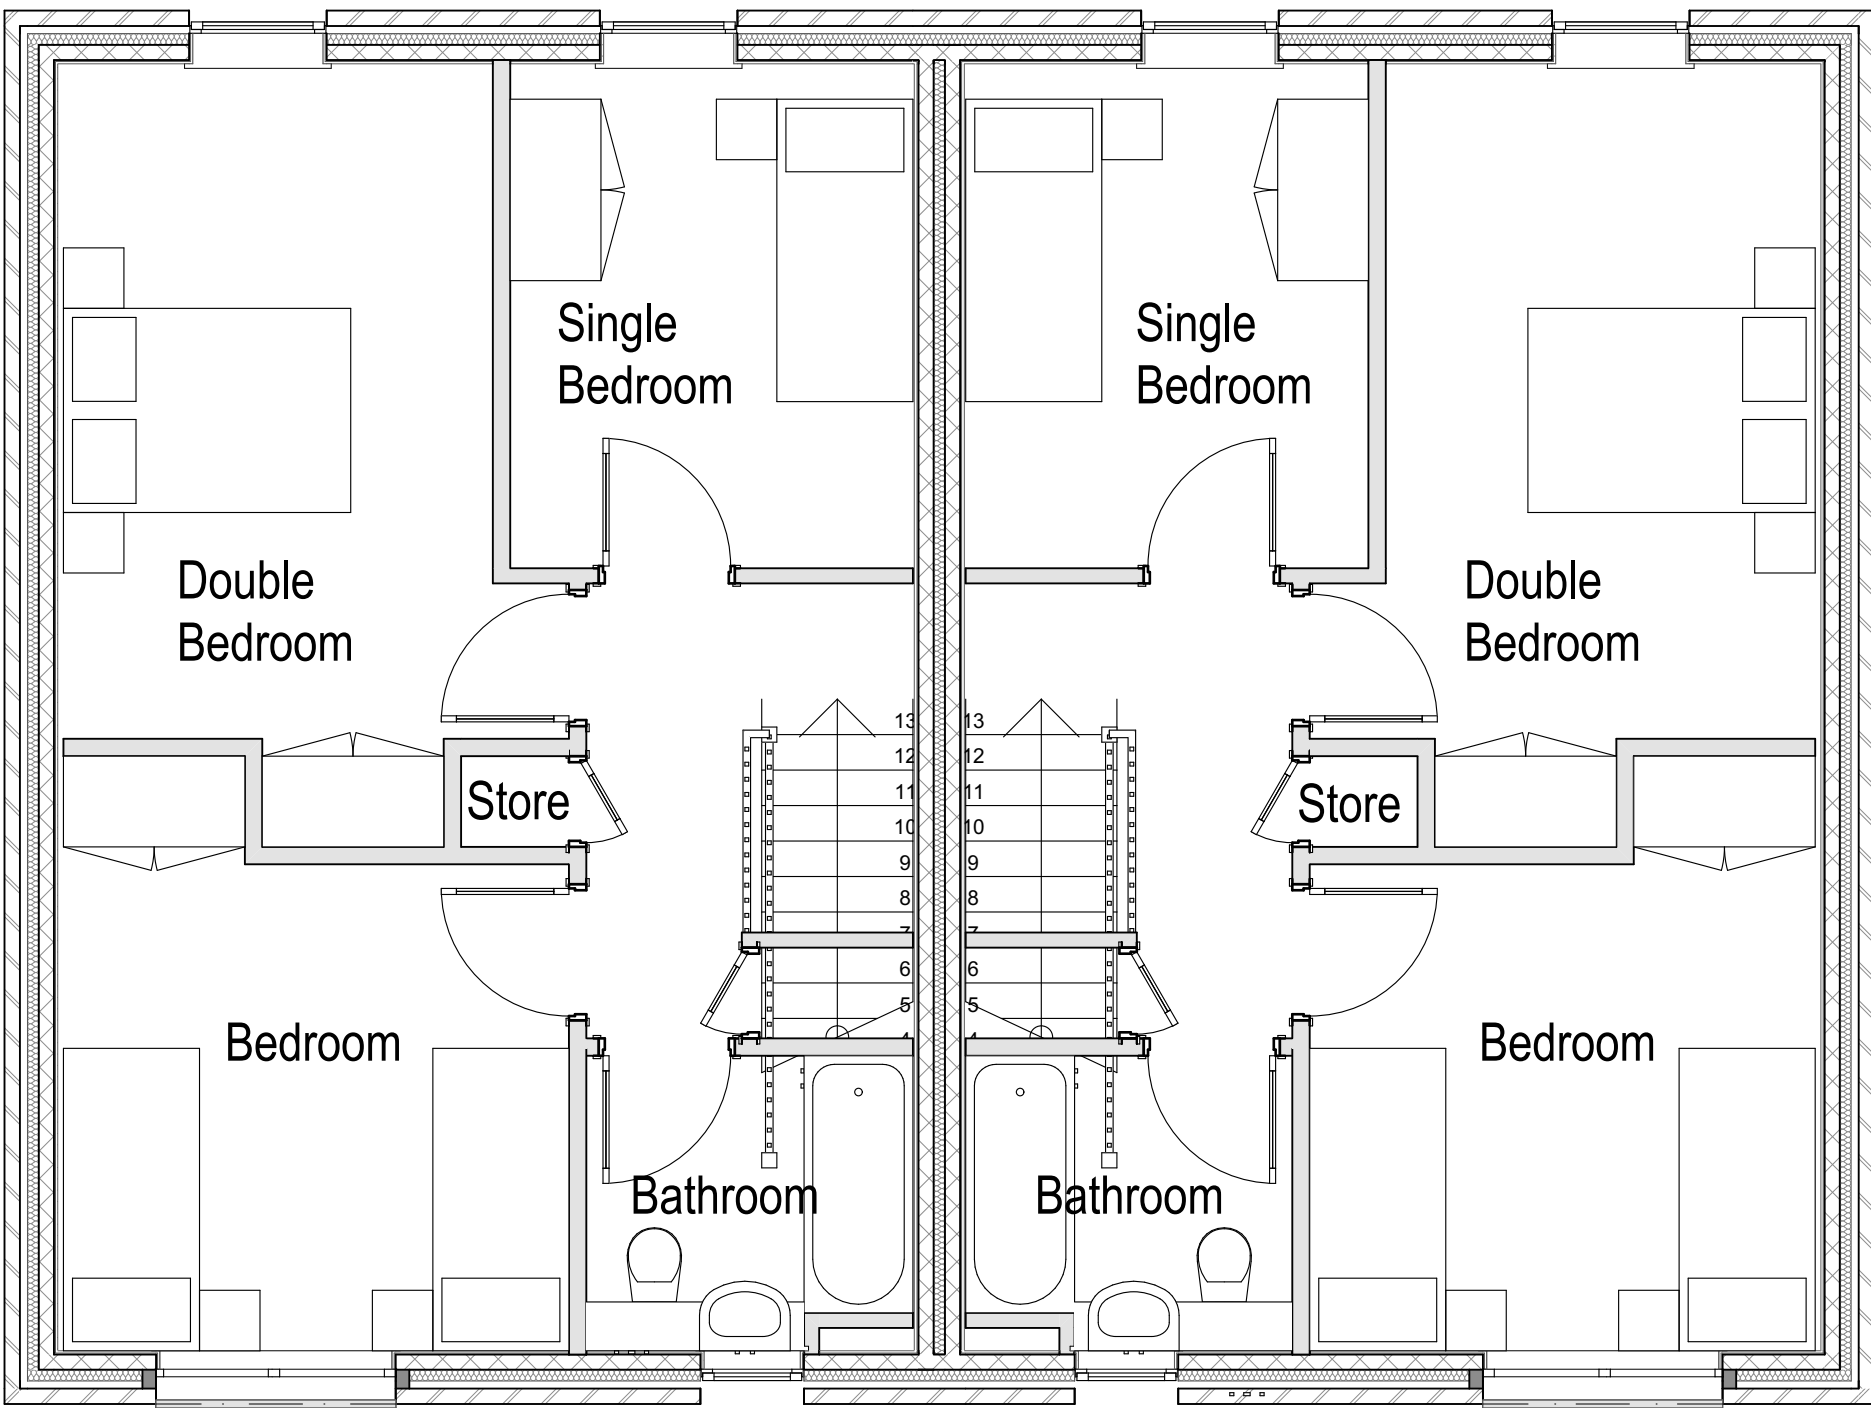

3 First Floor 1:50

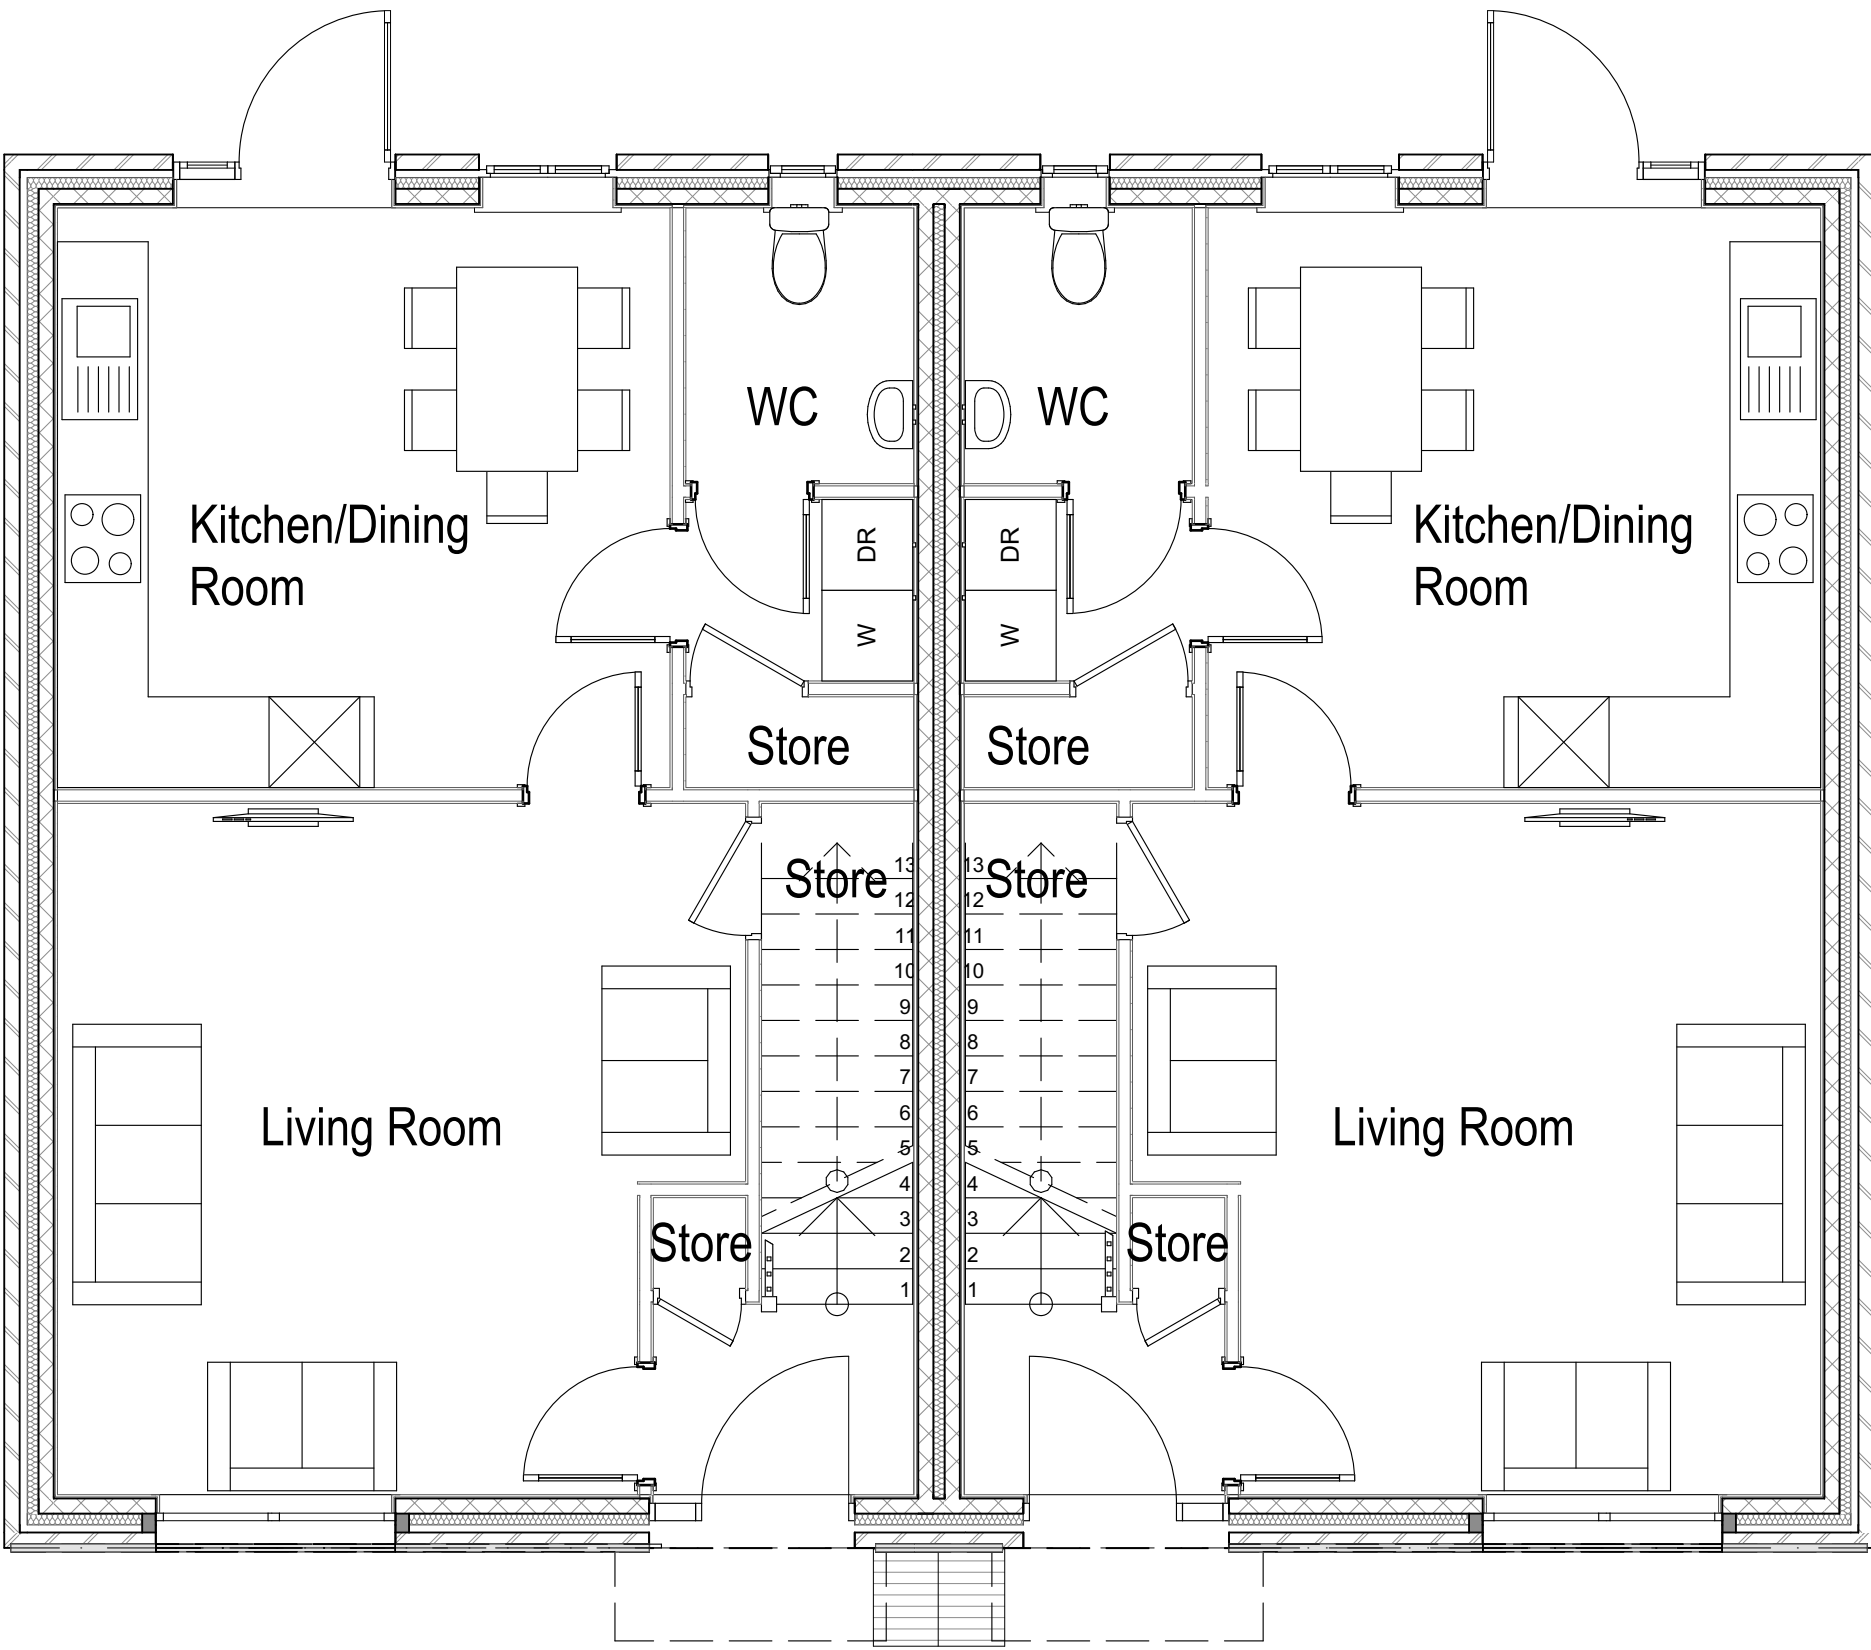

2 Ground Floor 1:50

PROJECT

Queens Road P500 Phase 1
Manchester M40 8TQ

TITLE

Proposed Unit Plans - 3B5P -
Block 2

SIZE

A1

STATUS

PLANNING

PROJECT No.

1788

DRAWING No.

PL.006A

DRAWN BY

HW

CHECKED BY

DS

DATE

NOV'22

SCALE (1:100)

1:50

JOHN McCALL ARCHITECTS LTD

No. 1 Arts Village, Henry Street, Liverpool L1 5BS Tel: 0151 707 1818 Fax: 707 1819

4a Rock Mill Lane, New Mills, SK22 3BN e-mail: admin@johnmccall.co.uk

A

Designation

Units adjusted to Manchester space standards

Detail of Revision

23/05/22

C M

Initials