

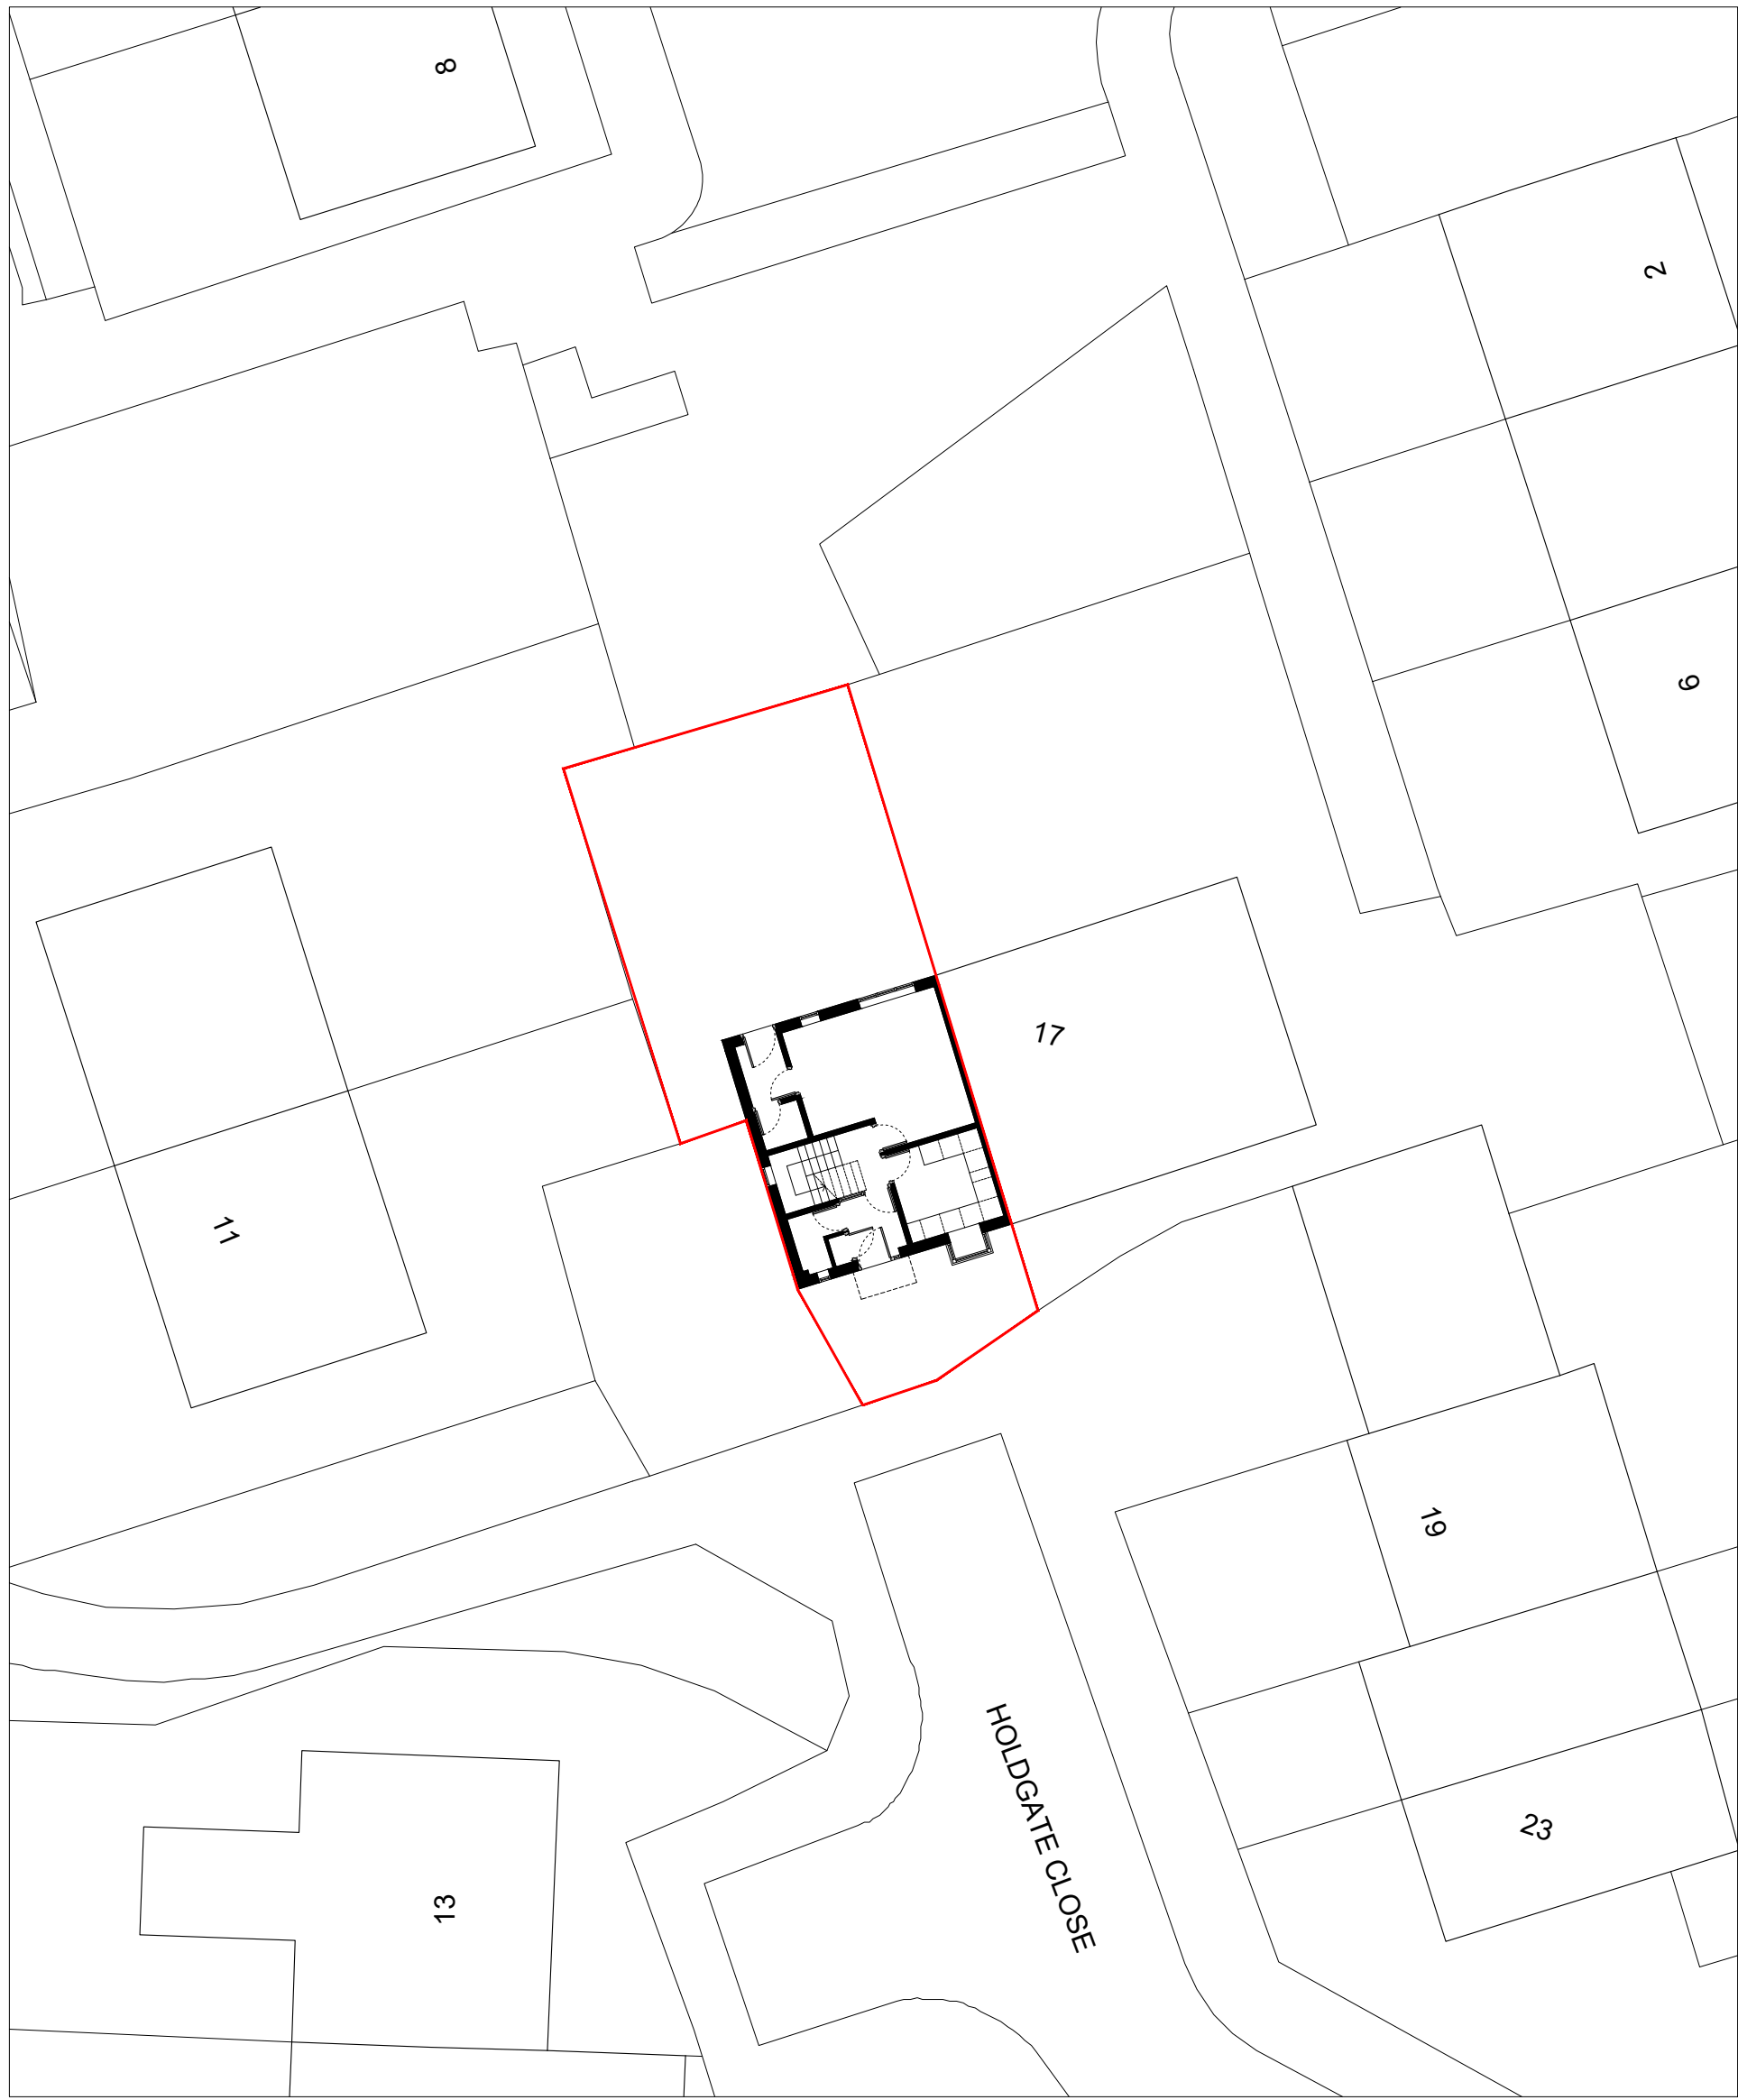


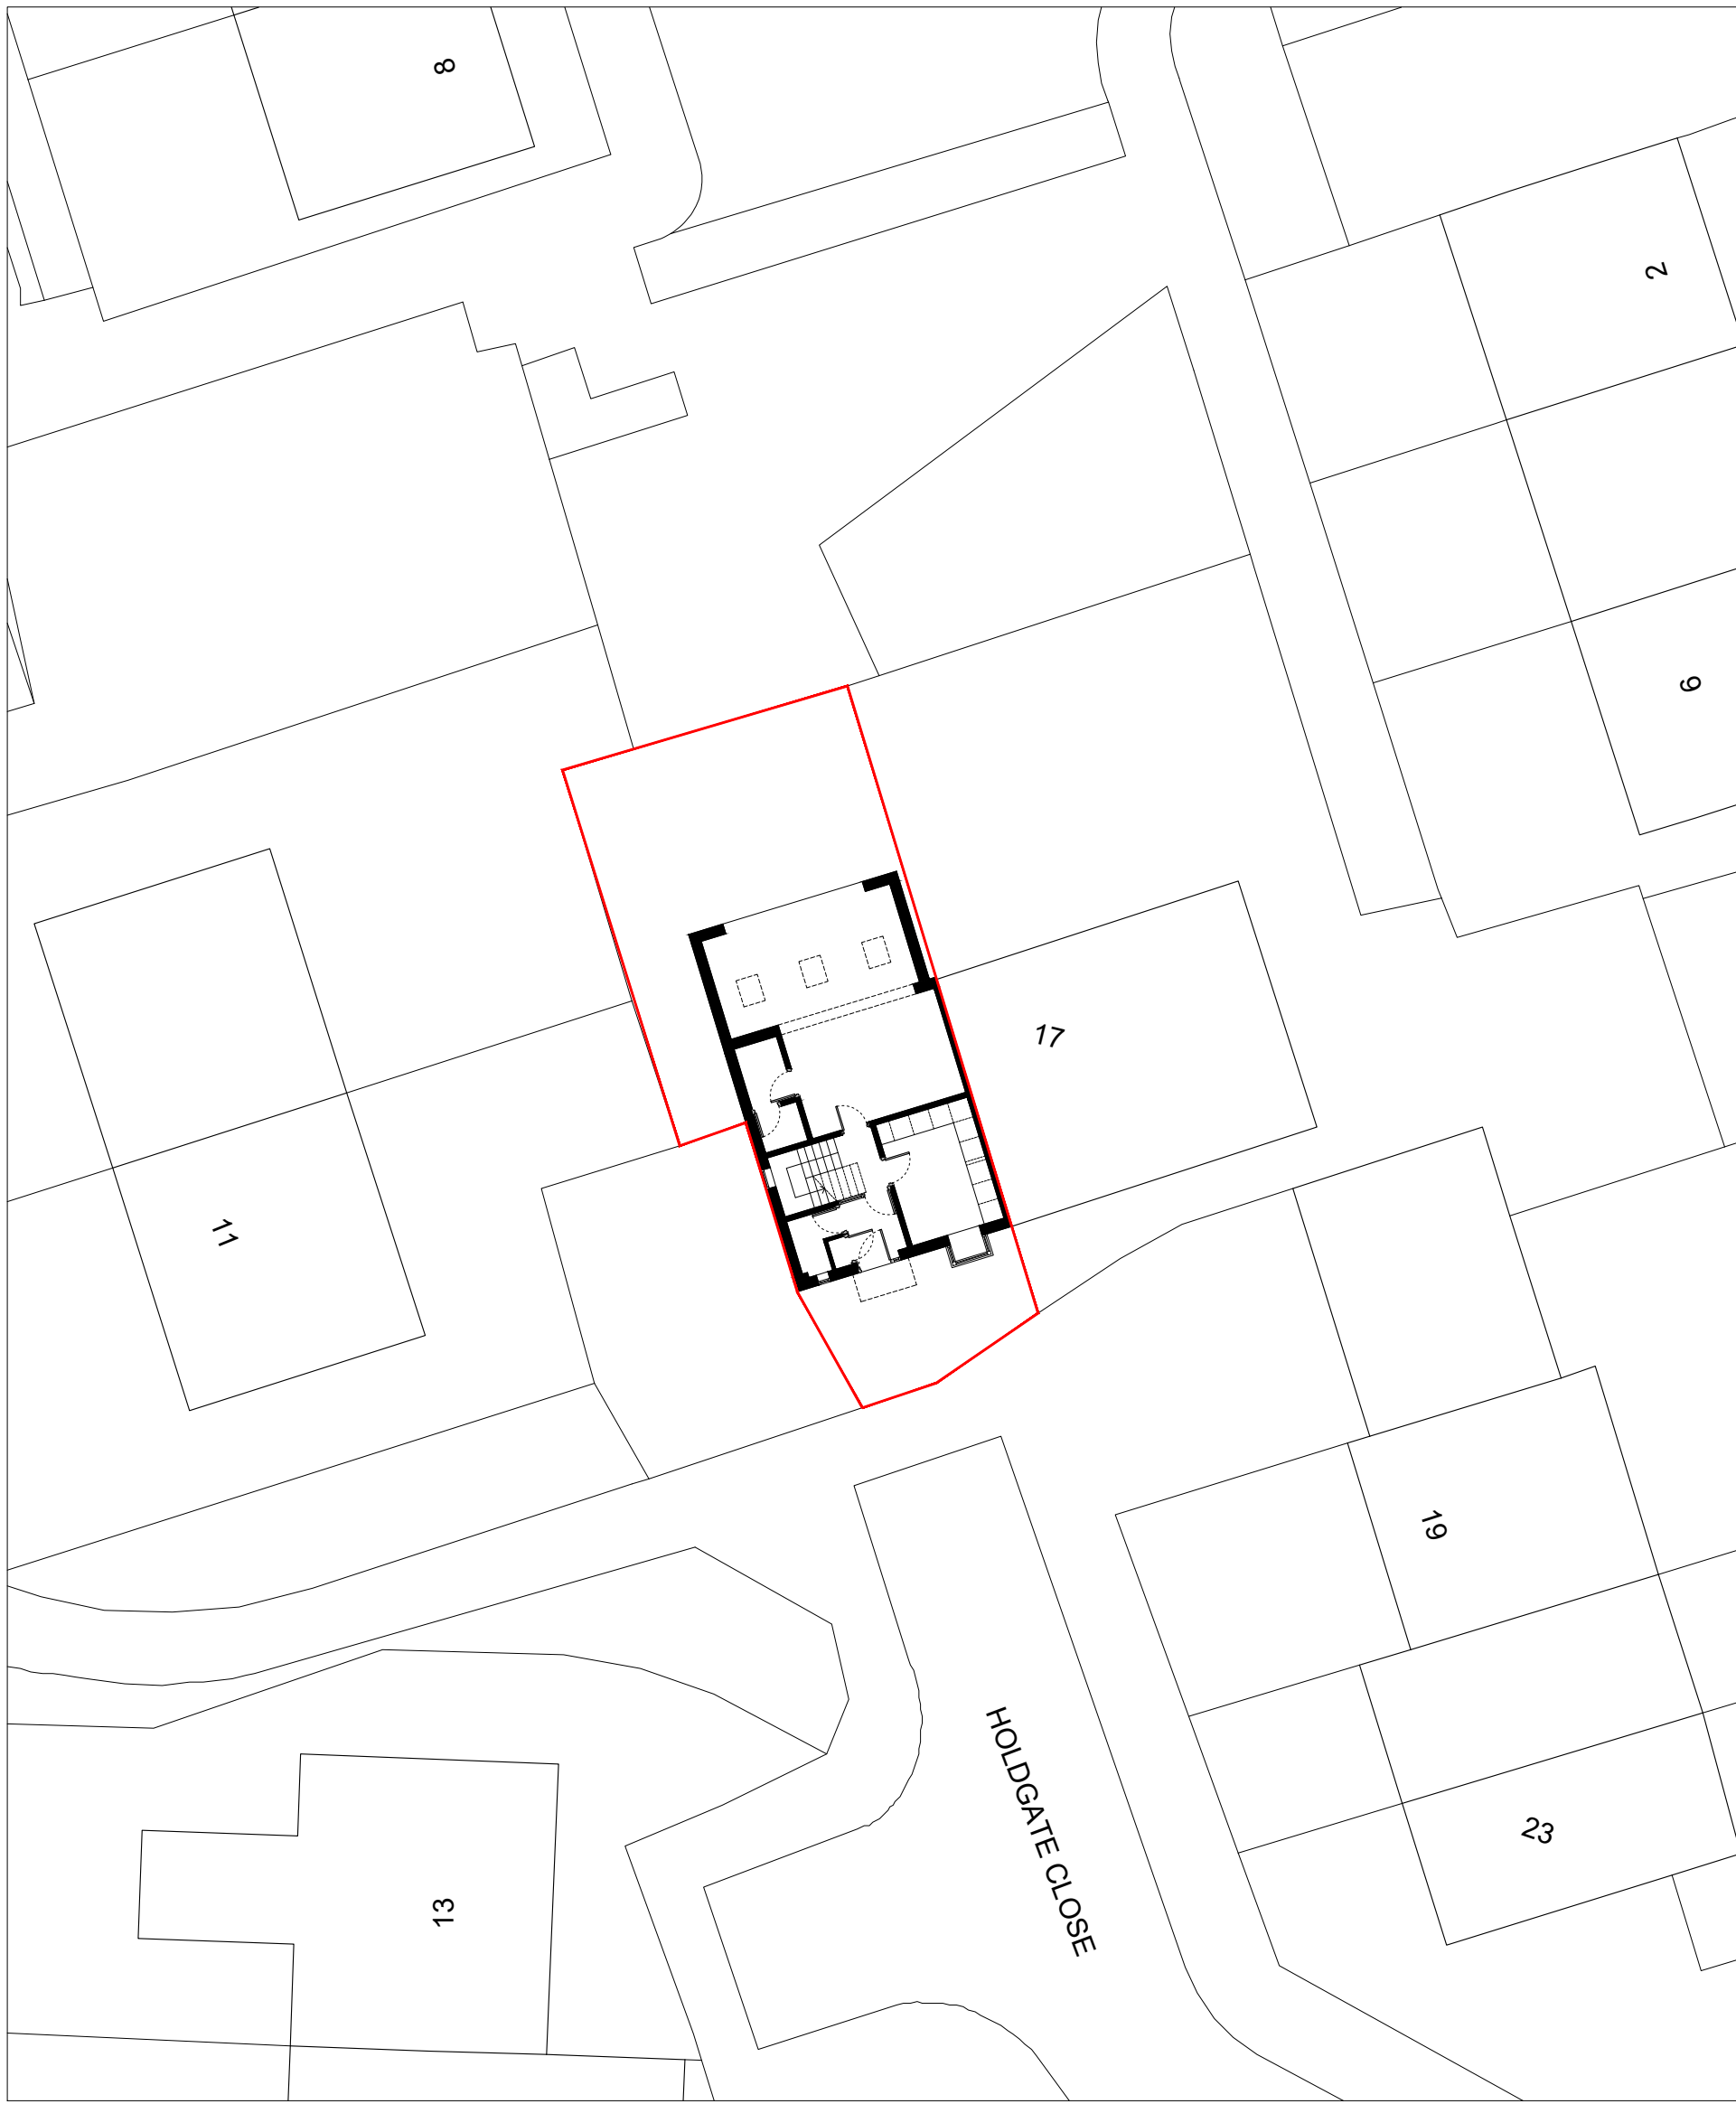

Existing Site Plan 1:200

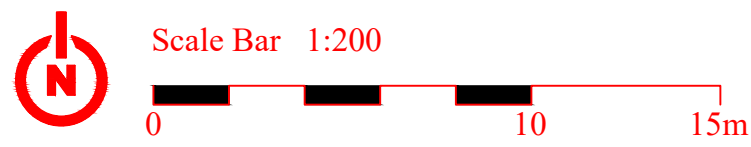

Proposed Site Plan 1:200

Drawing Notes

All dimensions to be checked on site and designers to be informed of any discrepancies before works commence. Do not scale from this drawing.

Drawings are to be read in conjunction with all relevant specifications, structural engineers' and service engineers' drawings. All structural elements are indicative only, all structural elements to be confirmed by an appointed structural engineer prior to commencement of works on site.

All data, dimensions and details contained in this document are confidential to the copyright owner and may not be communicated to any third party save in accordance with a license for the copyright owner or with the copyright owner's written permission and authority.

12/06/2023	First Issue	A
Purpose Planning Drawing		
Project 15 Holdgate Close, Hulme, Manchester M15 5EP		
Drawing Title Existing & Proposed Site Plans		
Client Ahmad Khaled Agabyar		
Revision A	Drawing 0039-002	Scale 1:200@A1
		Date 12/06/2023