



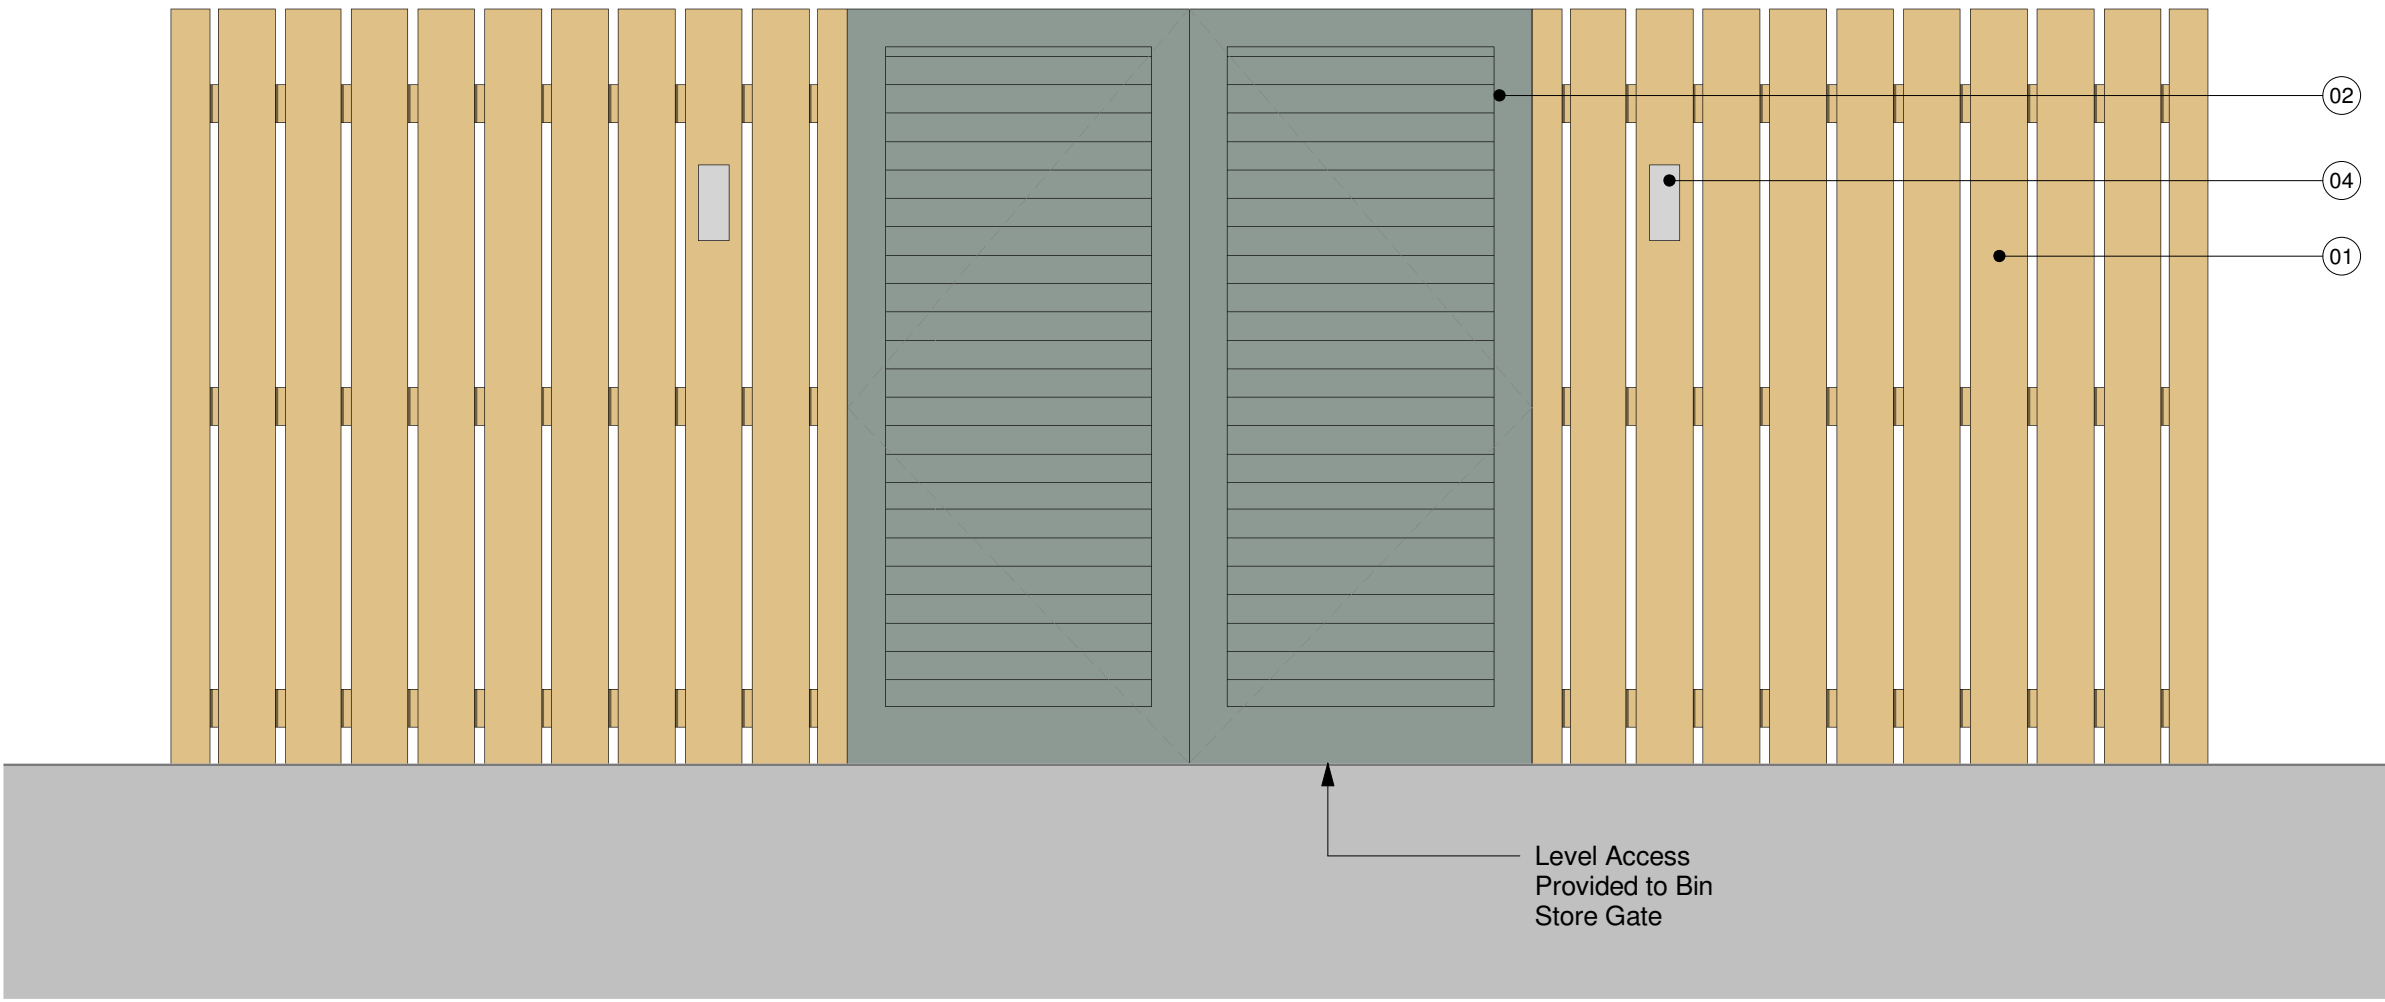


Proposed East Elevation
1 : 20

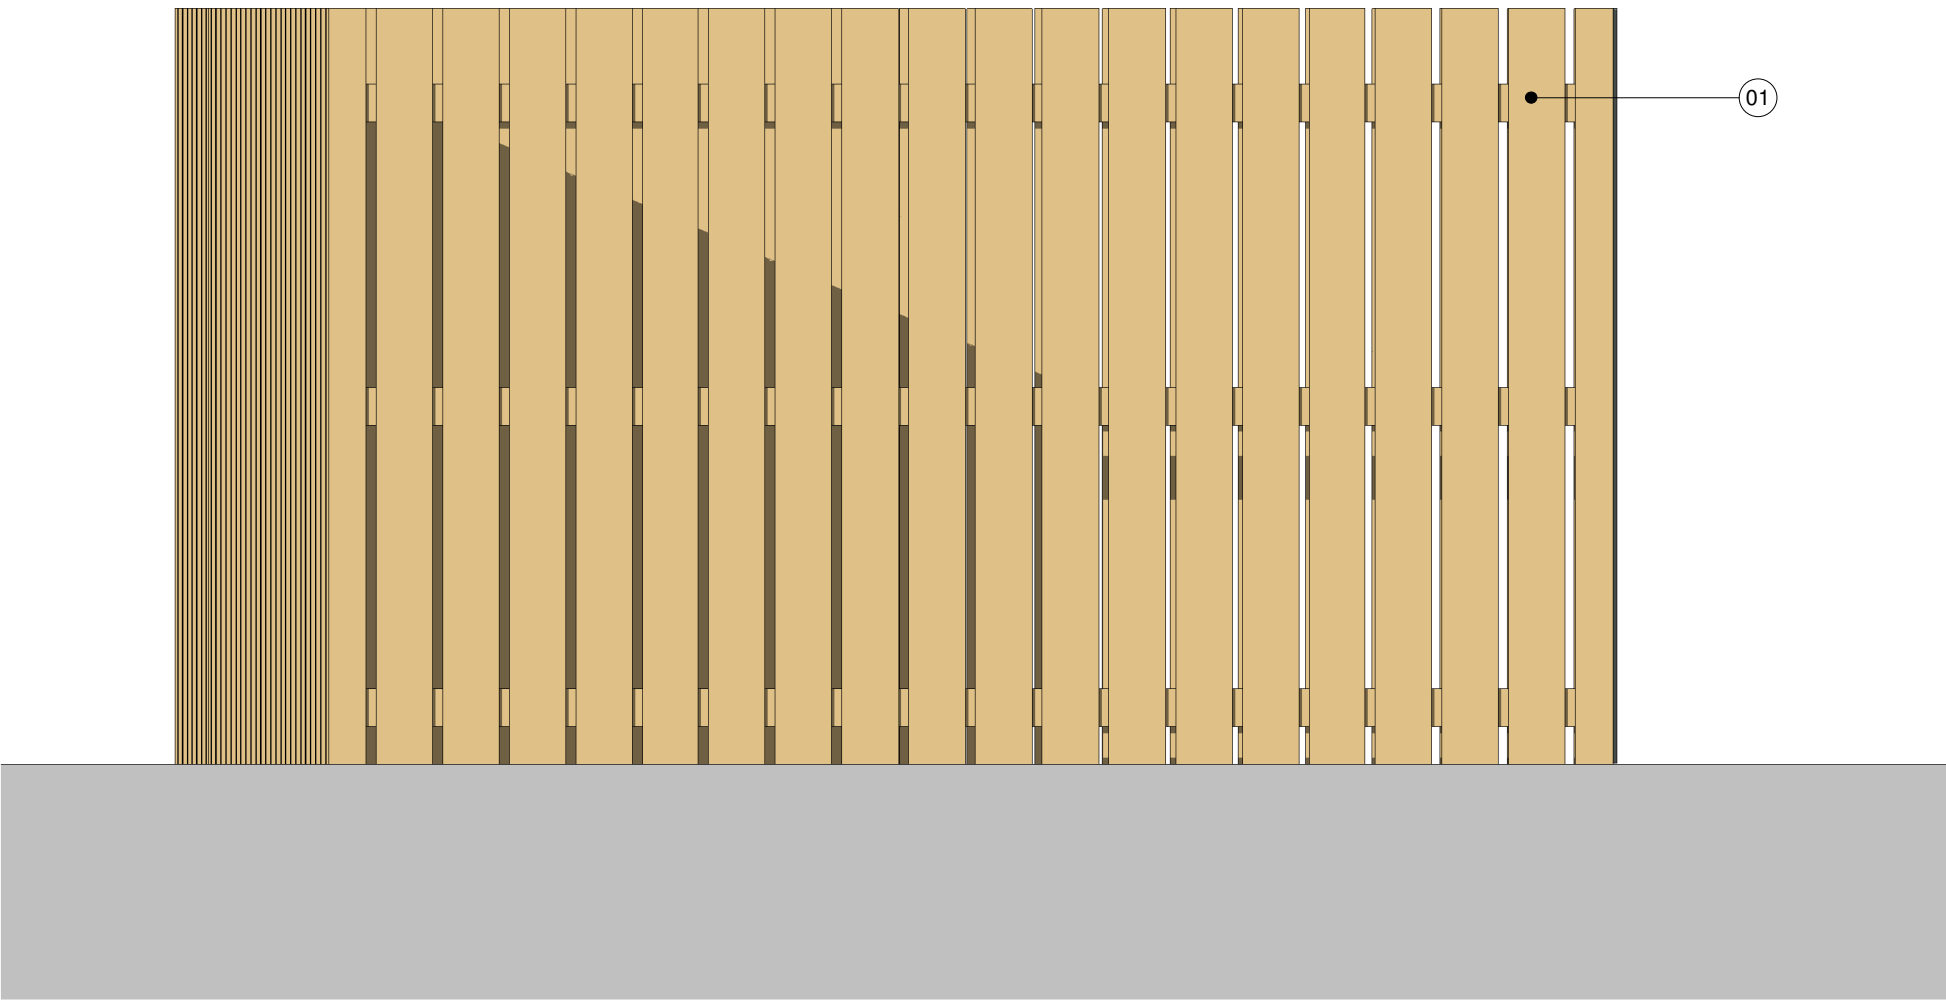


Proposed South Elevation
1 : 20

Materials Legend:	
01	Vertical Timber Fence Panels
02	Double Gate to Match Window RAL Contrasting Colour to Aid People with a Visual Impairment
03	Existing Party Wall Boundary
04	Security Lighting for Increased Surveillance

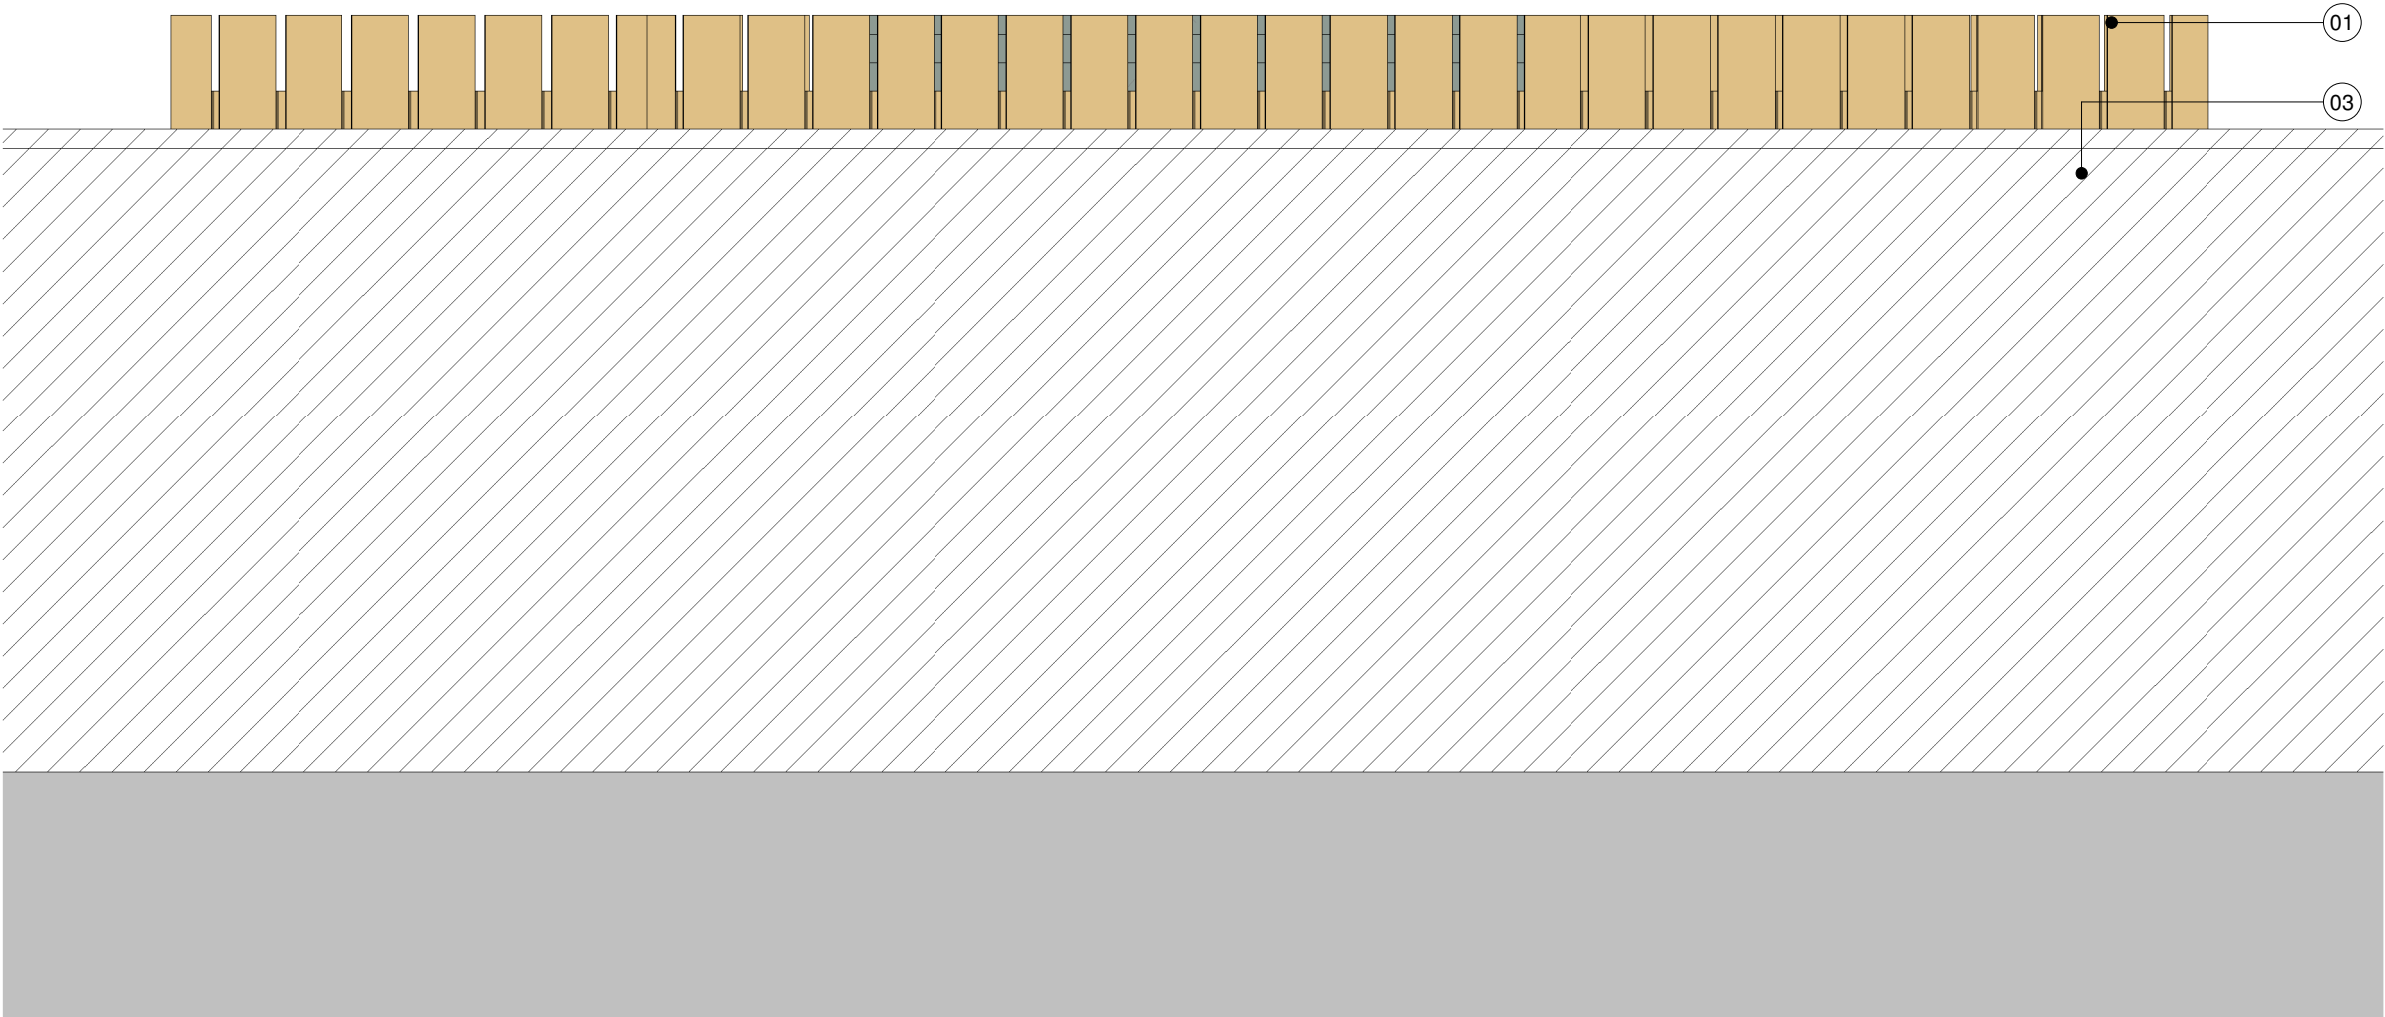

Proposed West Elevation
1 : 20

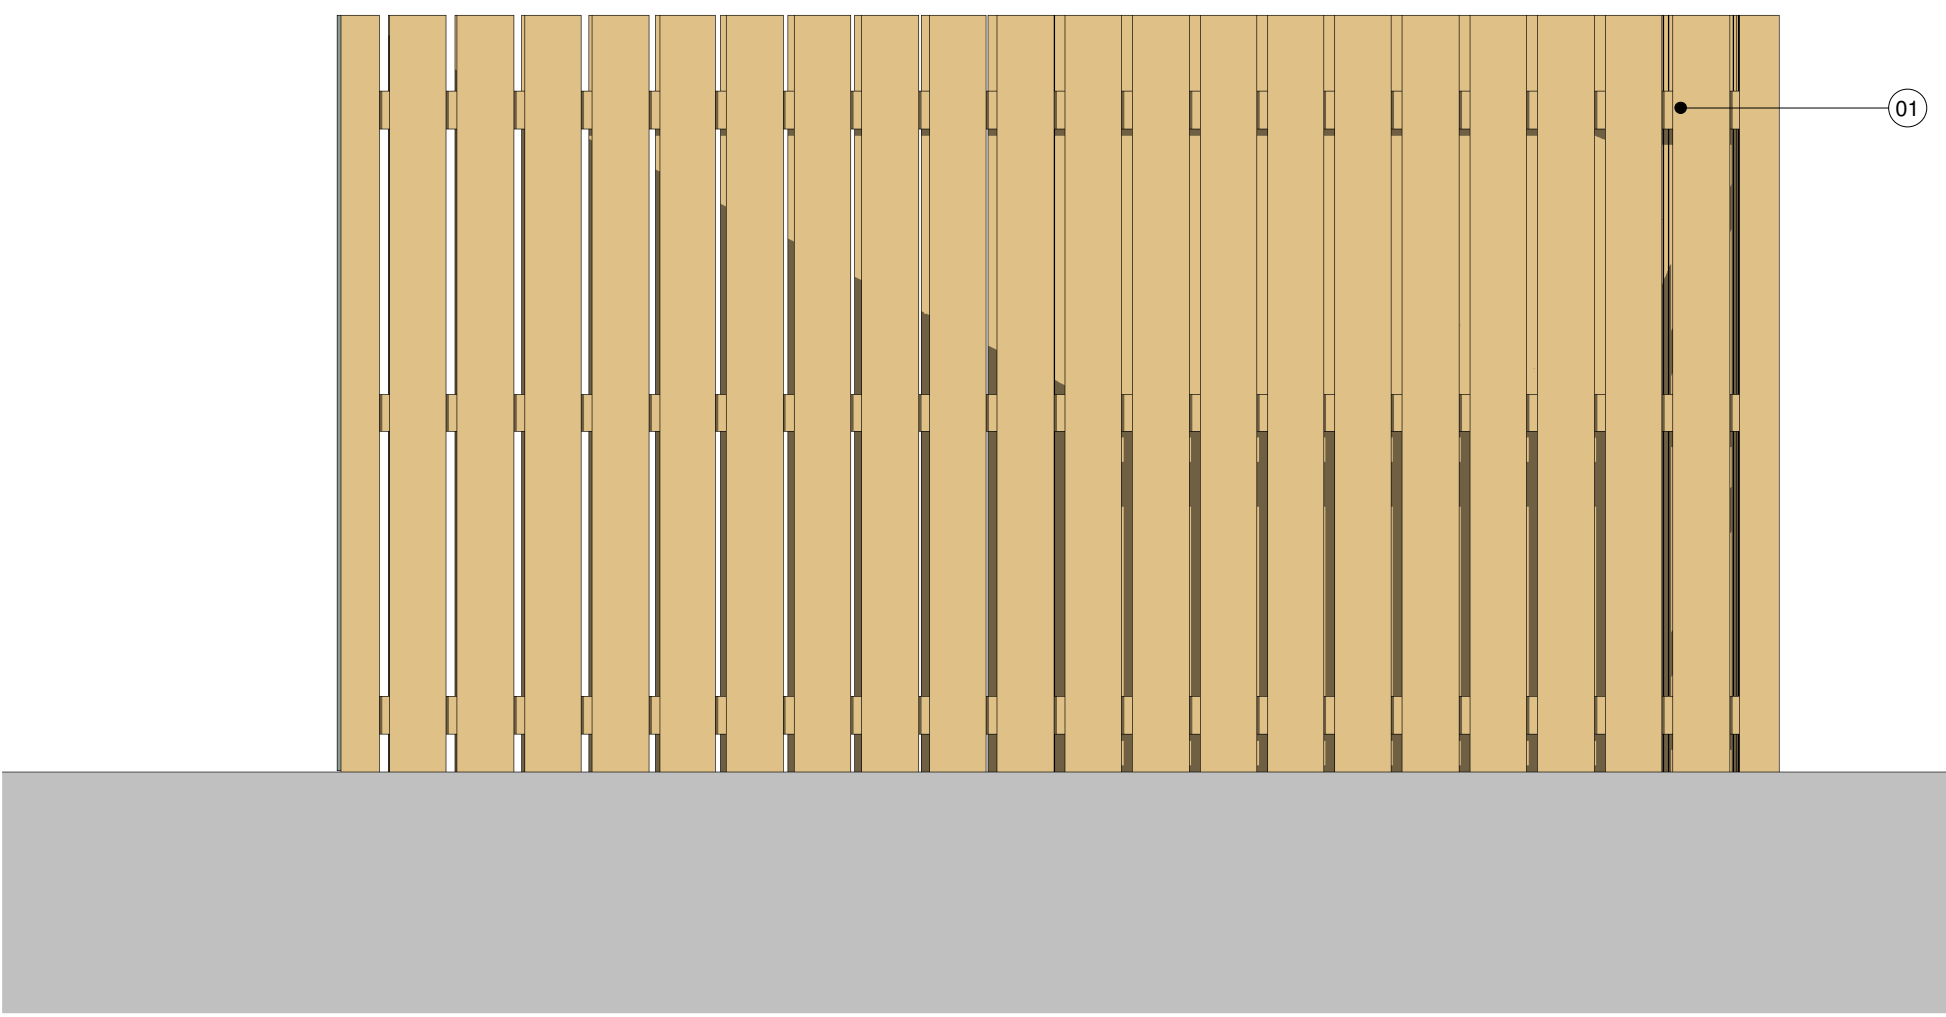

Proposed North Elevation
1 : 20

© The copyright in this drawing is vested in CodaStudios and no license or assignment of any kind has been, or is, granted to any third party whether by provision of copies or originals or otherwise unless agreed in writing.

DO NOT SCALE FROM THIS DRAWING
The contractor shall check and verify all dimensions on site and report any discrepancies in writing to CodaStudios before proceeding work

FOR ELECTRONIC DATA ISSUE
Electronic Data / drawings are issued as "read only" and should not be interrogated for measurement. All dimensions and levels should read, only from those values stated on the drawing. Coda Studios Ltd is not responsible for discrepancies caused by the overlay of other parties BIM/IFC models. These are overlaid purely as reference.

Revision		Date	Drawn	Checked
A	Hopper and downpipe added to North Elevation	03/11/22	RM	JH
B	Bin store updated to client comments	10/11/22	RM	JH
C	Bin store size reduced. Drawing number updated to avoid duplicates	23/11/22	RM	JH
D	Security lighting added and notes added to case officer comments	18/04/23	RM	JH

CODA
Architecture

CODA Studios Ltd, 70-71 Cornish Place, Cornish St, Sheffield, S6 3AF
T: 0114 279 6003 E: information@codastudios.co.uk

Client			
Project			
ARDWICK			
Drawn	Checked	Date	Scale @ A1
RM	JH	02/11/22	As indicated
Title			
PROPOSED BIN STORE ELEVATIONS			
Suitability Code	Purpose for issue		
A1	PLANNING		
Drawing No			
2565	- CDA	- 00 - XX - DR	- A - 0705
Project	Originator	Volume	Level
		Type	Role
		Number	Revision