

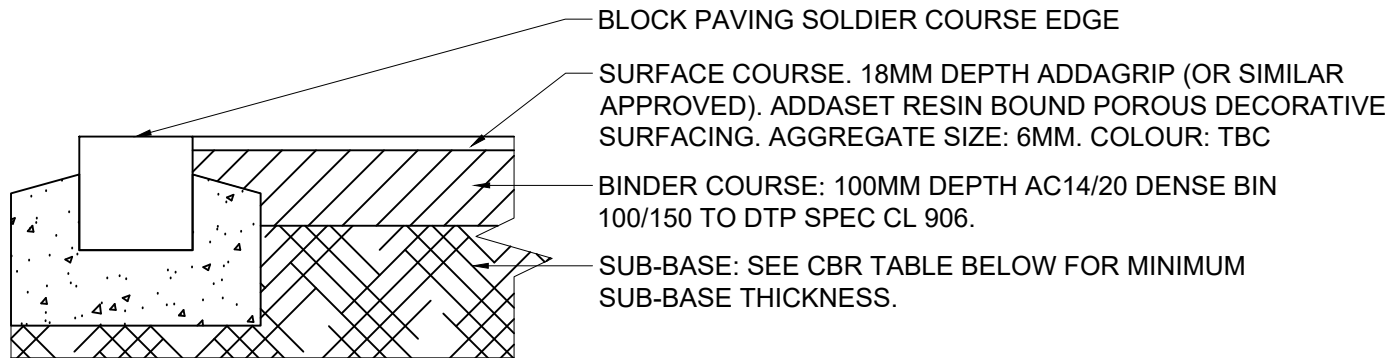
 
 


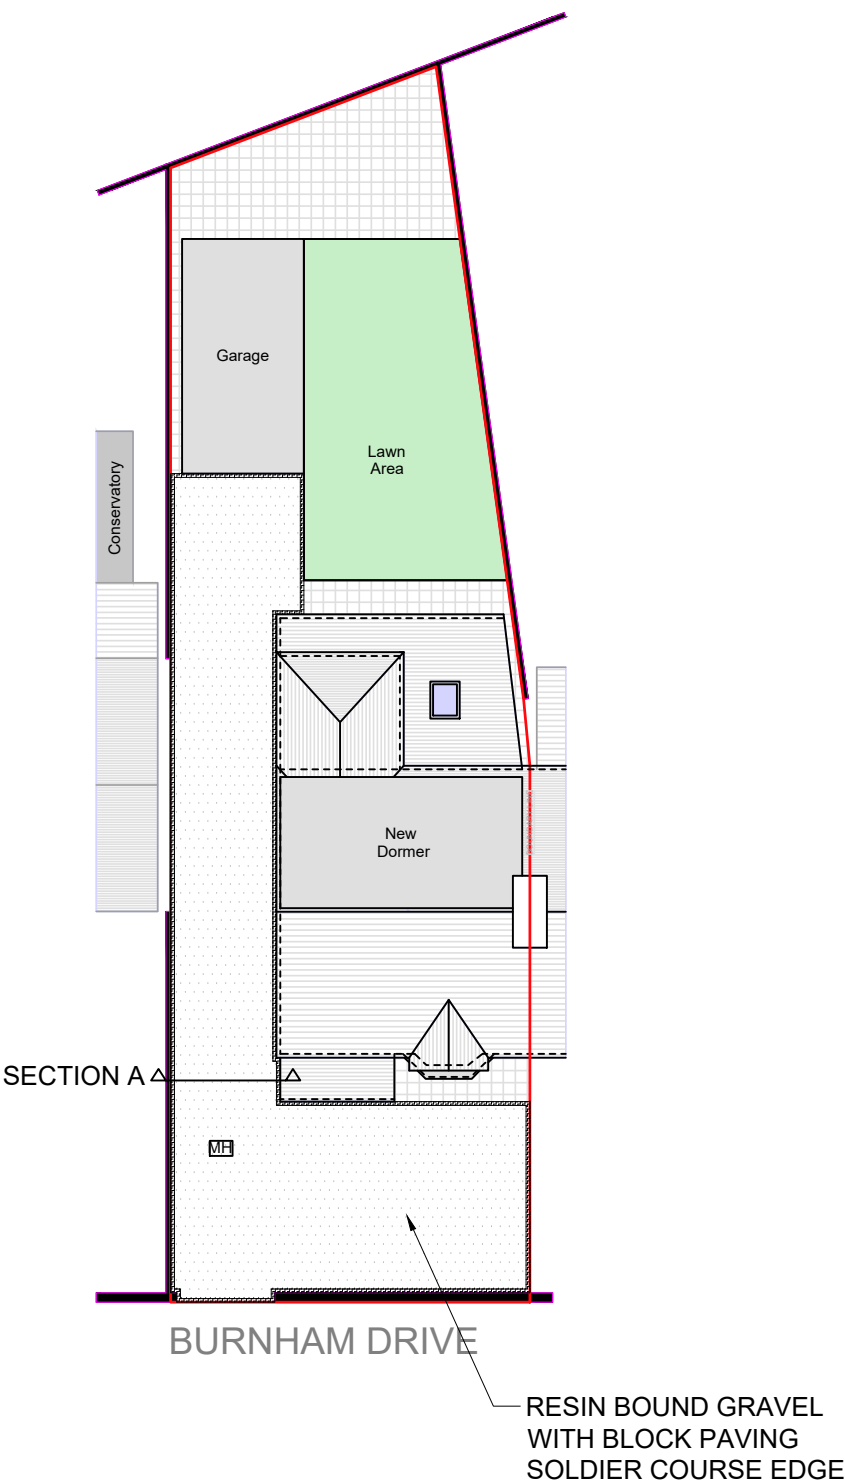

TYPICAL SECTION THROUGH PERMEABLE RESIN BOUND GRAVEL AND BLOCK PAVING EDGING (LIGHT VEHICLES)

SECTION SCALE 1:10

CBR Value	MINIMUM THICKNESS (mm) OF SUB-BASE
LESS THAN 2%	SUBGRADE REQUIRES IMPROVEMENT
2-3%	325
3-5%	250
5-7%	150
7-20%	100

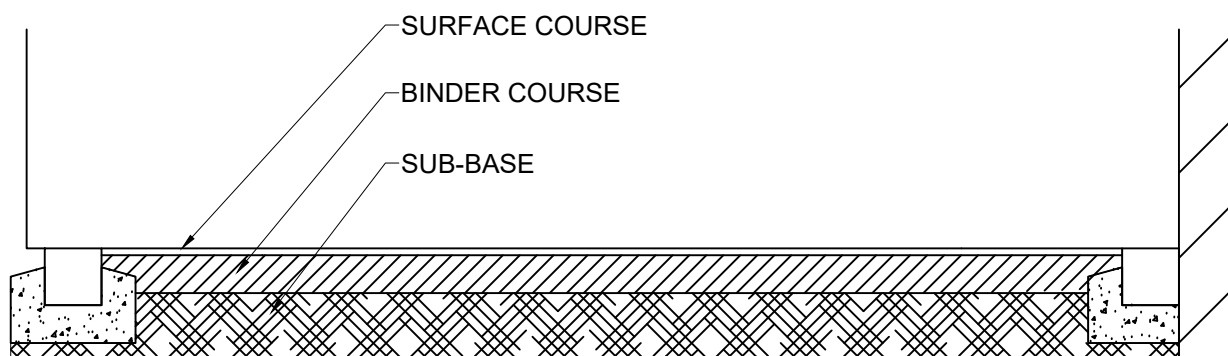

SECTION A

SECTION SCALE 1:20

GENERAL NOTES:

1. THE WORKS SHALL BE IN ACCORDANCE WITH THE FOLLOWING SPECIFICATIONS, NATIONAL BUILDING SPECIFICATION (NBS) & VOLUME 1 OF THE MANUAL OF CONTRACT DOCUMENTS FOR HIGHWAY WORKS.
2. THIS DRAWING IS TO BE READ IN CONJUNCTION WITH ALL RELEVANT ENGINEERS DRAWINGS, ARCHITECTS DRAWINGS, MECHANICAL DRAWINGS AND SPECIFICATIONS.
3. THE CONTRACTOR MUST COMPLY WITH ALL CURRENT LEGISLATION RELATING TO HEALTH & SAFETY.
4. WHERE THE EQUILIBRIUM CBR FALLS BETWEEN VALUES, USE THE LOWER VALUE.
5. VERIFICATION (PROOF ROLLING) MUST BE CARRIED OUT ON TOP OF THE SUB-BASE.
6. PREPARATION & TREATMENT OF FORMATION TO DTP SPEC CL 612 & 616.
7. ANY SOFT SPOTS TO BE CONFIRMED ON SITE & REPORTS TO THE ENGINEER.
8. NO PRIVATE SURFACE WATER SHALL DISCHARGE ONTO THE ADOPTABLE HIGHWAY.
9. CONTRACTOR TO SATISFY THEMSELVES OF EXISTING SERVICES. ALLOWANCE TO BE MADE FOR EXPOSING AND PROTECTING ALL EXISTING SERVICES AS NECESSARY IN AREAS OF PROPOSED WORKS.

Weddle Landscape Design
LANDSCAPE ARCHITECTURE
ENVIRONMENTAL PLANNING
Mews Studio, Charnwood House, Tel (0114) 250 1181
8 Kenwood Bank, Sheffield S7 1NU Fax (0114) 250 1188
www.weddles.co.uk mail@weddles.co.uk

Job 4 BURNHAM DRIVE, MANCHESTER

Title PERMEABLE DRIVEWAY
PAVING PLAN

scale@A3	drawn	date	drawing number	revision
1:200	--	APR 23	-	-