
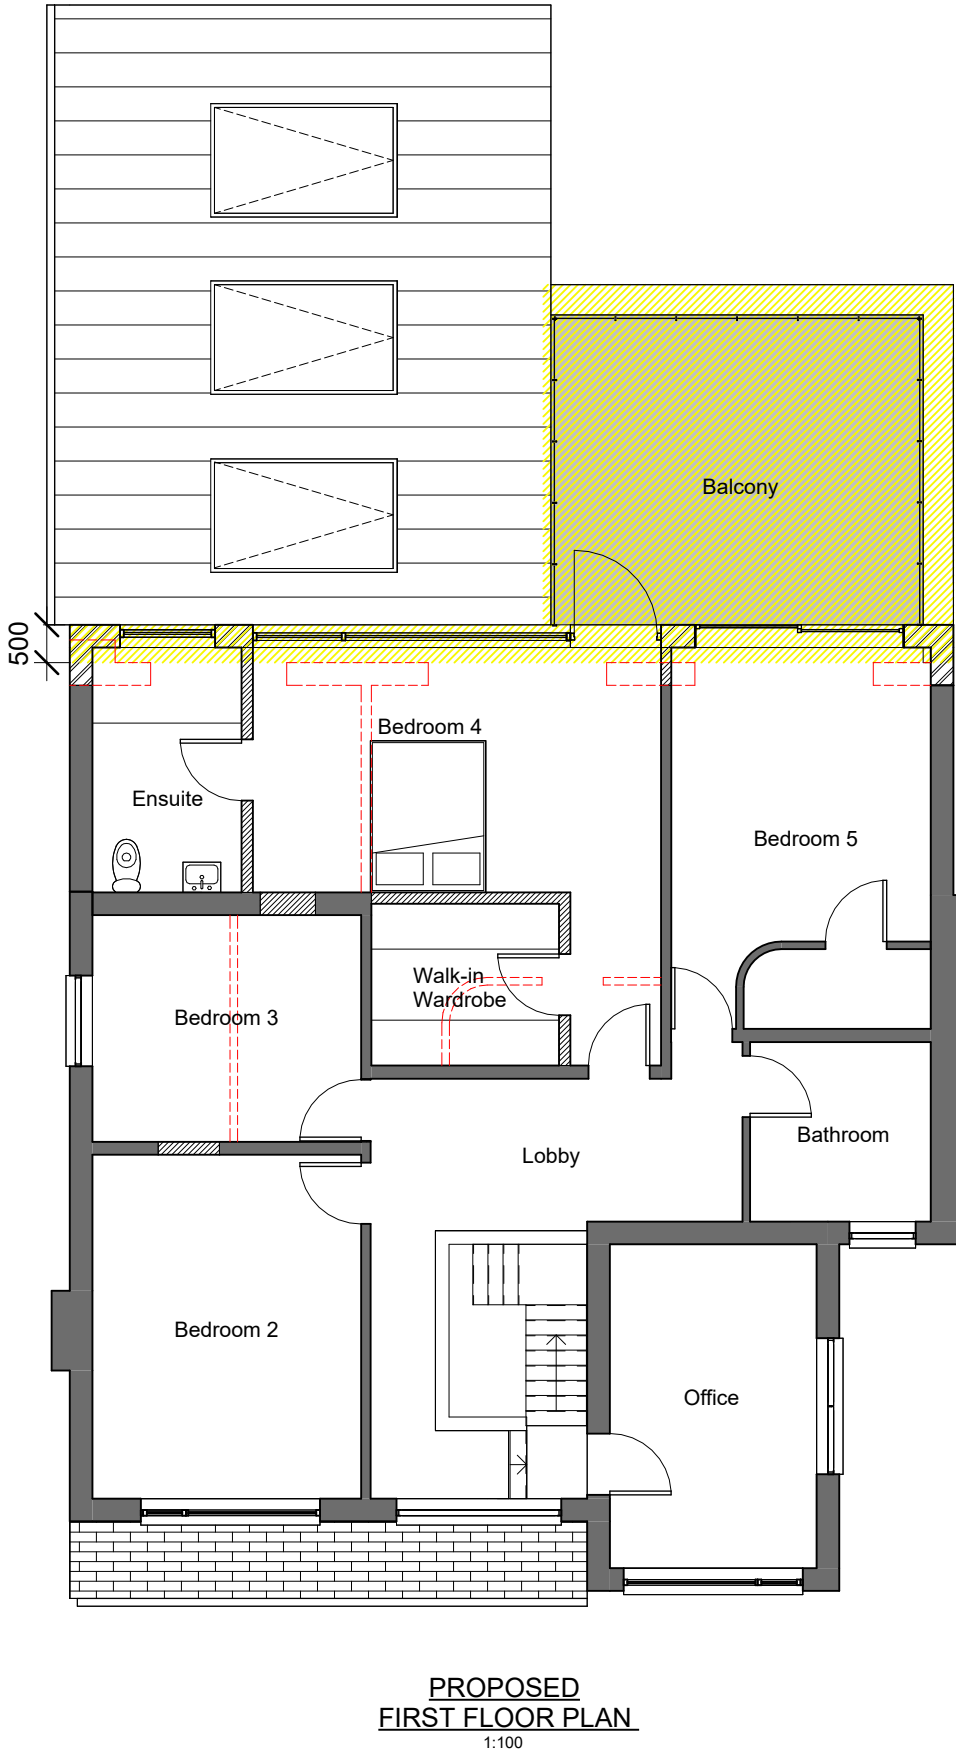


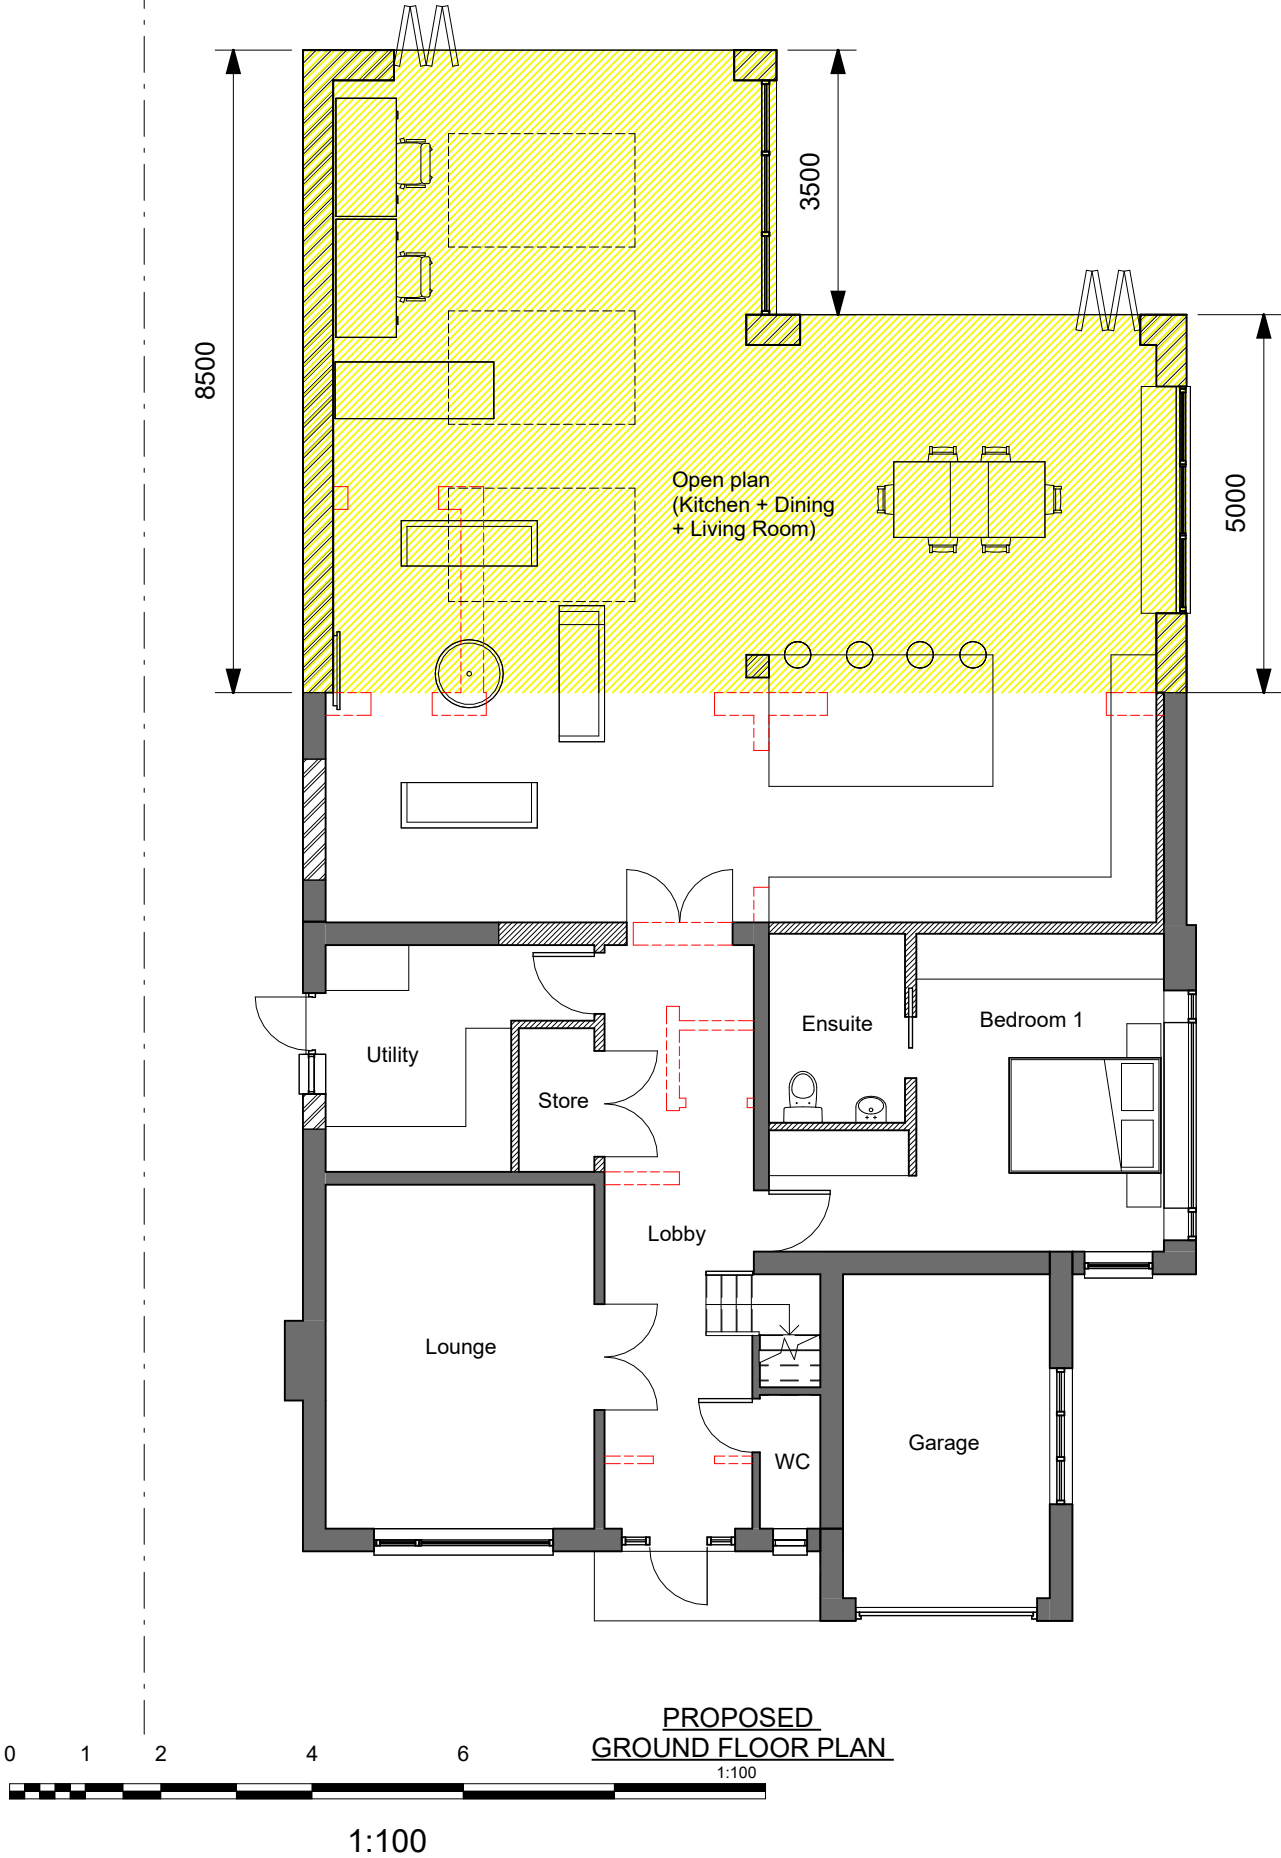

rev	description	date
A	Updated Balustrade	04-10-22
B	Rear side first floor extension	17-04-23

client
KIRAN KUMAR PRASHAR

project
194 WYTHENSHAW ROAD
MANCHESTER, M23 0PF

drawing title
PROPOSED
FLOOR PLANS

drawing status
PLANNING

scale
1:100 @ A3

date
05-08-22

project no.
2225

drawing no.
104

rev no.
B