


© 2023 RPS Group


Notes

1. This drawing has been prepared in accordance with the scope of RPS's appointment with its client and is subject to the terms and conditions of that appointment. RPS accepts no liability for any use of this document other than by its client and only for the purposes for which it was prepared and provided.
2. If received electronically it is the recipient's responsibility to print to correct scale. Only written dimensions should be used.
3. This drawing should be read in conjunction with all other relevant drawings and specifications.

Cat Ladder Roof Access

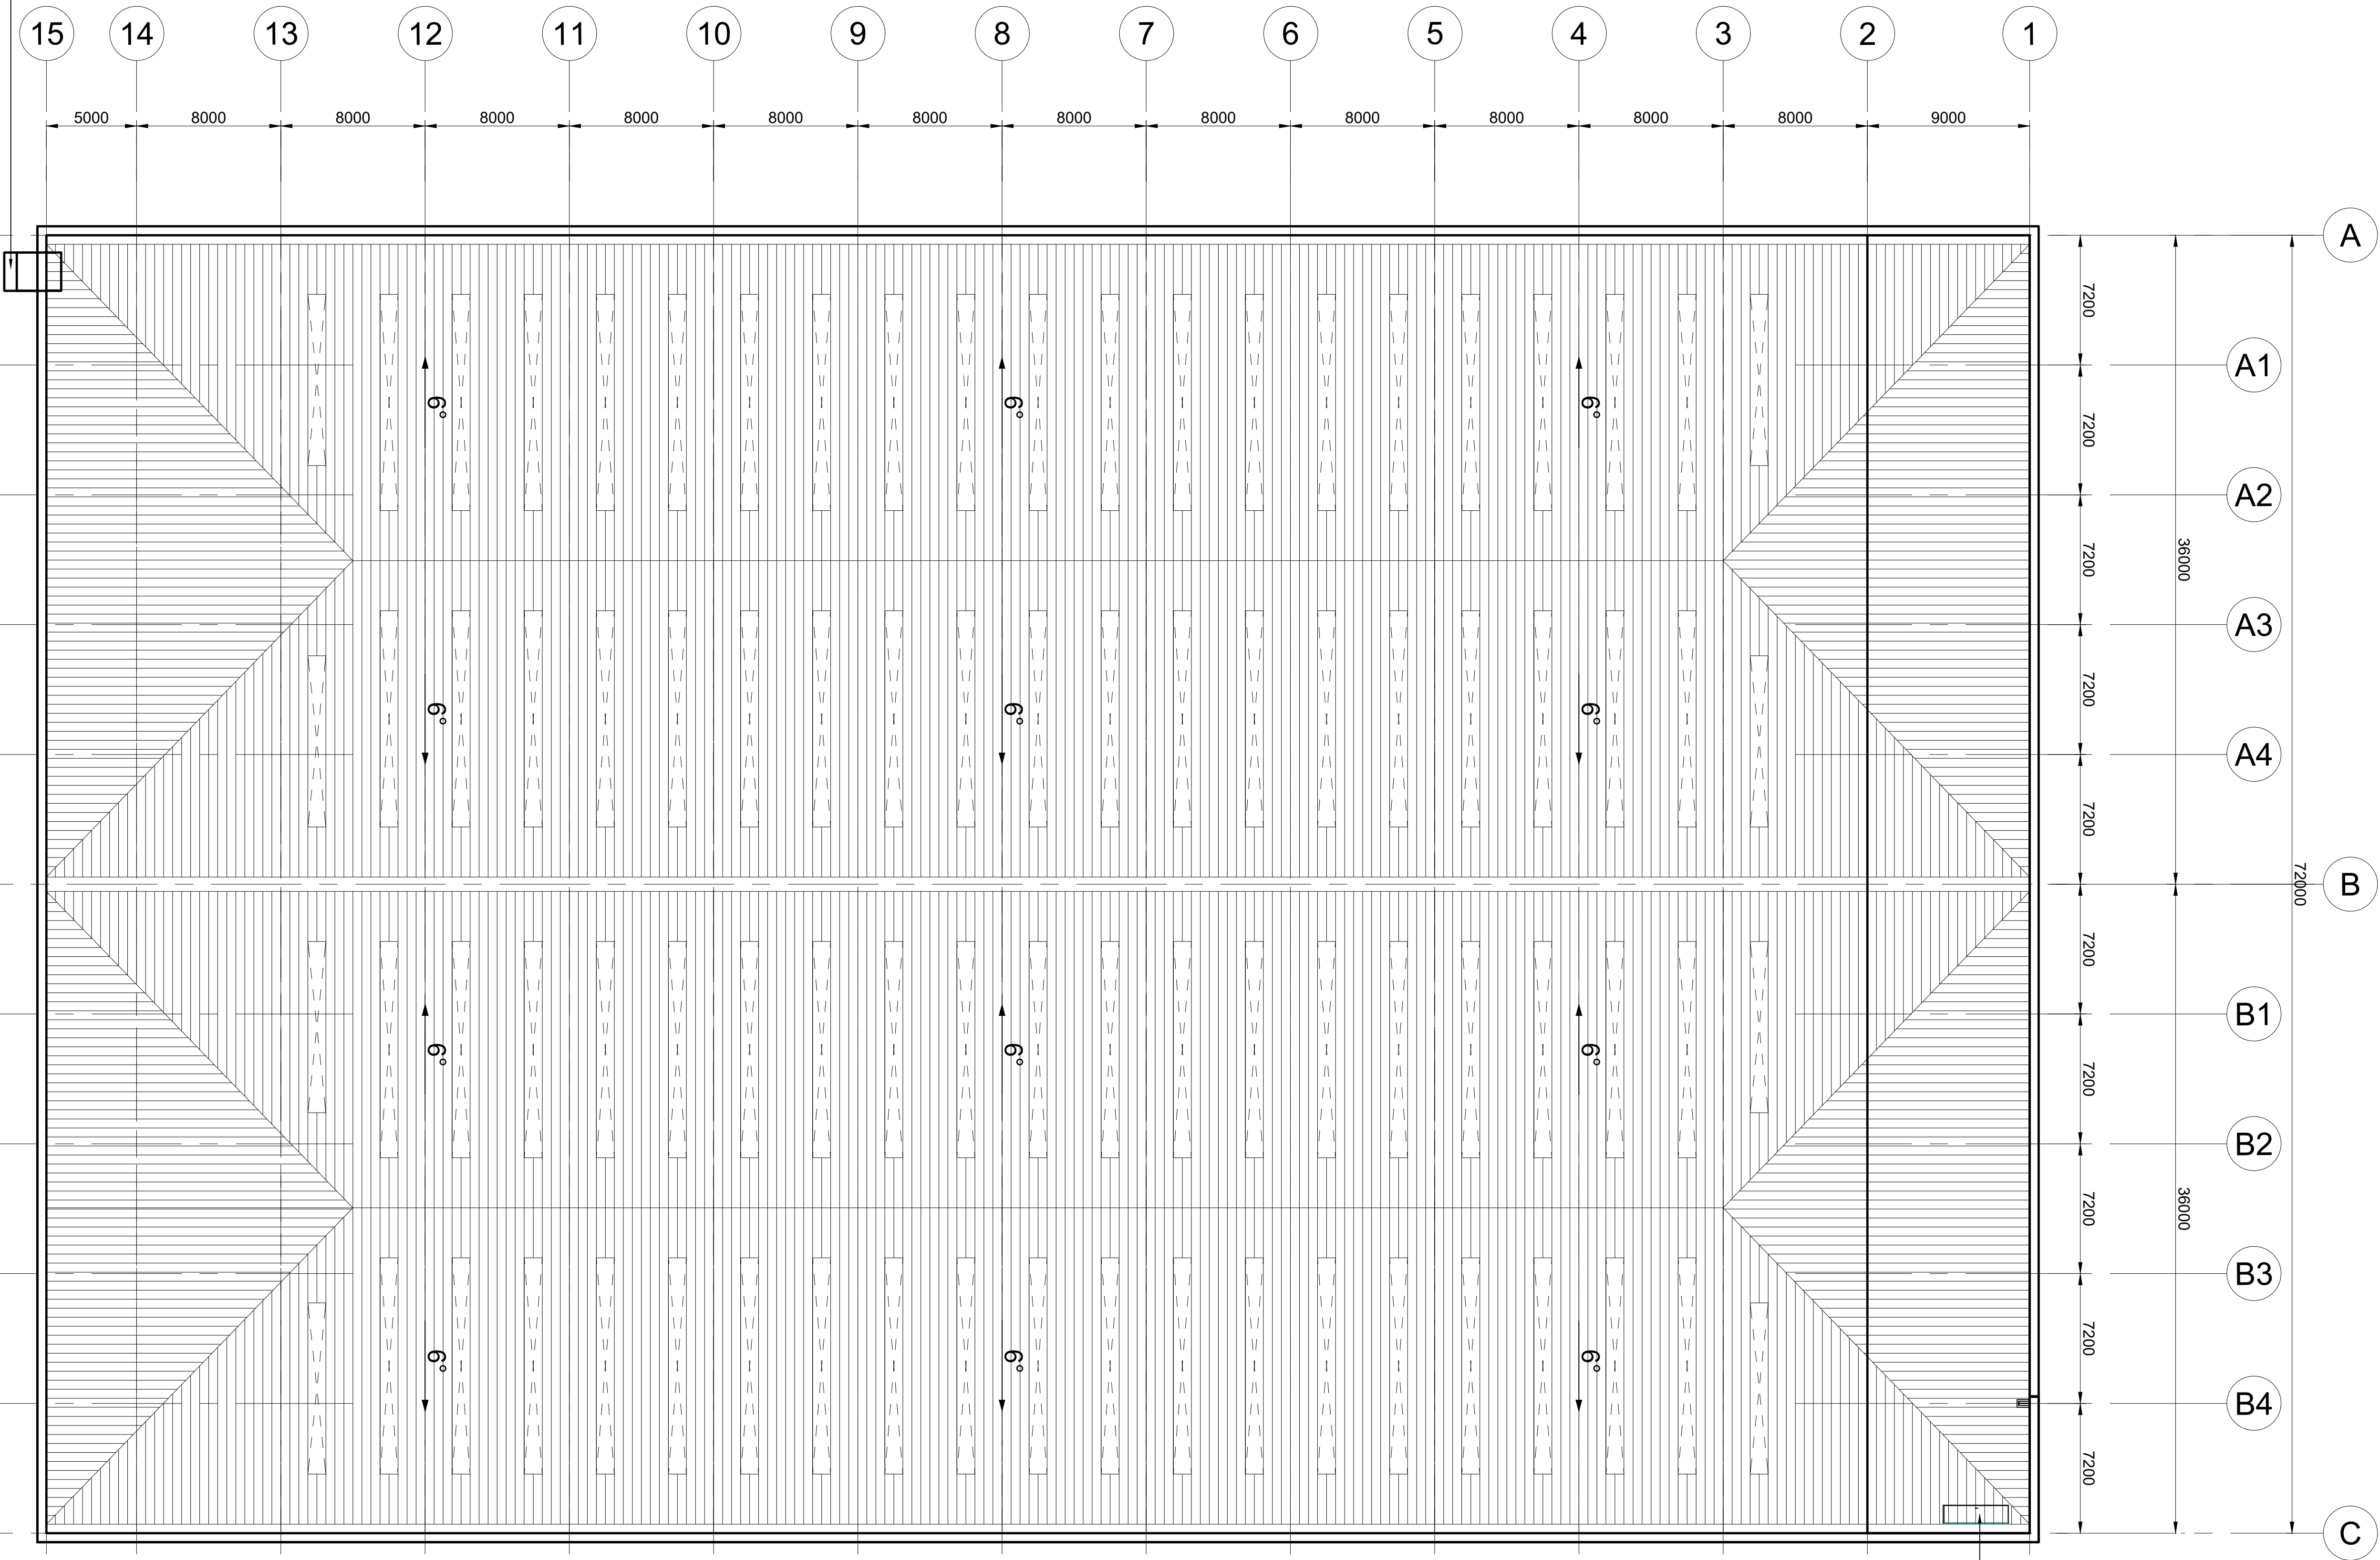

Potential Roof Access

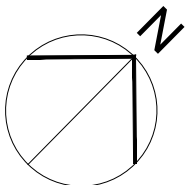

1m SCALE 1:200

P01	First Issue	LL	MJH	10/03/23
Rev	Description	By	Apr	Date



MAKING COMPLEX EASY

A TETRA TECH COMPANY

Sherwood House, Sherwood Avenue,
Newark, Nottinghamshire, NG24 1QQ
T.01636 605 700 E. rpsnewark@rpsgroup.com

Client



**COLUMBIA
THREADNEEDLE
INVESTMENTS**

Project

Hangar 4, Manchester Airport

Title

Proposed Roof Plan

RPS Project Number	Scale @ A1	Date Created
NK020993	1:200	14/02/23
Task Team Manager	Information Author	Task Information Manager
KRP	LL	MJH

Status

S2 (Suitable for Information)

Document Number	Revision
020993-RPS-SI-XX-DR-A-0115	P01

Project Code - Originator - Vol/Sys - Level/Loc - Type - Role - Drawing Number

rpsgroup.com