



Drawn up from plans provided by SIM Shopfit  
All dimensions to be checked on site


Do not scale off this drawing. If in doubt please ask.  
Dimensions must be checked on site where possible  
©This drawing must not be reproduced in whole or  
part without written consent

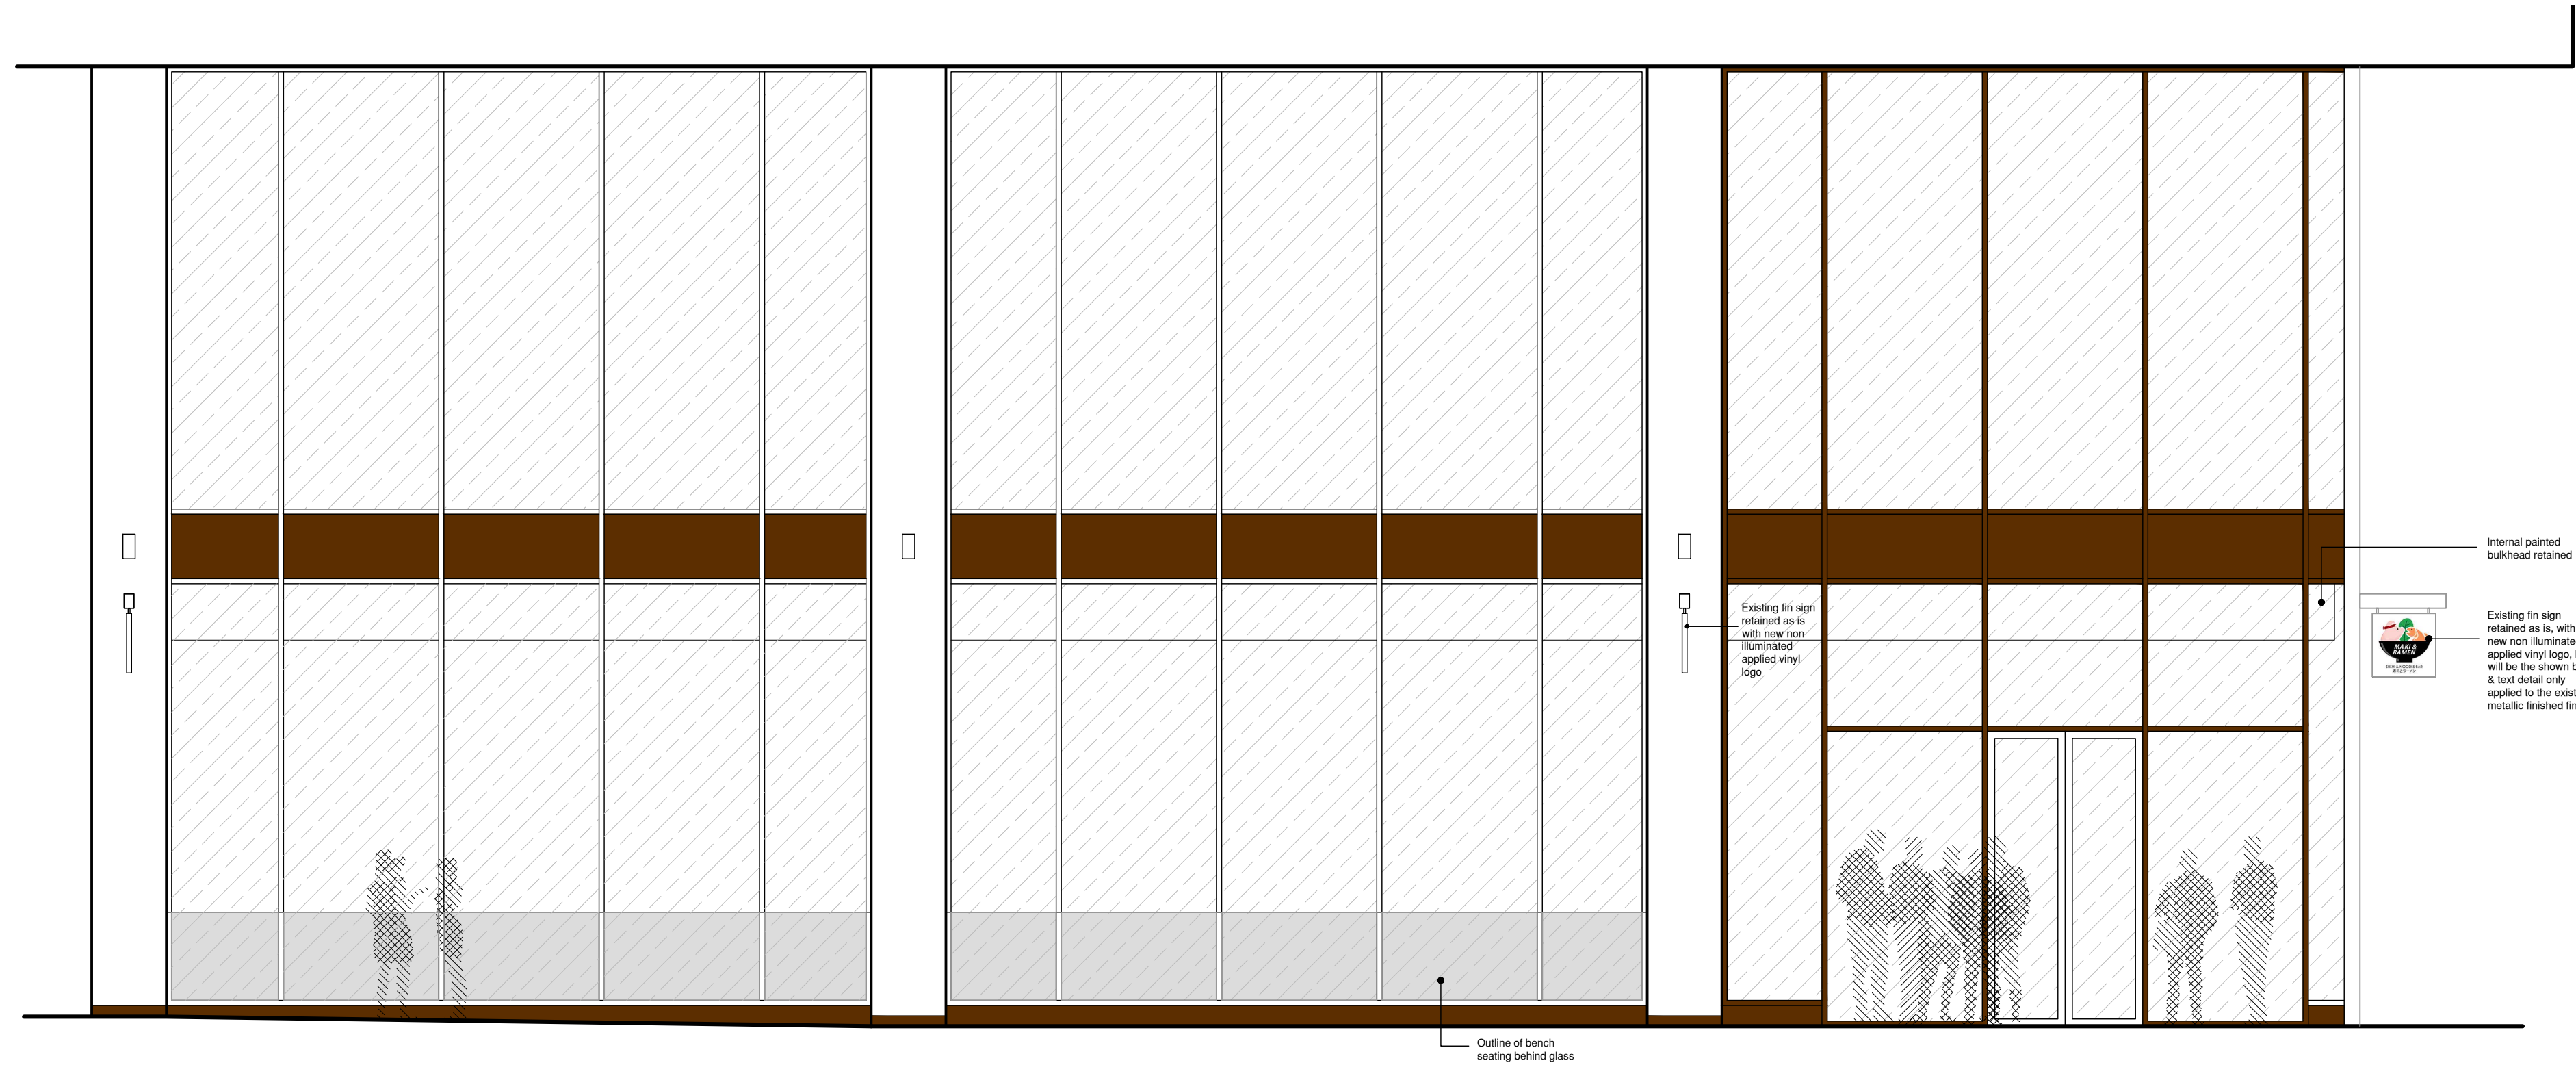


Existing Front Elevation - 1:50

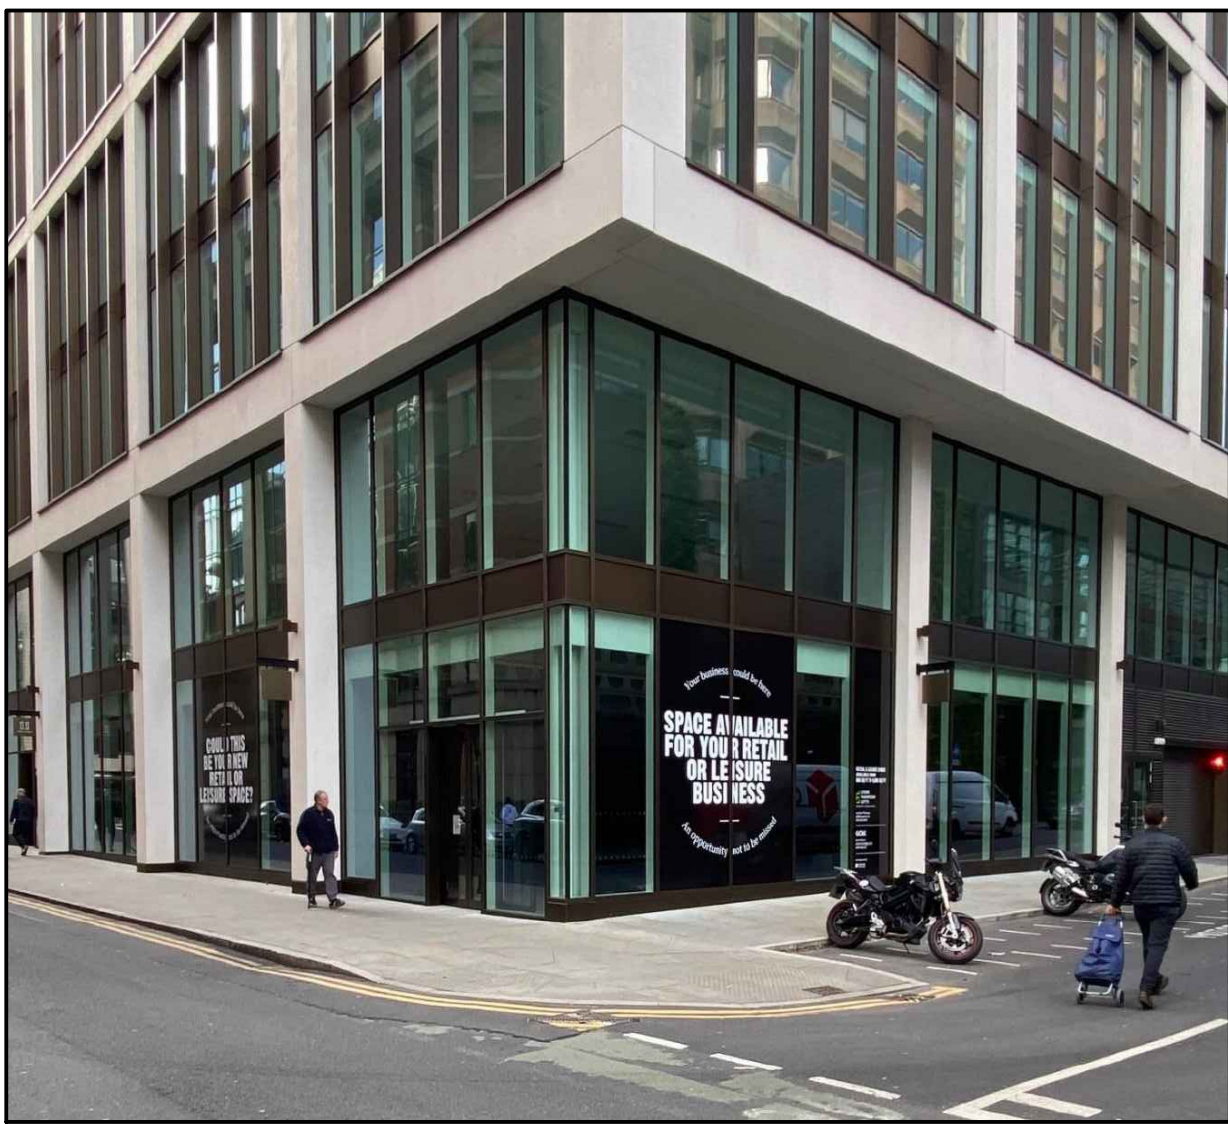



Existing Image

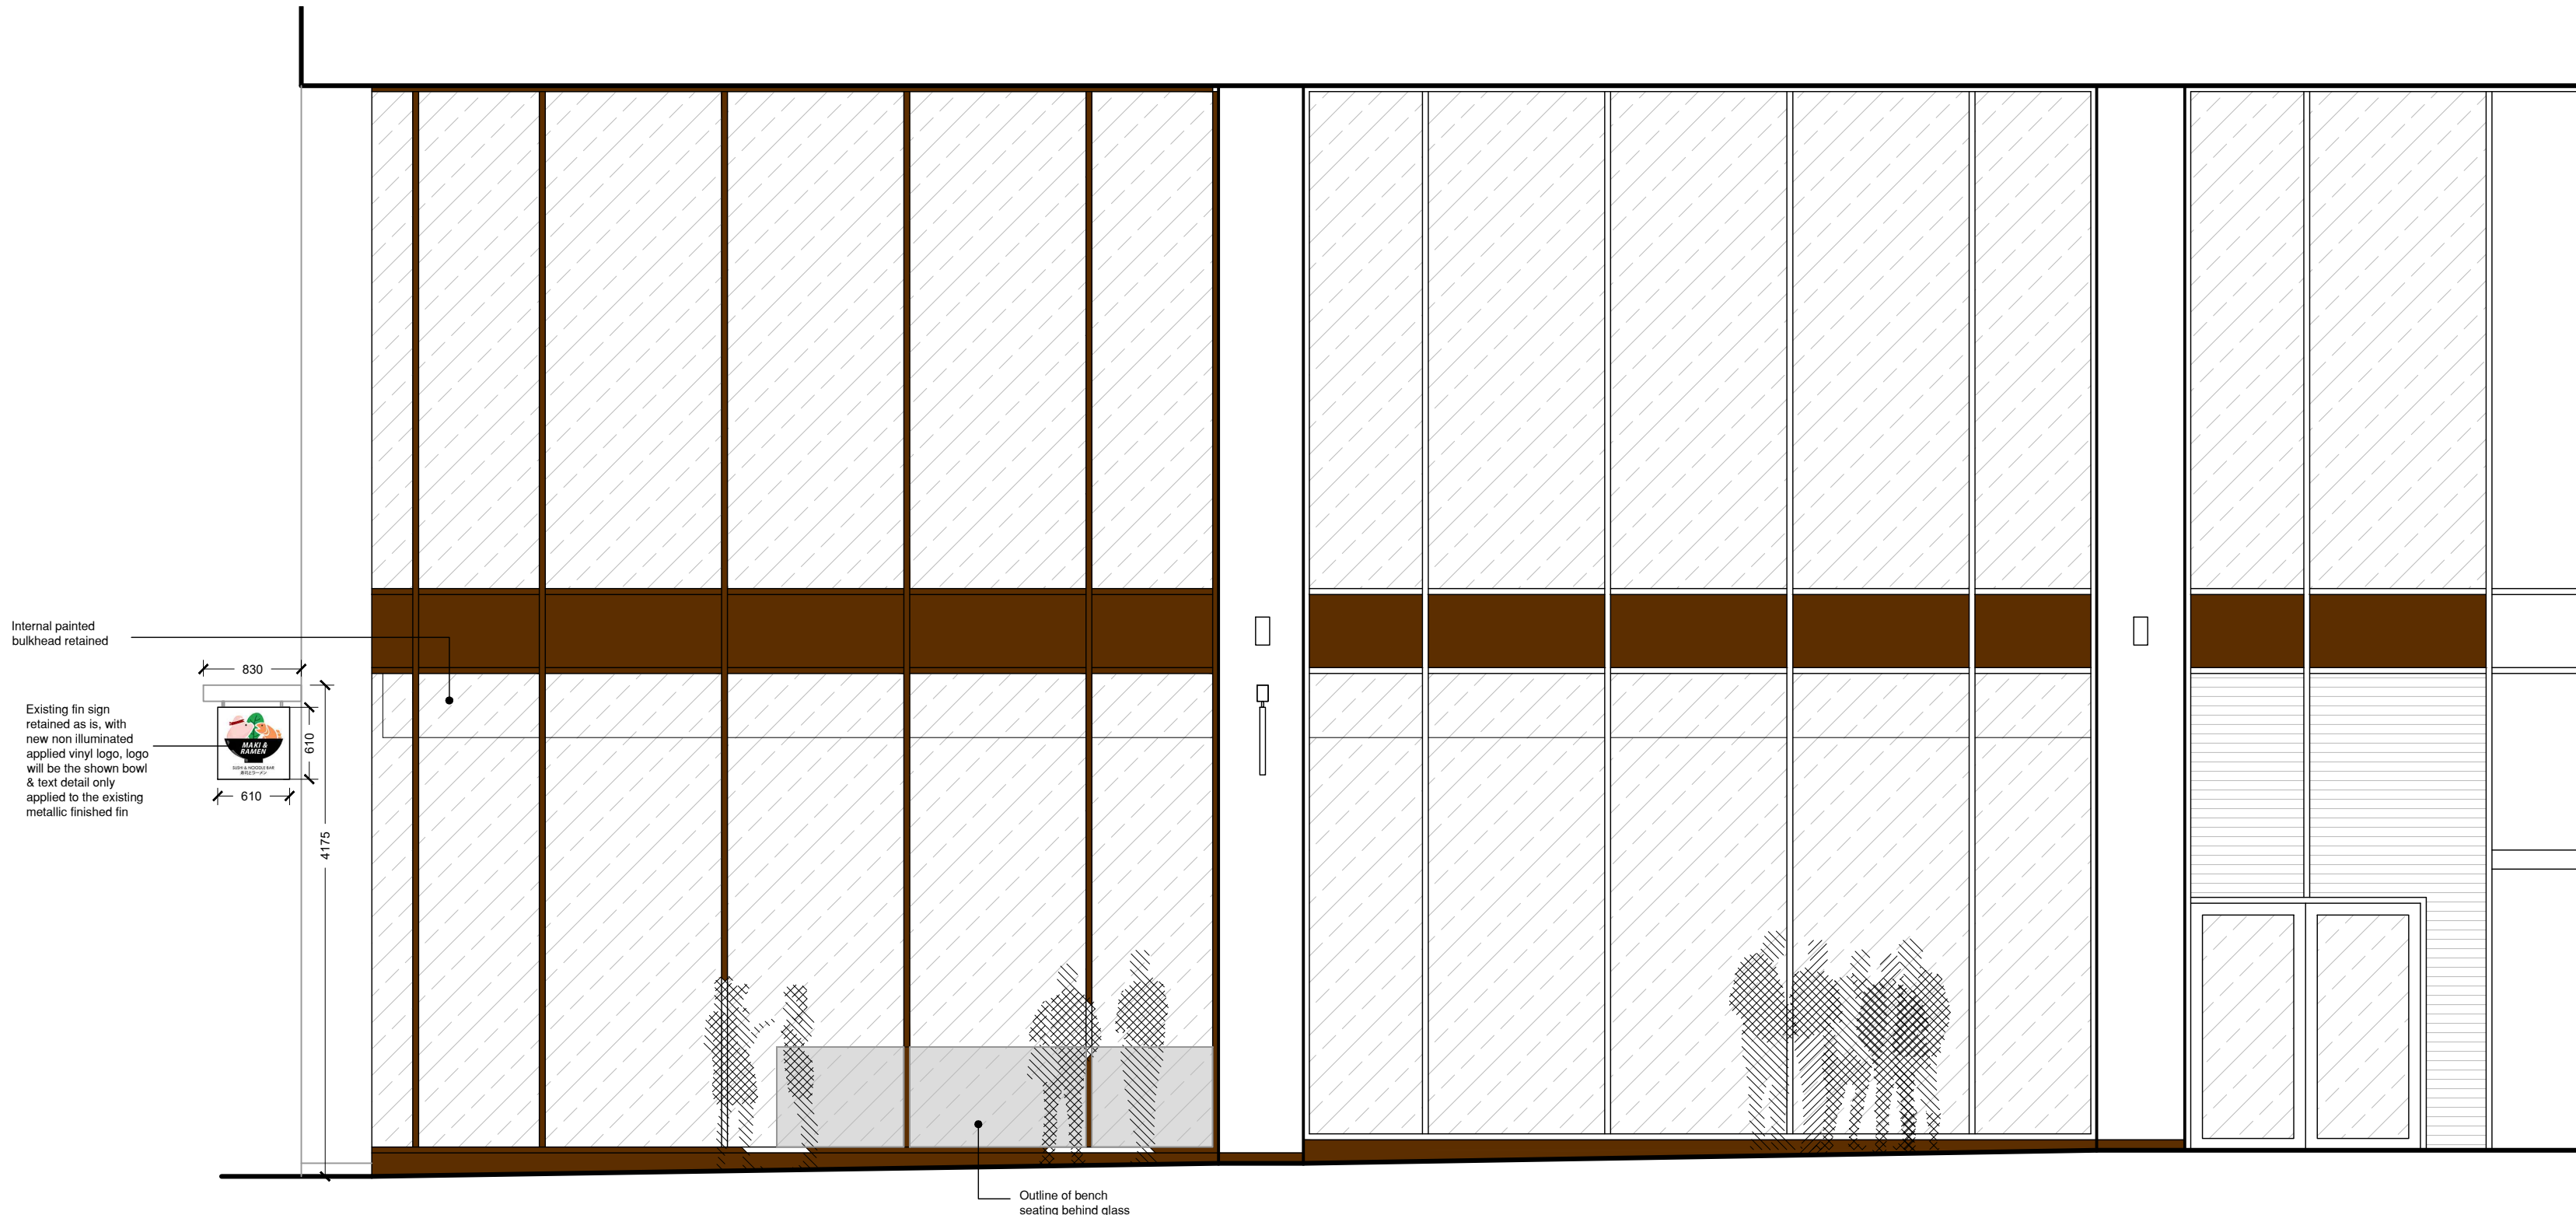

Existing Side Elevation - 1:50

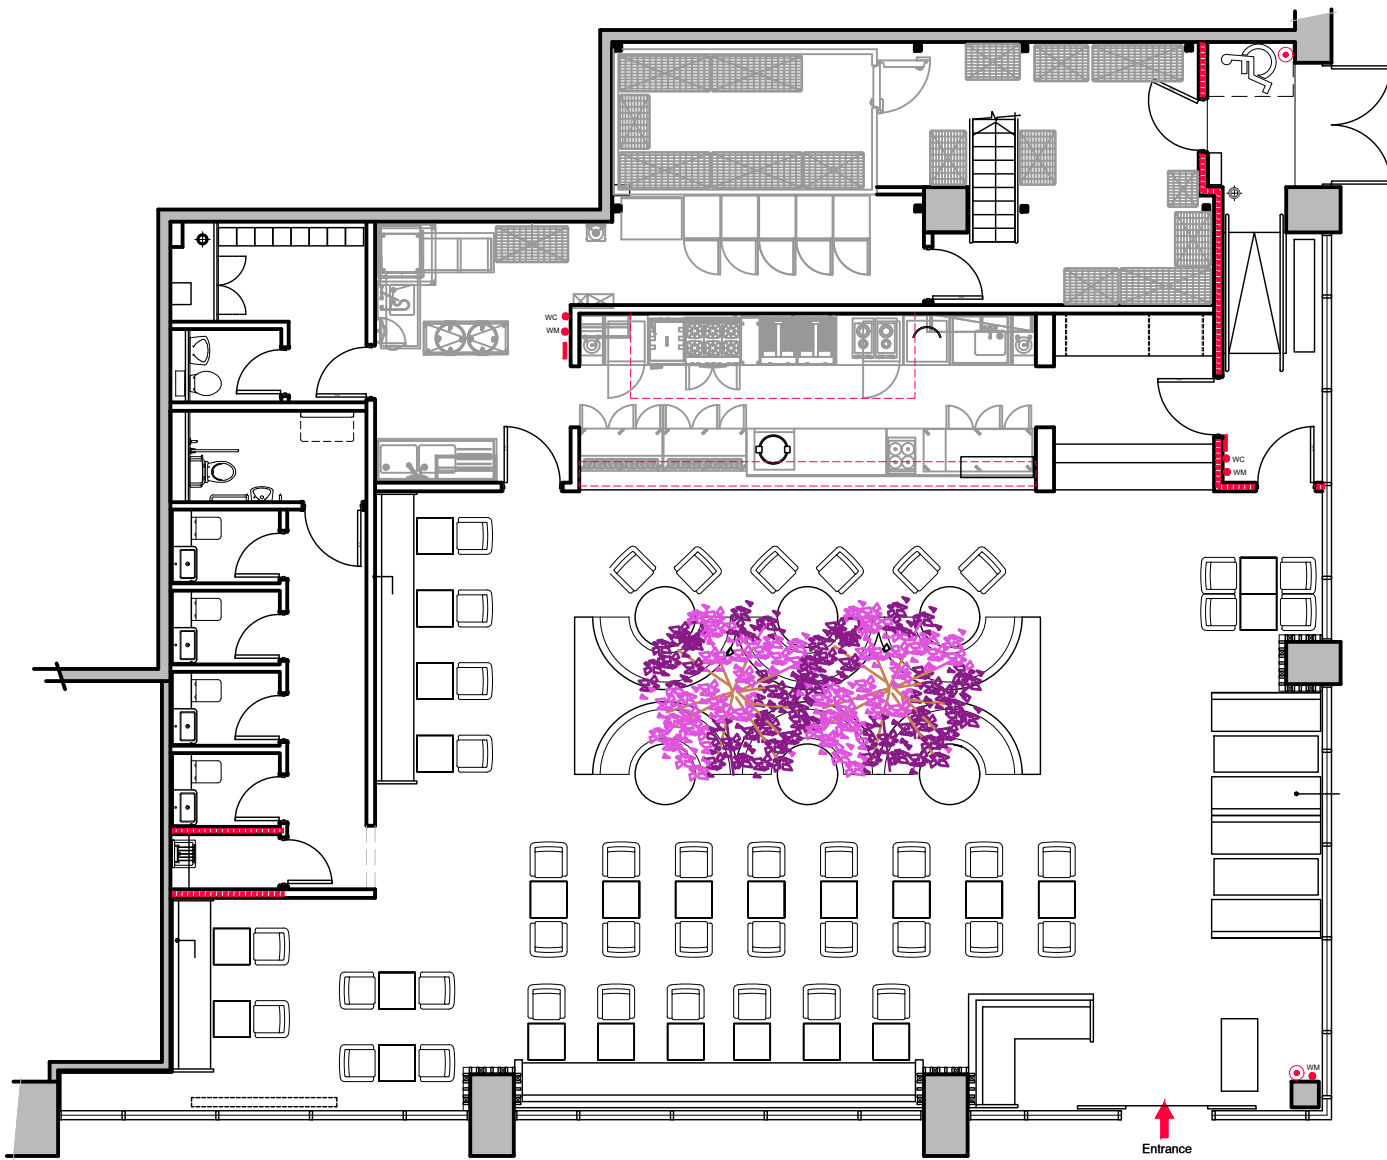

Key Plan - 1:125

  

|       |                                                     |         |
|-------|-----------------------------------------------------|---------|
| REV D | Internal signs removed                              | 24.3.23 |
| REV C | Fascia signs relocated, vinyl log note clarified    | 23.3.23 |
| REV B | Sign lighting level added                           | 10.2.23 |
| REV A | Fascia detail added, dims added for projecting sign | 27.1.23 |

Revisions



|         |                                                                             |  |
|---------|-----------------------------------------------------------------------------|--|
| Client  | SIM FIT-OUT                                                                 |  |
| Project | Maki Ramen - New Restaurant<br>Unit 2, 11 York Street<br>Manchester, M2 2AW |  |

|       |                     |  |
|-------|---------------------|--|
| Title | Proposed Elevations |  |
|-------|---------------------|--|

|         |           |  |
|---------|-----------|--|
| Dwg. no | 4595-P-10 |  |
|---------|-----------|--|

|       |  |      |          |
|-------|--|------|----------|
| Drawn |  | Date | 24.11.22 |
|-------|--|------|----------|

|       |      |     |   |
|-------|------|-----|---|
| Scale | 1:50 | Rev | D |
|-------|------|-----|---|

**Dewlon House, Cannon Way, Dewsbury WF13 1NL**  
Tel: 01924 695 595  
E mail: admin@hmia.co.uk Web Site: www.HMia.co.uk