




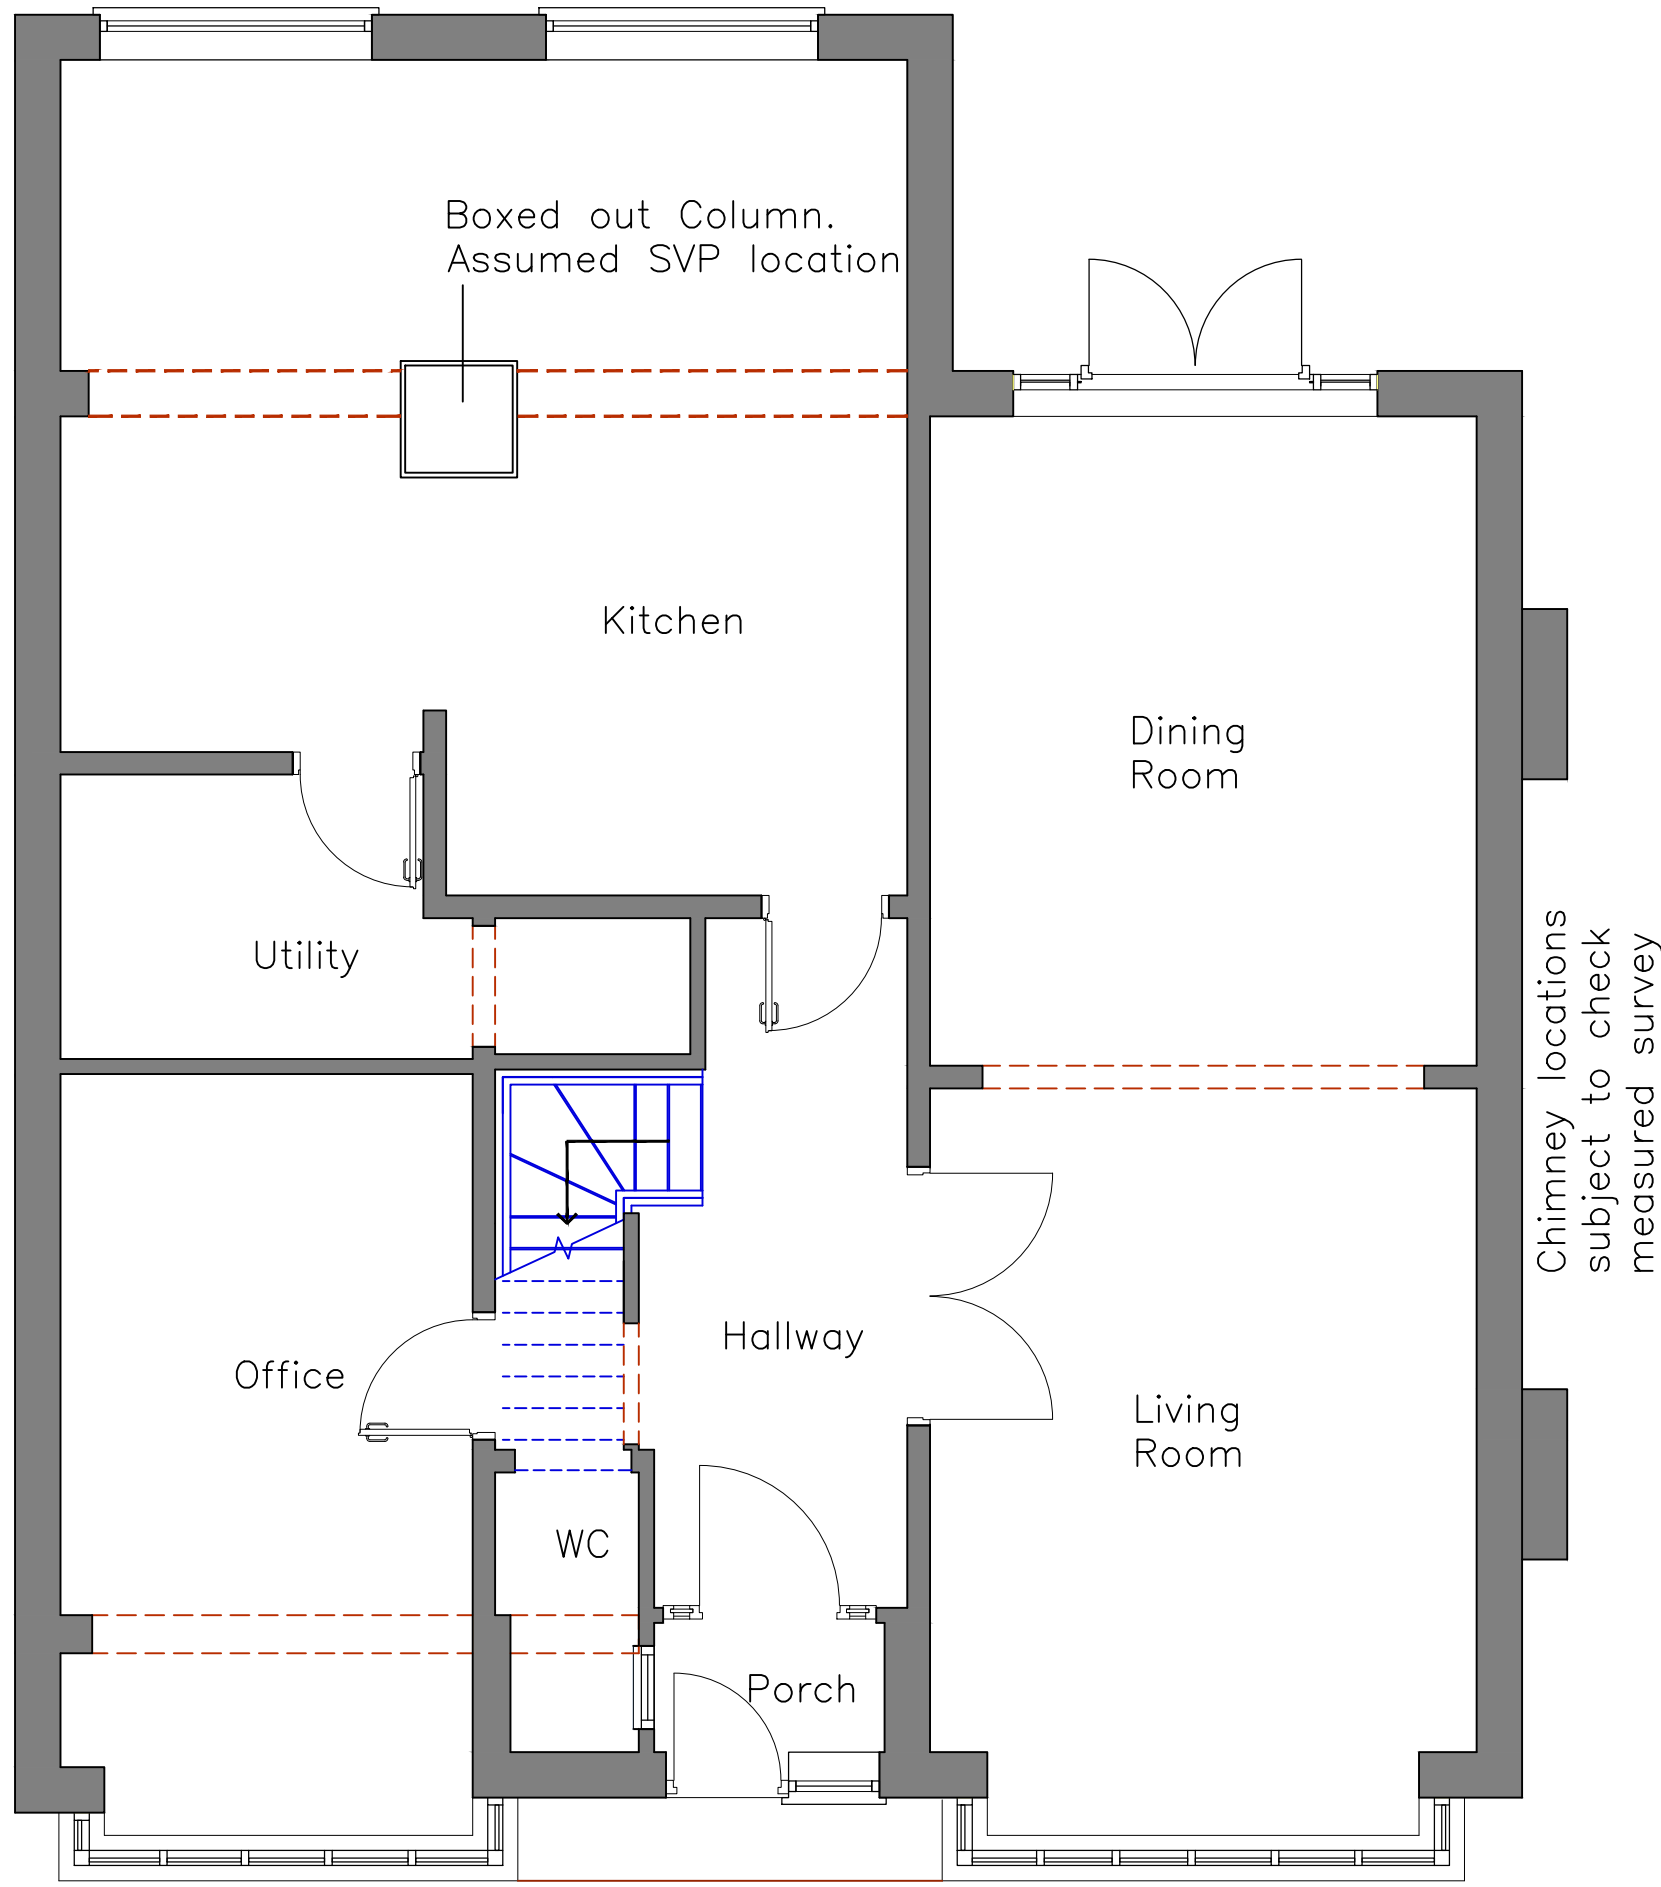


Existing Ground Floor

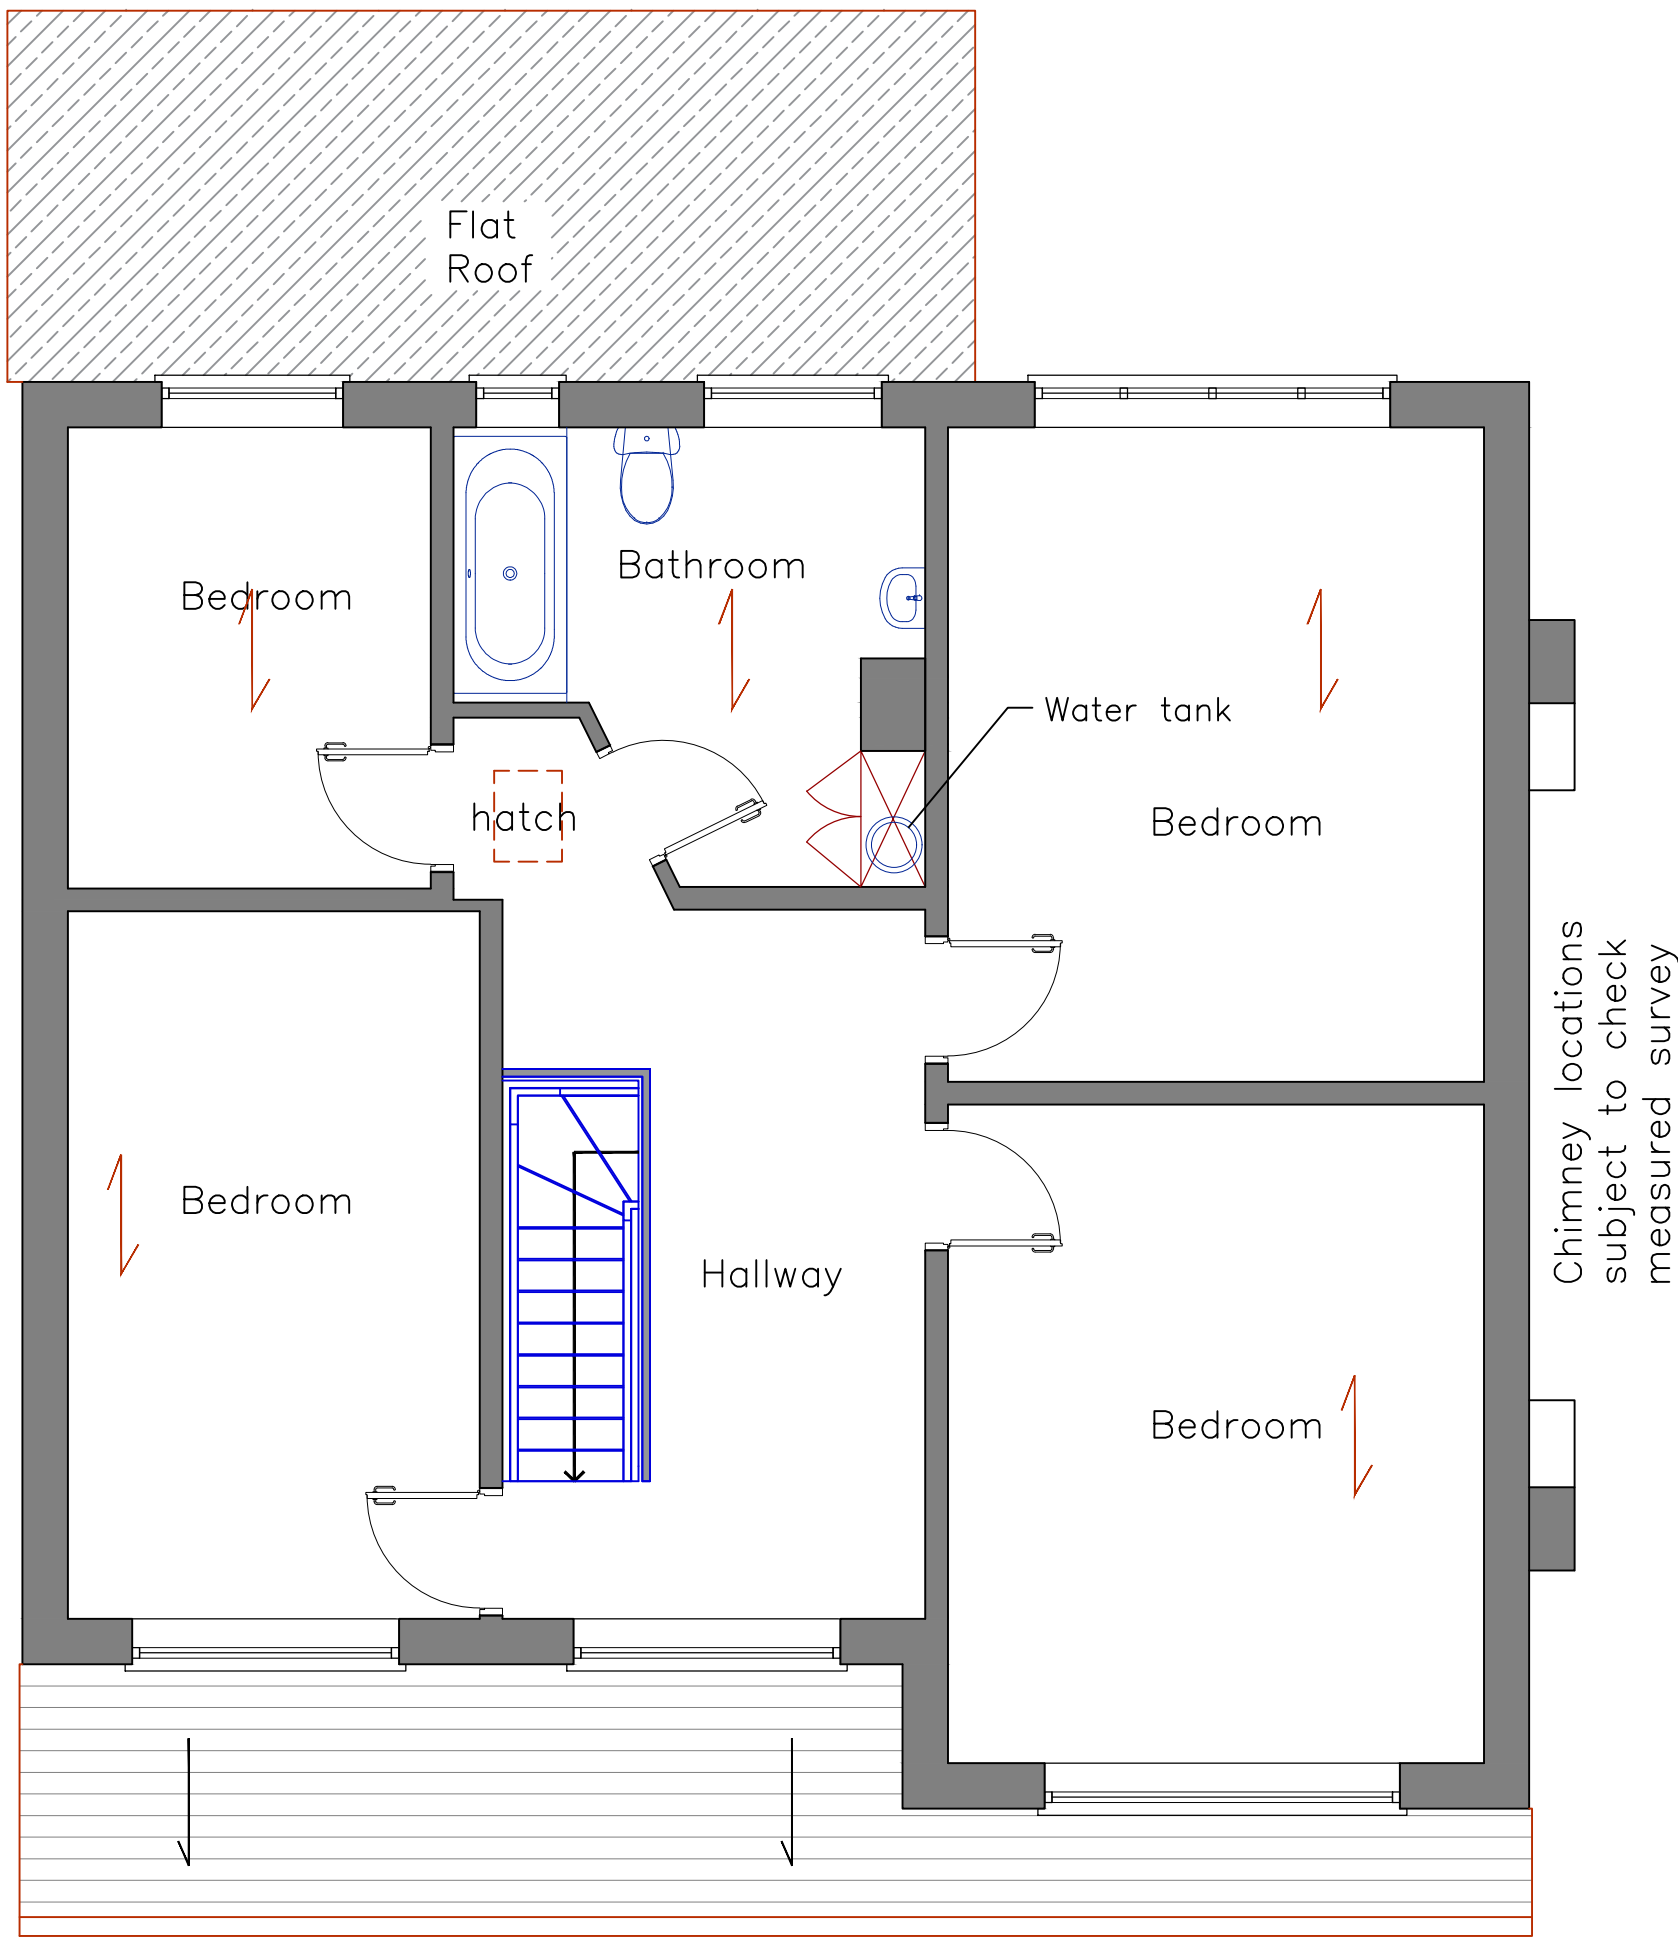

Existing First Floor

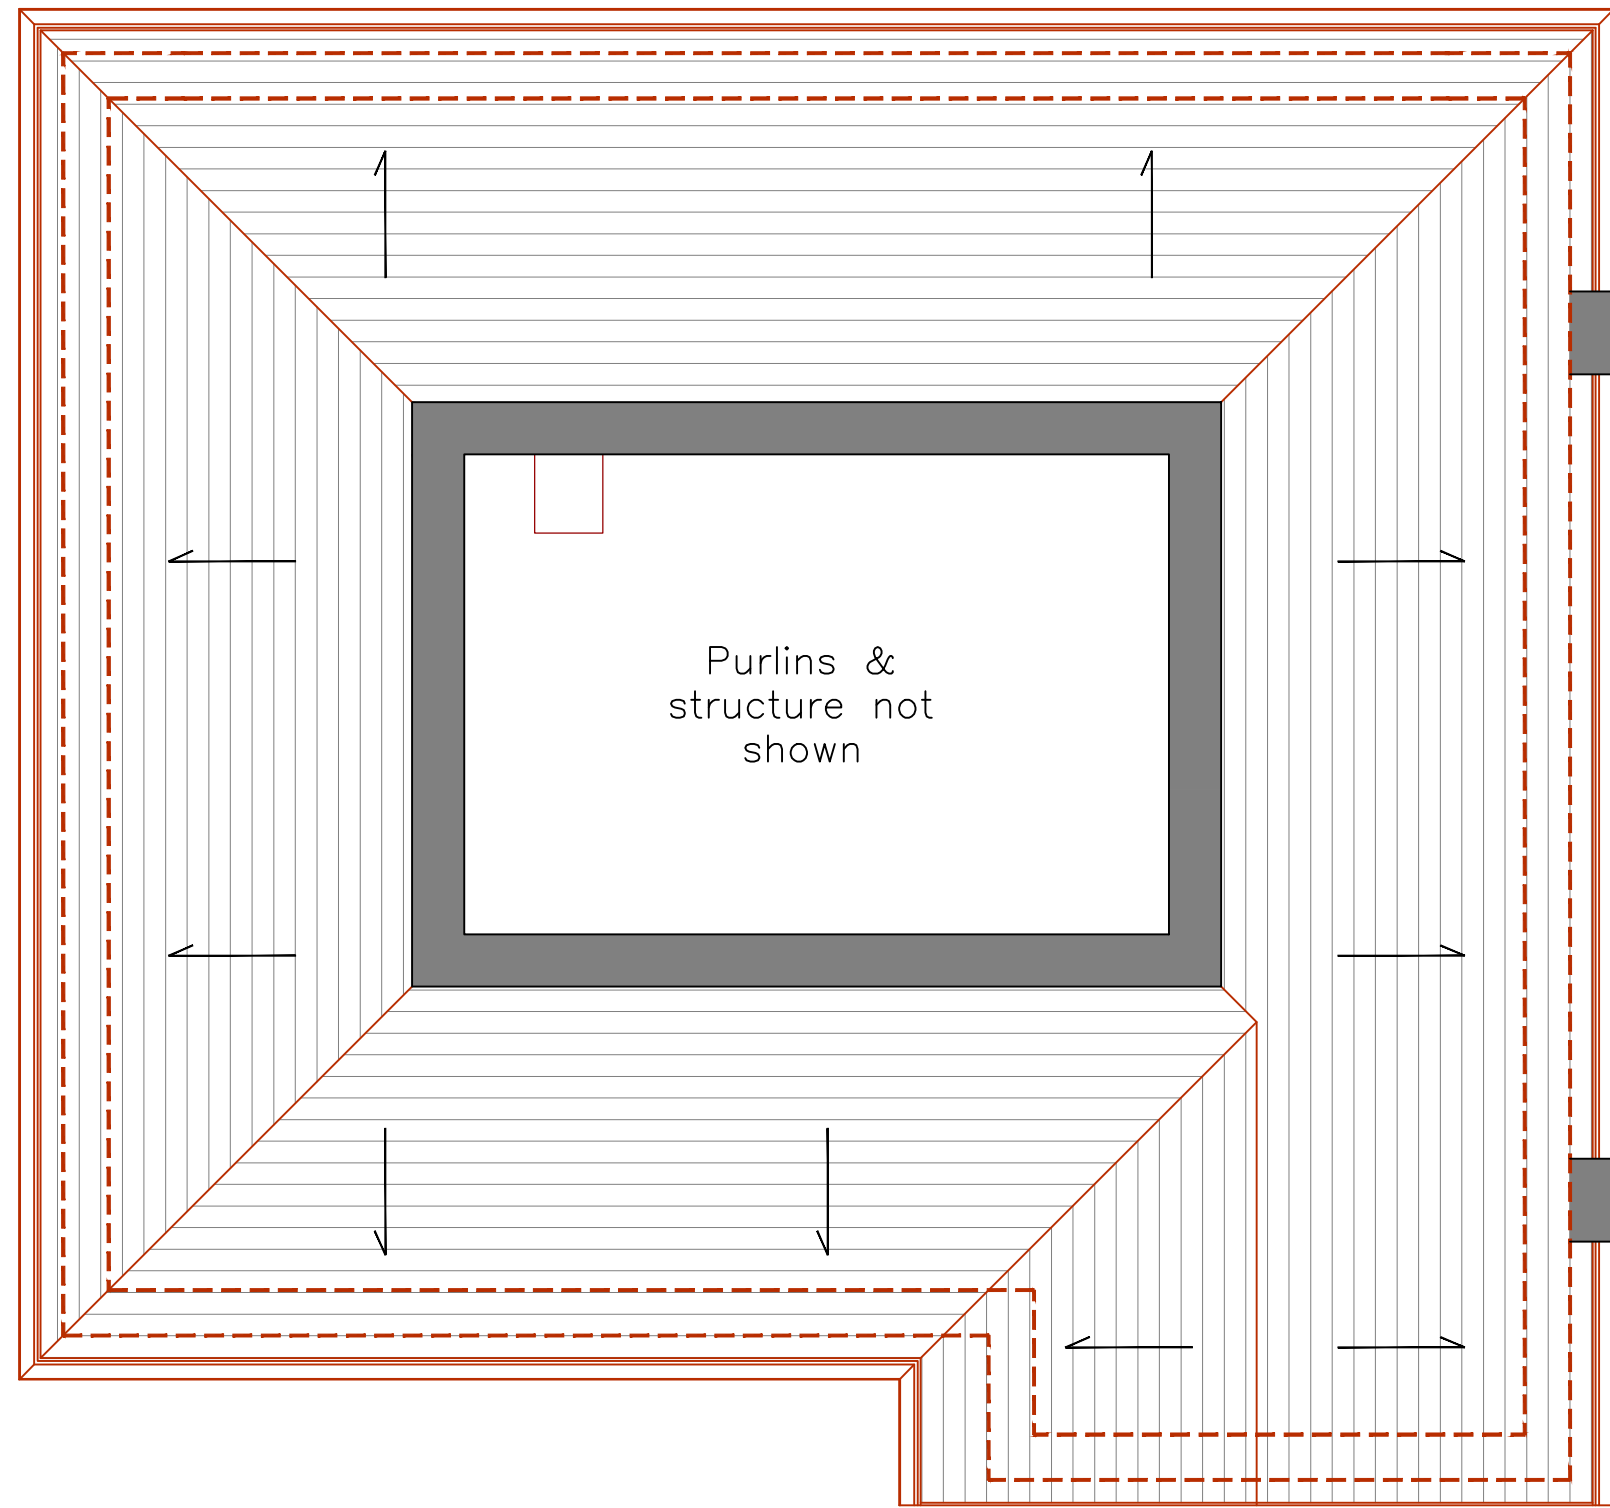

Existing Roof Plan

 

This design and drawing is the **copyright of CA+D designs** an must not be re-produced by others in any form whatsoever without written consent. Issue of this drawing does not impact any real or implied copyright license.

THESE ARE NOT CONSTRUCTION DRAWINGS, DO NOT SCALE FROM THIS DRAWING FOR CONSTRUCTION. ALL PROVIDED MEASUREMENTS ARE INDICATIVE AND SHOULD ALWAYS BE CHECKED PRIOR TO A CONTRACTOR STARTING WORK ON THE PROJECT.

THESE DRAWINGS HAVE BEEN PREPARED FOR PLANNING PERMISSION/ BUILDING REGULATION PURPOSES ONLY

IF IN DOUBT **CONTACT THE ARCHITECT.**

This drawing is to be read in conjunction with all relevant drawings and information, inclusive of Building regulations specification and Structural Engineers drawings.

The main contractor/builder is to interpret the requirements in relationship to the site conditions encountered and as agreed with the Building Control officer. It is the contractors obligation to ensure all work is to be completed in accordance with Building Regulations.

All dimensions and sizes to be verified on site prior to the purchase or manufacture of any elements

Any discrepancies to be reported to the client/project manager

THESE DRAWINGS ARE SUBJECT TO APPROVAL FROM A STRUCTURAL ENGINEER AND BUILDING CONTROL.

ALL EXISTING DRAWINGS AND DIMENSIONS HAVE BEEN RECEIVED BY DEBTAL ARCHITECTURE IN GOOD FAITH AND ASSUMED THAT THE MEASUREMENTS ARE TRUE.



R6		
R5		
R4	22/3/23	Planning resubmission_REV C
R3	21/2/23	Planning resubmission_REV B
R2	3/2/23	Planning resubmission_REV A
R1	30/1/23	Issue for Client
Rev:	Date	Description

Issued for: Planning application

Location:
6 Bettwood Drive
Crumpsall
Manchester
M8 4JT

Project:
Enlarging a rear dormer approved under application 135629/LP/2022 & change of facing materials

Drawing Title:
Existing Floor Plans




architect
MICHAEL CUMMINGS
Innovative | Affordable | Architects

Address
Moss House, Moss Lane
Altrincham, WA15 8GZ
Tel
07904 344 871
Email
mike@cummingsarchitect.com
Website
www.cummingsarchitect.com

Drawing No: 001	Date: 07/11/2022
Project No: 1283	Scale: 1:50@A1
Drawn: NP	Checked: MC




Existing Rear Elevation

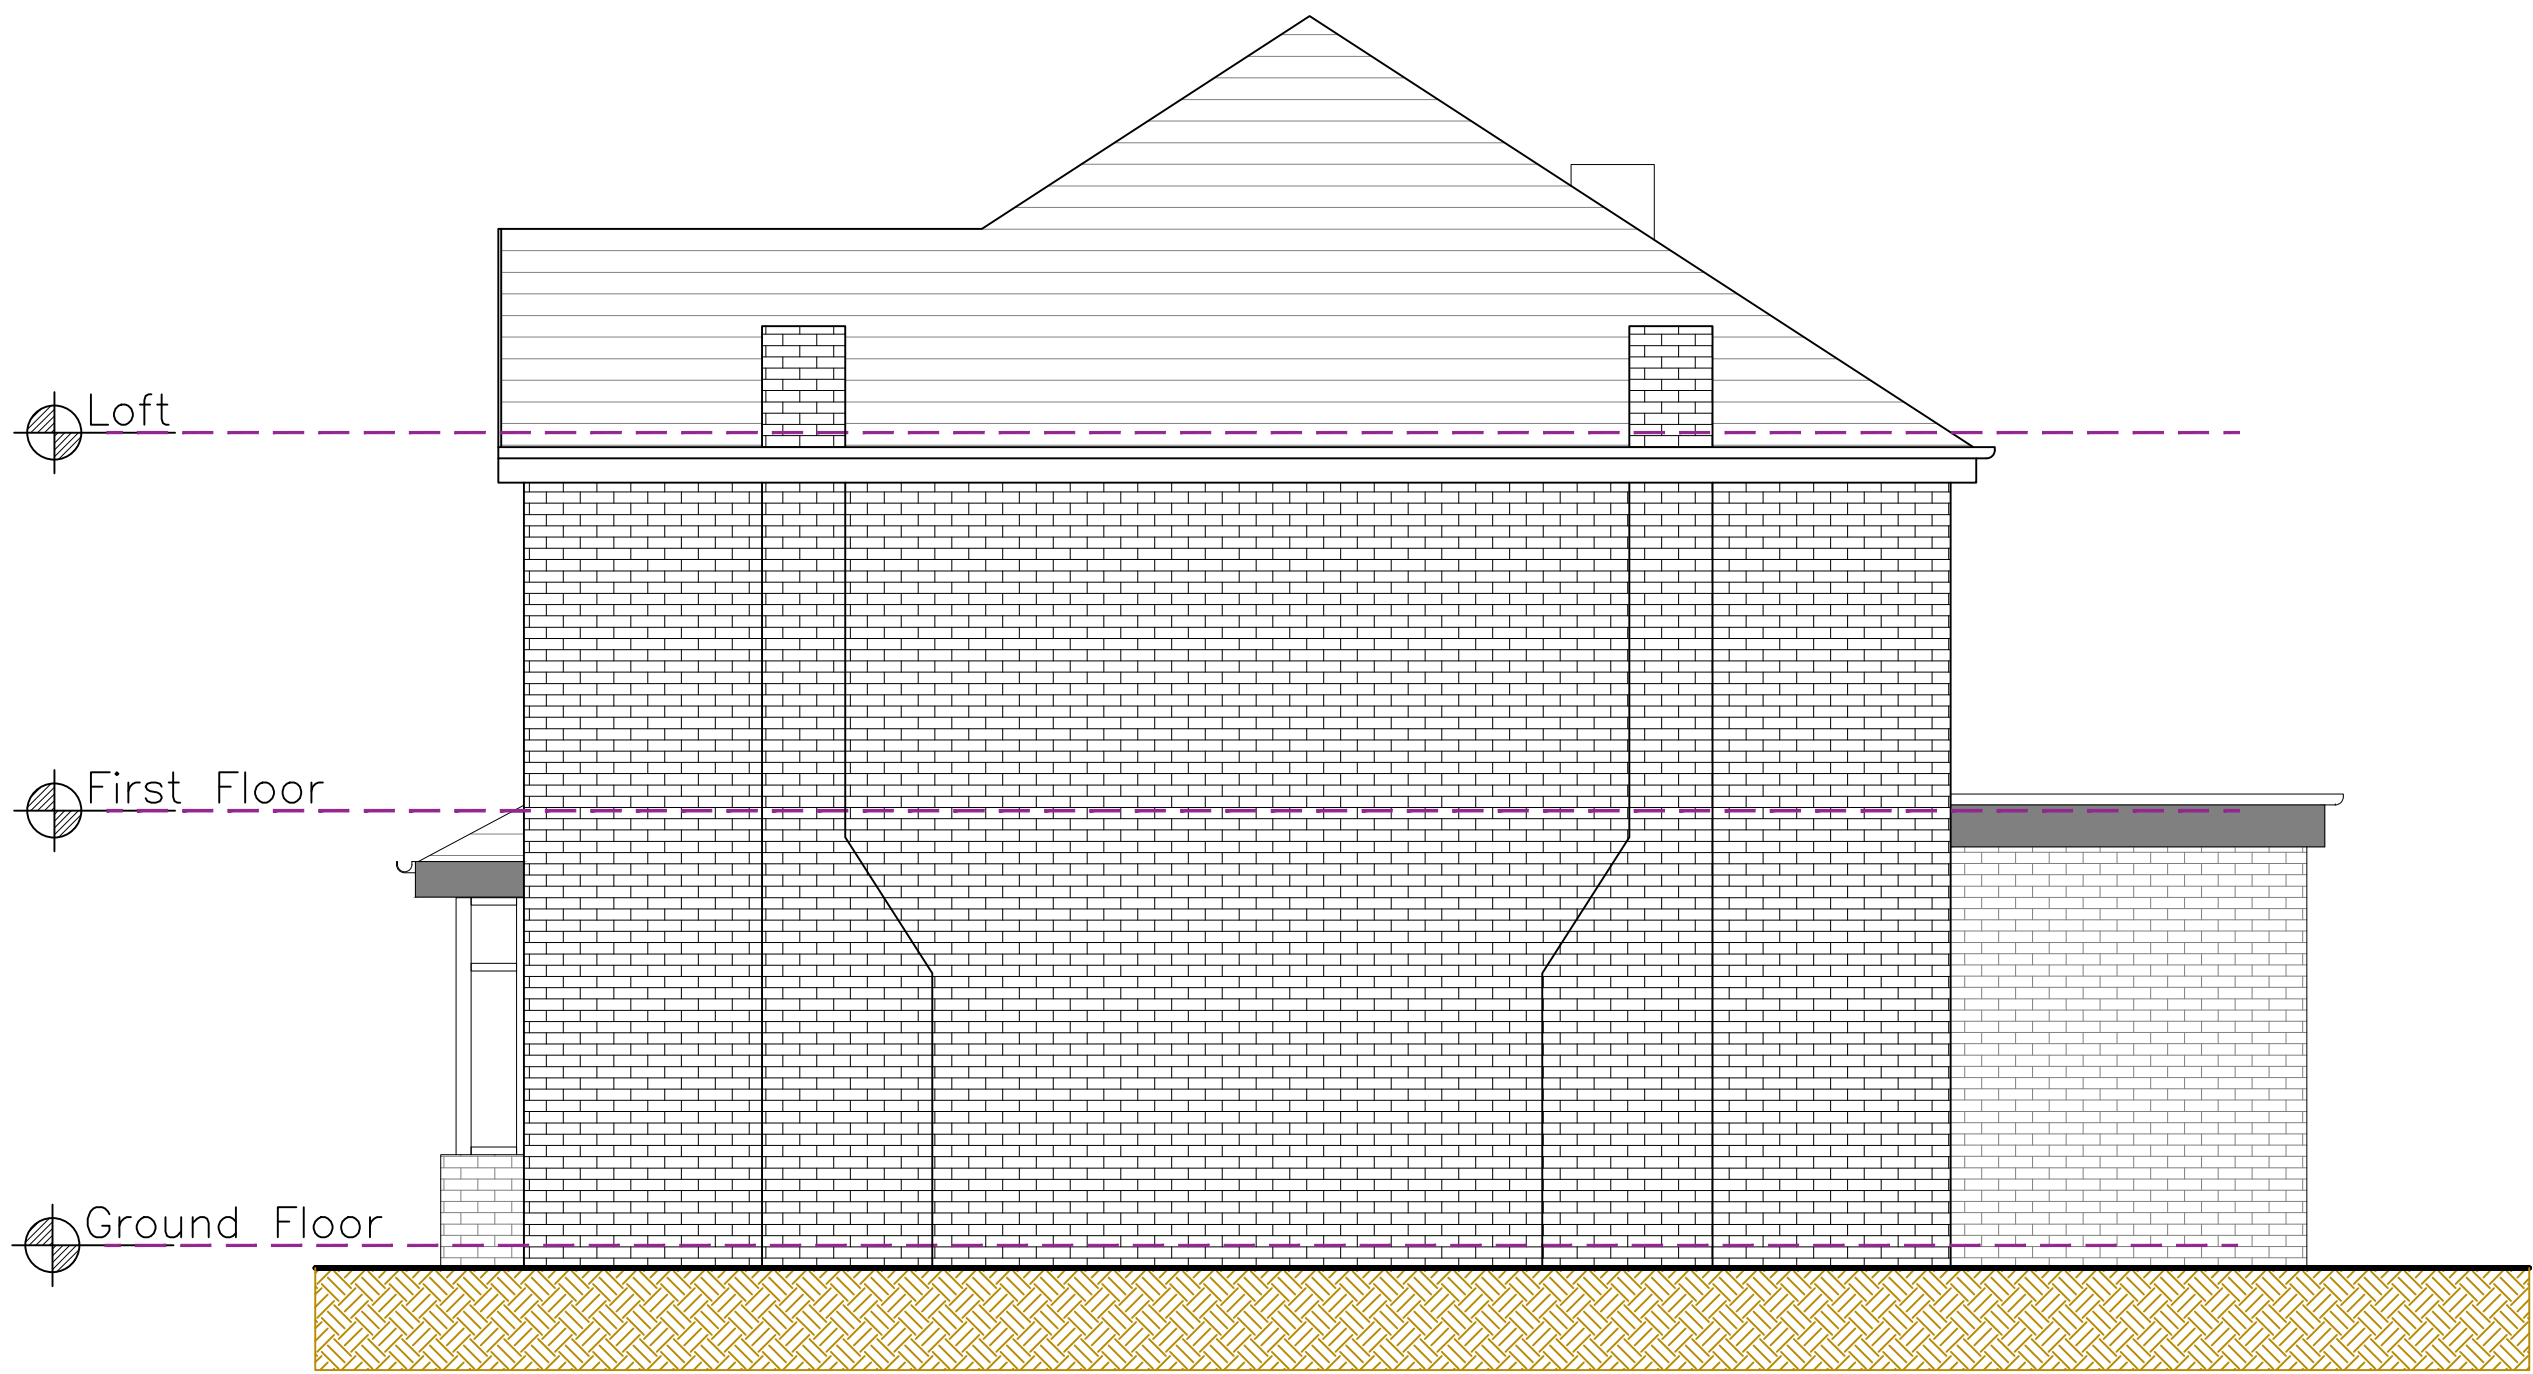

Existing Side Elevation A



Existing Side Elevation A

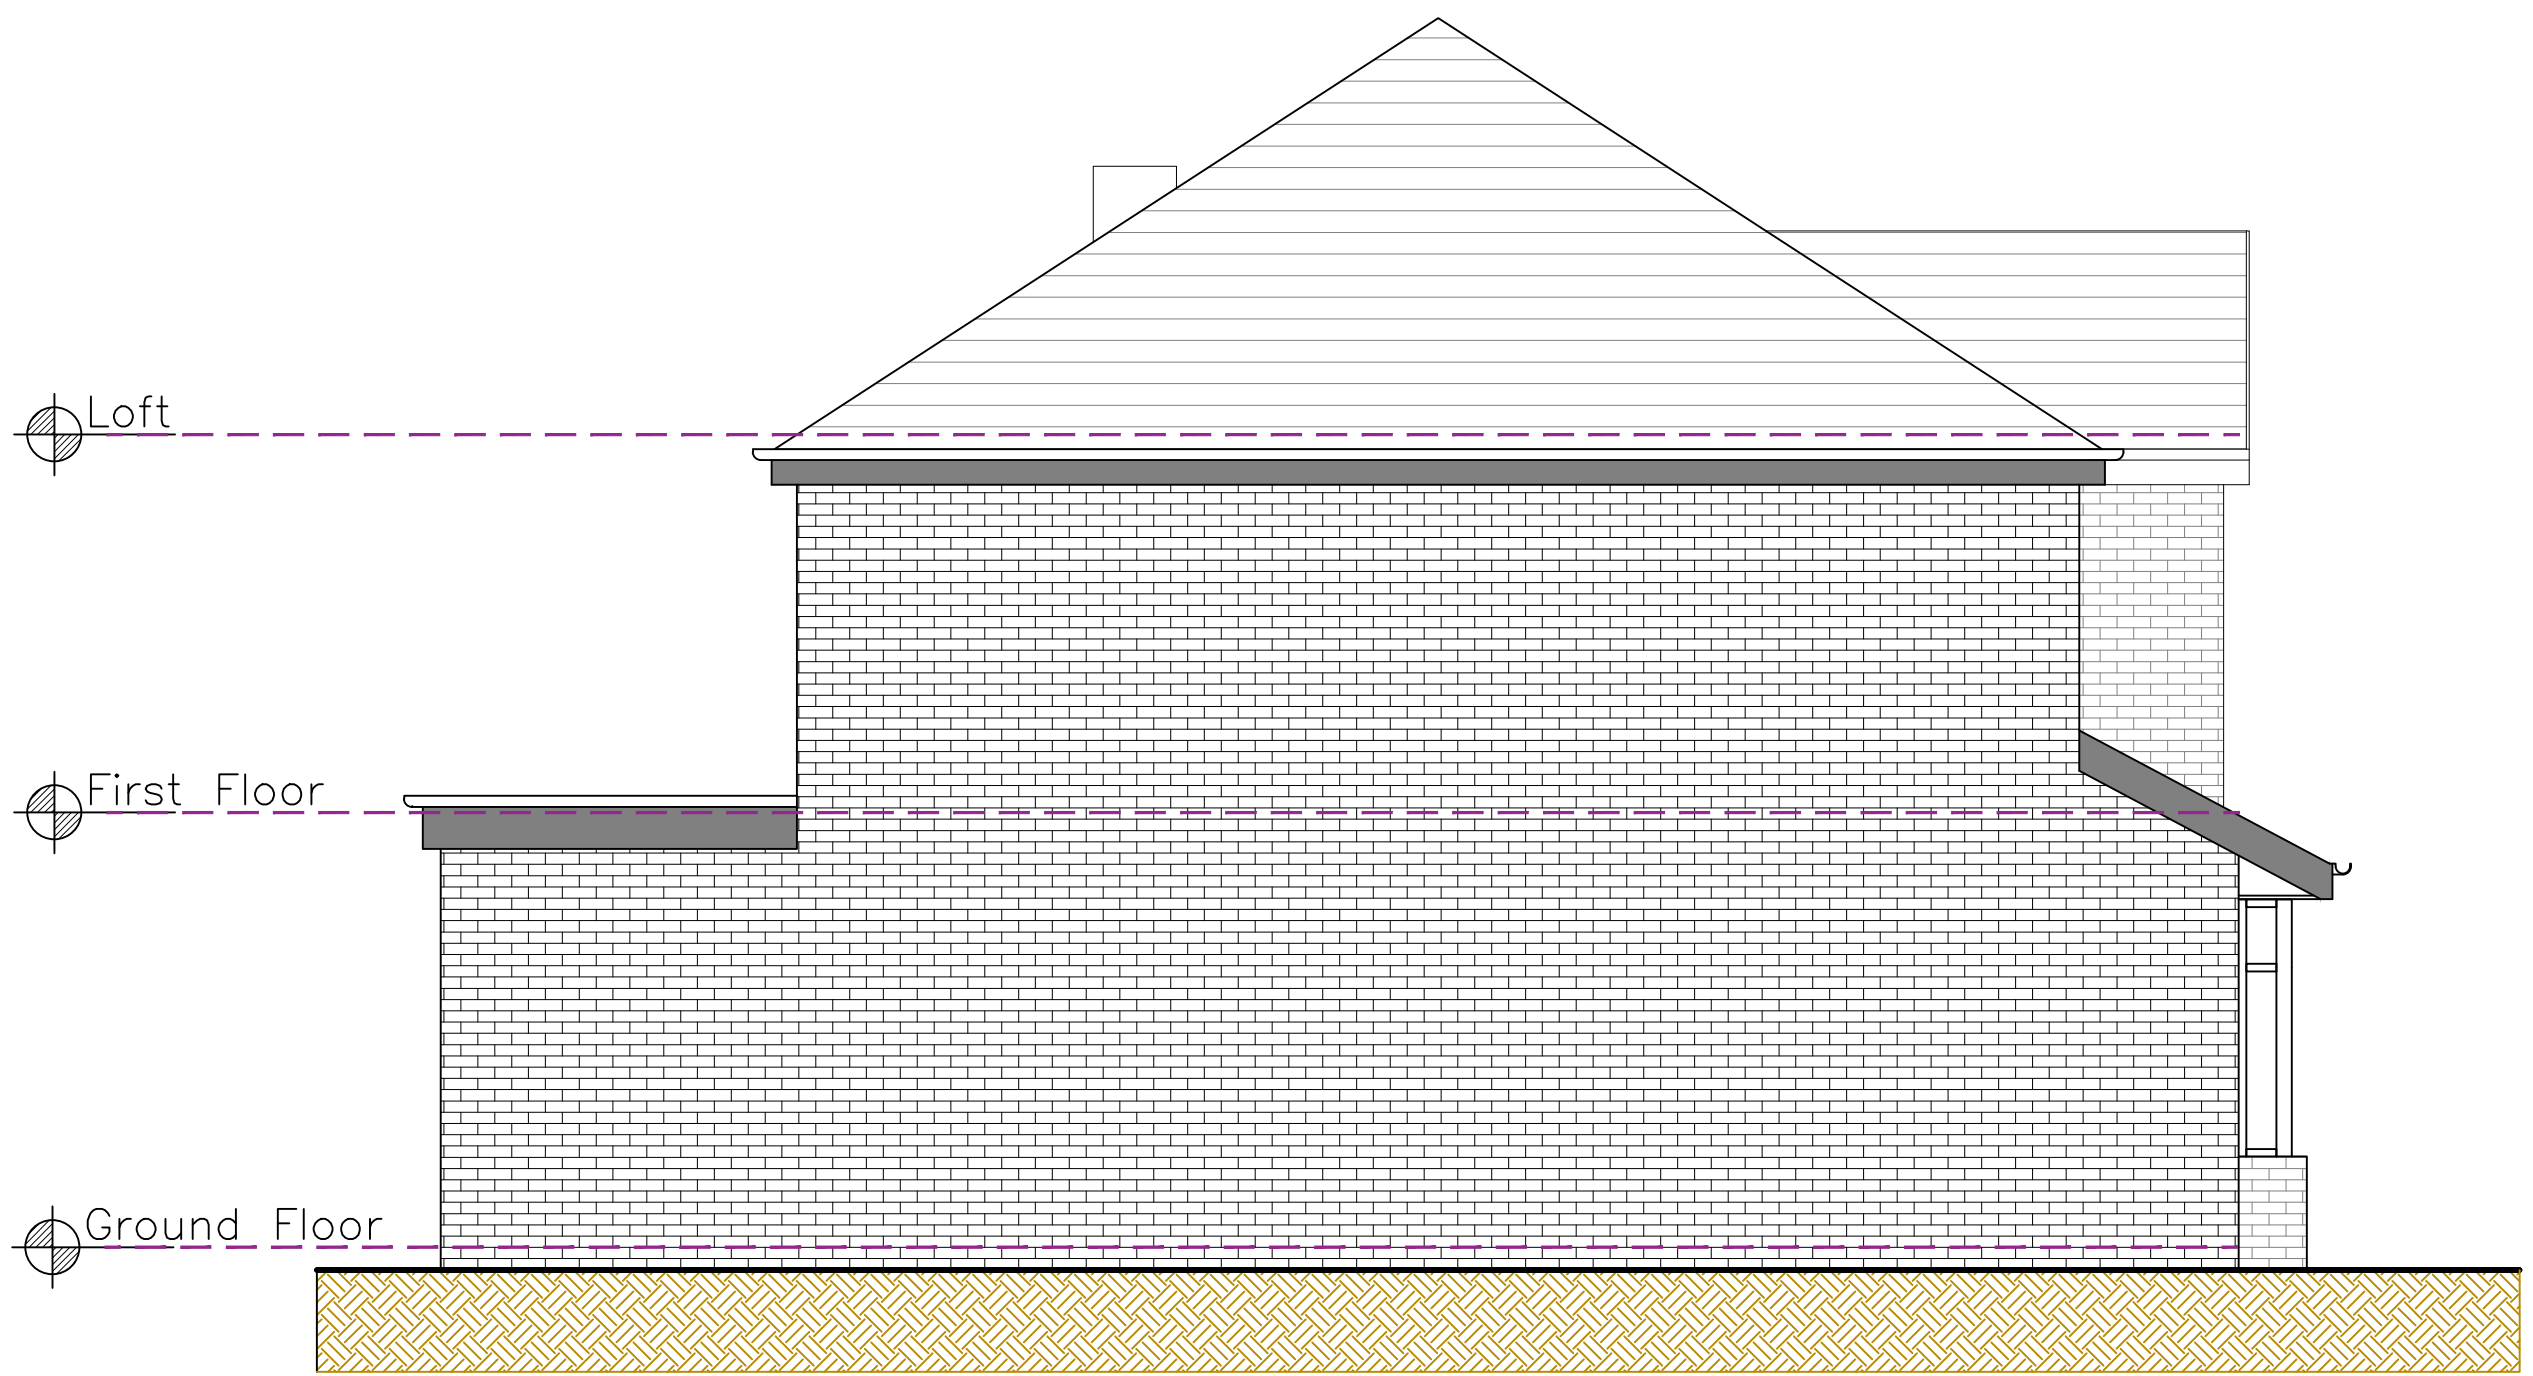

Existing Side Elevation A



This design and drawing is the **copyright of CA+D designs** and must not be re-produced by others in any form whatsoever without written consent. Issue of this drawing does not impact any real or implied copyright license.

THESE ARE NOT CONSTRUCTION DRAWINGS, DO NOT SCALE FROM THIS DRAWING FOR CONSTRUCTION. ALL PROVIDED MEASUREMENTS ARE INDICATIVE AND SHOULD ALWAYS BE CHECKED PRIOR TO A CONTRACTOR STARTING WORK ON THE PROJECT.

THESE DRAWINGS HAVE BEEN PREPARED FOR PLANNING PERMISSION/ BUILDING REGULATION PURPOSES ONLY

IF IN DOUBT CONTACT THE ARCHITECT.

This drawing is to be read in conjunction with all relevant drawings and information, inclusive of Building regulations specification and Structural Engineers drawings.

The main contractor/builder is to interpret the requirements in relationship to the site conditions encountered and as agreed with the Building Control officer. It is the contractors obligation to ensure all work is to be completed in accordance with Building Regulations.

All dimensions and sizes to be verified on site prior to the purchase or manufacture of any elements

Any discrepancies to be reported to the client/project manager

THESE DRAWINGS ARE SUBJECT TO APPROVAL FROM A STRUCTURAL ENGINEER AND BUILDING CONTROL.

ALL EXISTING DRAWINGS AND DIMENSIONS HAVE BEEN RECEIVED BY DEBTAL ARCHITECTURE IN GOOD FAITH AND ASSUMED THAT THE MEASUREMENTS ARE TRUE.

R6		
R5		
R4	22/3/23	Planning resubmission_REV C
R3	21/2/23	Planning resubmission_REV B
R2	3/2/23	Planning resubmission_REV A
R1	30/1/23	Issue for Client
Rev:	Date	Description

Issued for: Planning application

Location:
6 Bettwood Drive
Crumpsall
Manchester
M8 4JT

Project:
Enlarging a rear dormer approved under application 135629/LP/2022 & change of facing materials

Drawing Title:
Existing Elevations



architect
MICHAEL CUMMINGS
Innovative | Affordable | Architects

Address

Moss House, Moss Lane
Altrincham, WA15 8GZ

Tel

07504 344 871


Email

mike@cummingsarchitect.com


Website

www.cummingsarchitect.com


Drawing No: 002	Date: 07/11/2022
Project No: 1283	Scale: 1:50@A1
Drawn: NP	Checked: MC

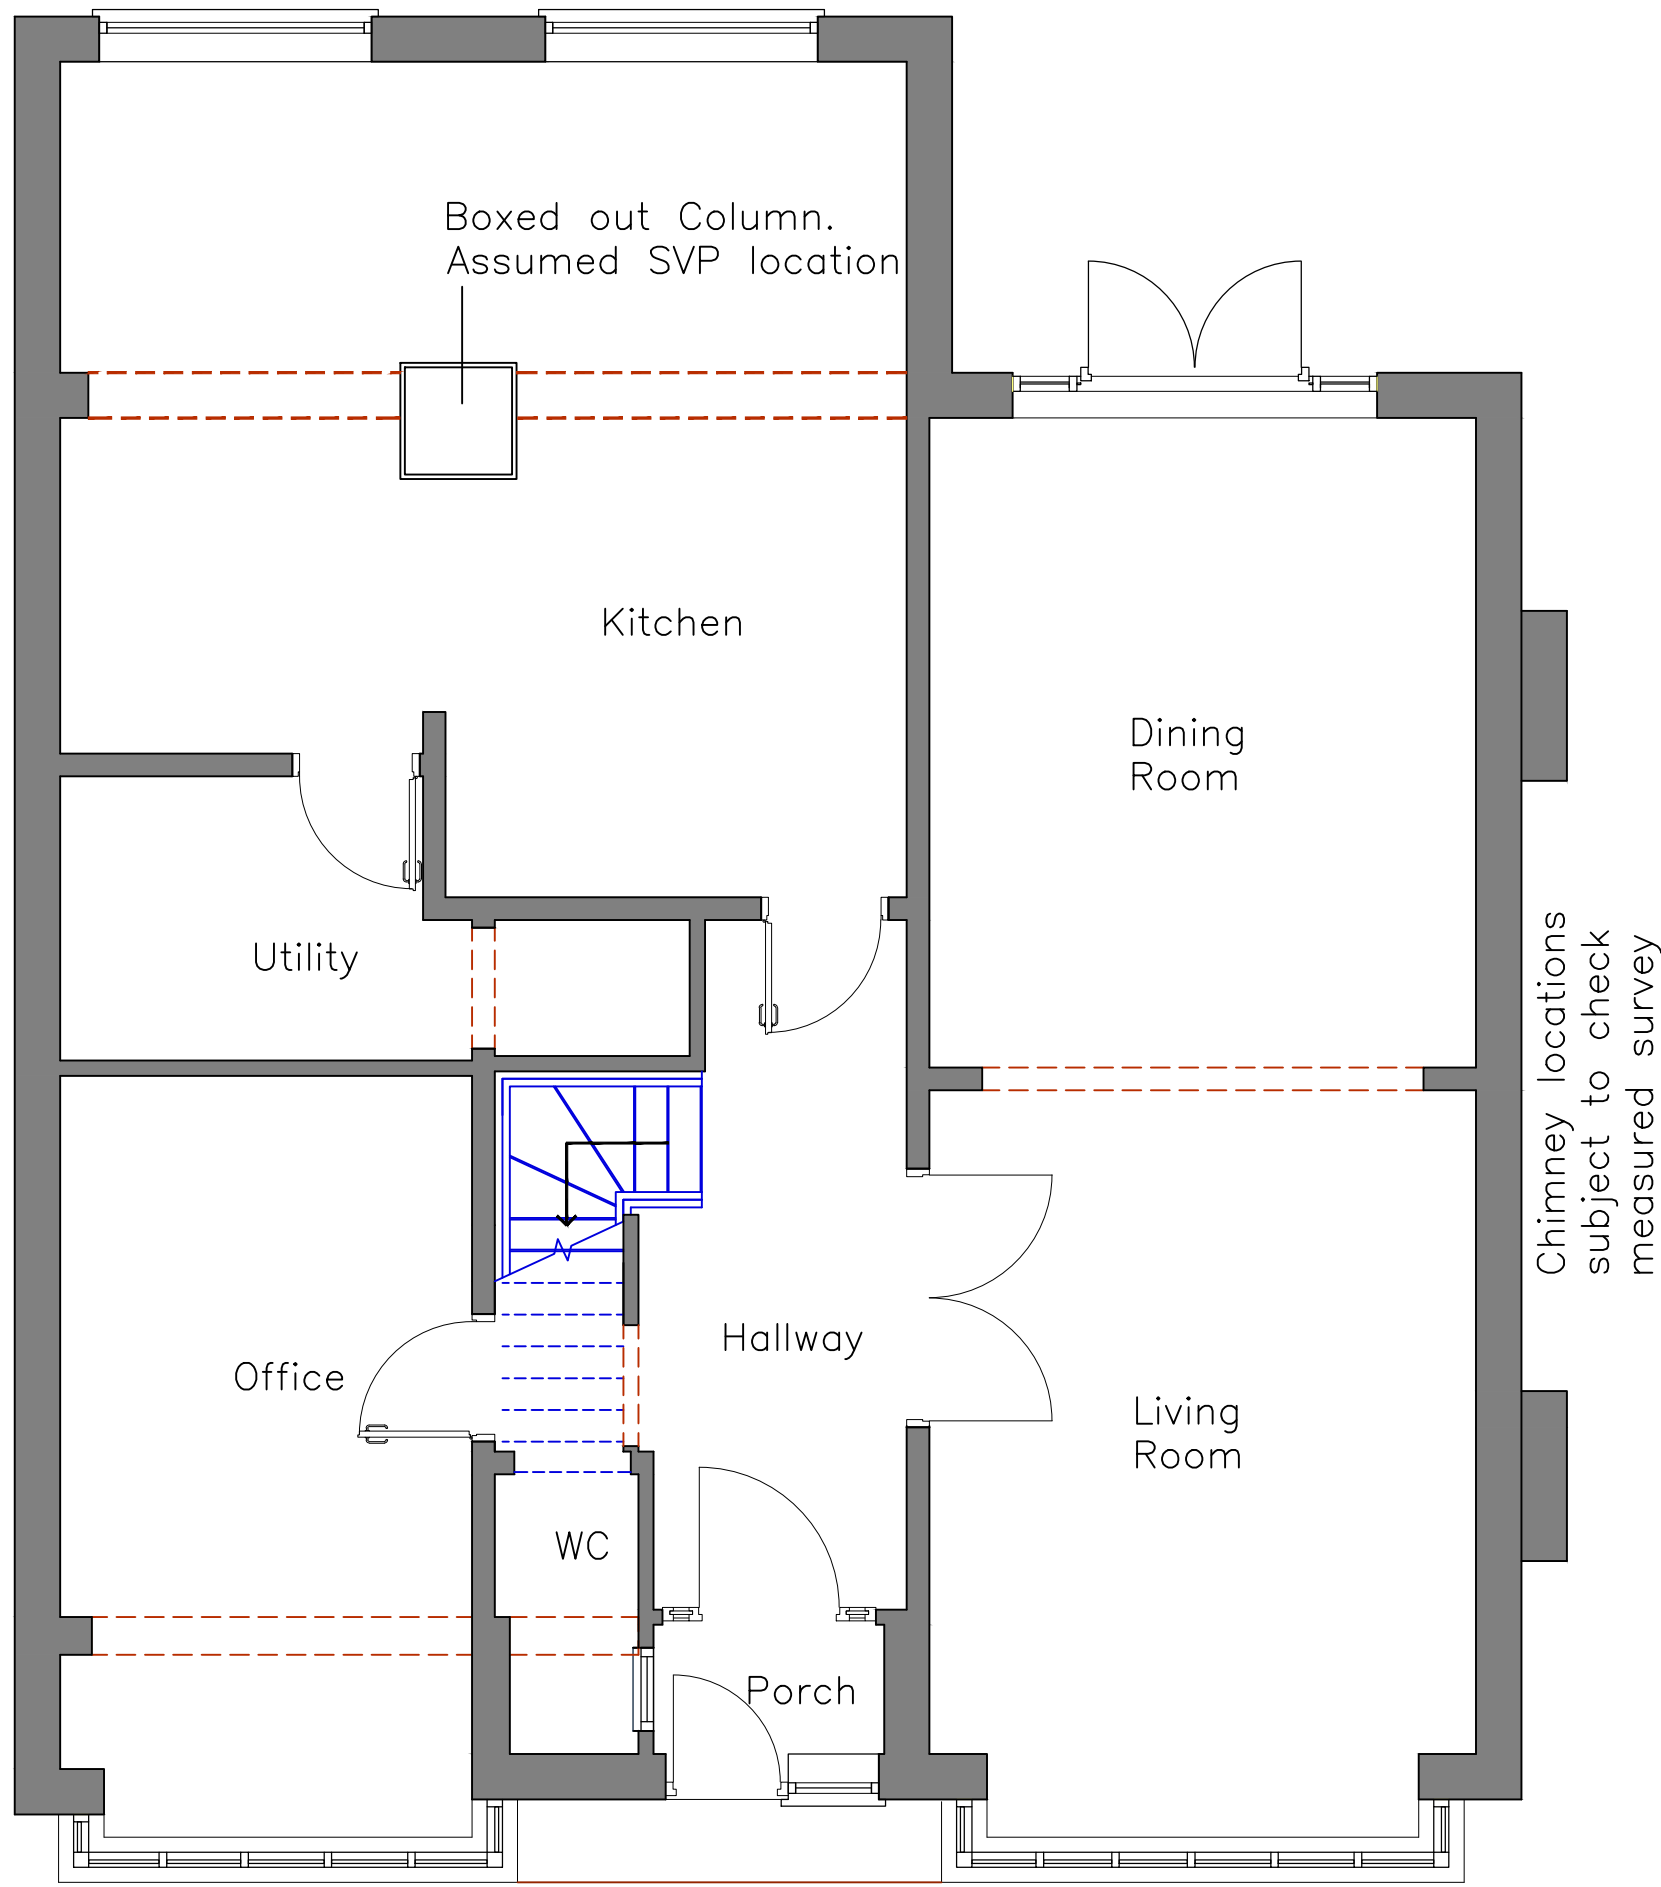


Approved Ground Floor

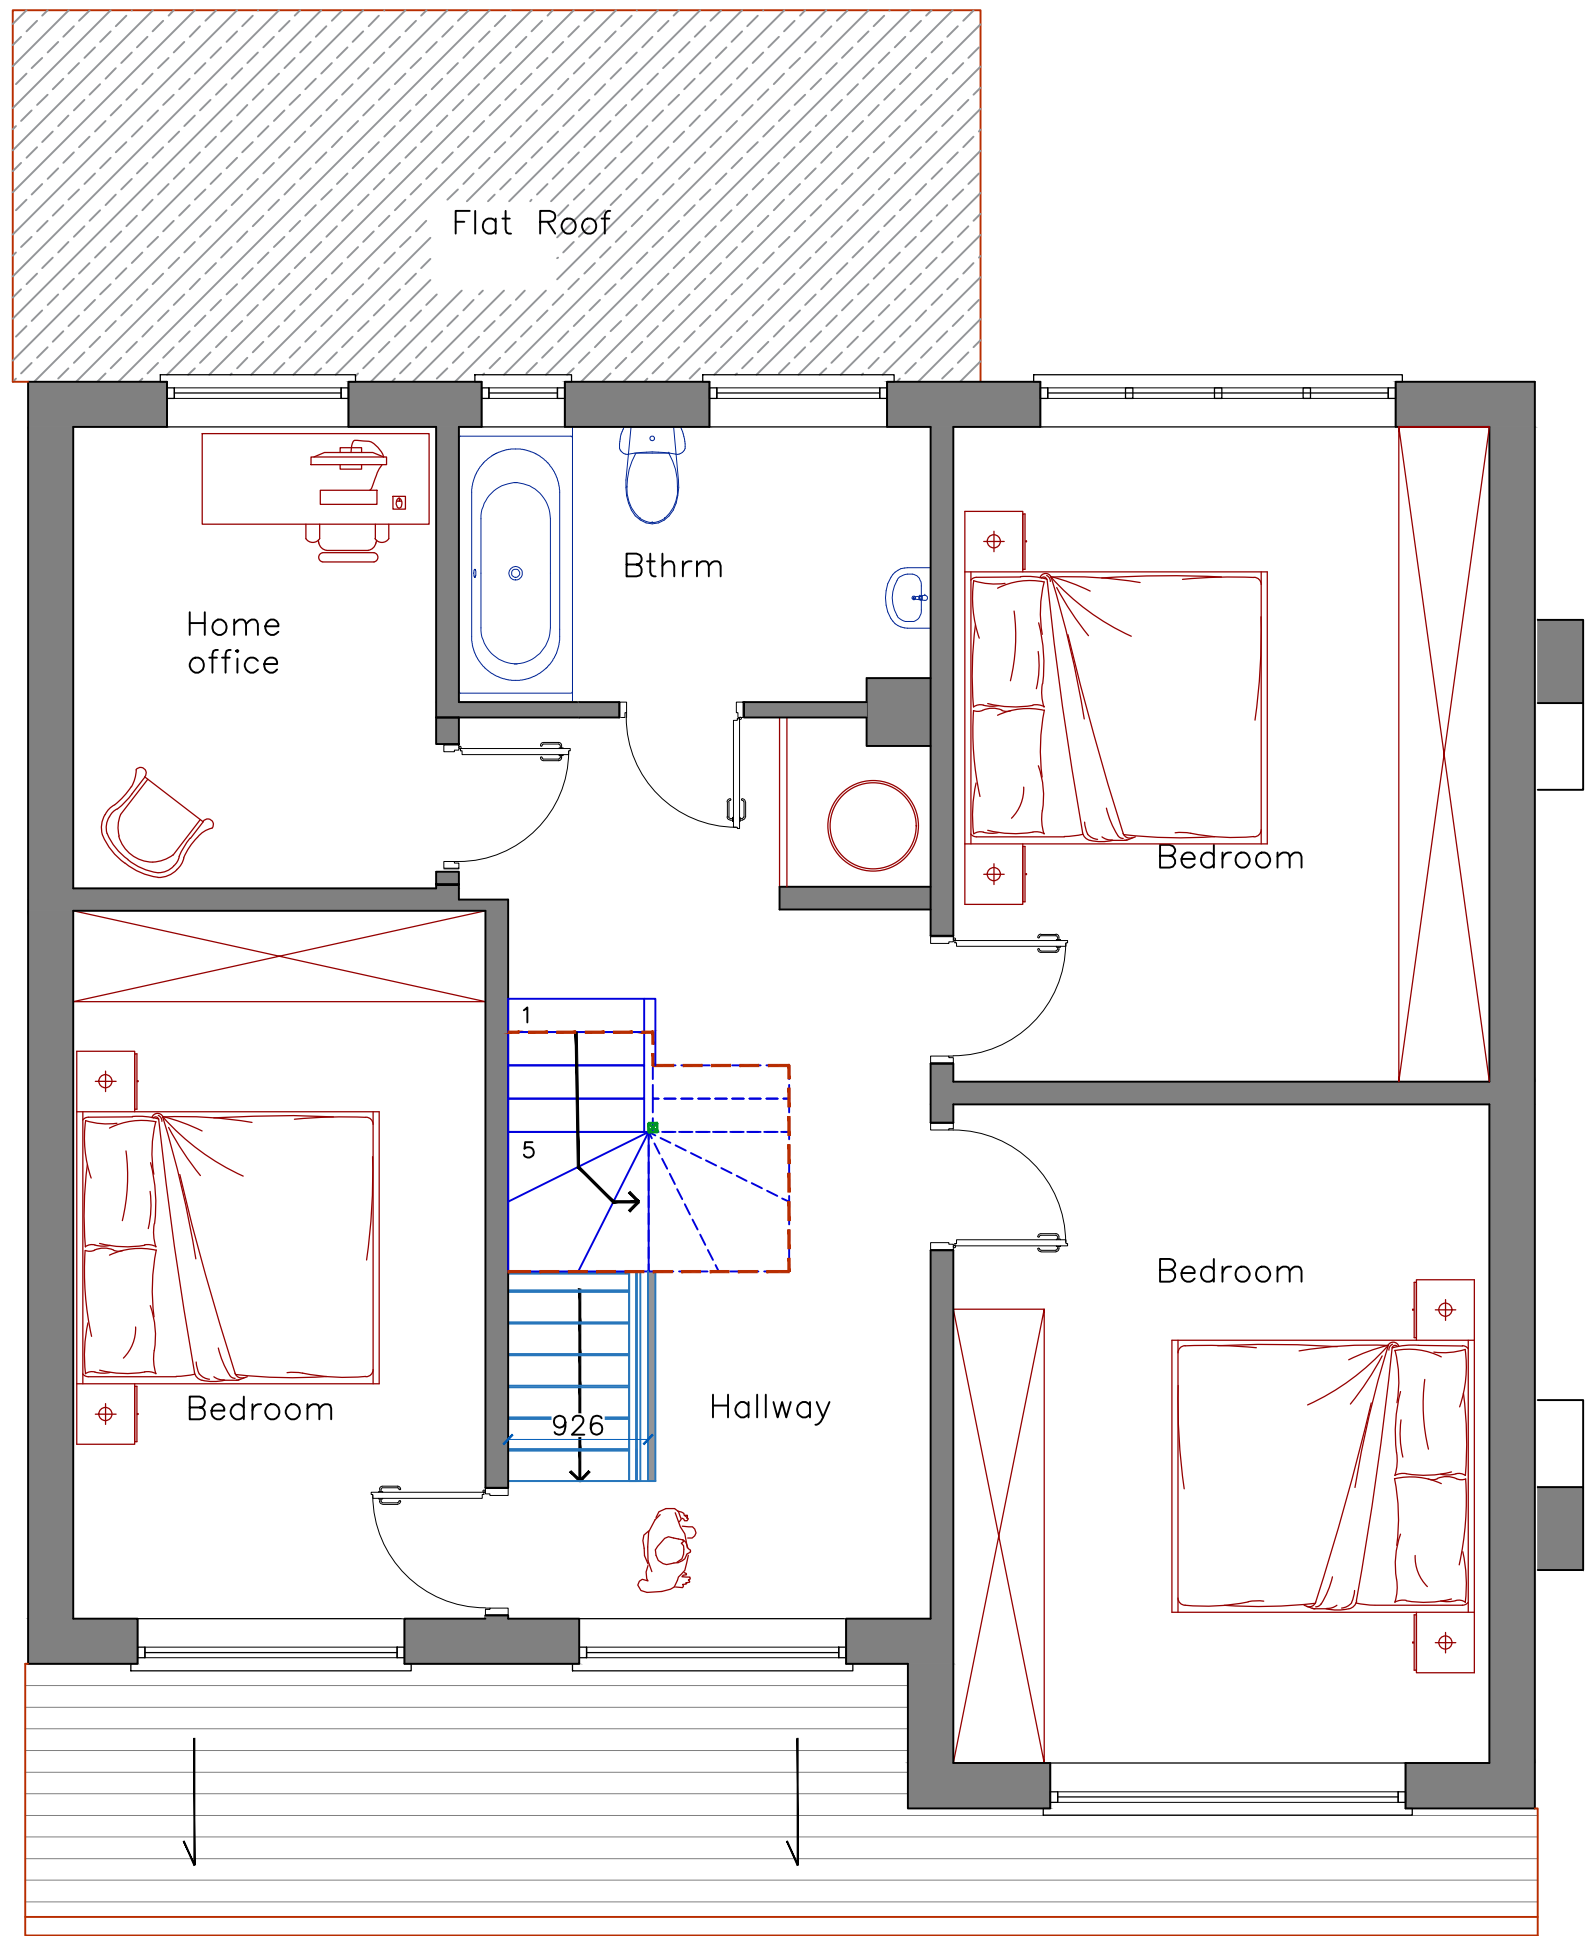

Approved First Floor

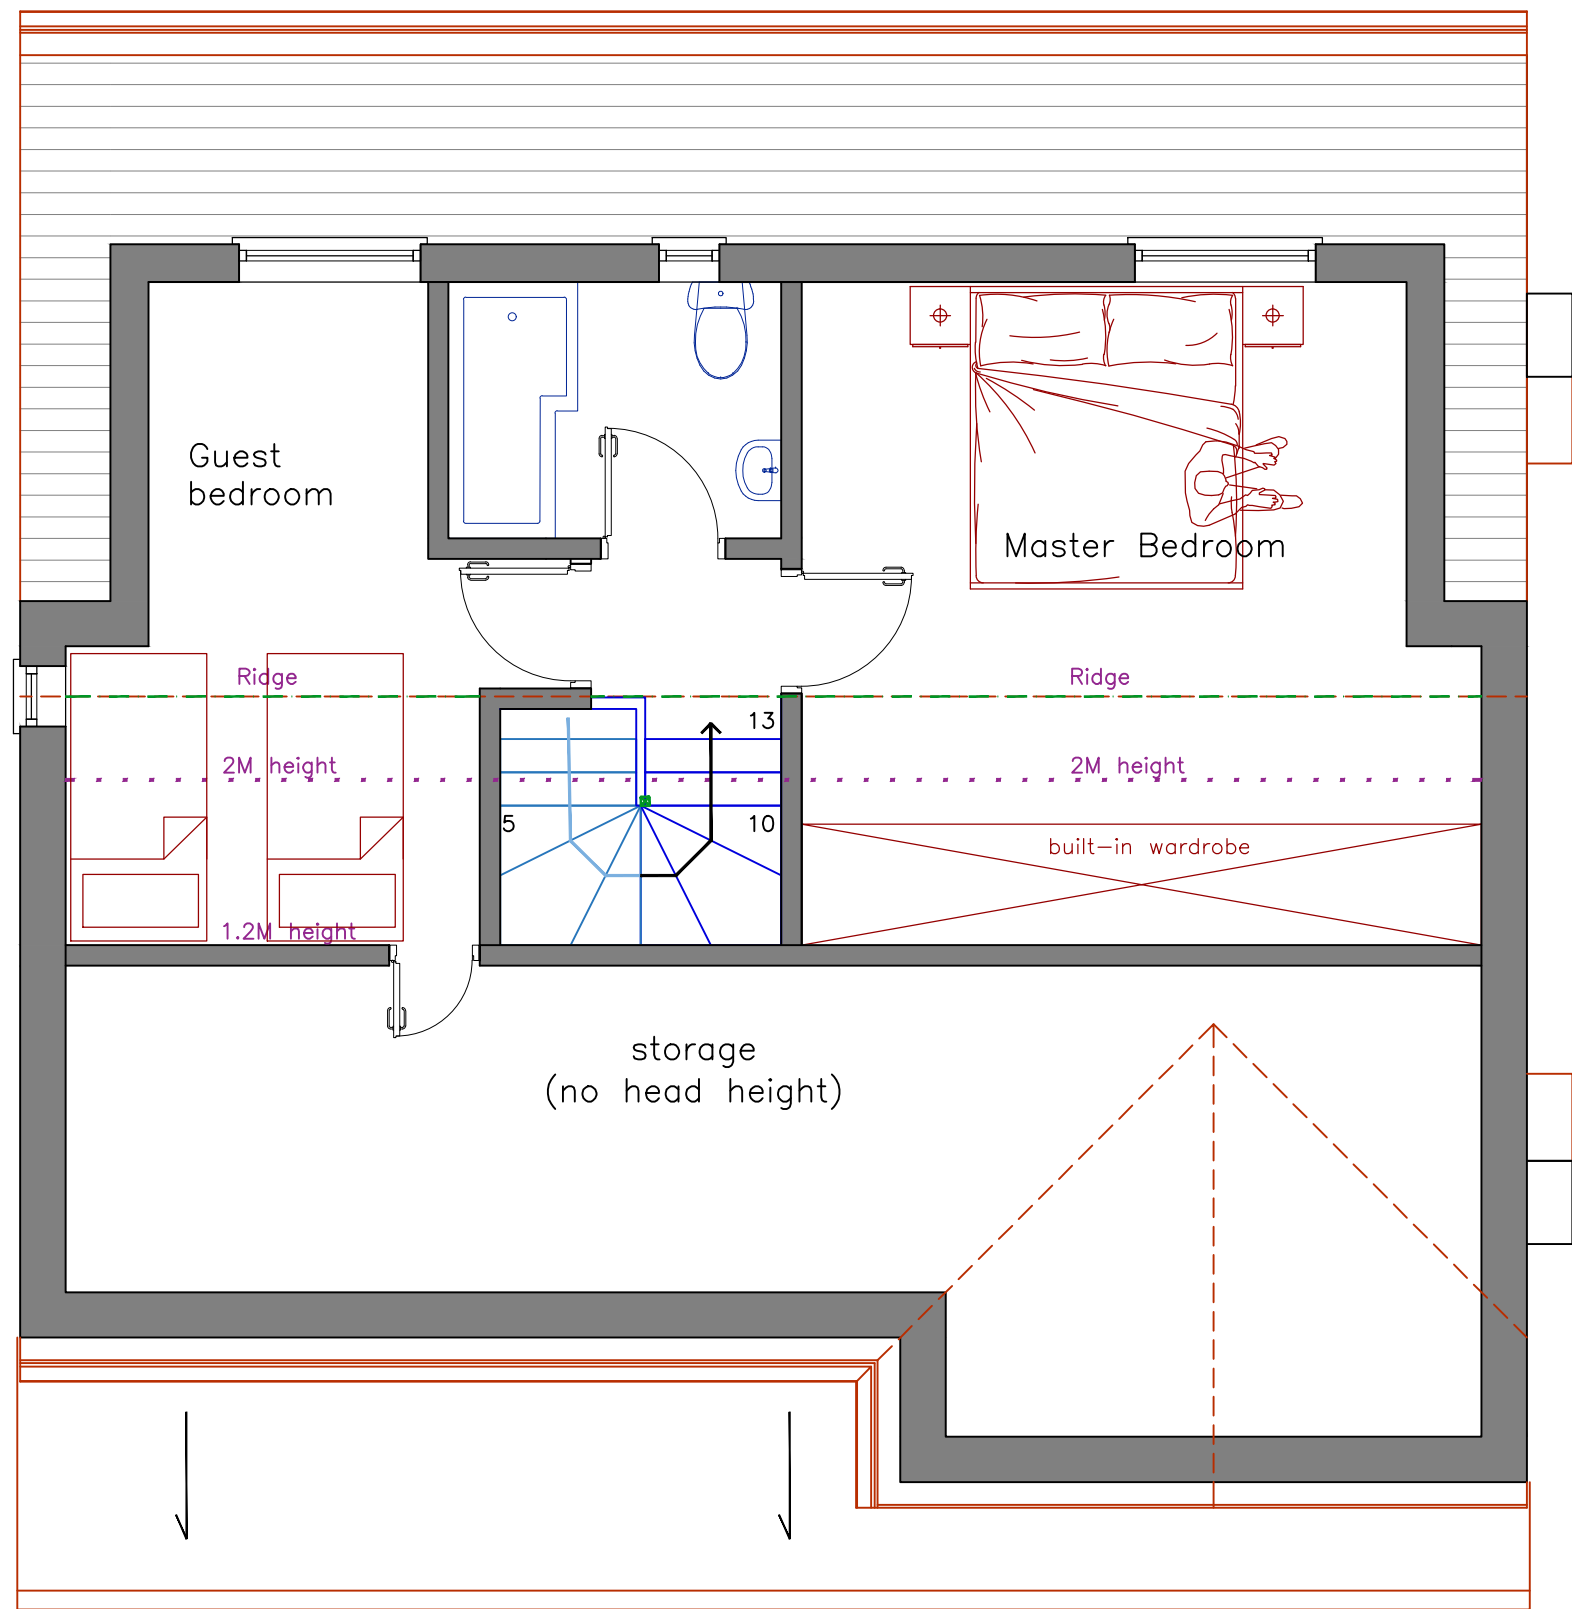

Approved Loft Plan

 

This design and drawing is the **copyright of CA+D designs** an must not be re-produced by others in any form whatsoever without written consent. Issue of this drawing does not impact any real or implied copyright license.

THESE ARE NOT CONSTRUCTION DRAWINGS, DO NOT SCALE FROM THIS DRAWING FOR CONSTRUCTION. ALL PROVIDED MEASUREMENTS ARE INDICATIVE AND SHOULD ALWAYS BE CHECKED PRIOR TO A CONTRACTOR STARTING WORK ON THE PROJECT.

THESE DRAWINGS HAVE BEEN PREPARED FOR PLANNING PERMISSION/ BUILDING REGULATION PURPOSES ONLY

IF IN DOUBT **CONTACT THE ARCHITECT.**

This drawing is to be read in conjunction with all relevant drawings and information, inclusive of Building regulations specification and Structural Engineers drawings.

The main contractor/builder is to interpret the requirements in relationship to the site conditions encountered and as agreed with the Building Control officer. It is the contractors obligation to ensure all work is to be completed in accordance with Building Regulations.

All dimensions and sizes to be verified on site prior to the purchase or manufacture of any elements

Any discrepancies to be reported to the client/project manager

THESE DRAWINGS ARE SUBJECT TO APPROVAL FROM A STRUCTURAL ENGINEER AND BUILDING CONTROL.

ALL EXISTING DRAWINGS AND DIMENSIONS HAVE BEEN RECEIVED BY DEBTAL ARCHITECTURE IN GOOD FAITH AND ASSUMED THAT THE MEASUREMENTS ARE TRUE.



R6		
R5		
R4	22/3/23	Planning resubmission_REV C
R3	21/2/23	Planning resubmission_REV B
R2	3/2/23	Planning resubmission_REV A
R1	30/1/23	Issue for Client
Rev:	Date	Description

Issued for: Planning application

Location:
6 Bettwood Drive
Crumpsall
Manchester
M8 4JT

Project:
Enlarging a rear dormer approved under application 135629/LP/2022 & change of facing materials


Drawing Title:
Approved Floor Plans under Permitted Development



Drawing No: 003	Date: 07/11/2022
Project No: 1283	Scale: 1:50@A1
Drawn: NP	Checked: MC




Approved Rear Elevation

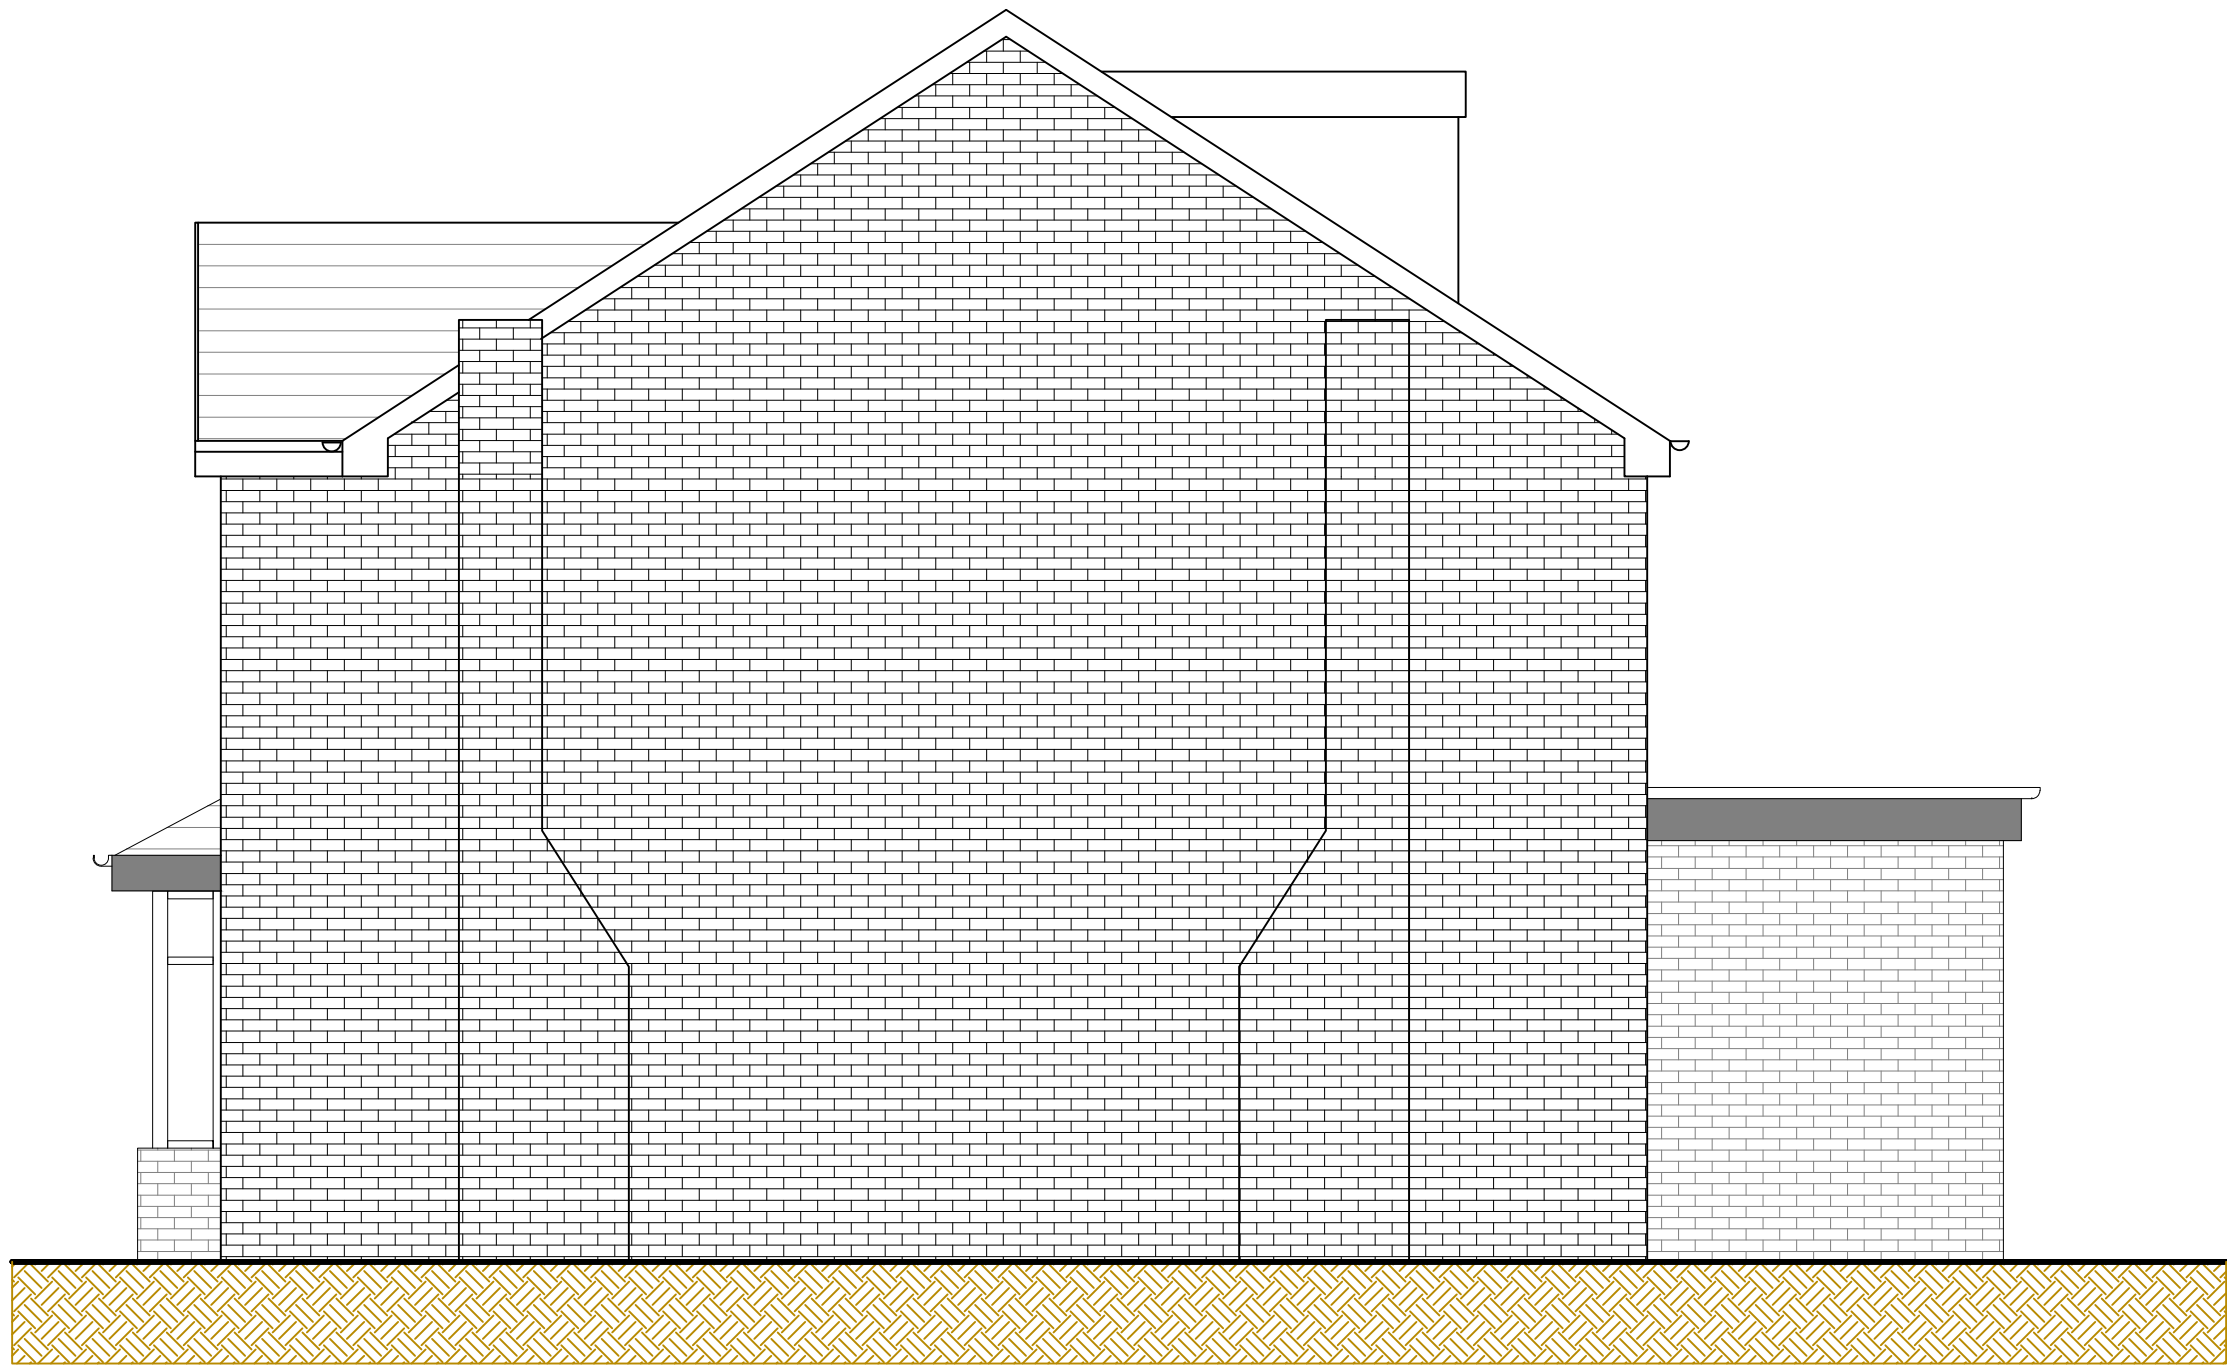

Approved Side Elevation A



Approved Front Elevation

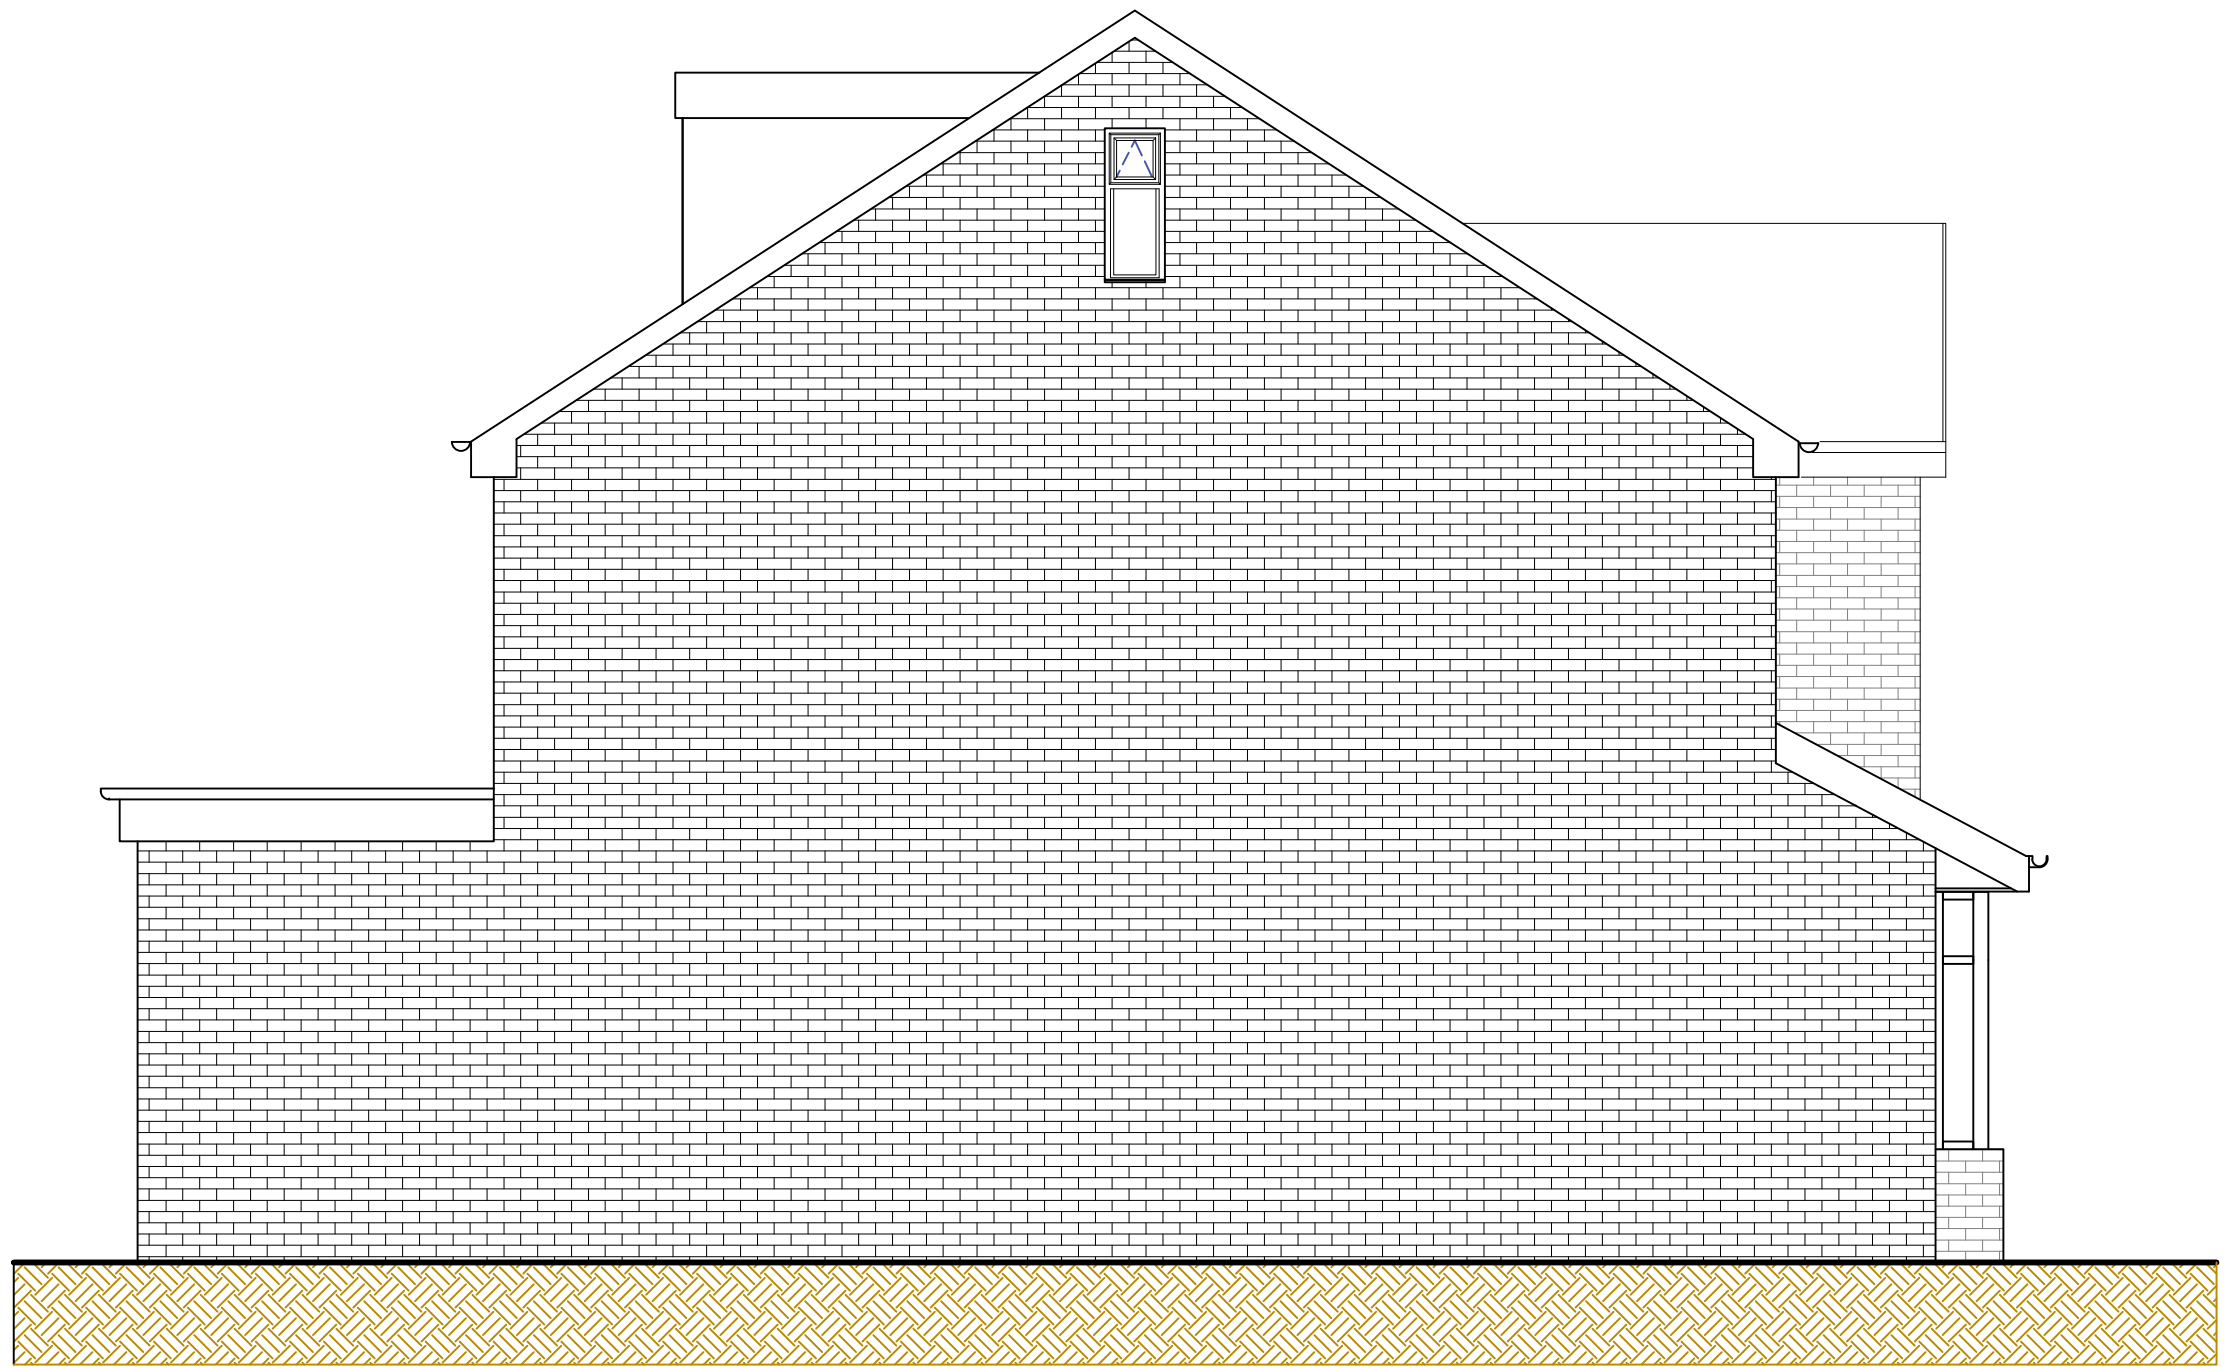

Approved Side Elevation B



This design and drawing is the **copyright of CA+D designs** an must not be re-produced by others in any form whatsoever without written consent. Issue of this drawing does not impact any real or implied copyright license.

THESE ARE NOT CONSTRUCTION DRAWINGS, DO NOT SCALE FROM THIS DRAWING FOR CONSTRUCTION. ALL PROVIDED MEASUREMENTS ARE INDICATIVE AND SHOULD ALWAYS BE CHECKED PRIOR TO A CONTRACTOR STARTING WORK ON THE PROJECT.

THESE DRAWINGS HAVE BEEN PREPARED FOR PLANNING PERMISSION/ BUILDING REGULATION PURPOSES ONLY

IF IN DOUBT **CONTACT THE ARCHITECT.**

This drawing is to be read in conjunction with all relevant drawings and information, inclusive of Building regulations specification and Structural Engineers drawings.

The main contractor/builder is to interpret the requirements in relationship to the site conditions encountered and as agreed with the Building Control officer. It is the contractors obligation to ensure all work is to be completed in accordance with Building Regulations.

All dimensions and sizes to be verified on site prior to the purchase or manufacture of any elements

Any discrepancies to be reported to the client/project manager

THESE DRAWINGS ARE SUBJECT TO APPROVAL FROM A STRUCTURAL ENGINEER AND BUILDING CONTROL.

ALL EXISTING DRAWINGS AND DIMENSIONS HAVE BEEN RECEIVED BY DEBTAL ARCHITECTURE IN GOOD FAITH AND ASSUMED THAT THE MEASUREMENTS ARE TRUE.

R6		
R5		
R4	22/3/23	Planning resubmission_REV C
R3	21/2/23	Planning resubmission_REV B
R2	3/2/23	Planning resubmission_REV A
R1	30/1/23	Issue for Client
Rev:	Date	Description

Issued for: Planning application

Location:
6 Bettwood Drive
Crumpsall
Manchester
M8 4JT

Project:
Enlarging a rear dormer approved under application 135629/LP/2022 & change of facing materials

Drawing Title:
Approved Elevations under Permitted Development



architect
MICHAEL CUMMINGS
Innovative | Affordable | Architects

Address

Moss House, Moss Lane
Altrincham, WA15 8GZ

Tel

07904 344 871

Email

mike@cummingsarchitect.com

Website

www.cummingsarchitect.com

Drawing No: 004	Date: 07/11/2022
Project No: 1283	Scale: 1:50@A1
Drawn: NP	Checked: MC

This design and drawing is the **copyright of CA+D designs** an must not be re-produced by others in any form whatsoever without written consent. Issue of this drawing does not impact any real or implied copyright license.

THESE ARE NOT CONSTRUCTION DRAWINGS, DO NOT SCALE FROM THIS DRAWING FOR CONSTRUCTION. ALL PROVIDED MEASUREMENTS ARE INDICATIVE AND SHOULD ALWAYS BE CHECKED PRIOR TO A CONTRACTOR STARTING WORK ON THE PROJECT.

THESE DRAWINGS HAVE BEEN PREPARED FOR PLANNING PERMISSION/ BUILDING REGULATION PURPOSES ONLY

IF IN DOUBT CONTACT THE ARCHITECT.

This drawing is to be read in conjunction with all relevant drawings and information, inclusive of Building regulations specification and Structural Engineers drawings.

The main contractor/builder is to interpret the requirements in relationship to the site conditions encountered and as agreed with the Building Control officer. It is the contractors obligation to ensure all work is to be completed in accordance with Building Regulations.

All dimensions and sizes to be verified on site prior to the purchase or manufacture of any elements

Any discrepancies to be reported to the client/project manager

THESE DRAWINGS ARE SUBJECT TO APPROVAL FROM A STRUCTURAL ENGINEER AND BUILDING CONTROL.

ALL EXISTING DRAWINGS AND DIMENSIONS HAVE BEEN RECEIVED BY DEBTAL ARCHITECTURE IN GOOD FAITH AND ASSUMED THAT THE MEASUREMENTS ARE TRUE.



R6		
R5		
R4	22/3/23	Planning resubmission_REV C
R3	21/2/23	Planning resubmission_REV B
R2	3/2/23	Planning resubmission_REV A
R1	30/1/23	Issue for Client
Rev:	Date	Description

Issued for: Planning application

Location:
6 Bettwood Drive
Crumpsall
Manchester
M8 4JT

Project:
Enlarging a rear dormer approved under application 135629/LP/2022 & change of facing materials

Drawing Title:
Proposed Floor Plans




architect
MICHAEL CUMMINGS
Innovative | Affordable | Architects


Address Moss House, Moss Lane
Altrincham, WA15 8GZ
Tel 07504 344 871
Email m.c@cummingarchitect.com
Website www.cummingarchitect.com

Drawing No: 200	Date: 07/11/2022
Project No: 1283	Scale: 1:50@A1
Drawn: NP	Checked: MC


Proposed drainage run
TBC on site by
contractor and agreed
with Building Control

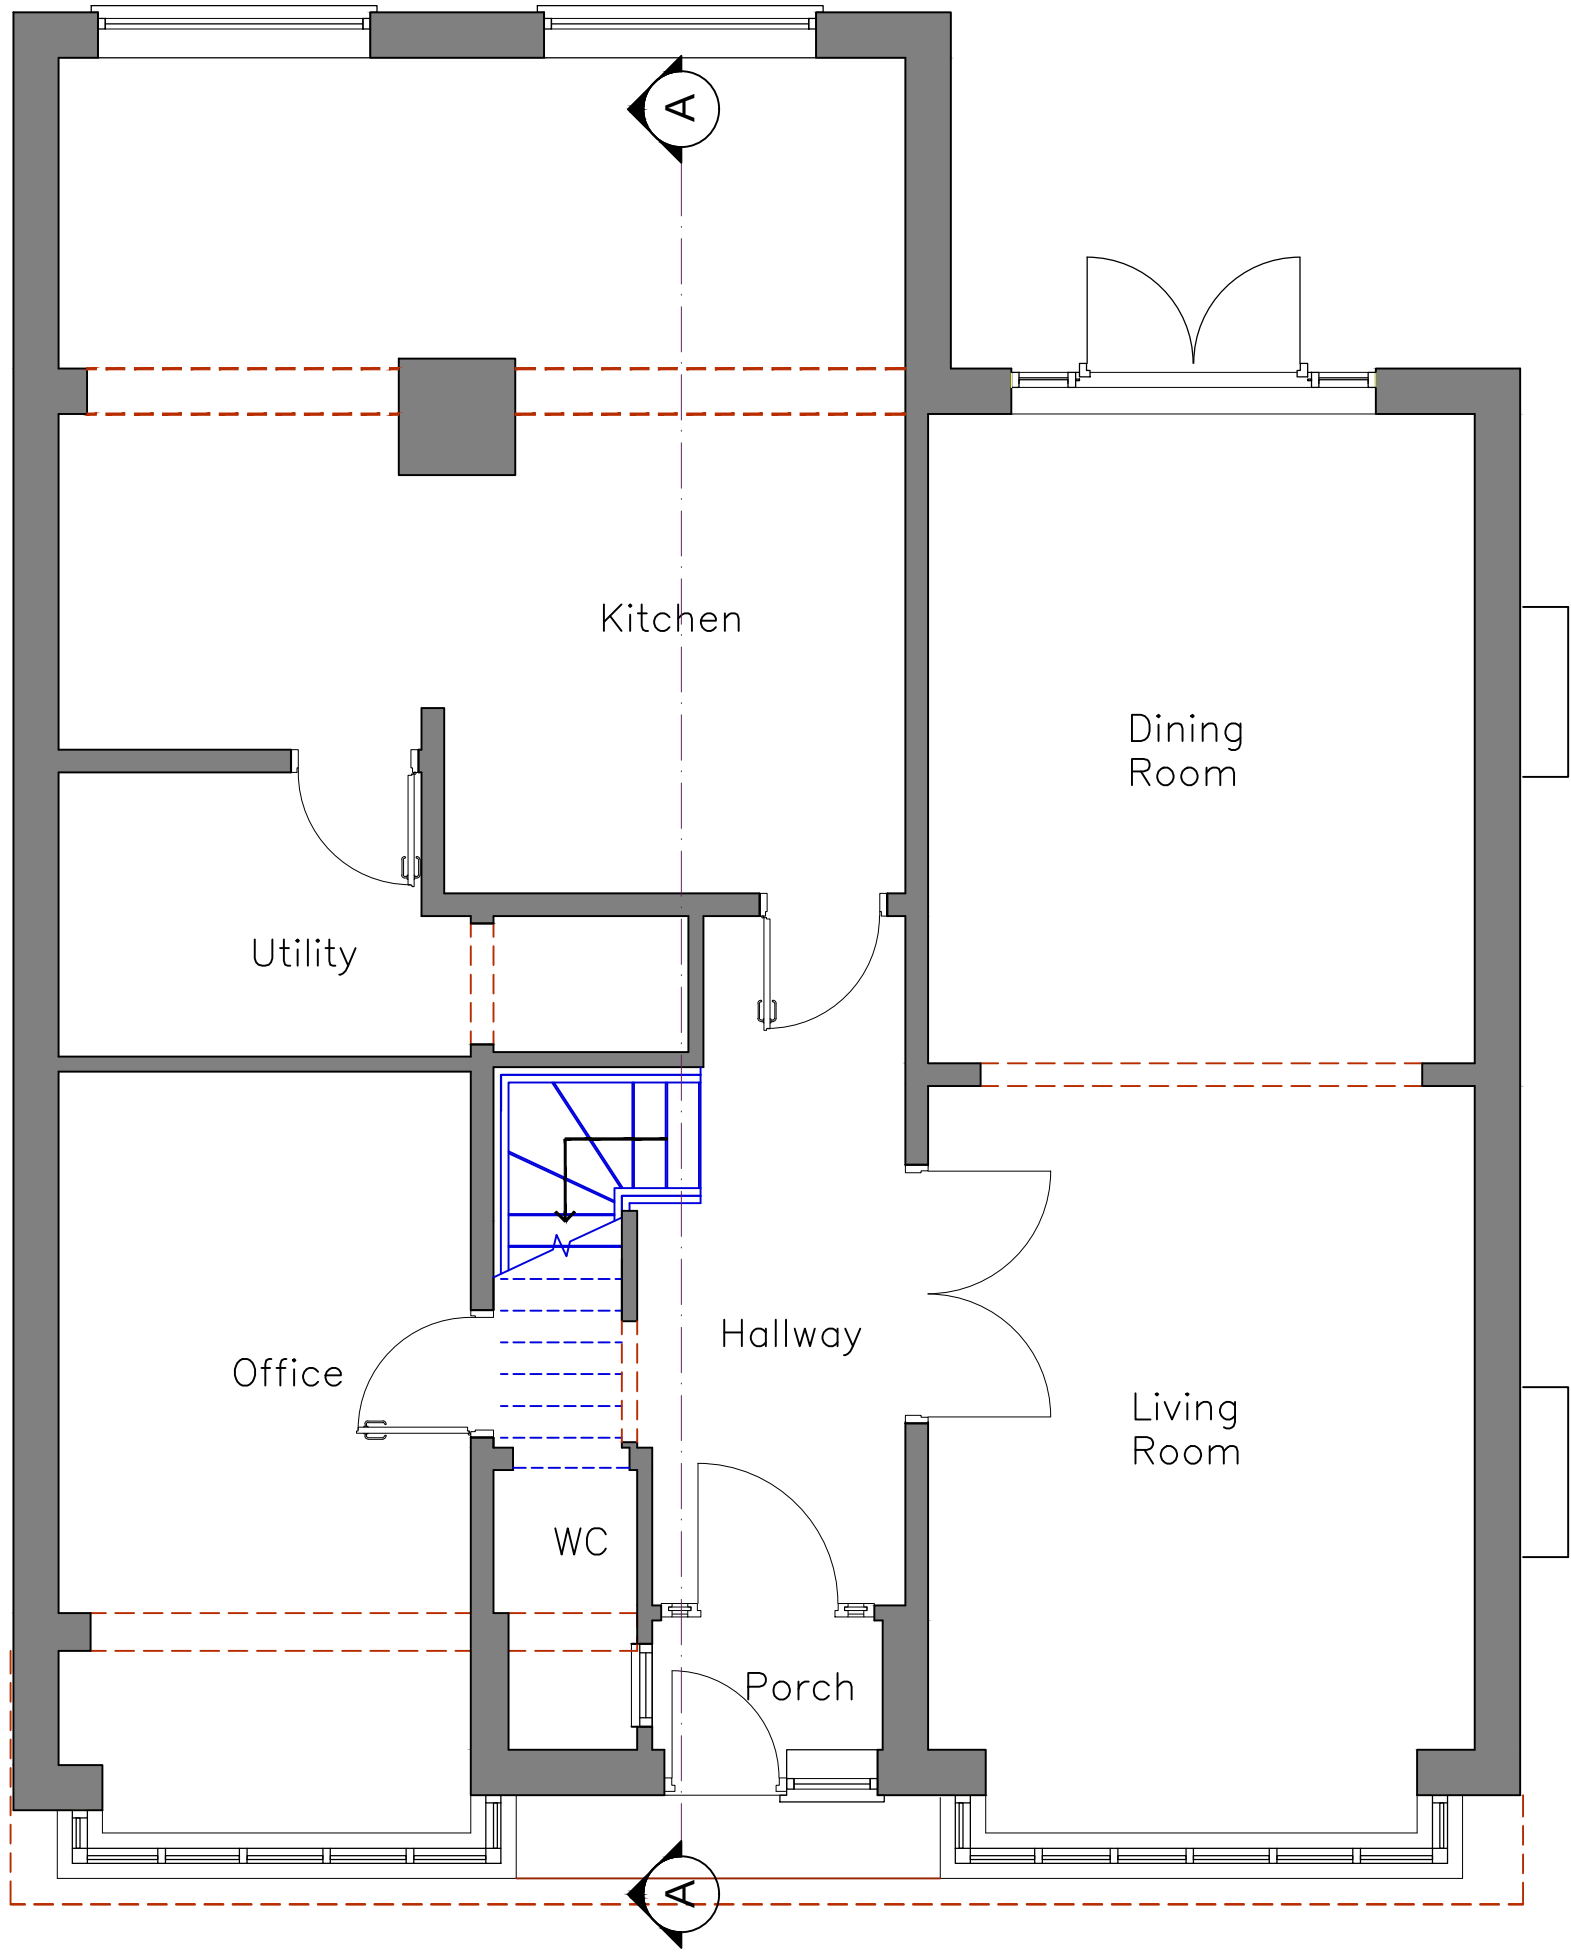


Proposed Ground Floor

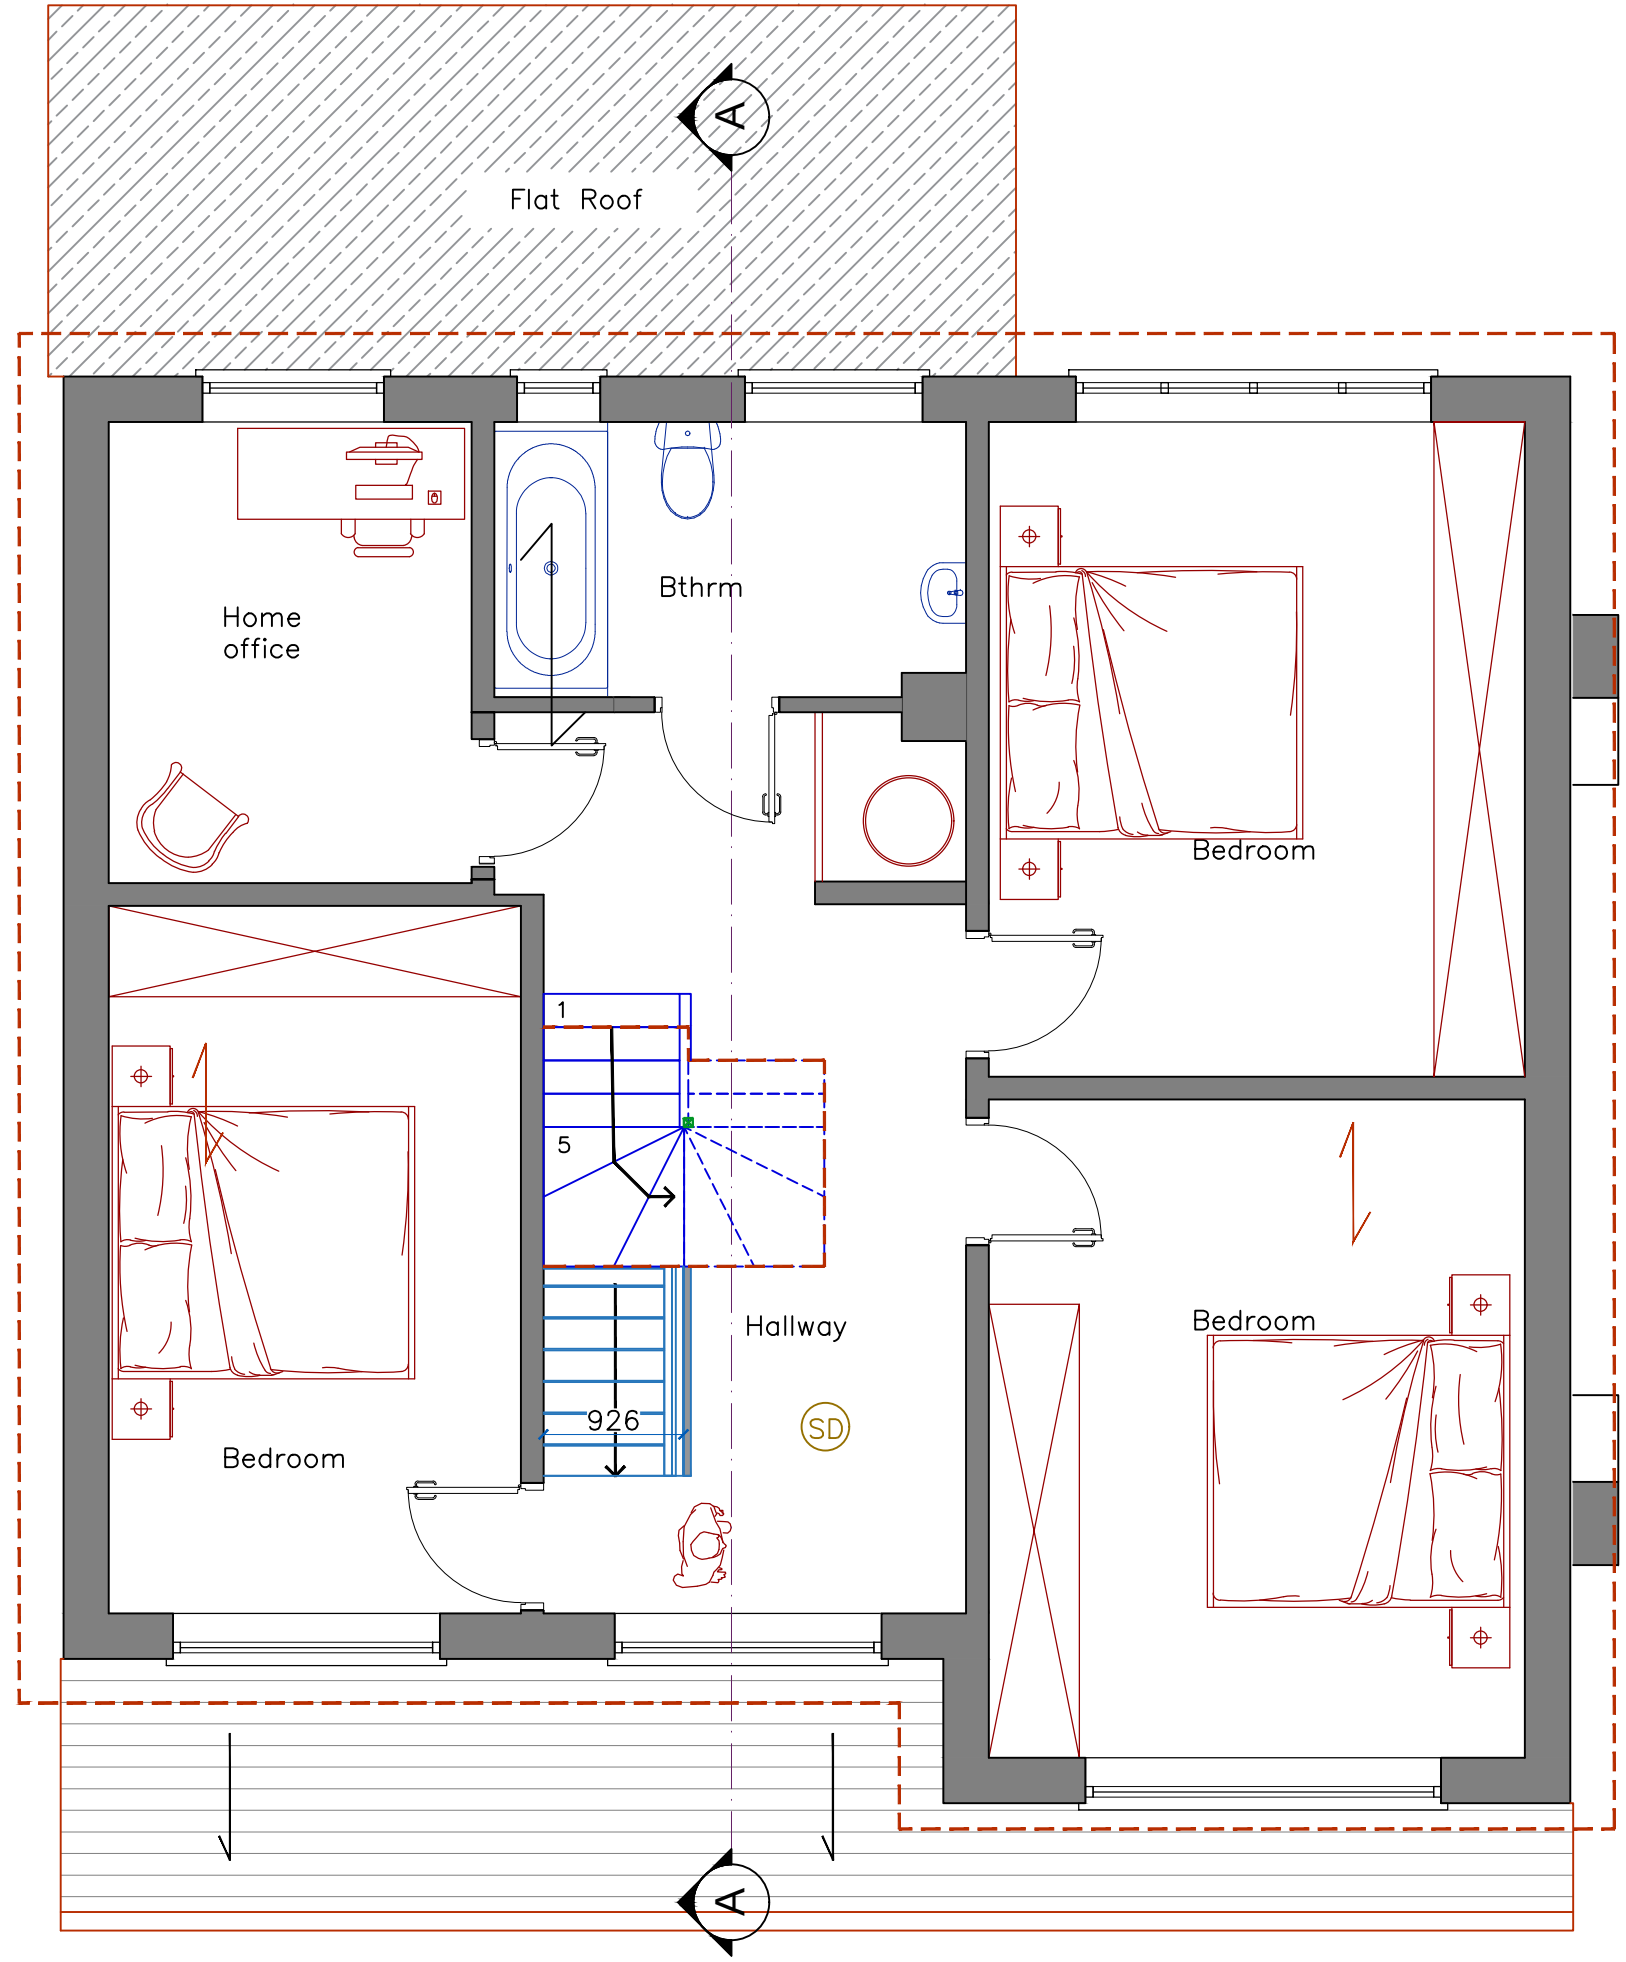

Proposed First Floor

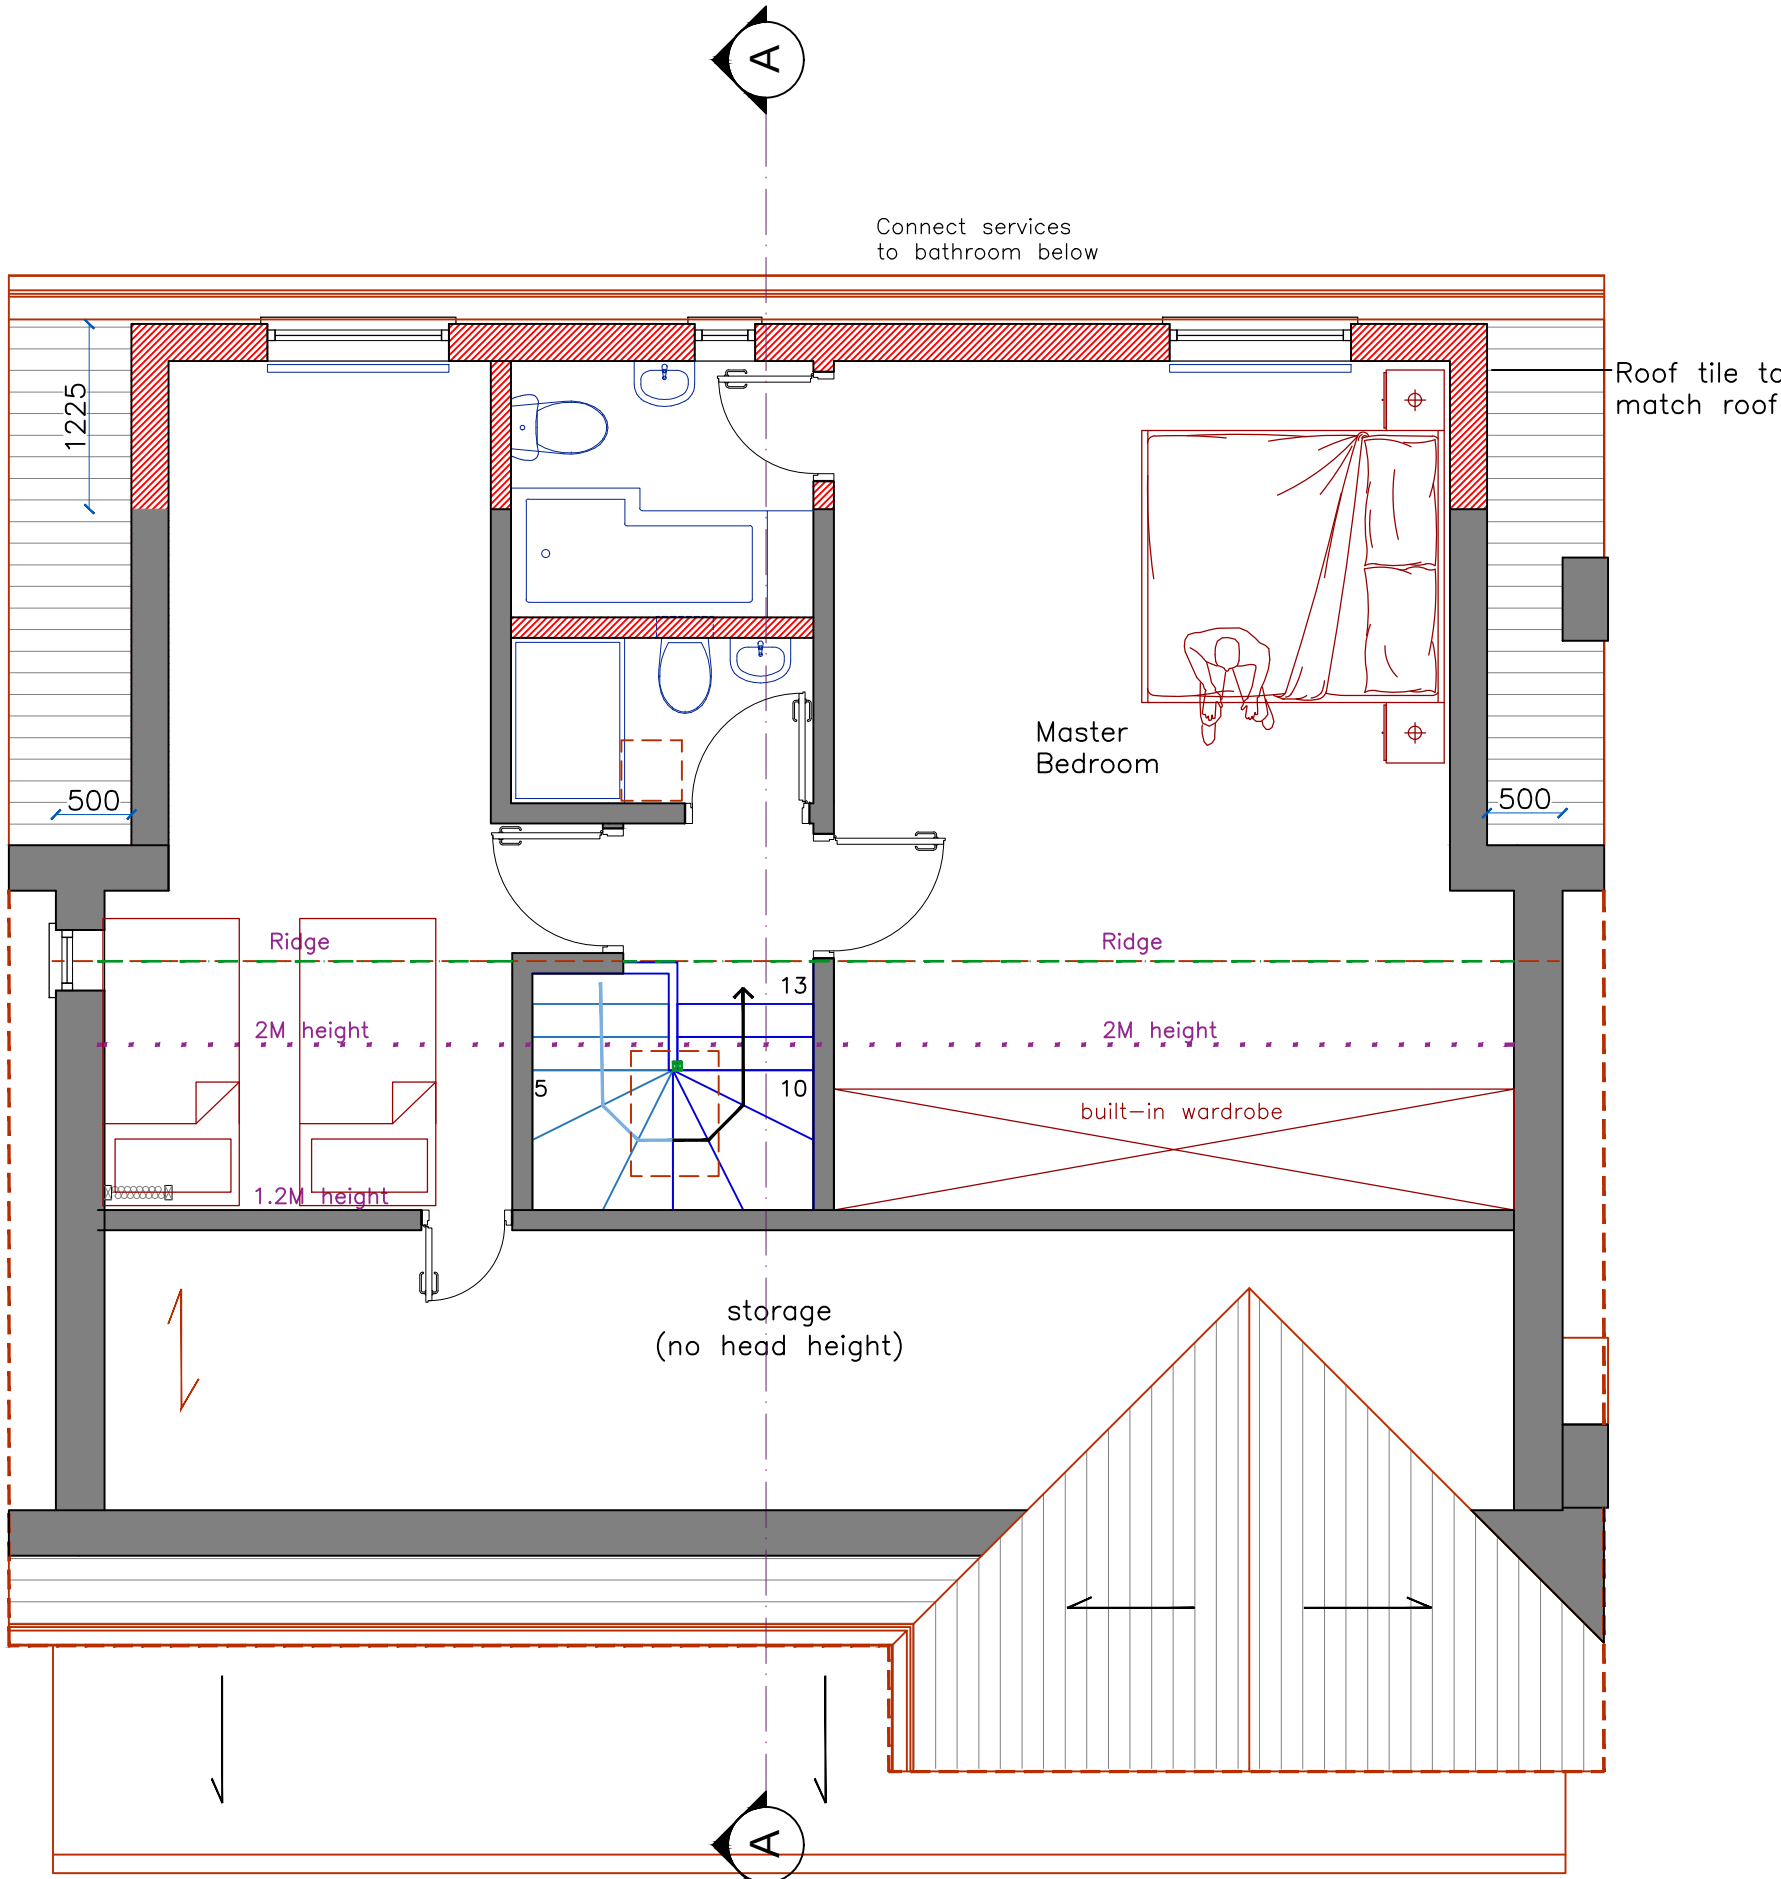

Proposed loft Plan

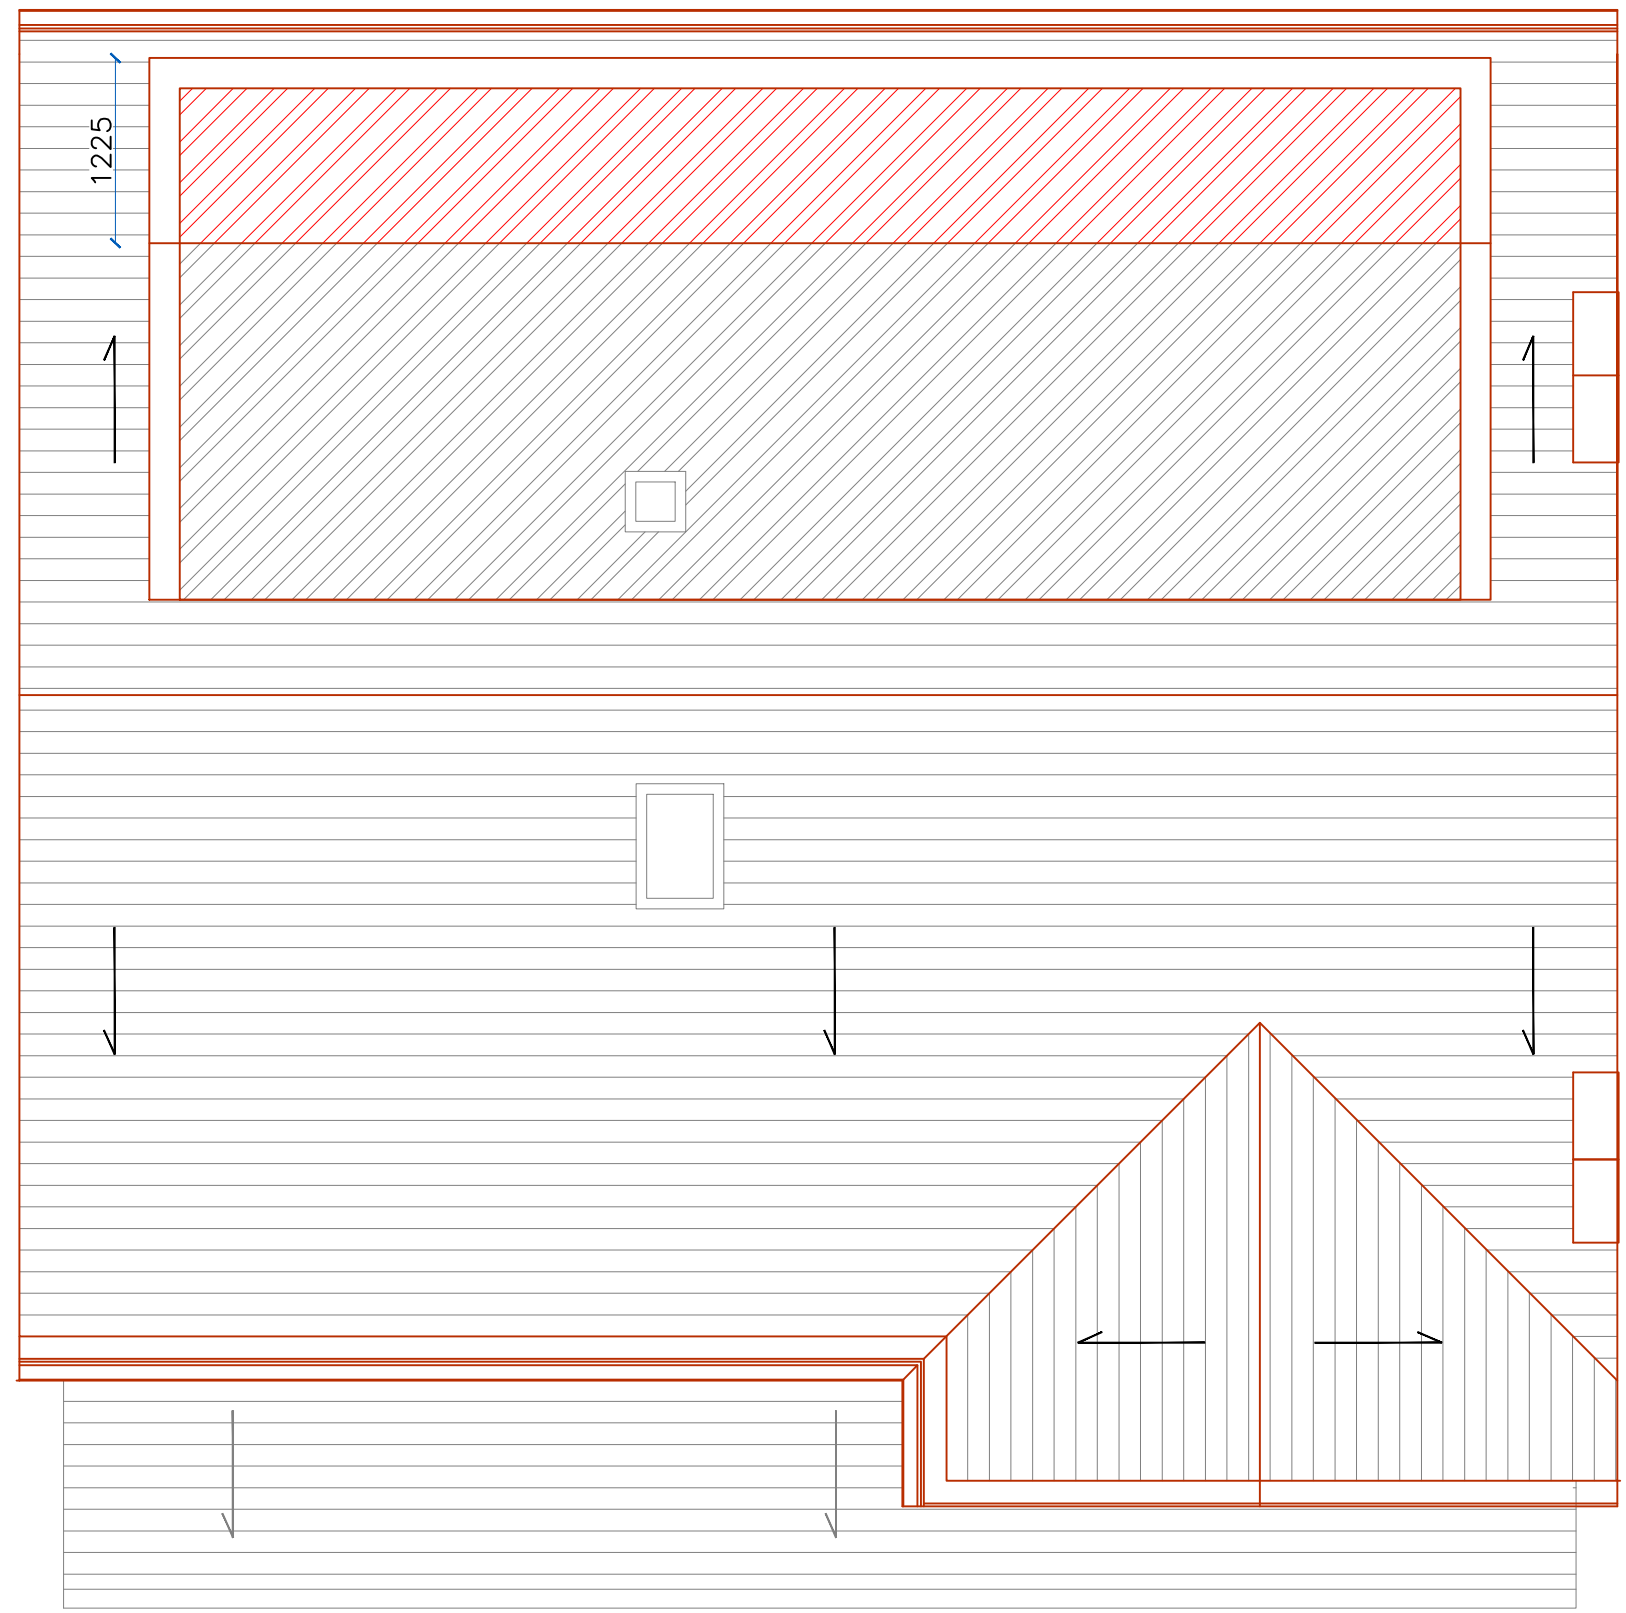

Proposed Roof Plan







Proposed Rear Elevation



Proposed Front Elevation
(no changes)

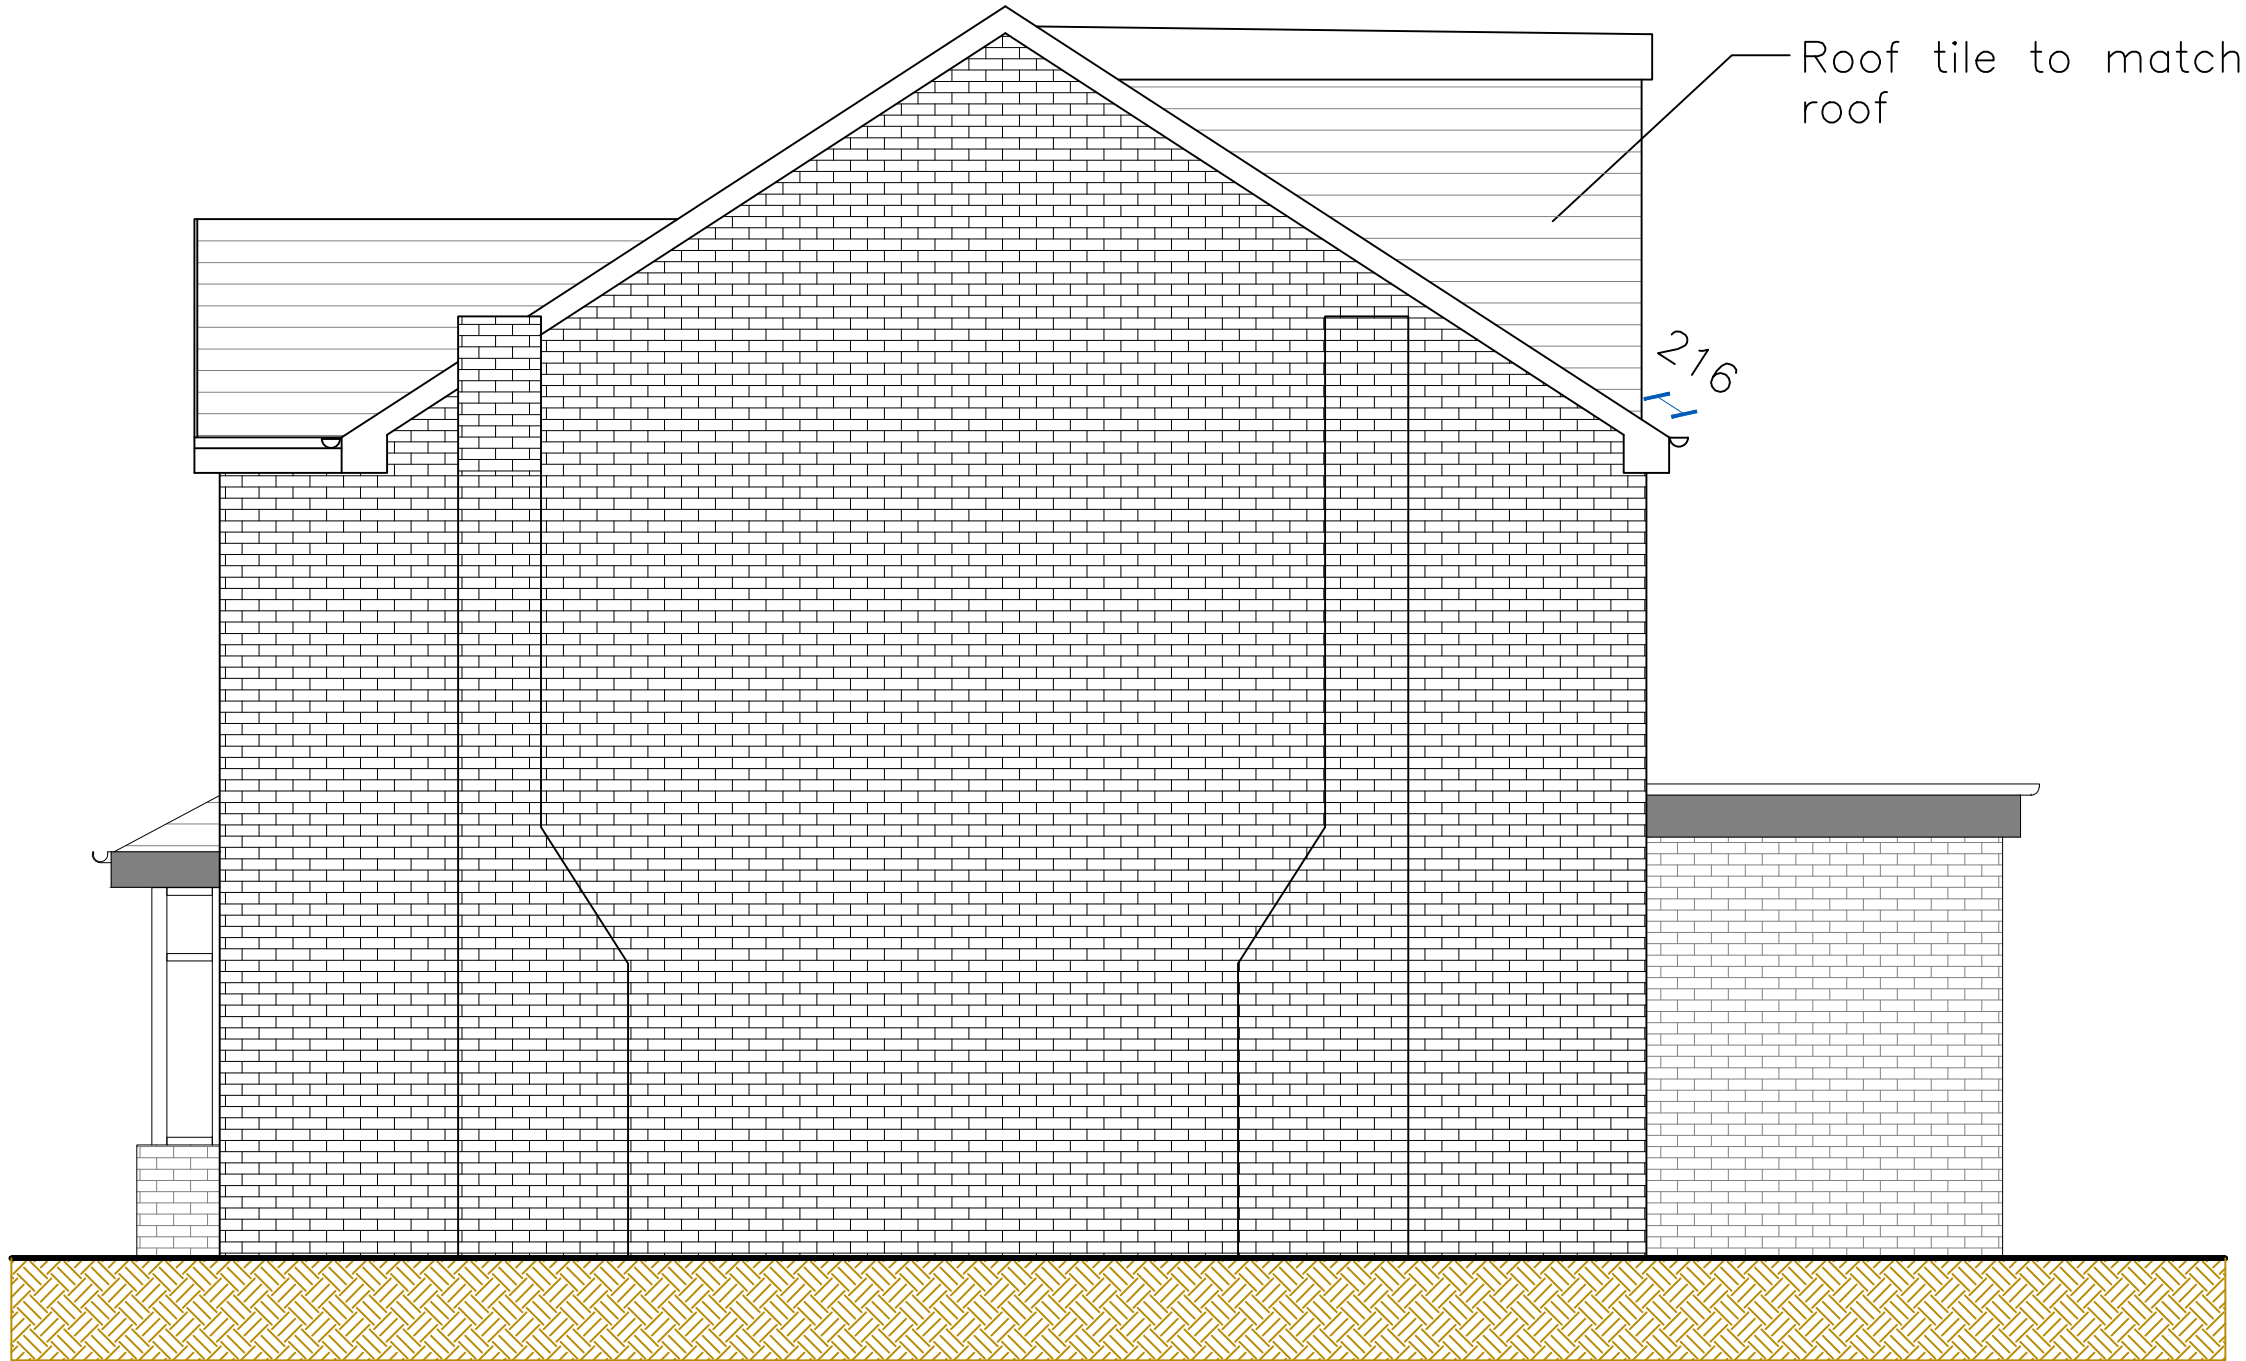

Proposed Side Elevation A

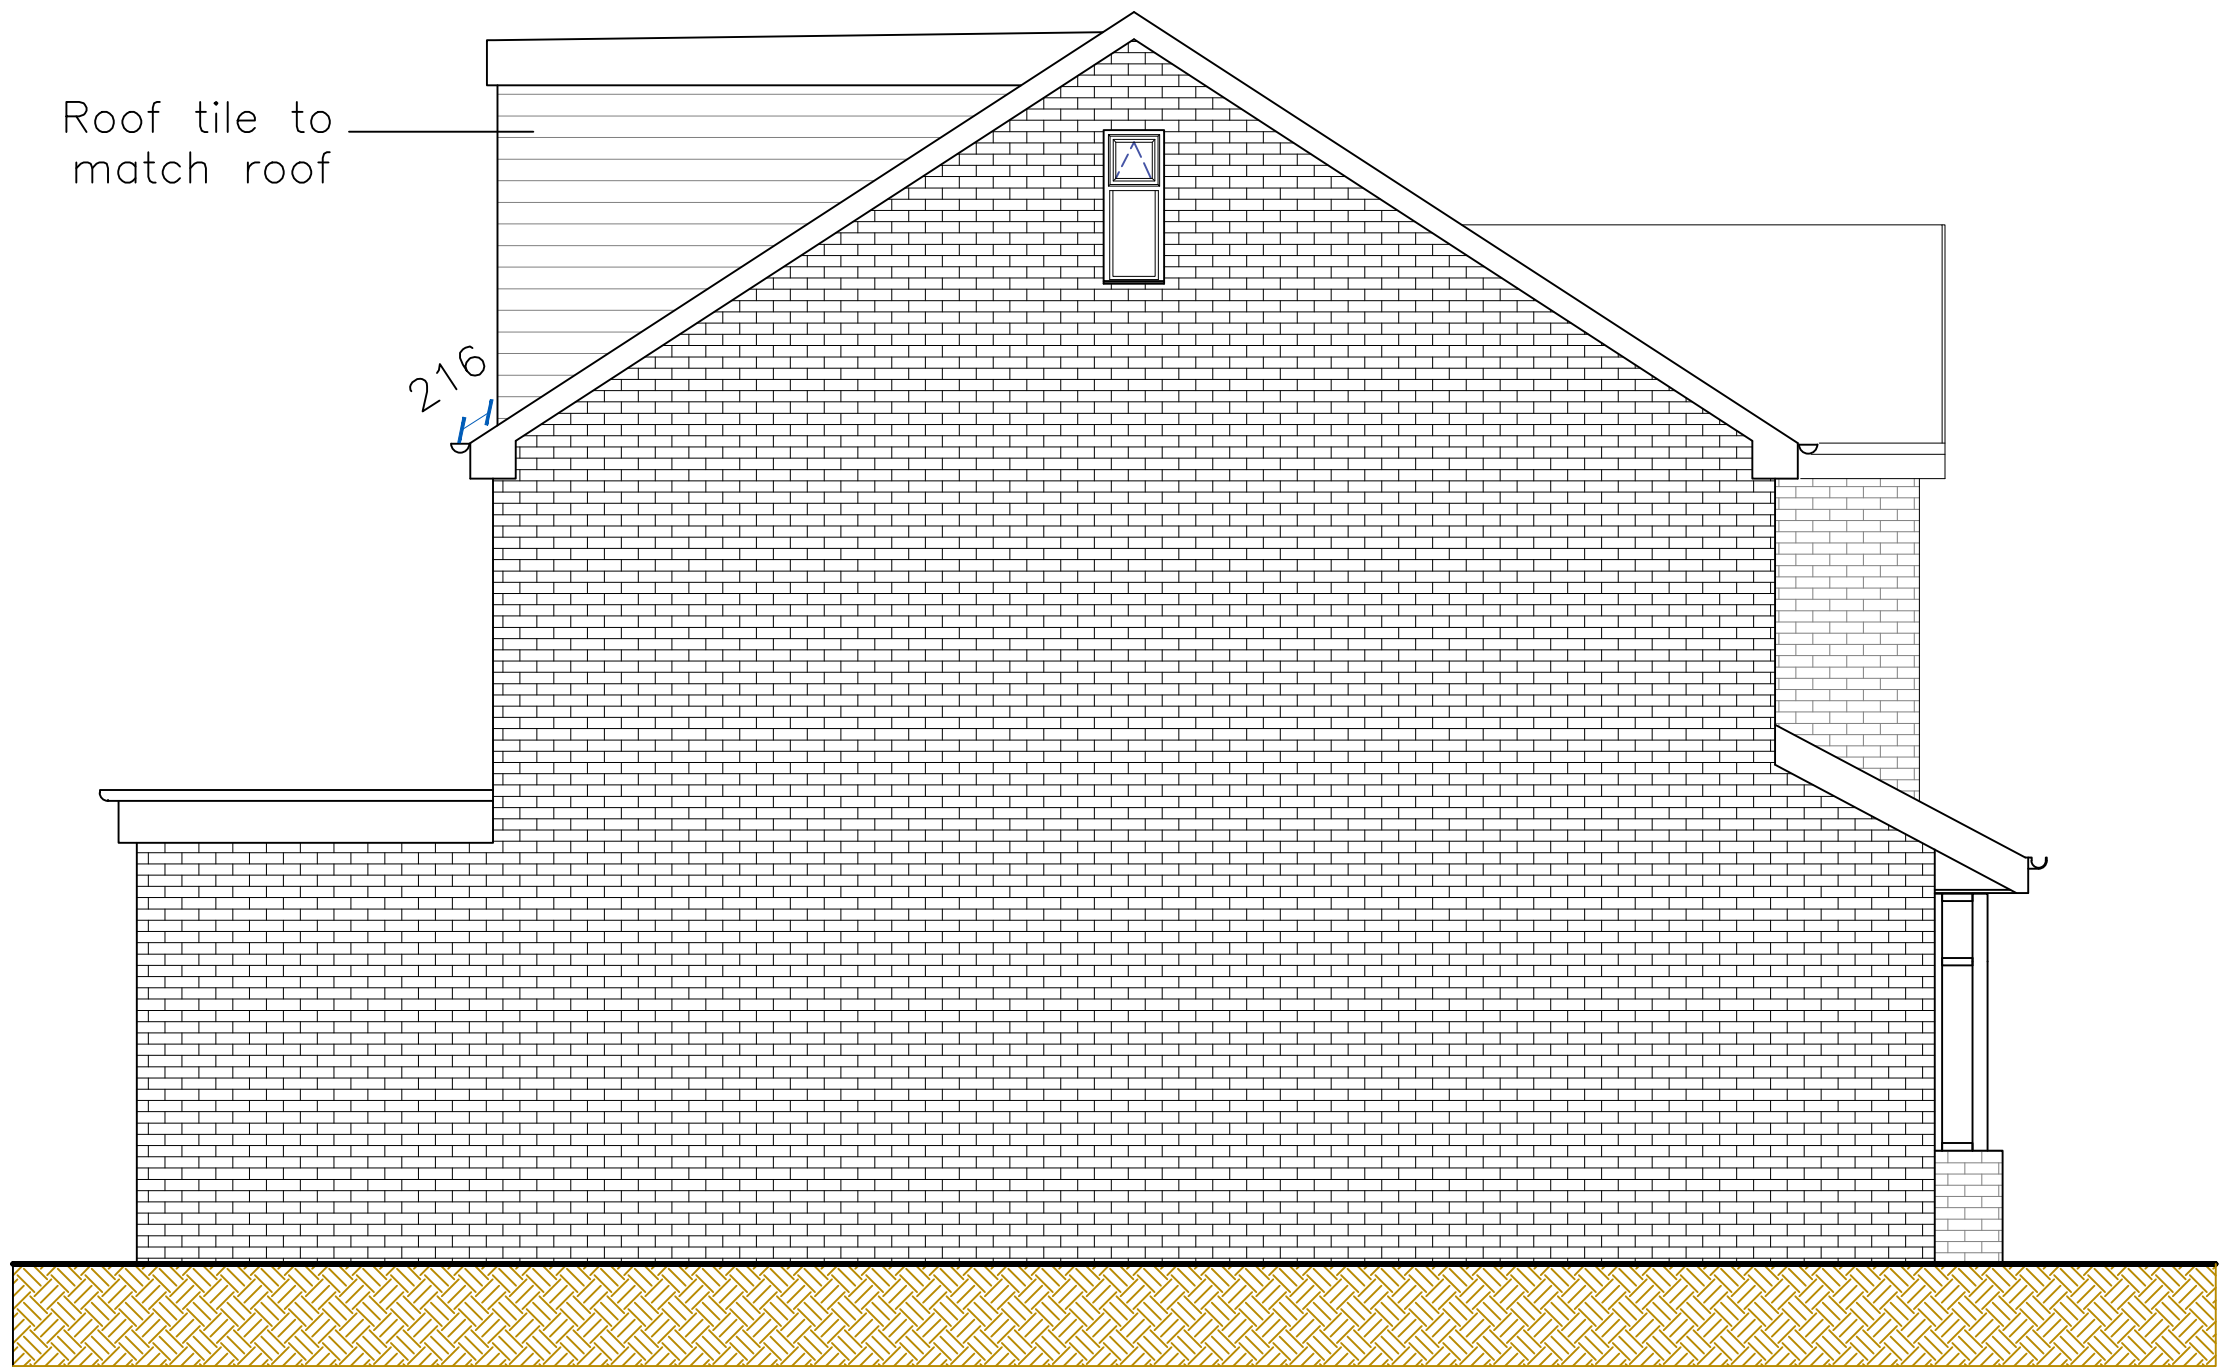

Proposed Side Elevation B



This design and drawing is the **copyright of CA+D designs** and must not be re-produced by others in any form whatsoever without written consent. Issue of this drawing does not impact any real or implied copyright license.

THESE ARE NOT CONSTRUCTION DRAWINGS, DO NOT SCALE FROM THIS DRAWING FOR CONSTRUCTION. ALL PROVIDED MEASUREMENTS ARE INDICATIVE AND SHOULD ALWAYS BE CHECKED PRIOR TO A CONTRACTOR STARTING WORK ON THE PROJECT.

THESE DRAWINGS HAVE BEEN PREPARED FOR PLANNING PERMISSION/ BUILDING REGULATION PURPOSES ONLY

IF IN DOUBT CONTACT THE ARCHITECT.

This drawing is to be read in conjunction with all relevant drawings and information, inclusive of Building regulations specification and Structural Engineers drawings.

The main contractor/builder is to interpret the requirements in relationship to the site conditions encountered and as agreed with the Building Control officer. It is the contractors obligation to ensure all work is to be completed in accordance with Building Regulations.

All dimensions and sizes to be verified on site prior to the purchase or manufacture of any elements

Any discrepancies to be reported to the client/project manager

THESE DRAWINGS ARE SUBJECT TO APPROVAL FROM A STRUCTURAL ENGINEER AND BUILDING CONTROL.

ALL EXISTING DRAWINGS AND DIMENSIONS HAVE BEEN RECEIVED BY DEBTAL ARCHITECTURE IN GOOD FAITH AND ASSUMED THAT THE MEASUREMENTS ARE TRUE.

R6		
R5		
R4	22/3/23	Planning resubmission_REV C
R3	21/2/23	Planning resubmission_REV B
R2	3/2/23	Planning resubmission_REV A
R1	30/1/23	Issue for Client
Rev:	Date	Description

Issued for: Planning application


Location:
6 Bettwood Drive
Crumpsall
Manchester
M8 4JT

Project:
Enlarging a rear dormer approved under application 135629/LP/2022 & change of facing materials


Drawing Title:
Proposed Elevations



Drawing No: 300	Date: 07/11/2022
Project No: 1283	Scale: 1:50@A1
Drawn: NP	Checked: MC

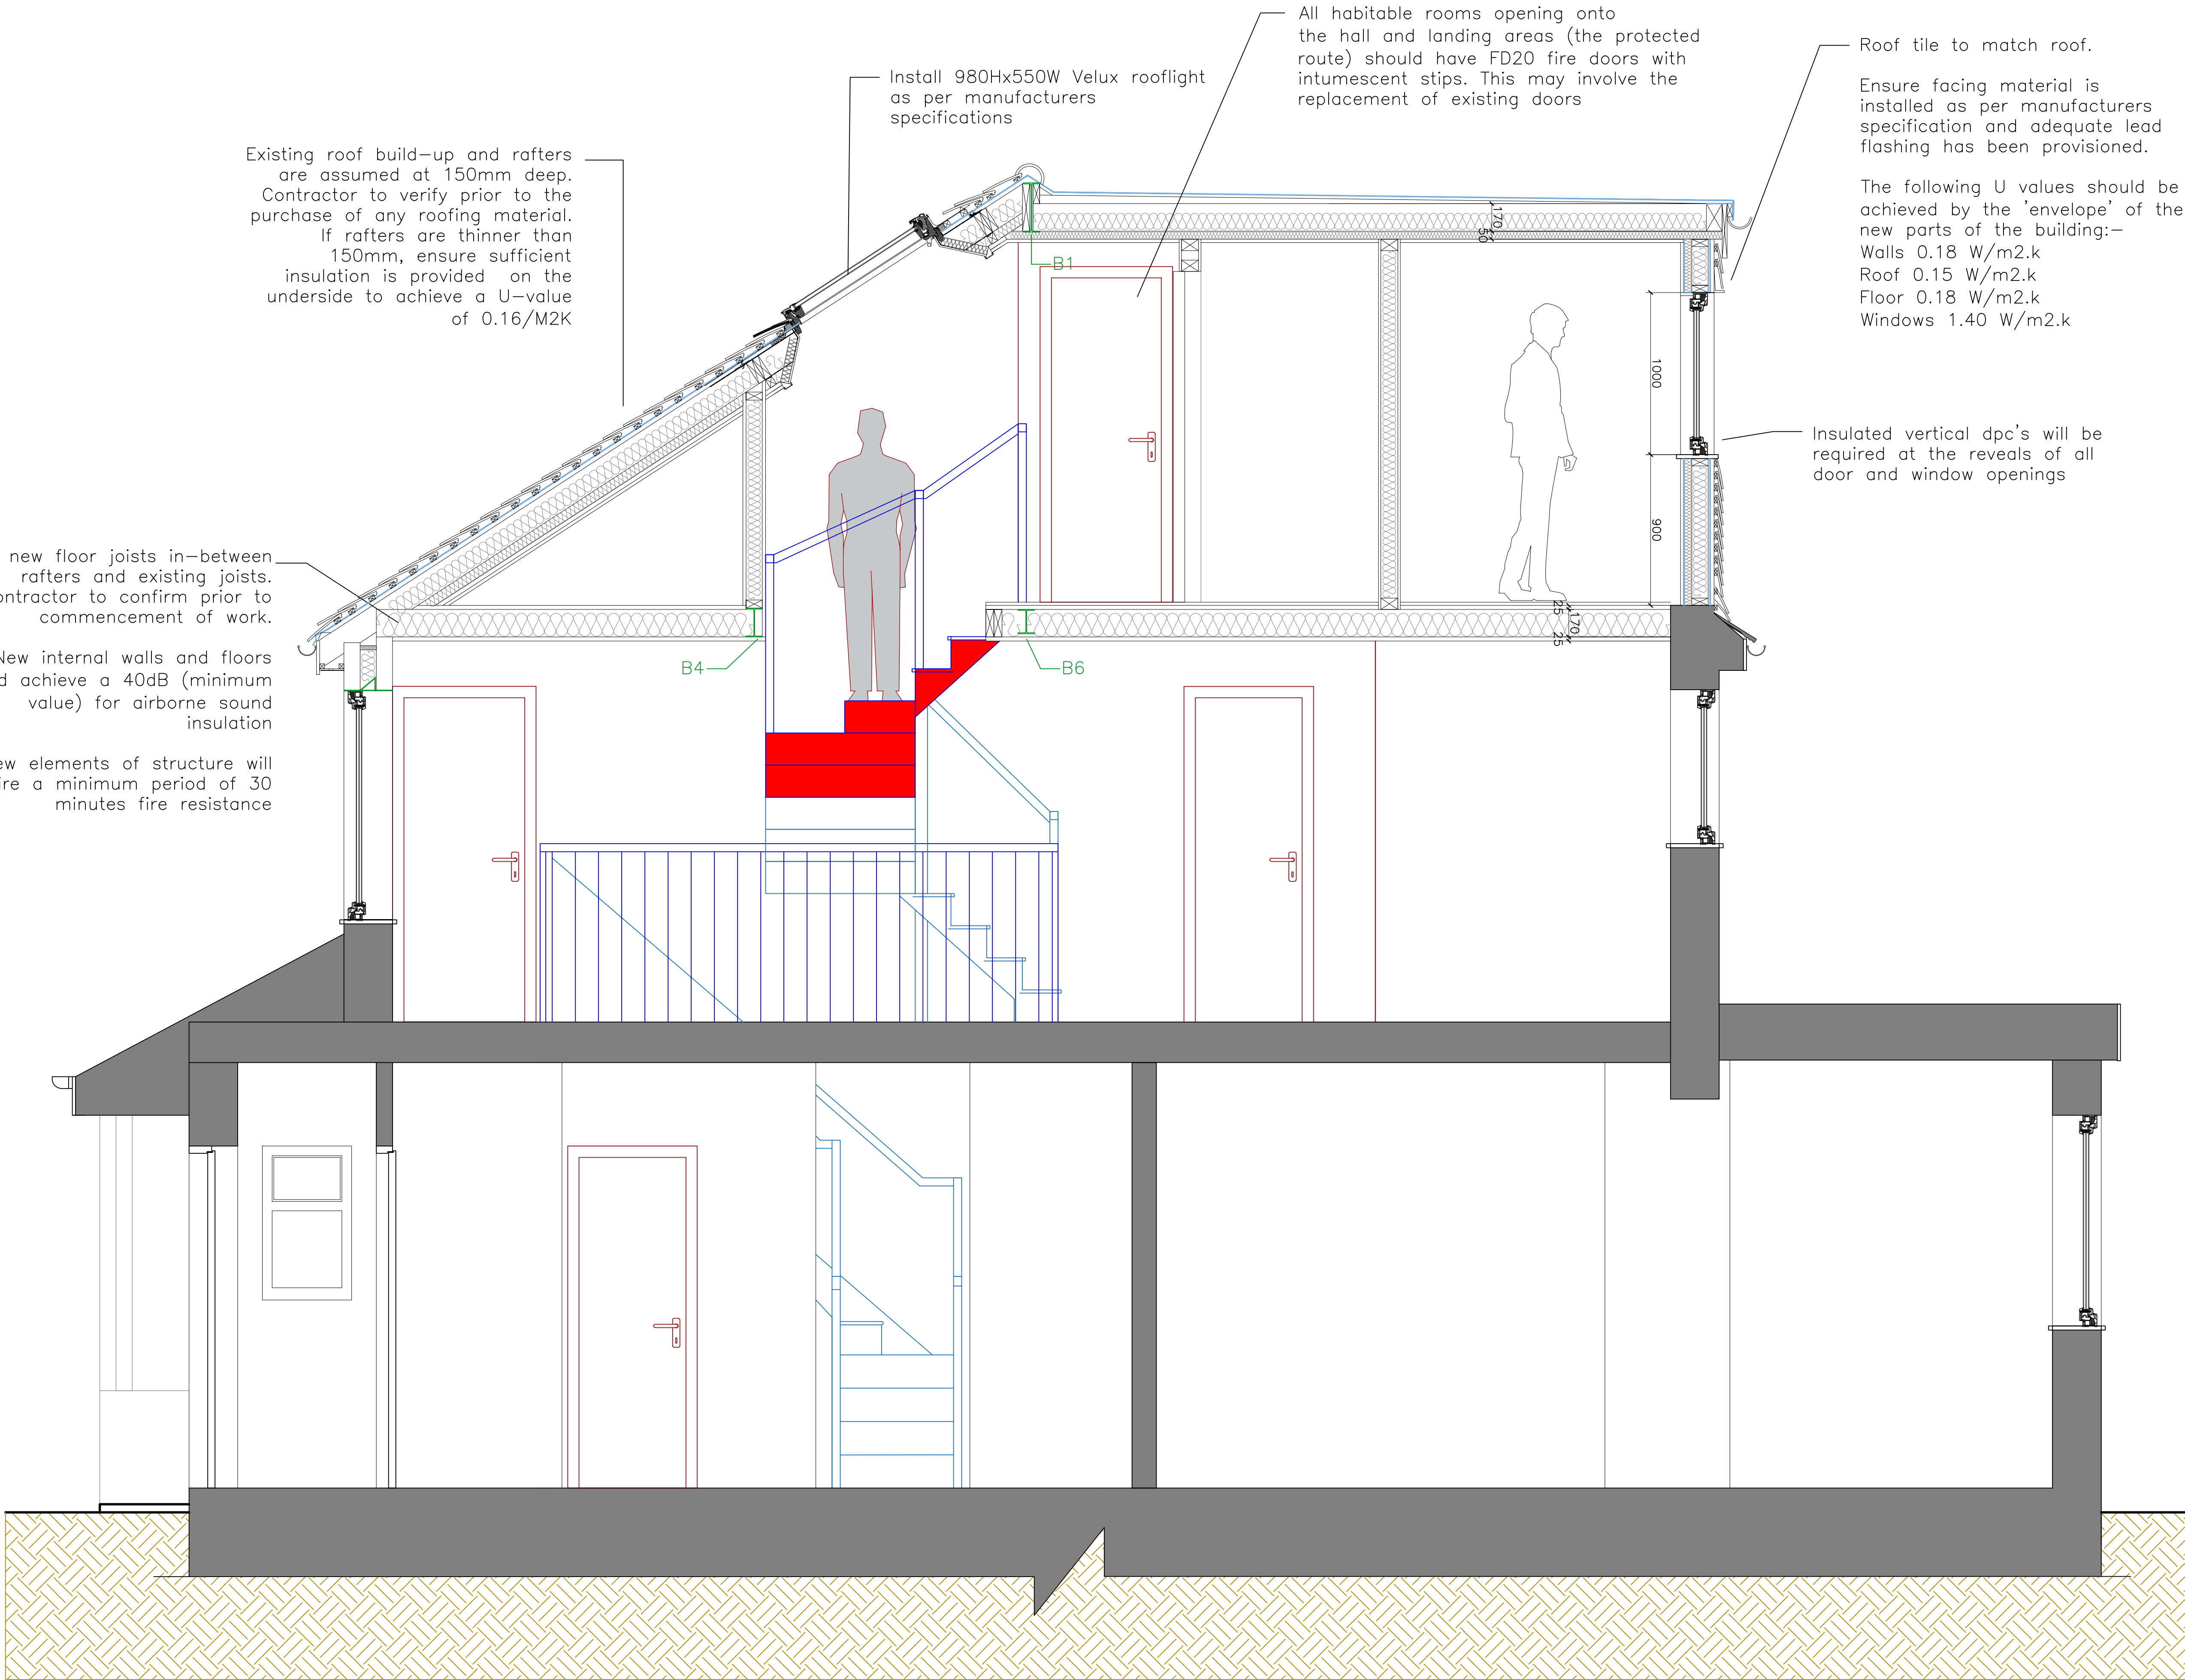

Proposed Section A-A

 

This design and drawing is the **copyright of CA+D designs** an must not be re-produced by others in any form whatsoever without written consent. Issue of this drawing does not impact any real or implied copyright license.

THESE ARE NOT CONSTRUCTION DRAWINGS, DO NOT SCALE FROM THIS DRAWING FOR CONSTRUCTION. ALL PROVIDED MEASUREMENTS ARE INDICATIVE AND SHOULD ALWAYS BE CHECKED PRIOR TO A CONTRACTOR STARTING WORK ON THE PROJECT.

THESE DRAWINGS HAVE BEEN PREPARED FOR PLANNING PERMISSION/ BUILDING REGULATION PURPOSES ONLY

IF IN DOUBT CONTACT THE ARCHITECT.

This drawing is to be read in conjunction with all relevant drawings and information, inclusive of Building regulations specification and Structural Engineers drawings.

The main contractor/builder is to interpret the requirements in relationship to the site conditions encountered and as agreed with the Building Control officer. It is the contractors obligation to ensure all work is to be completed in accordance with Building Regulations.

All dimensions and sizes to be verified on site prior to the purchase or manufacture of any elements

Any discrepancies to be reported to the client/project manager

THESE DRAWINGS ARE SUBJECT TO APPROVAL FROM A STRUCTURAL ENGINEER AND BUILDING CONTROL.

ALL EXISTING DRAWINGS AND DIMENSIONS HAVE BEEN RECEIVED BY DEBTAL ARCHITECTURE IN GOOD FAITH AND ASSUMED THAT THE MEASUREMENTS ARE TRUE.

R6		
R5		
R4	22/3/23	Planning resubmission_REV C
R3	21/2/23	Planning resubmission_REV B
R2	3/2/23	Planning resubmission_REV A
R1	30/1/23	Issue for Client
Rev:	Date	Description

Issued for: Planning application

Location:
6 Bettwood Drive
Crumpsall
Manchester
M8 4JT

Project:
Enlarging a rear dormer approved under application 135629/LP/2022 & change of facing materials

Drawing Title:
Proposed Section A-A







Address Moss House, Moss Lane
Altrincham, WA15 8GZ

Tel 07904 344 871



Email mla@cummingsarchitect.com

Website www.cummingsarchitect.com


Drawing No: 500	Date: 07/11/2022
Project No: 1283	Scale: 1:20@A1
Drawn: NP	Checked: MC

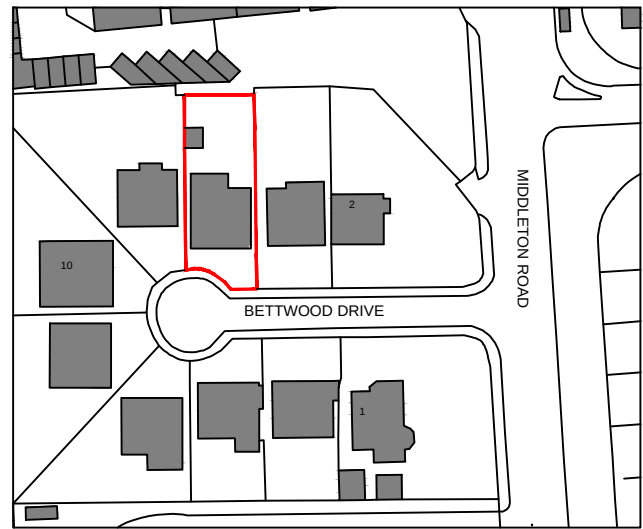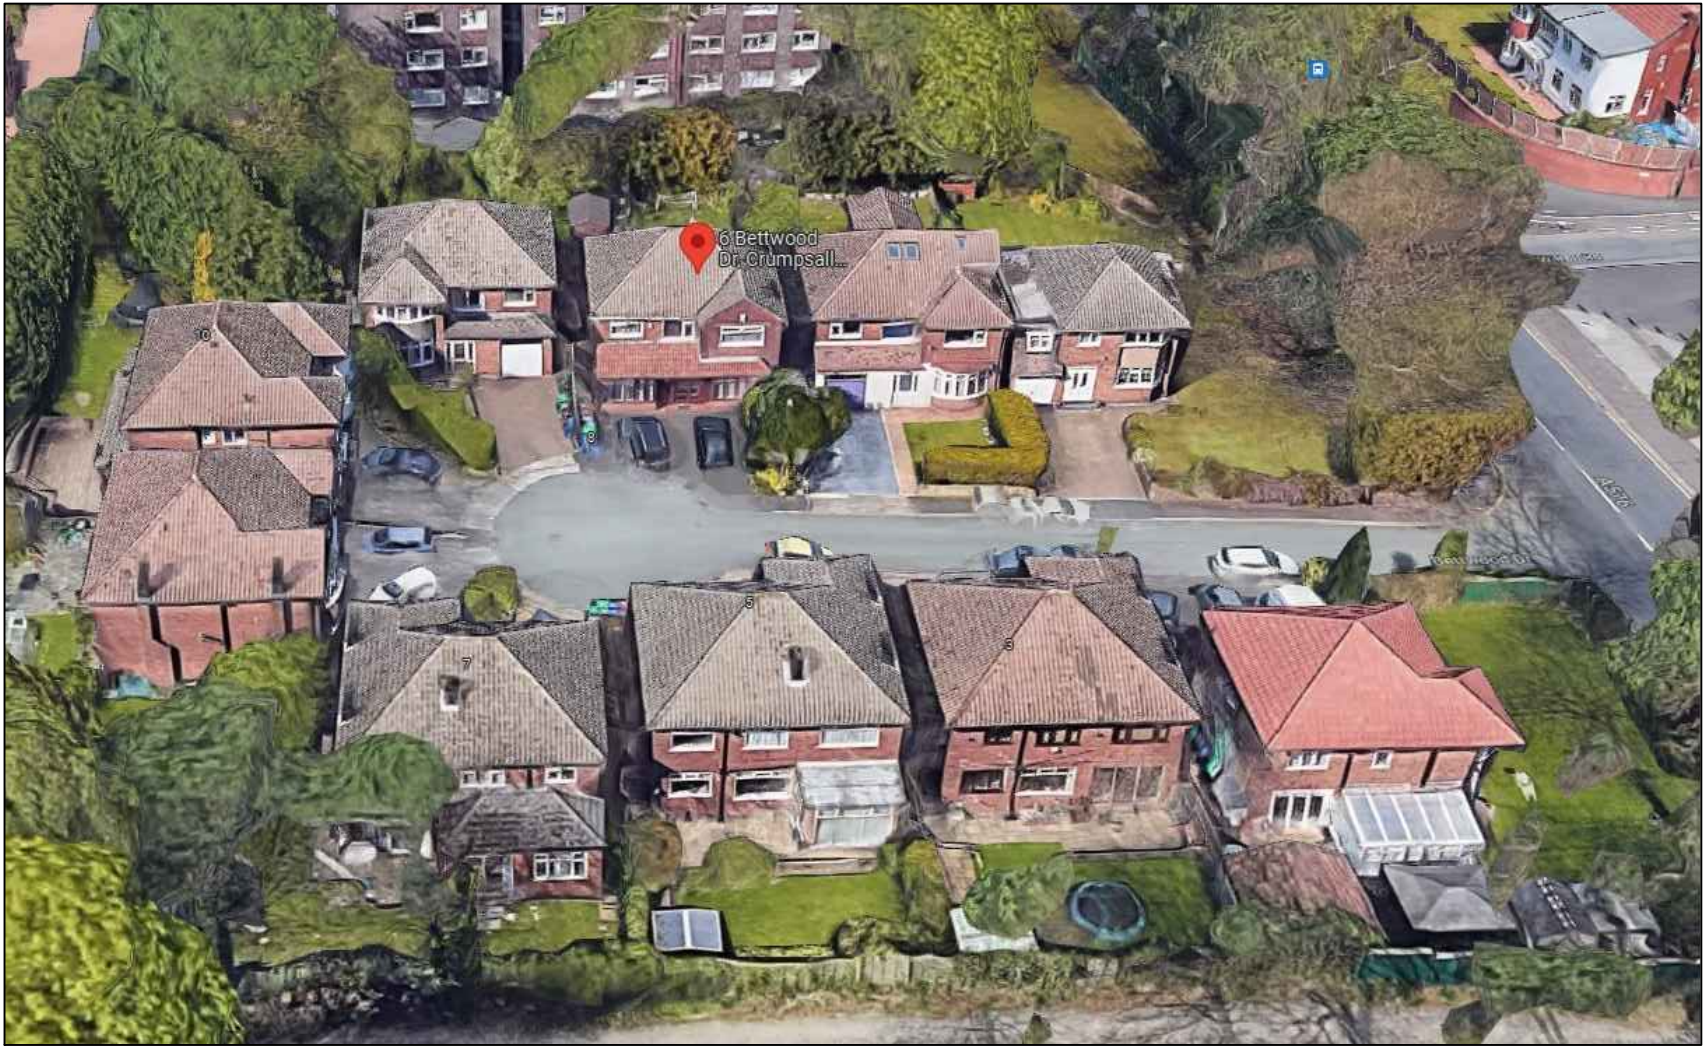

Location Plan 1:1250

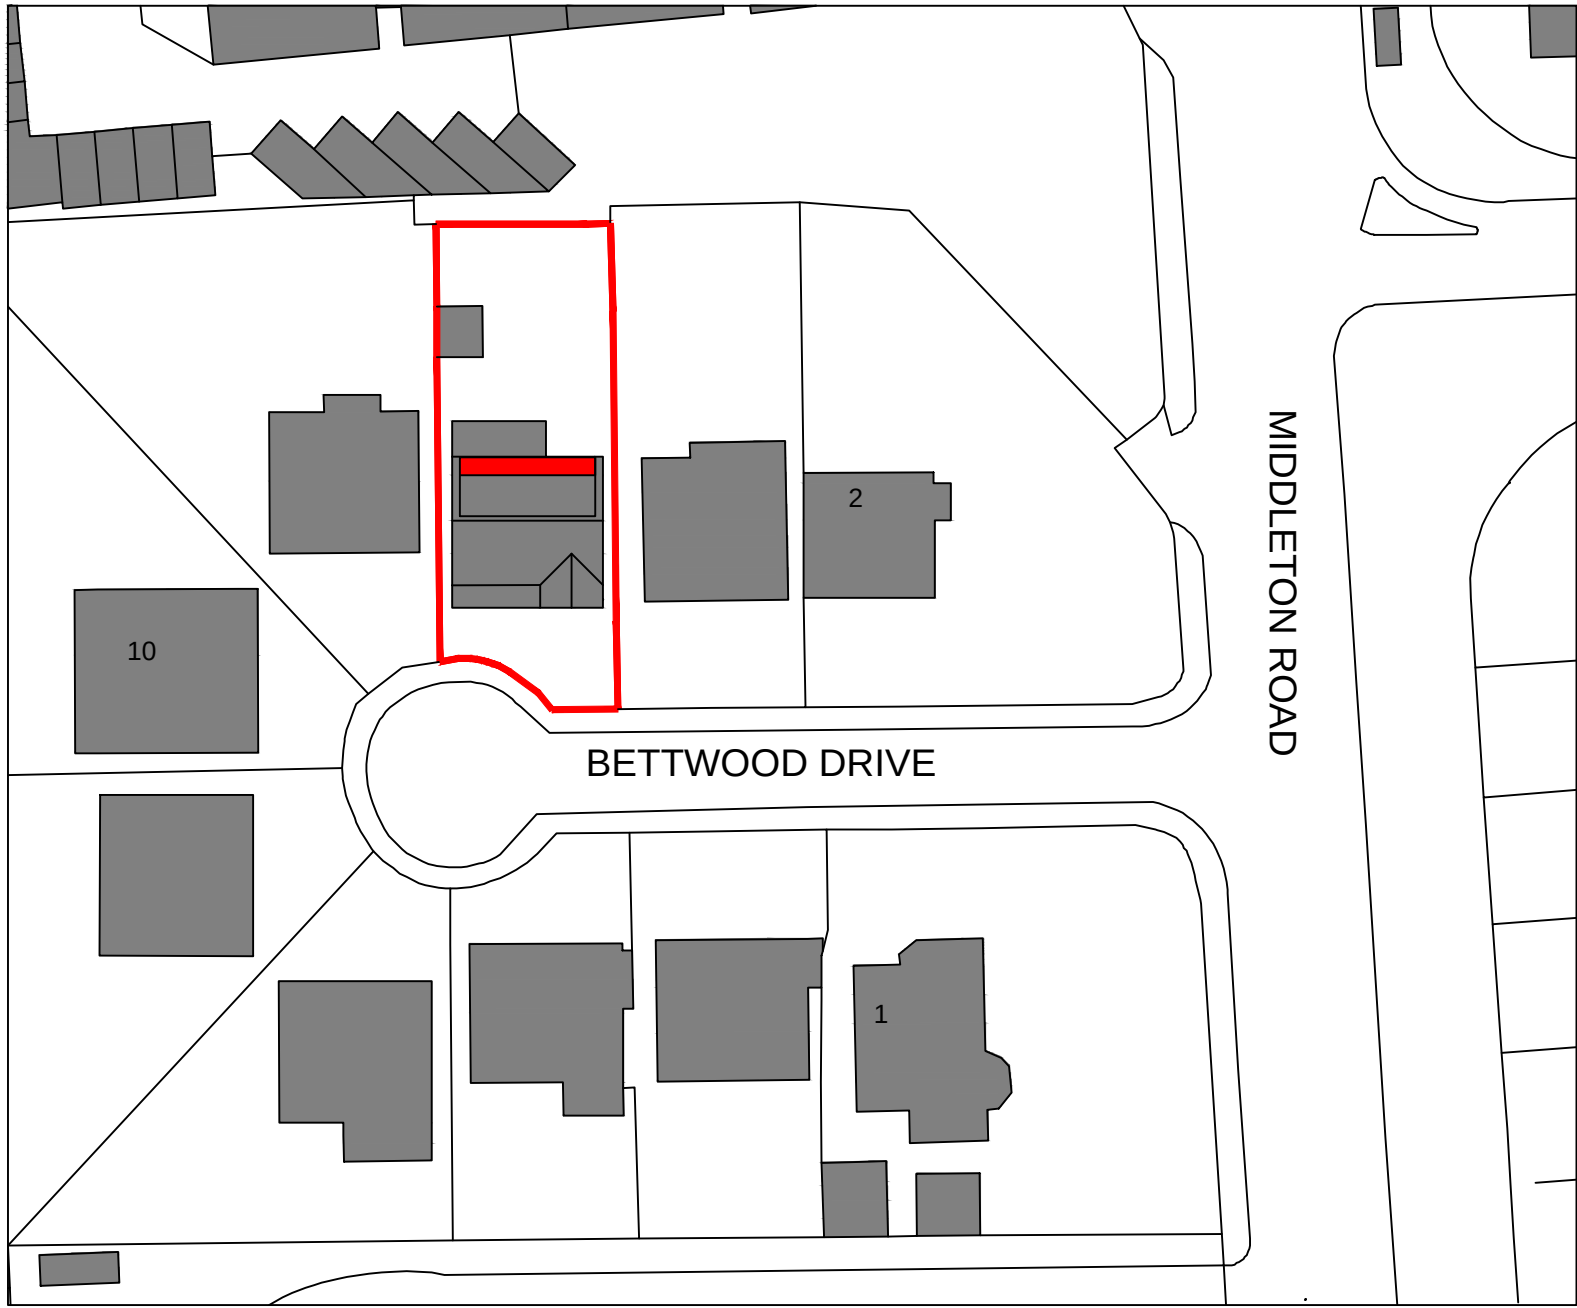 

Block Plan 1:500

 

This design and drawing is the **copyright of CA+D designs** an must not be re-produced by others in any form whatsoever without written consent. Issue of this drawing does not impact any real or implied copyright license.

THESE ARE NOT CONSTRUCTION DRAWINGS, DO NOT SCALE FROM THIS DRAWING FOR CONSTRUCTION. ALL PROVIDED MEASUREMENTS ARE INDICATIVE AND SHOULD ALWAYS BE CHECKED PRIOR TO A CONTRACTOR STARTING WORK ON THE PROJECT.

THESE DRAWINGS HAVE BEEN PREPARED FOR PLANNING PERMISSION/ BUILDING REGULATION PURPOSES ONLY

IF IN DOUBT CONTACT THE ARCHITECT.

This drawing is to be read in conjunction with all relevant drawings and information, inclusive of Building regulations specification and Structural Engineers drawings.

The main contractor/builder is to interpret the requirements in relationship to the site conditions encountered and as agreed with the Building Control officer. It is the contractors obligation to ensure all work is to be completed in accordance with Building Regulations.

All dimensions and sizes to be verified on site prior to the purchase or manufacture of any elements

Any discrepancies to be reported to the client/project manager

THESE DRAWINGS ARE SUBJECT TO APPROVAL FROM A STRUCTURAL ENGINEER AND BUILDING CONTROL.

ALL EXISTING DRAWINGS AND DIMENSIONS HAVE BEEN RECEIVED BY DEBTAL ARCHITECTURE IN GOOD FAITH AND ASSUMED THAT THE MEASUREMENTS ARE TRUE.



R6		
R5		
R4	22/3/23	Planning resubmission_REV C
R3	21/2/23	Planning resubmission_REV B
R2	3/2/23	Planning resubmission_REV A
R1	30/1/23	Issue for Client
Rev:	Date	Description

Issued for: Planning application

Location:
6 Bettwood Drive
Crumpsall
Manchester
M8 4JT

Project:
Enlarging a rear dormer approved under application 135629/LP/2022 & change of facing materials

Drawing Title:
Location & Block Plan



Address Moss House, Moss Lane
Altrincham, WA15 8GZ

Tel 07954 344 871
Email mla@cummingsarchitect.com
Website www.cummingsarchitect.com

Drawing No: 600	Date: 07/11/2022
Project No: 1283	Scale: 1:1250/500@A1
Drawn: NP	Checked: MC