


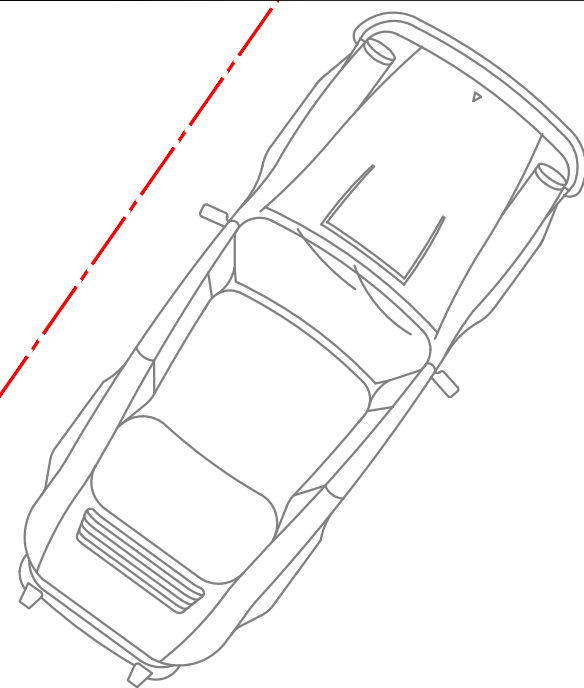

02

IDS-405-E-003

NORTH-EAST ELEVATION

01


IDS-405-E-003

NORTH-WEST ELEVATION

03

IDS-405-E-003


SOUTH-EAST ELEVATION

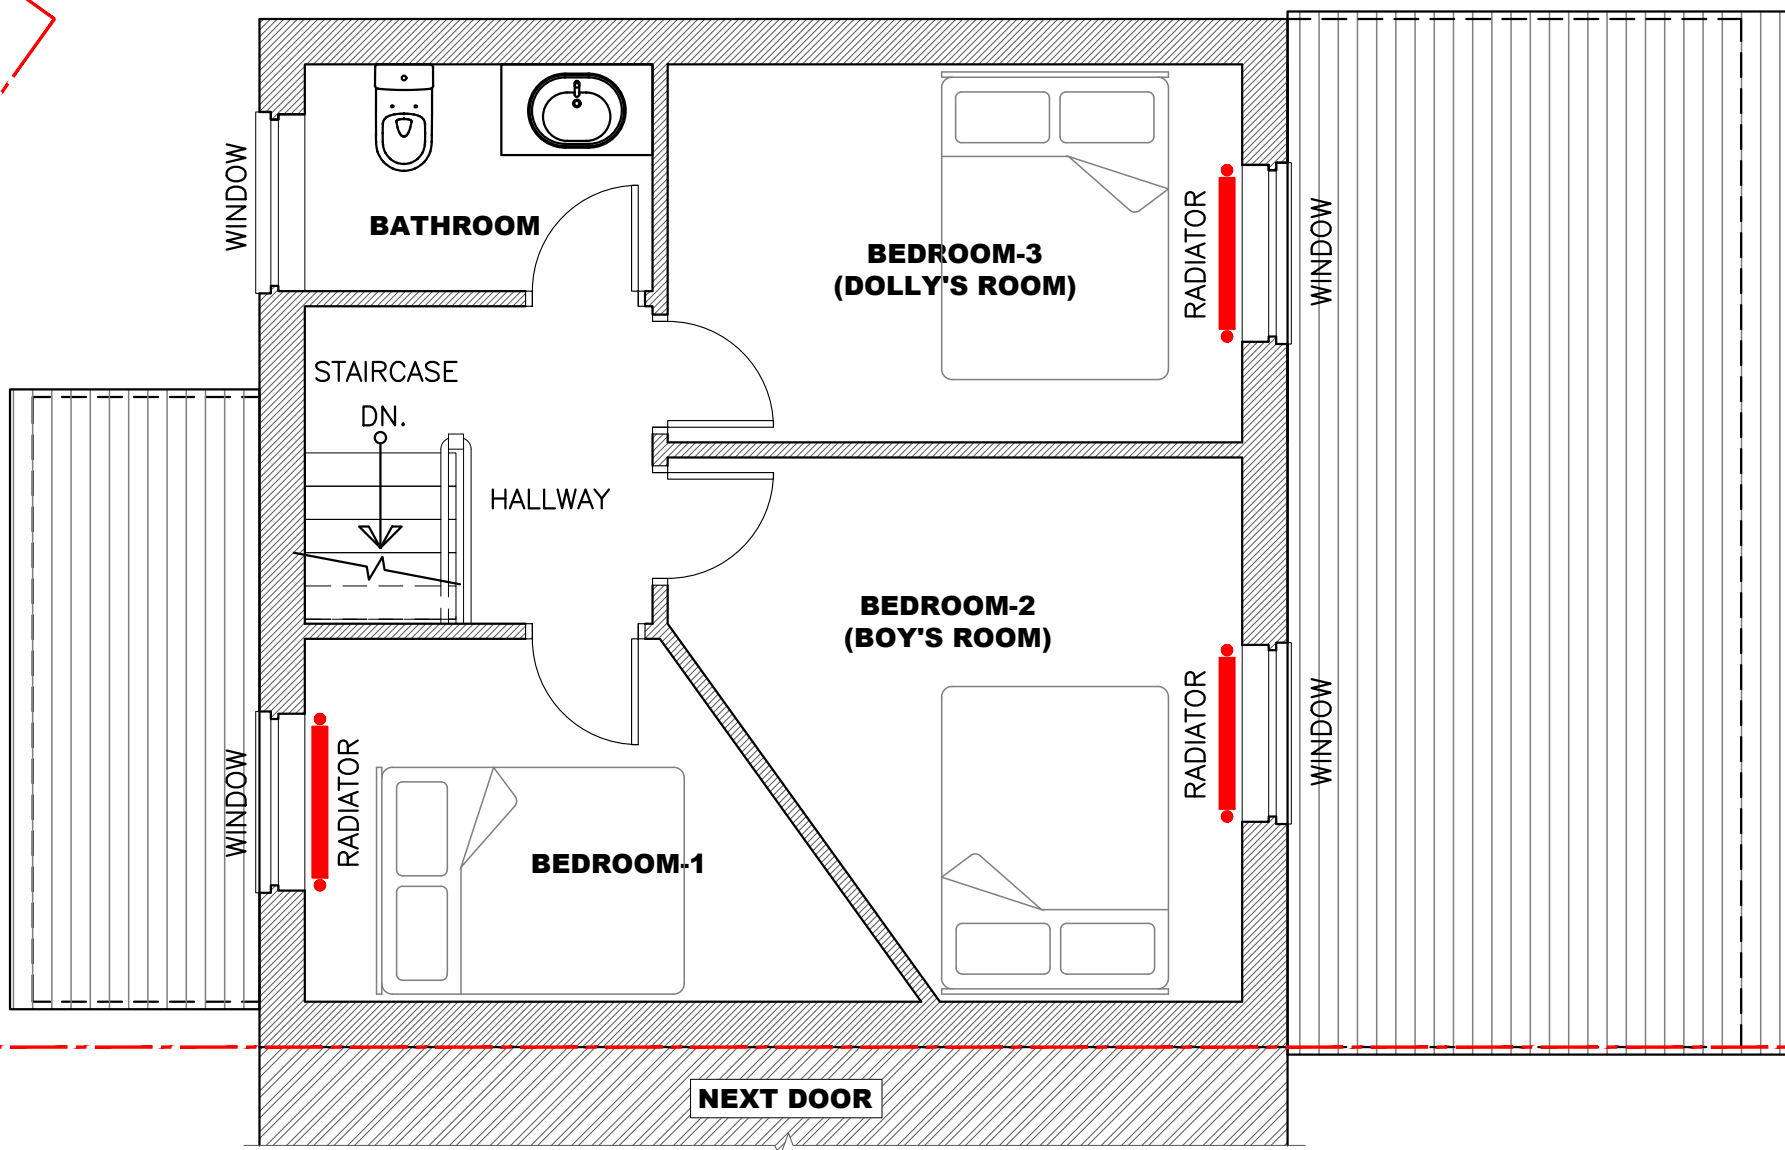

1

EXISTING FIRST FLOOR PLAN

SCALE 1:50

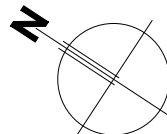

0 2.5m
Scale 1:50

01	AMENDED TO SUIT COMMENTS	B.S.	06.03.23
REV. No.	MODIFICATIONS	DRAWN	DATE

Dwn: IDS	Date: 25.11.22	Scale:
Chkd: RL	Date: 25.11.22	1:50@A2

Project Title:
8 DELWOOD GARDENS, M22 9SP

Drawing Title:
EXISTING FIRST FLOOR PLAN



Drg. No.:	IDS-405-E-002	Rev.:	01
-----------	---------------	-------	----