


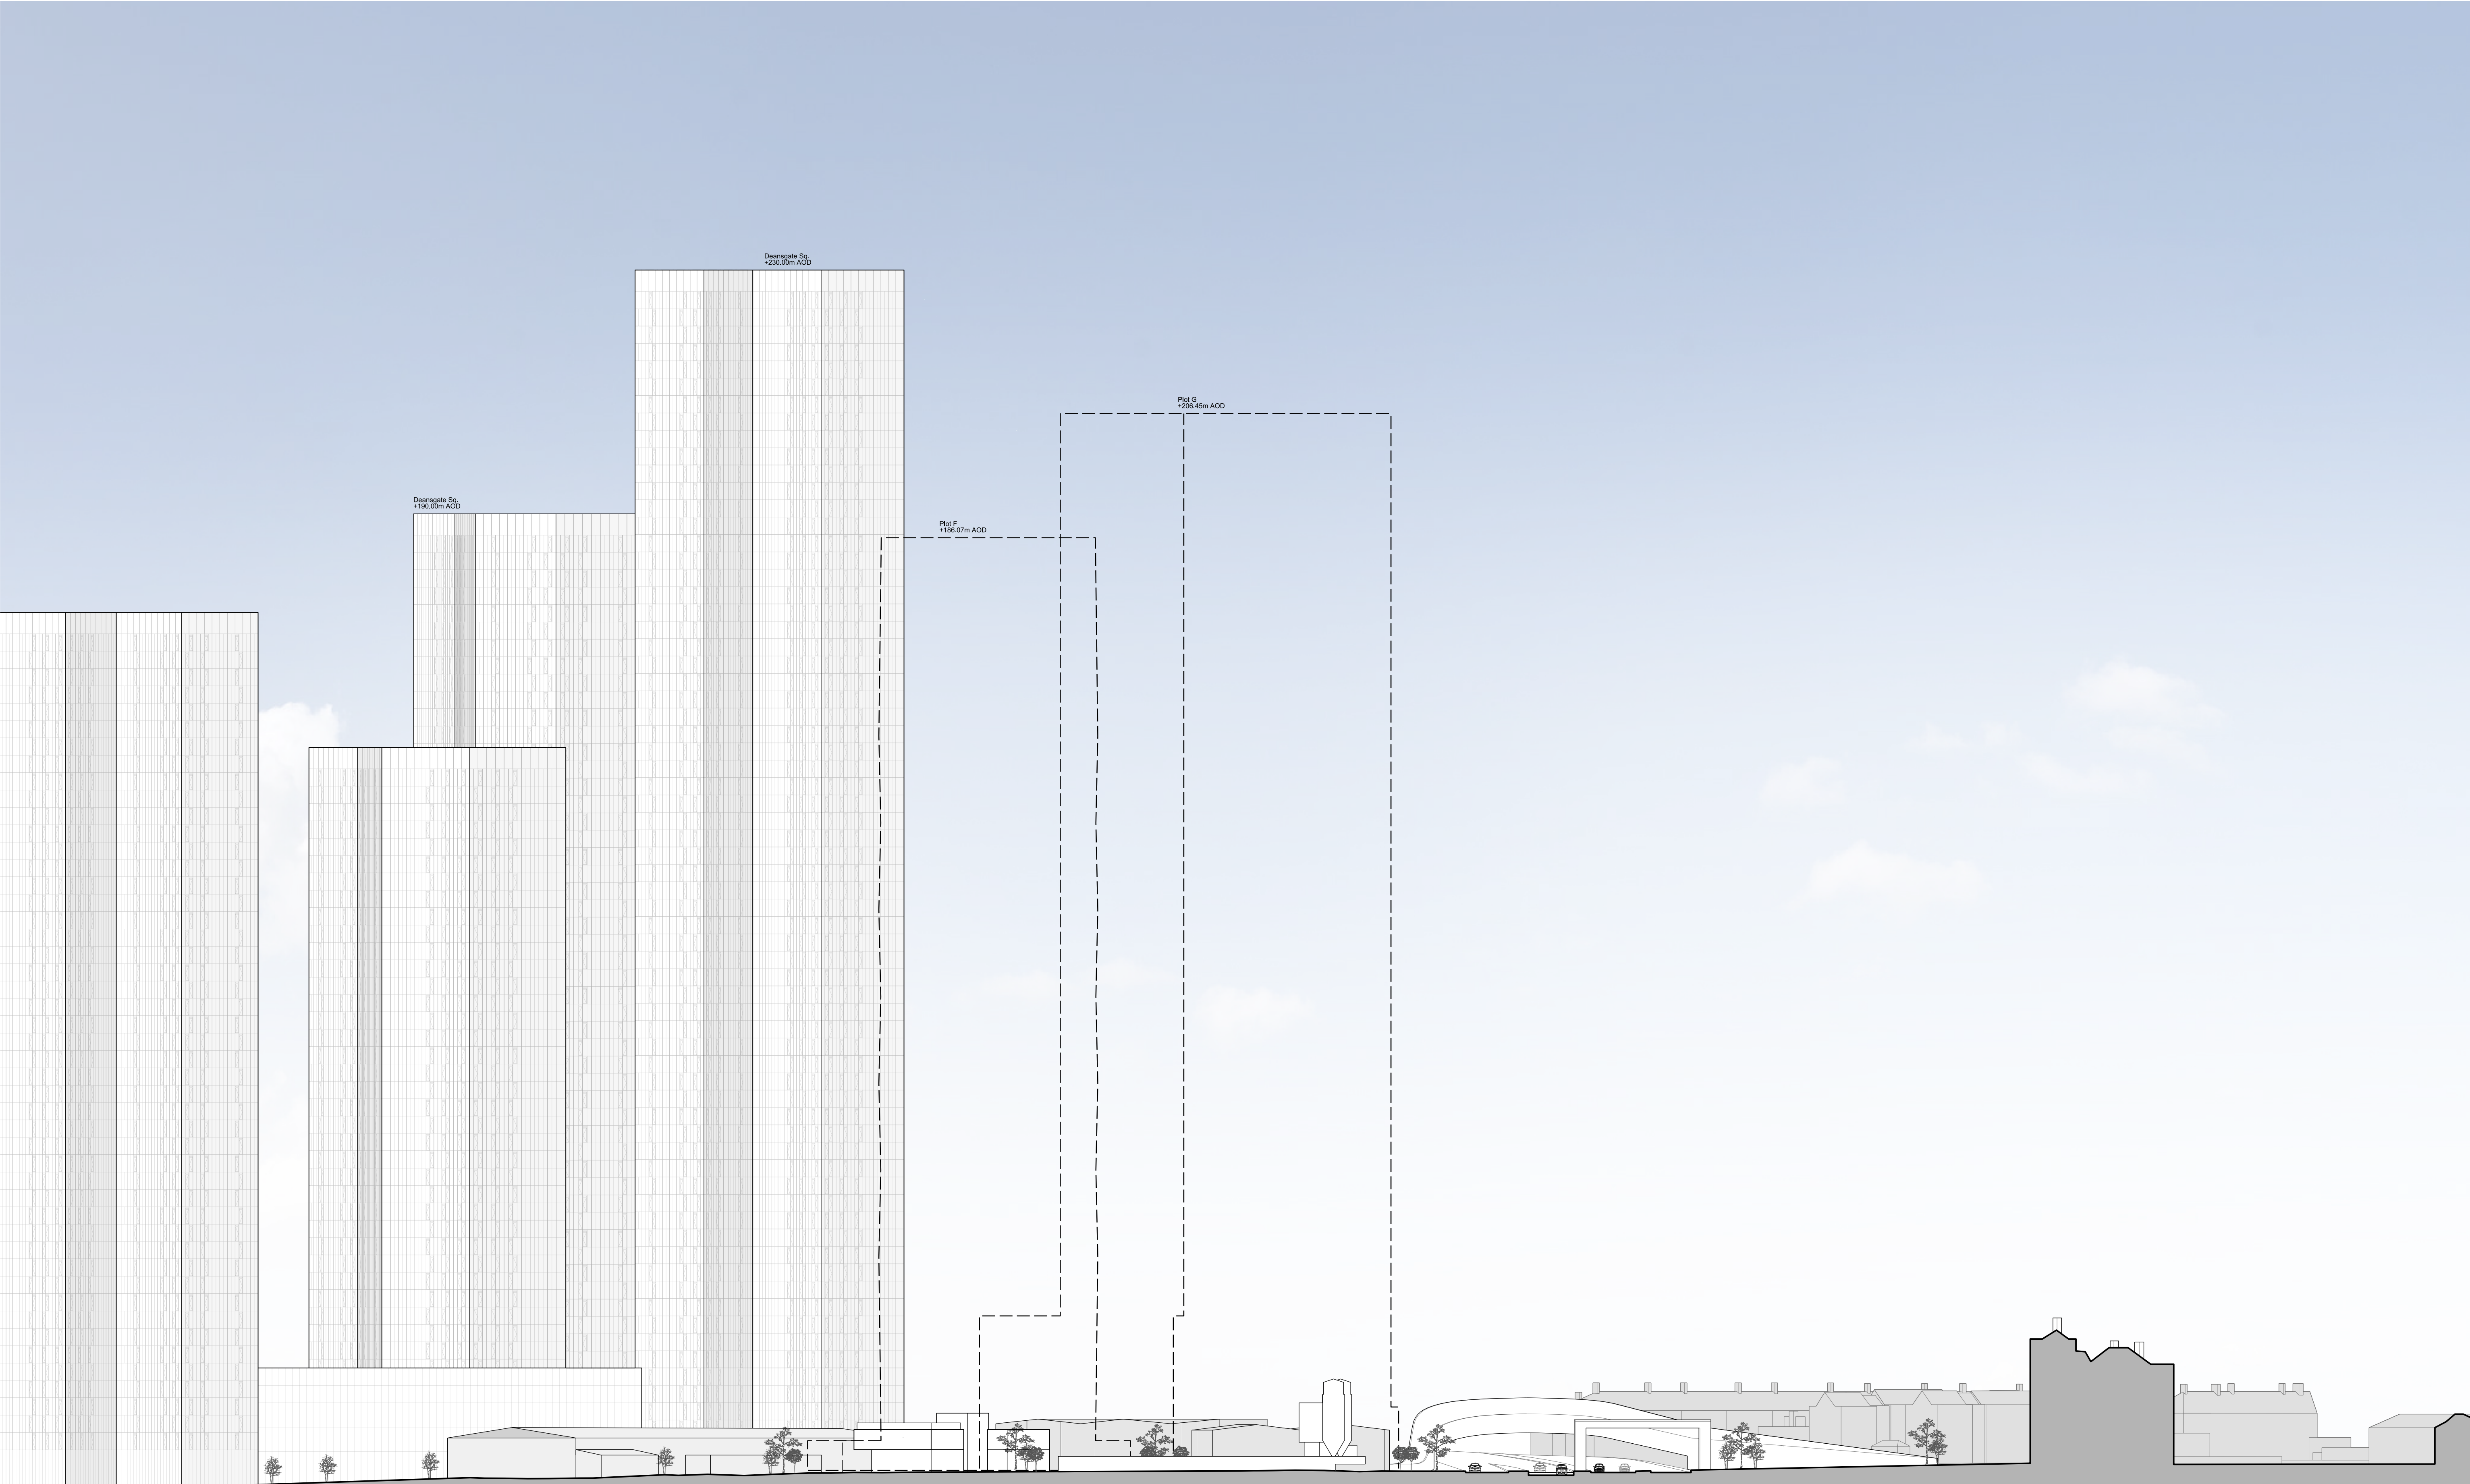

CROWN STREET PHASE 3 - PROPOSED

MELBOURNE ST

PLANNING APPLICATION BOUNDARY

MANCUNIAN WAY

This drawing is copyright
Do not scale off dimensions.
All dimensions to be checked on site by contractor.
Contractor to report any dimensional discrepancies,
errors or omissions prior to commencing on site.


Scale Bar

0 40m

NOTE:

NORTH

Rev	Date	Description
P 01	20-04-2023	Planning Issue

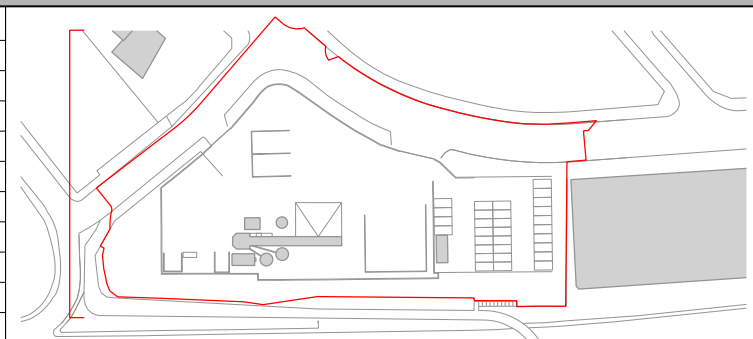

Project Title
Great Jackson Street - Plot D
Manchester

Status
Planning

Drawing Title Site Context Elevation Existing West Elevation		
Job No 10419	Scale 1:500 @ A1	Date APR 2023
Drawing No 10419-Z1-SHP-G000-EL-XX-B5D804	Revision P 01	

MANCHESTER
Riverside, 4 Commercial St
Manchester M15 4RQ
+44 (0)161 835 2345
www.simpsonhaugh.com

LONDON
5-8 Roberts Place
London EC1R 9BB
+44 (0)20 7549 4000
mail@simpsonhaugh.com