




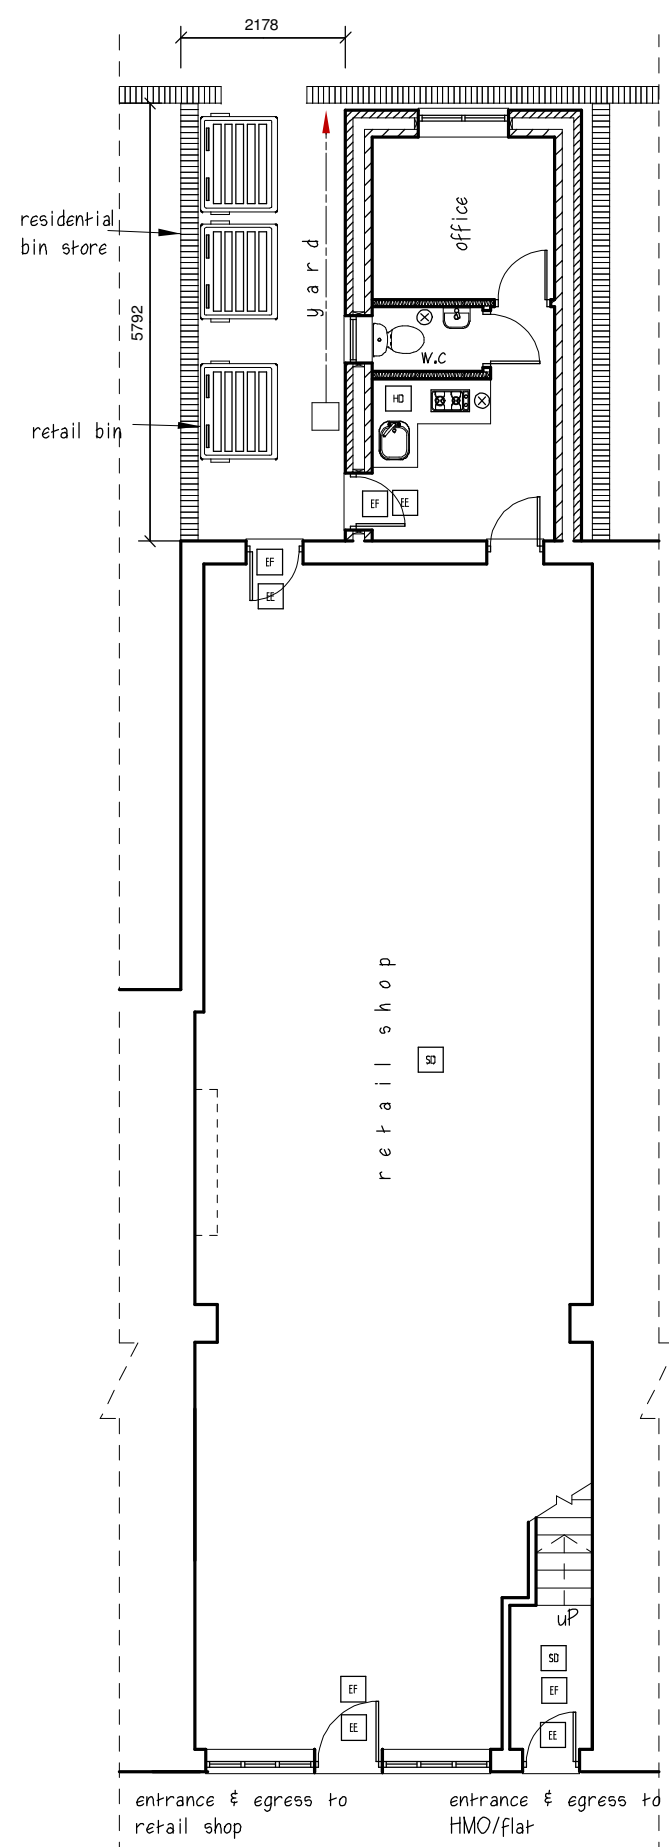


Proposed ground floor plan

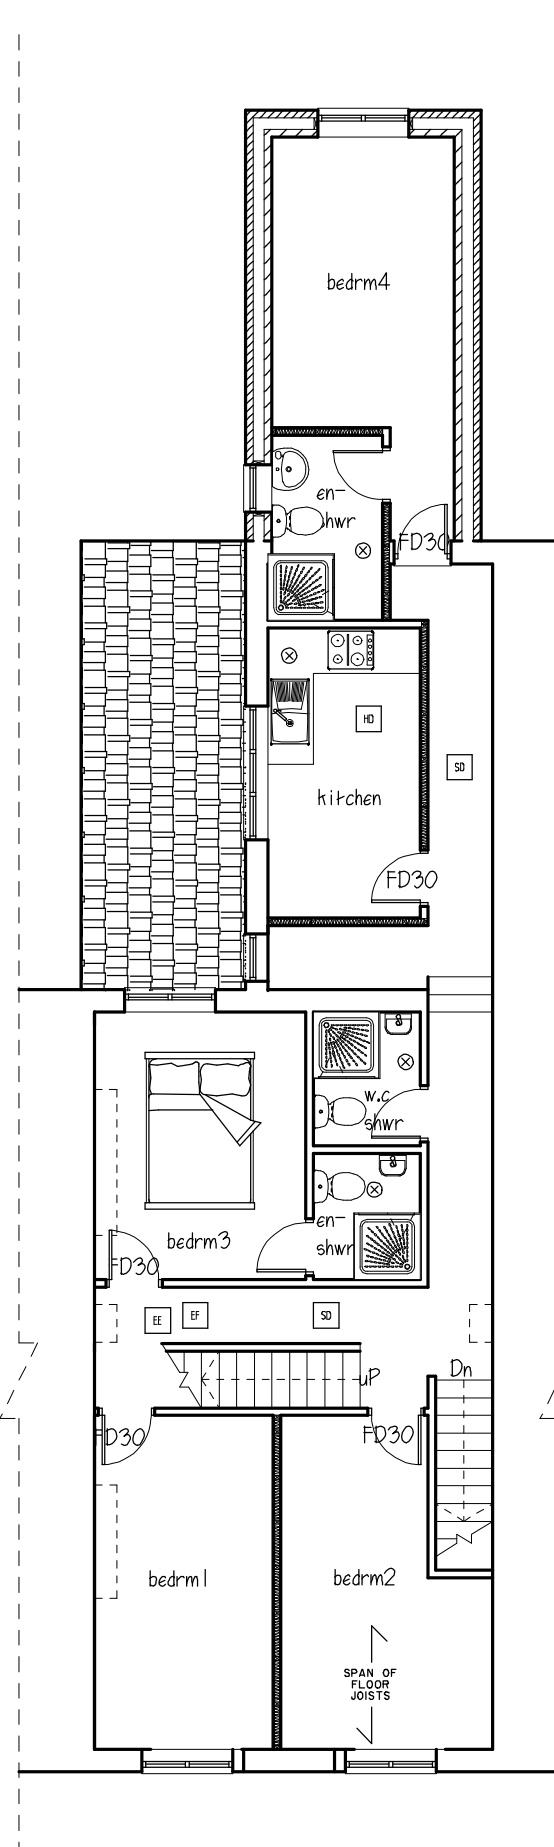


Proposed first floor plan

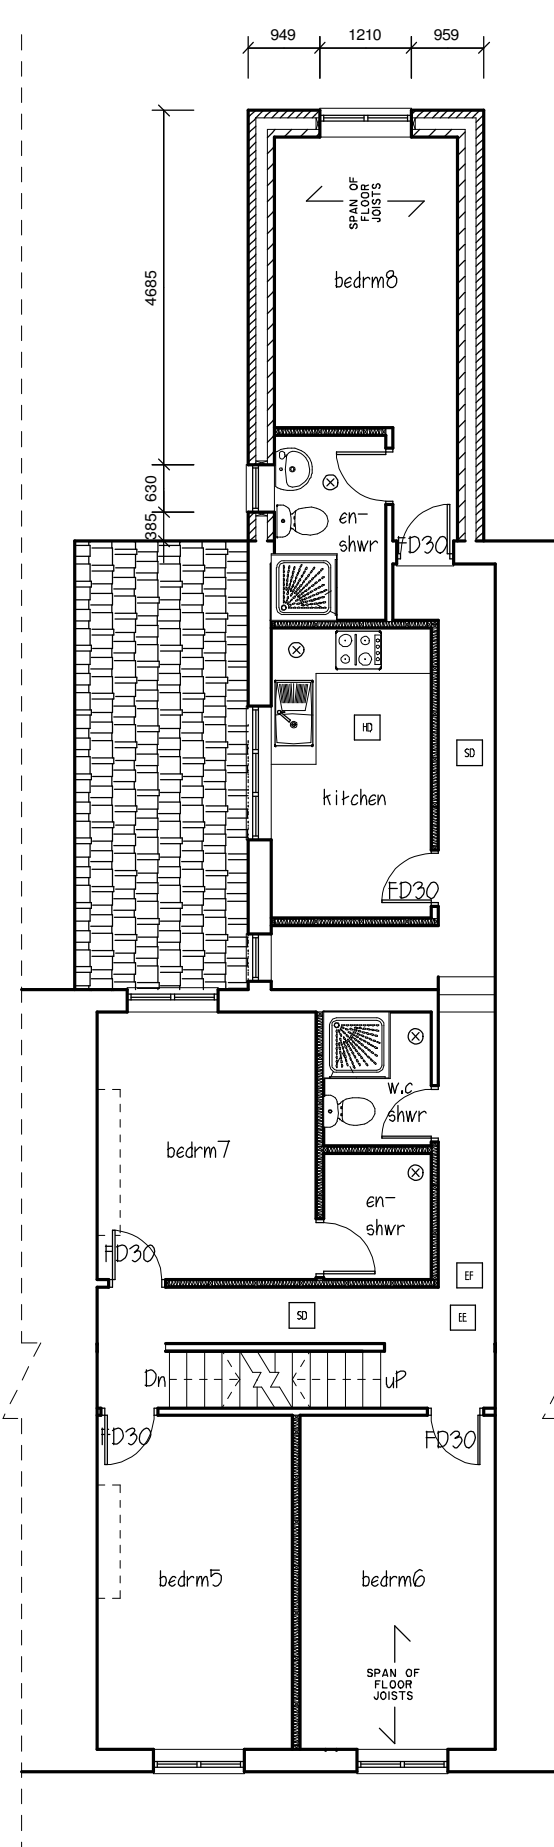


Proposed second floor plan

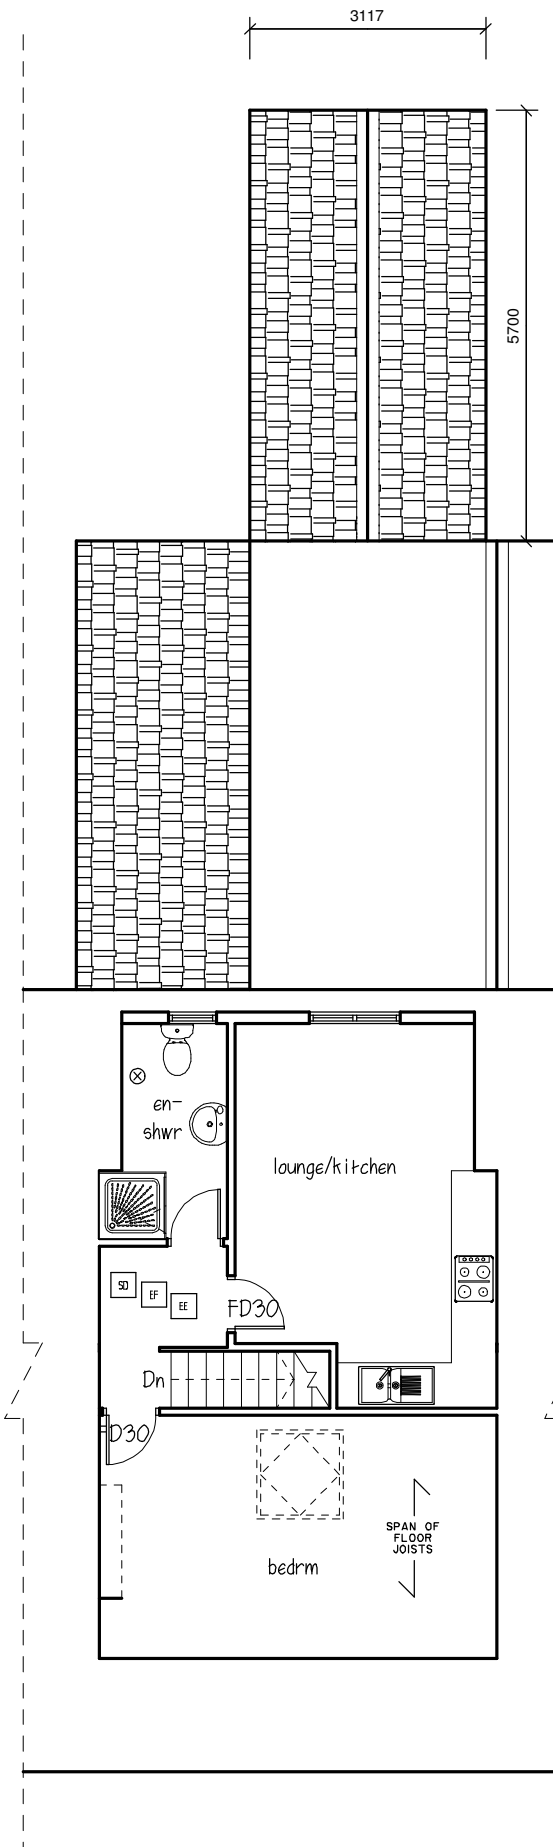


Proposed third floor plan

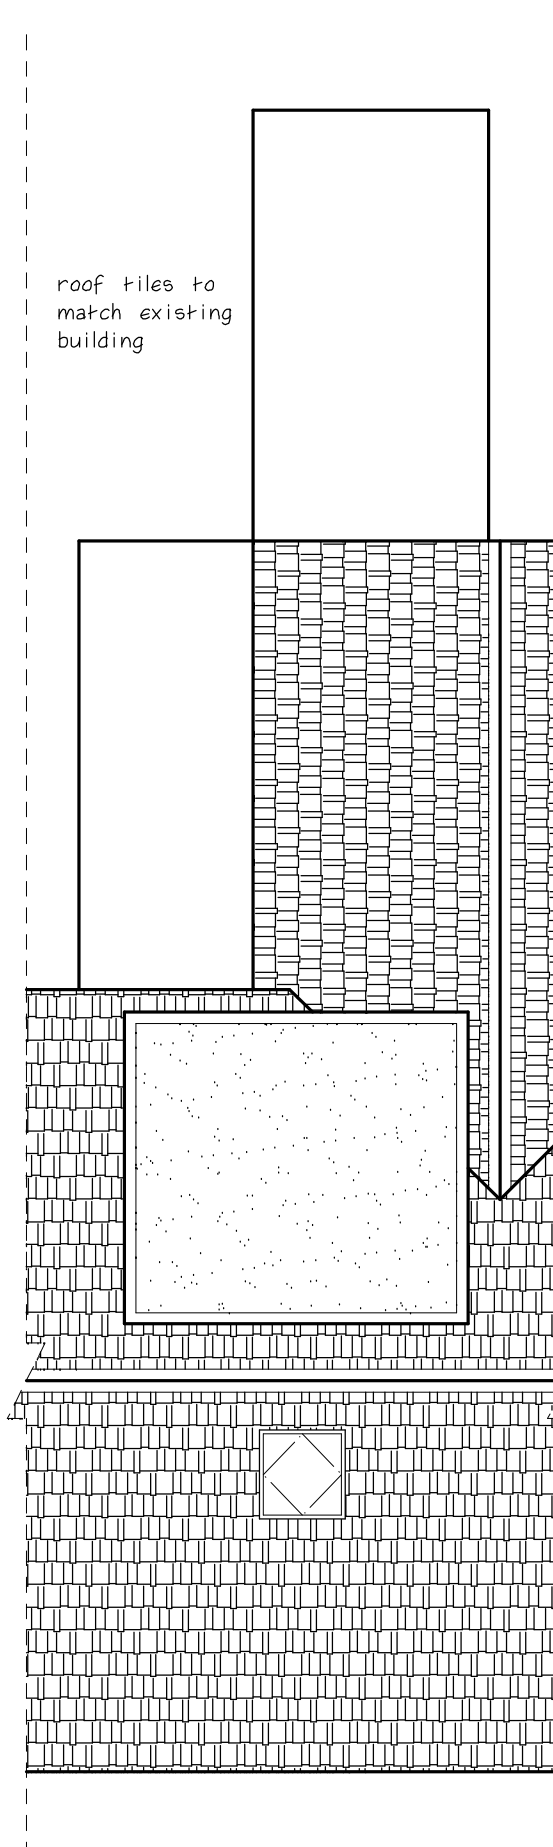


Proposed roof plan

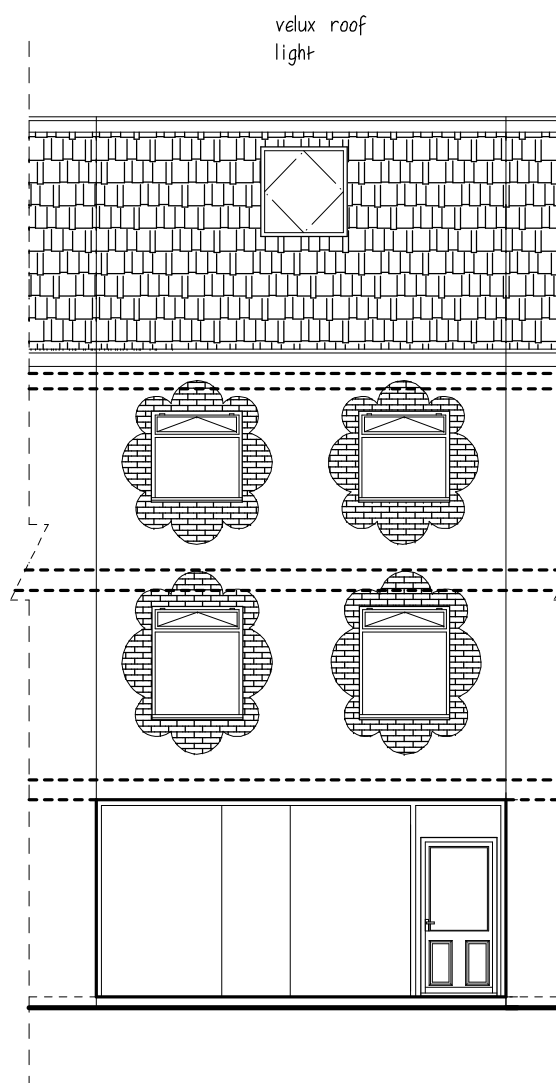


Proposed front elevation

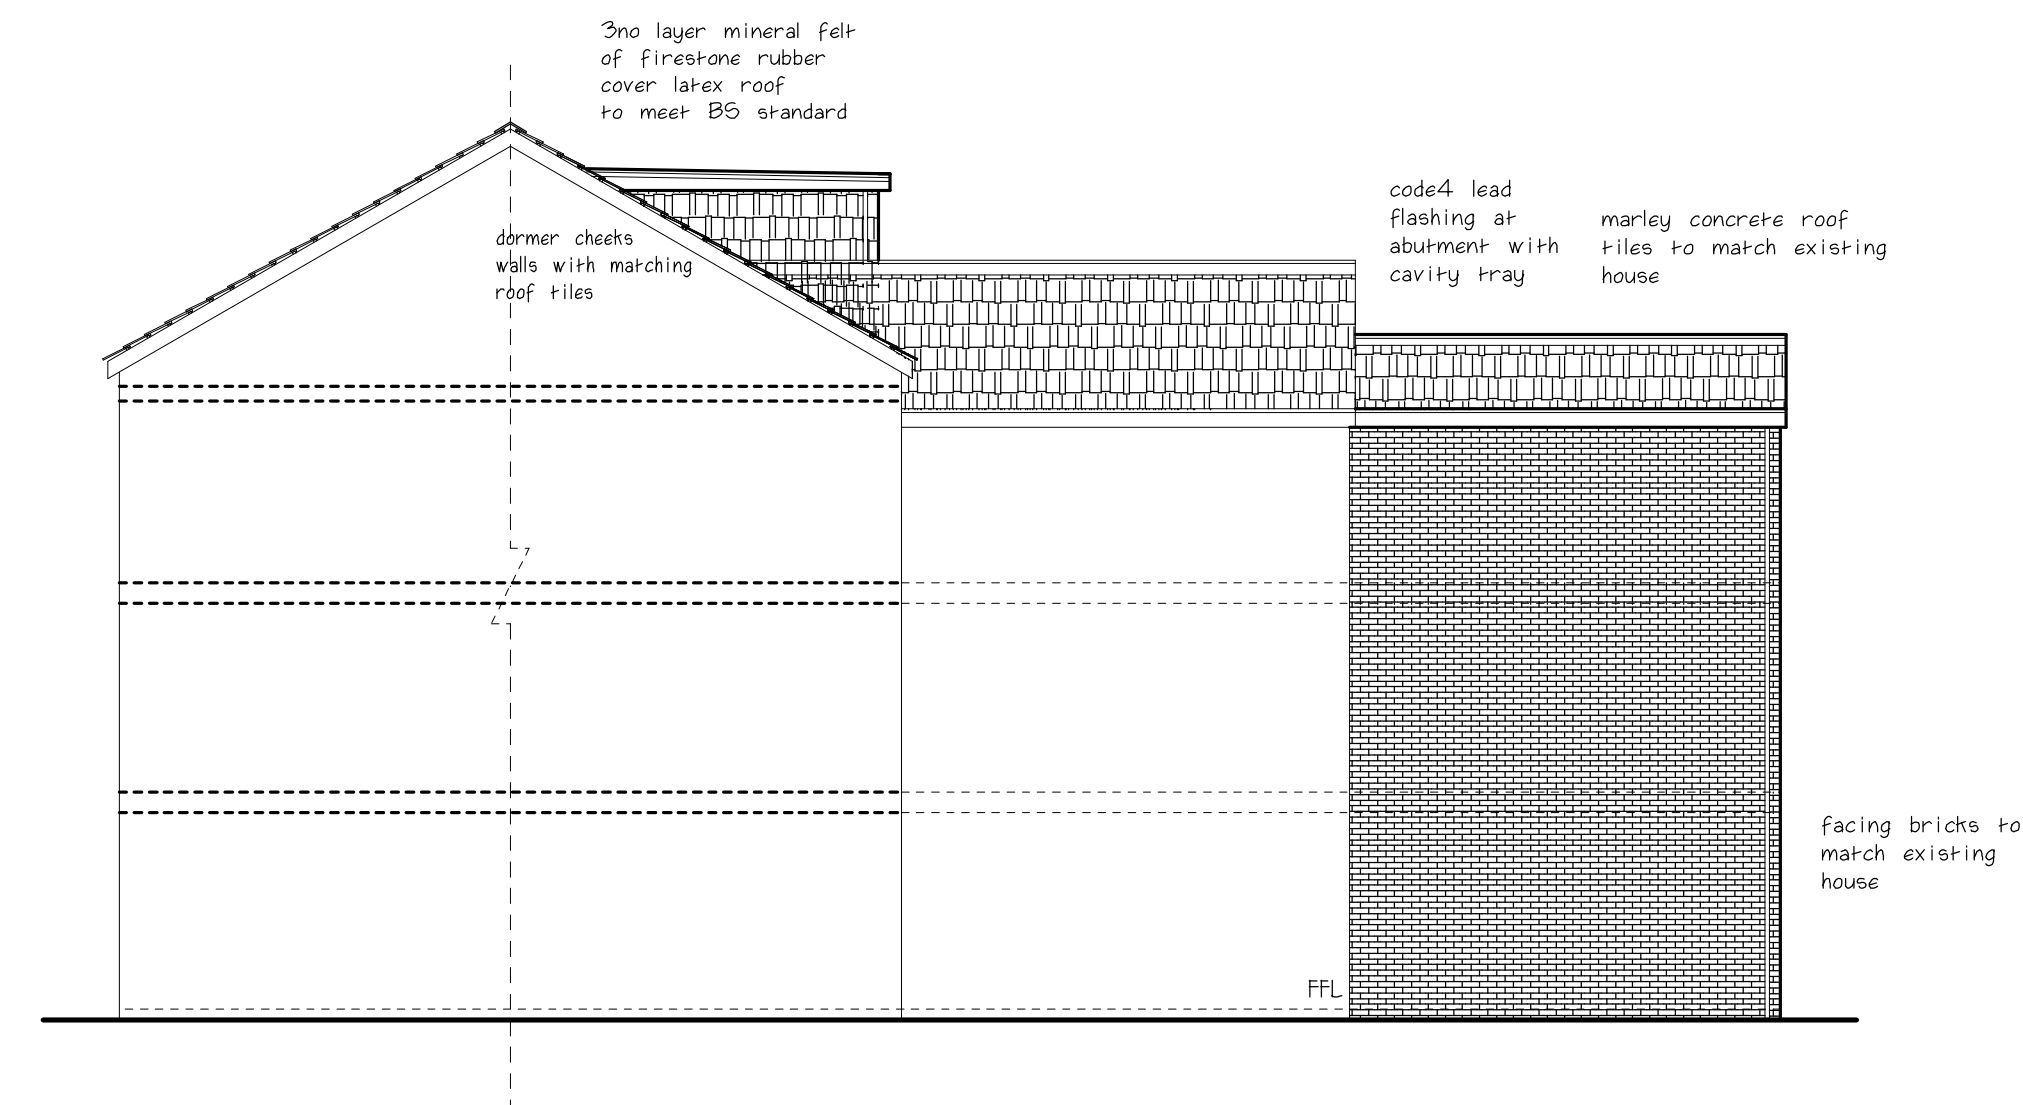

Proposed side elevation (East)

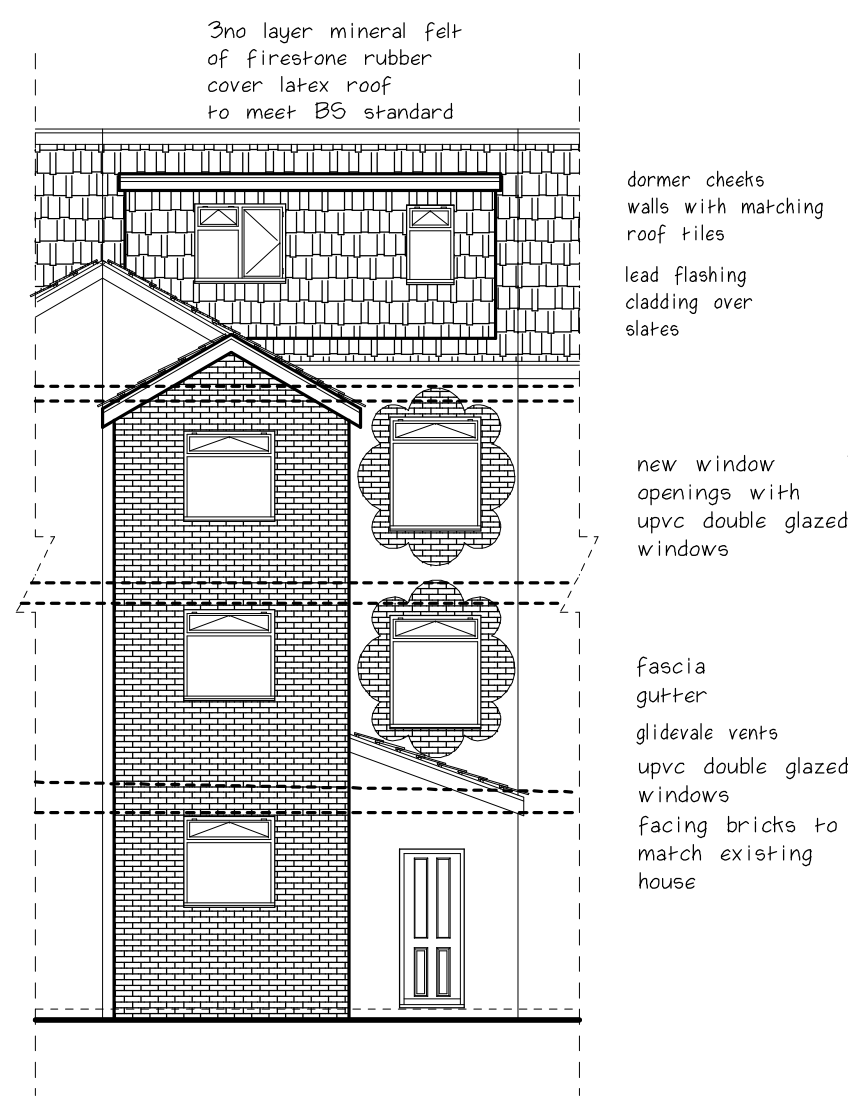

Proposed rear elevation

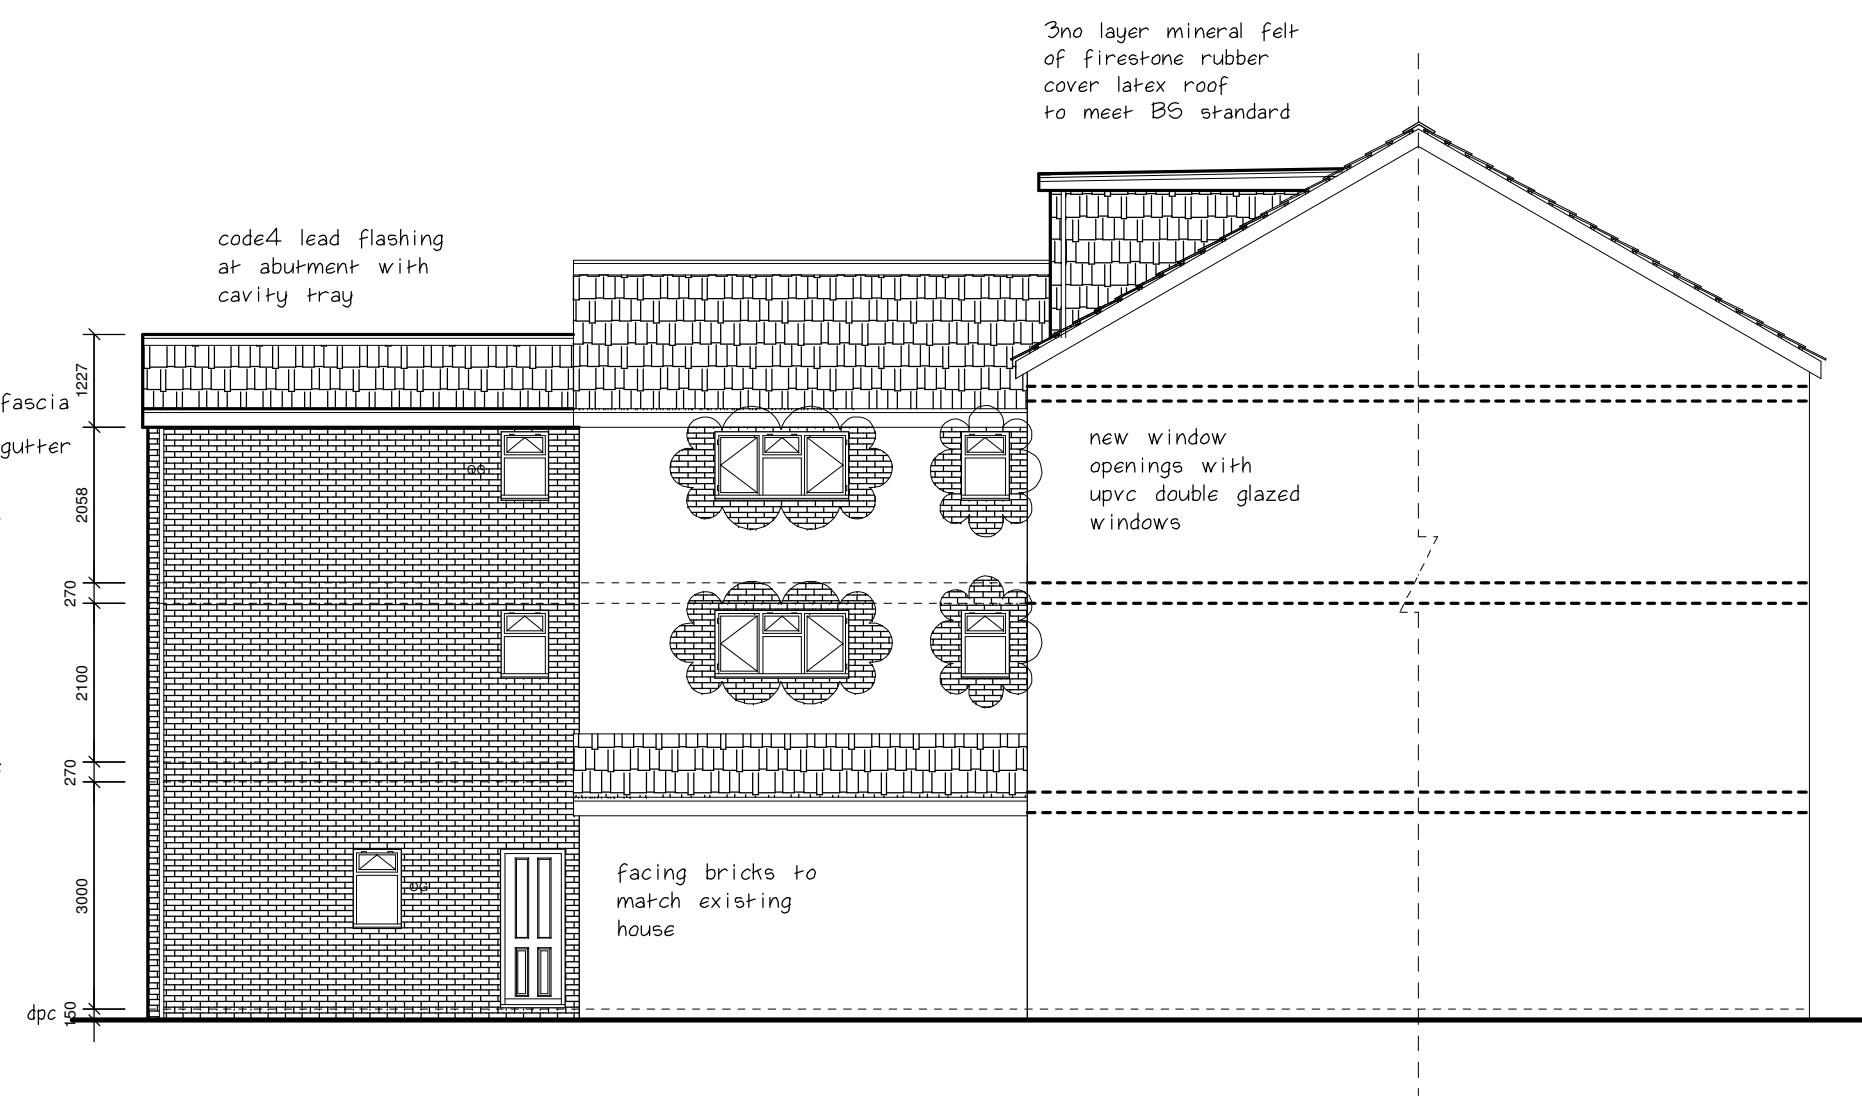

Proposed side elevation (West)



Syed Helal Uddin Architectural Services
58 Southwood Drive, Baxenden, Accrington, Lancashire. BB5 2PZ
Tel:01254 238202 Fax:0879 2352826
Mobile: 07879 261142
Email: syedhelaluddin@yahoo.com

Scale:1:100 Page 2/3 (A1)

Drawing no: 1947

Proposed layout

Location: 478 Cheethamhill Rd, Manchester, M8 9JW

Client: MR. ZAC NABI

Date: March 2023

please do not scale drawing