



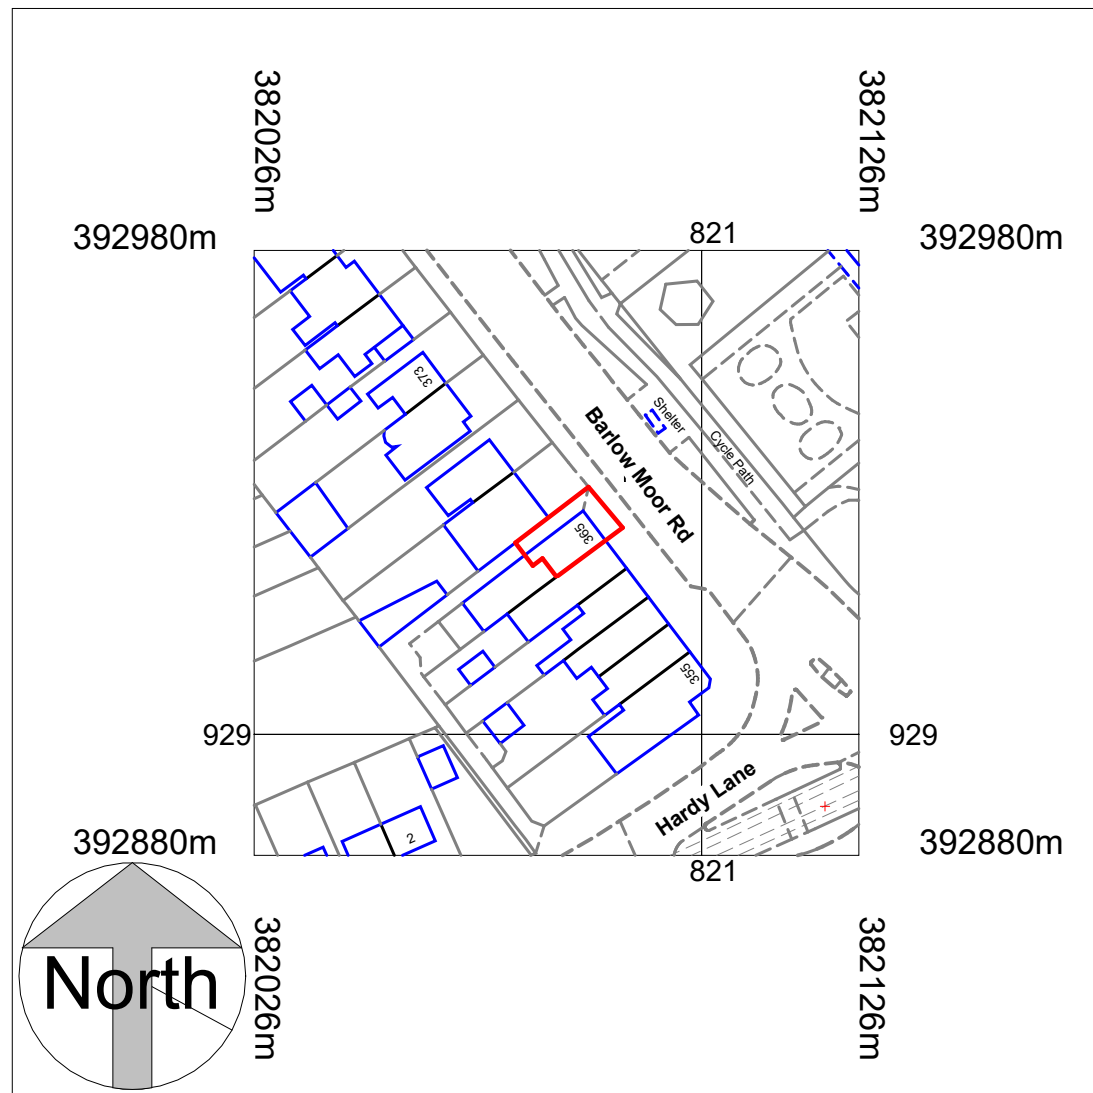

Location Plan
1 : 1250

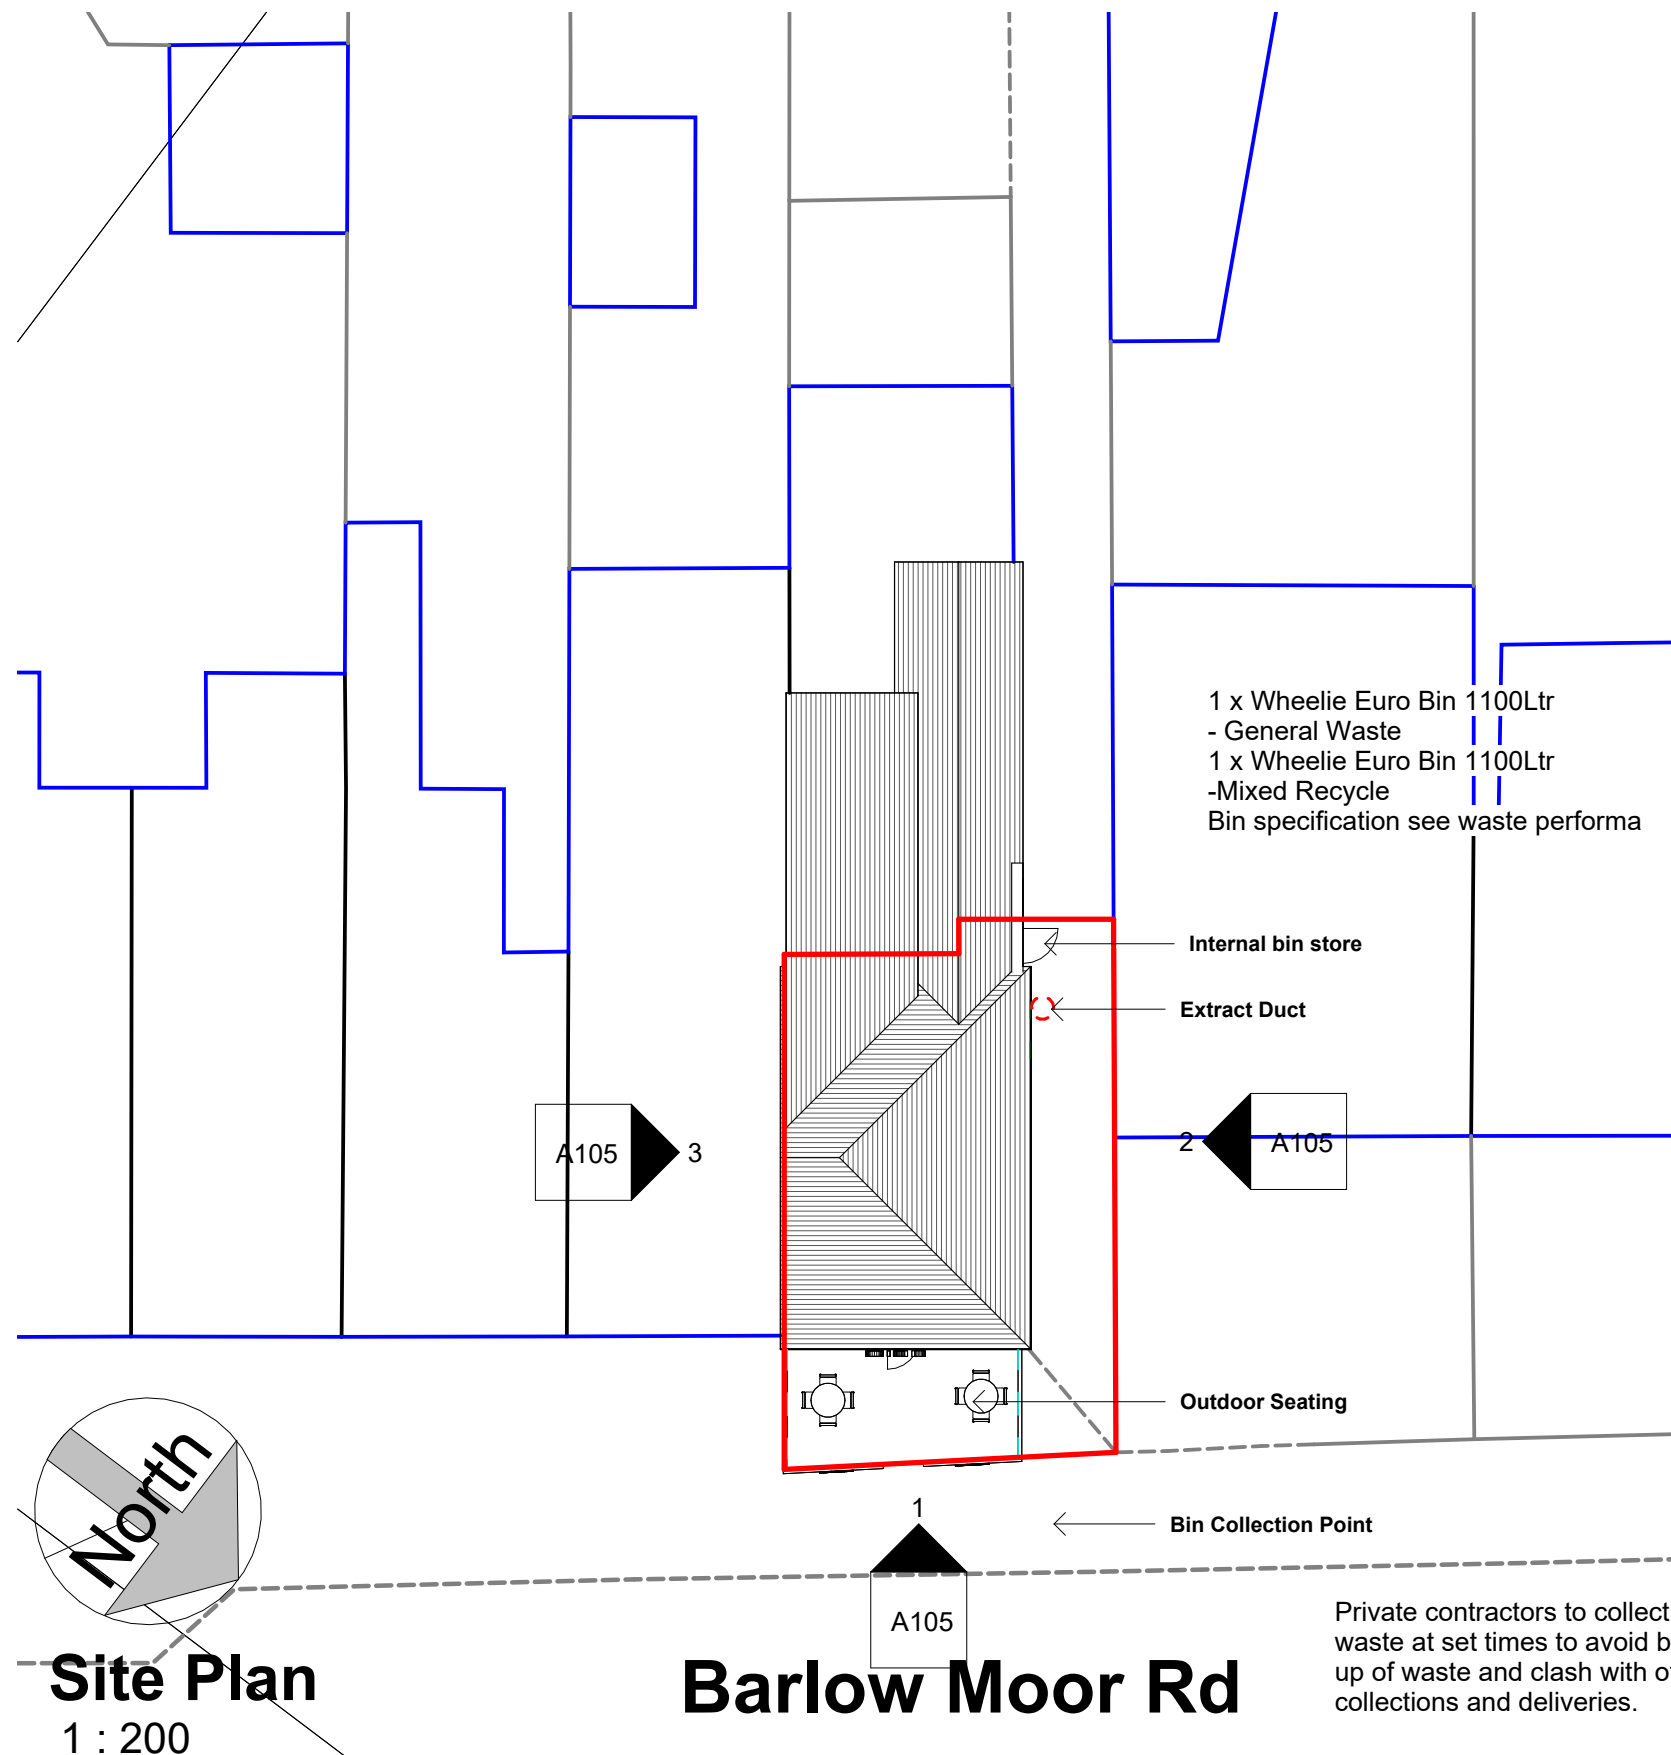

Site Plan
1 : 200

Barlow Moor Rd

COPYRIGHT © ALL RIGHTS RESERVED BY VIKAS ALYAS LTD. DO NOT SCALE FROM DRAWING. DRAWING INDICATES DESIGN INTENT ONLY. REPORT ANY DISCREPANCIES TO CLIENT / VA LTD. NOT TO BE USED FOR CONSTRUCTION UNLESS STATED SO. TO BE READ IN CONJUNCTION WITH OTHER DRAWINGS OR SPECIFICATION WHERE PROVIDED.

ARCHITEK
BUILDING DESIGN CONSULTANCY

0161 511 8479
vikas@architek.uk
916 Stockport Road, Levenshulme, Manchester, M19 3AB

No.	Description	Date
P1	Issue to Planning	05.06.2023

PROJECT Canopy extraction flue duct to side elevation and outdoor seating area		ADDRESS 365 Barlow Moor Rd, Chorlton Manchester M21 7FZ		CLIENT Mr M Ilyas Chaudhury	
Manchester City Council		SHEET Location and Site Plan		Date 10.01.2023	Project number M21
PURPOSE OF ISSUE Planning				Scale (@ A3) As indicated	
				Drawn by VA	DRAWING NUMBER
				Checked by VA	A101
					REV P1