


PROJECT:
35 Athol Road, Whalley Range,
Manchester, M16 8QW, UK


DRAWING TITLE:
Proposed Loft Plan
and Roof Plan

DRG NO : A-05	DATE : July, 2023
SCALE: 1:50@A3	

PURPOSE OF ISSUE	PLANNING
Do not scale from this drawing. All information should be checked by the contractor site before commencing work. Any discrepancies should be reported to the architect immediately. All rights are reserved and are not transferable. Unauthorized reproduction of this drawing are not permitted	

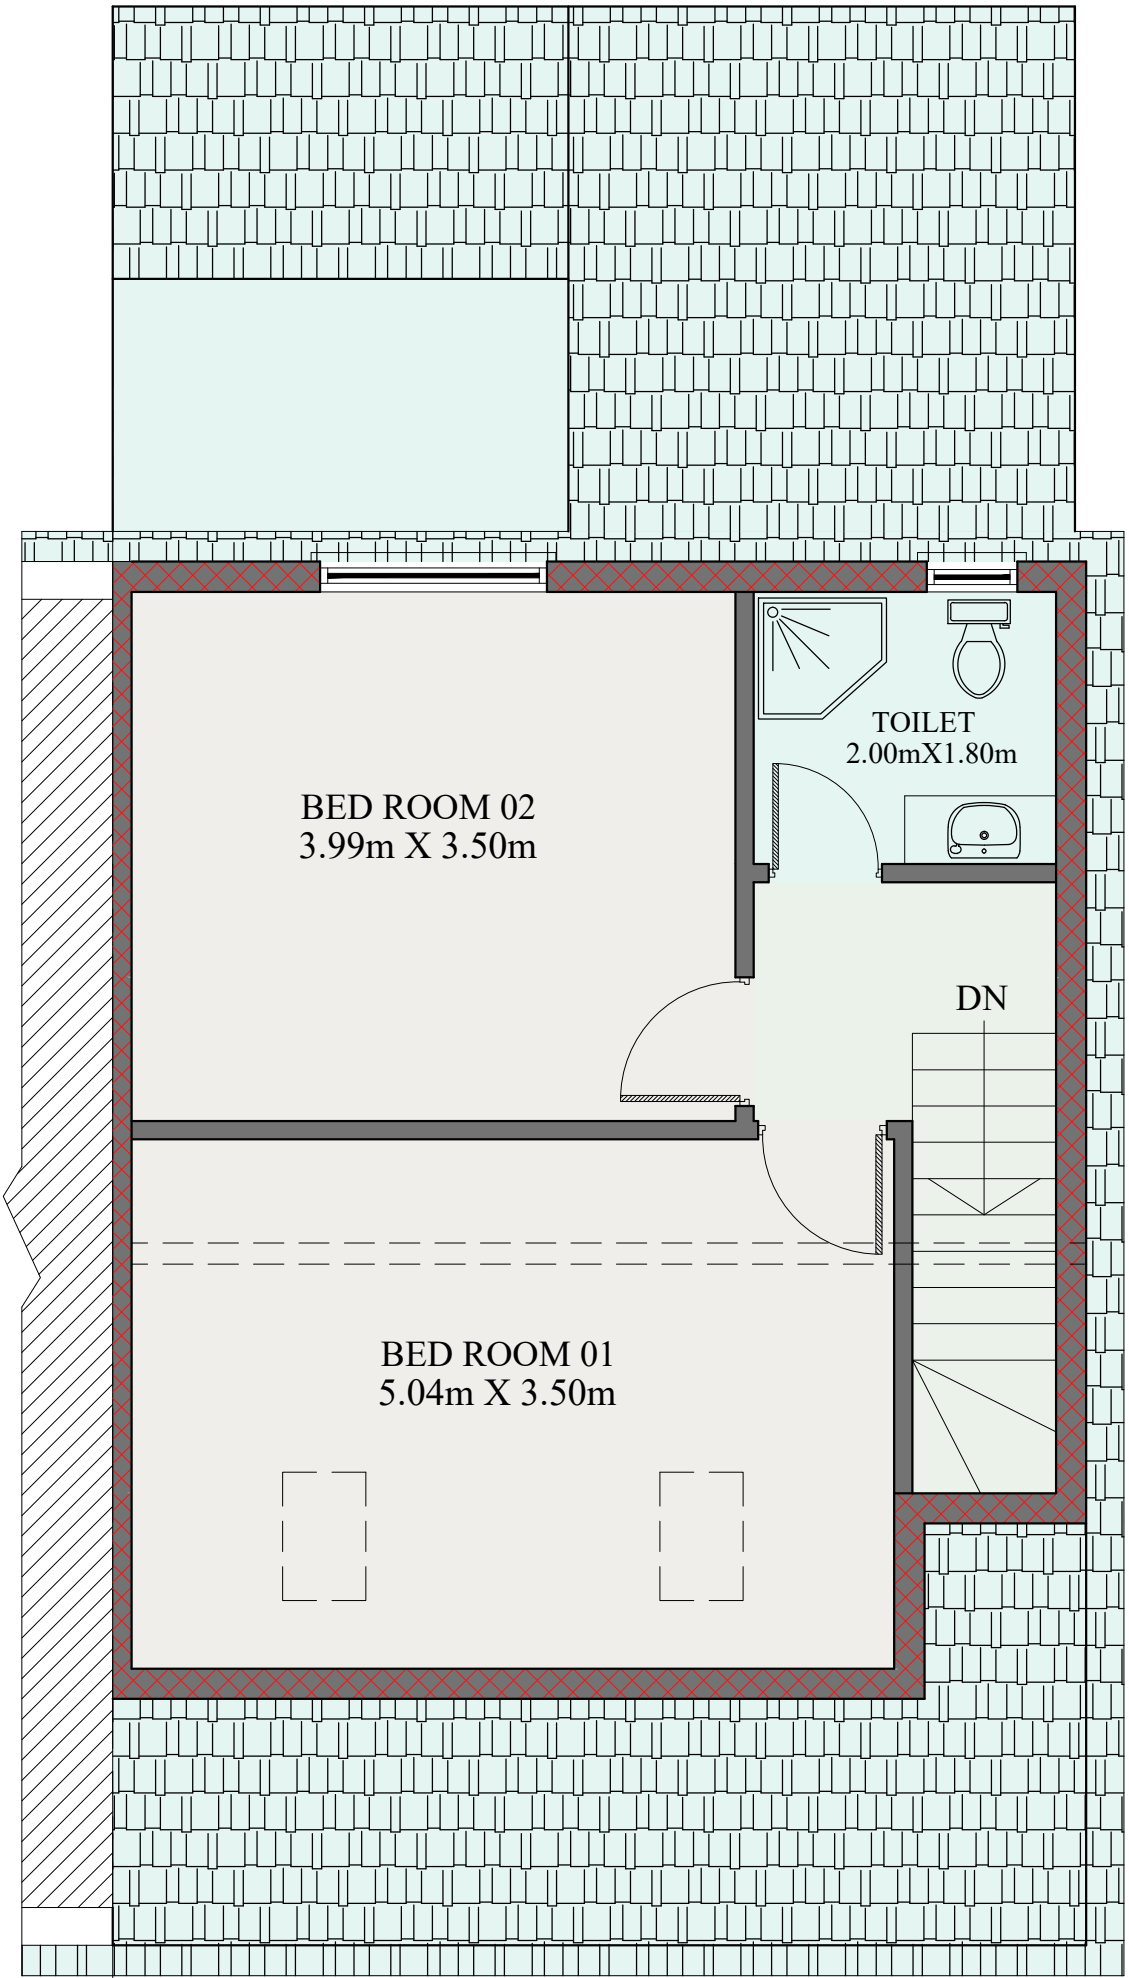

PROPOSED LOFT PLAN

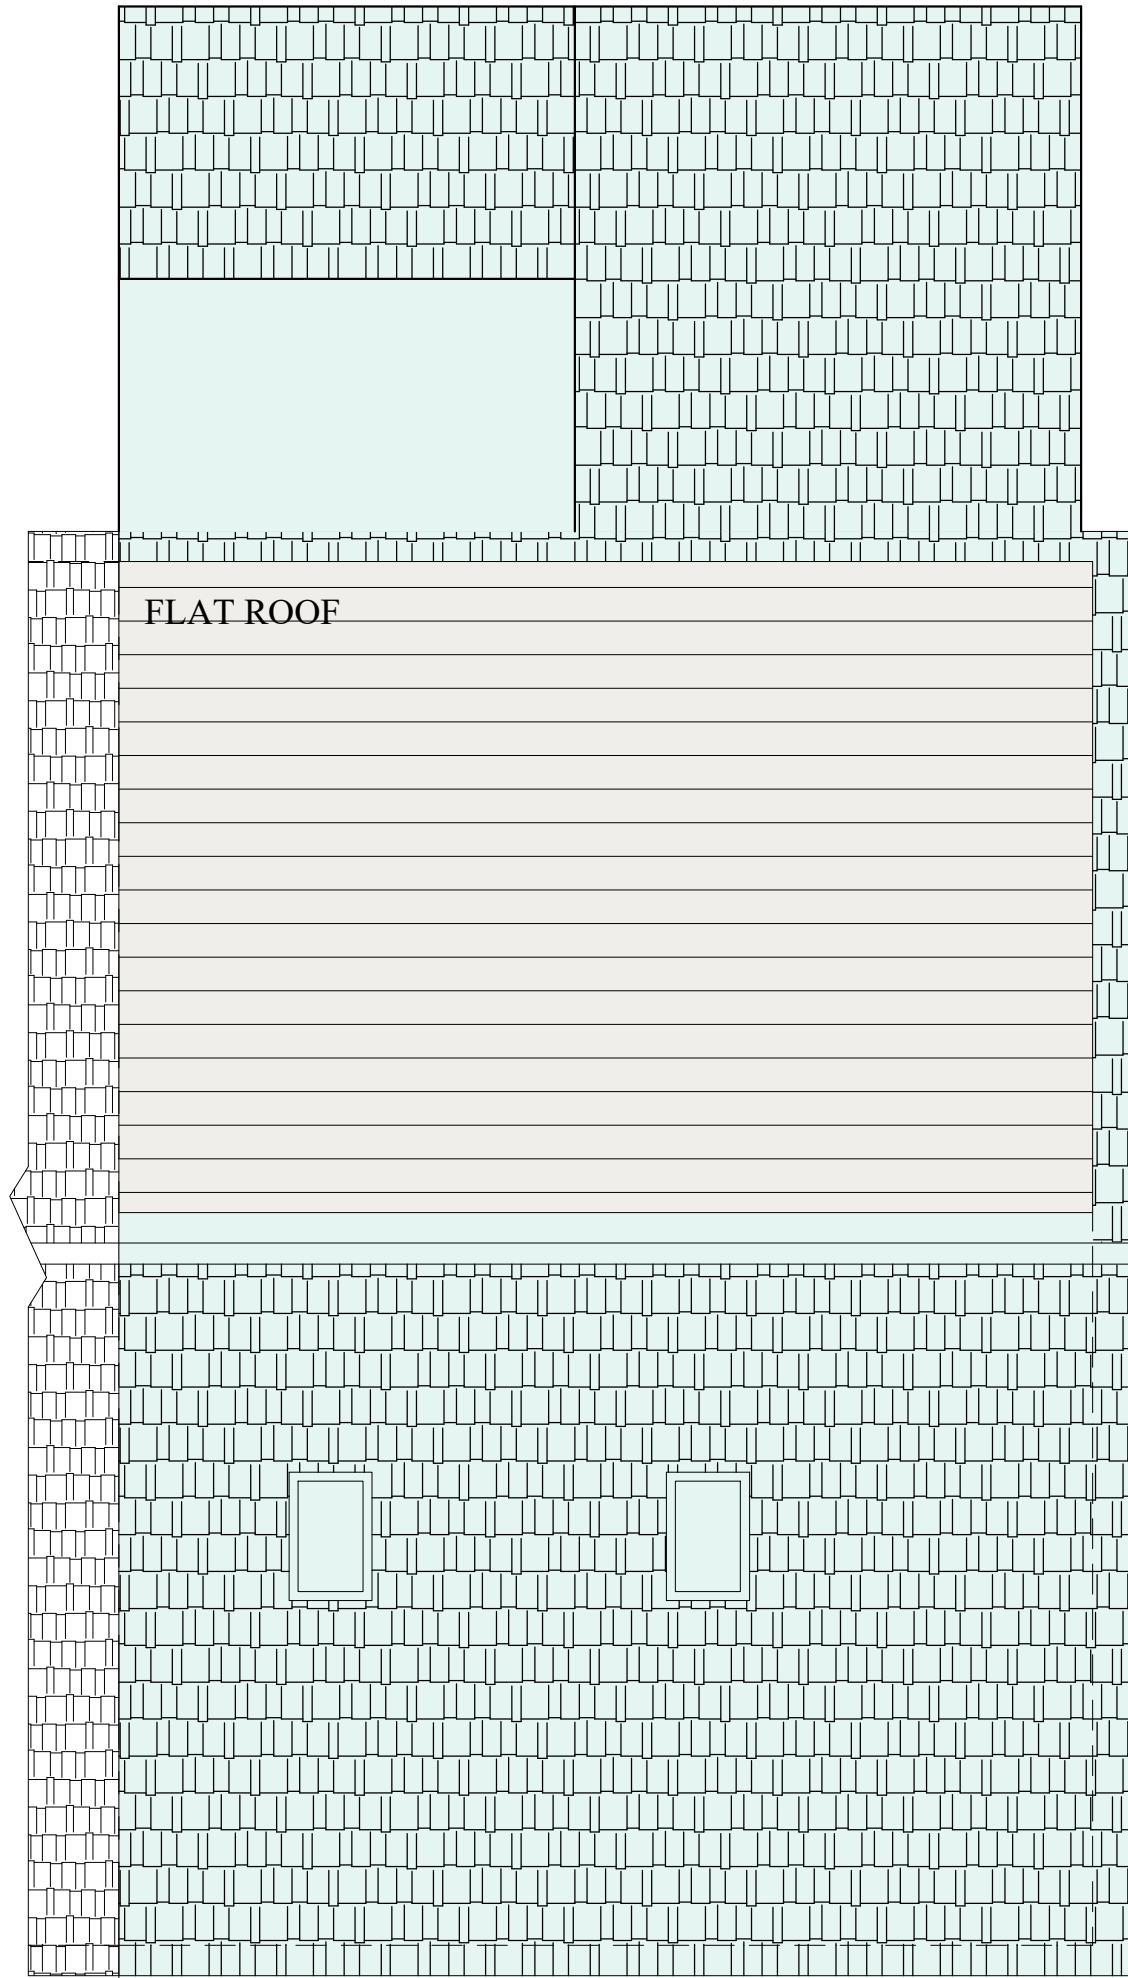

PROPOSED ROOF PLAN

