


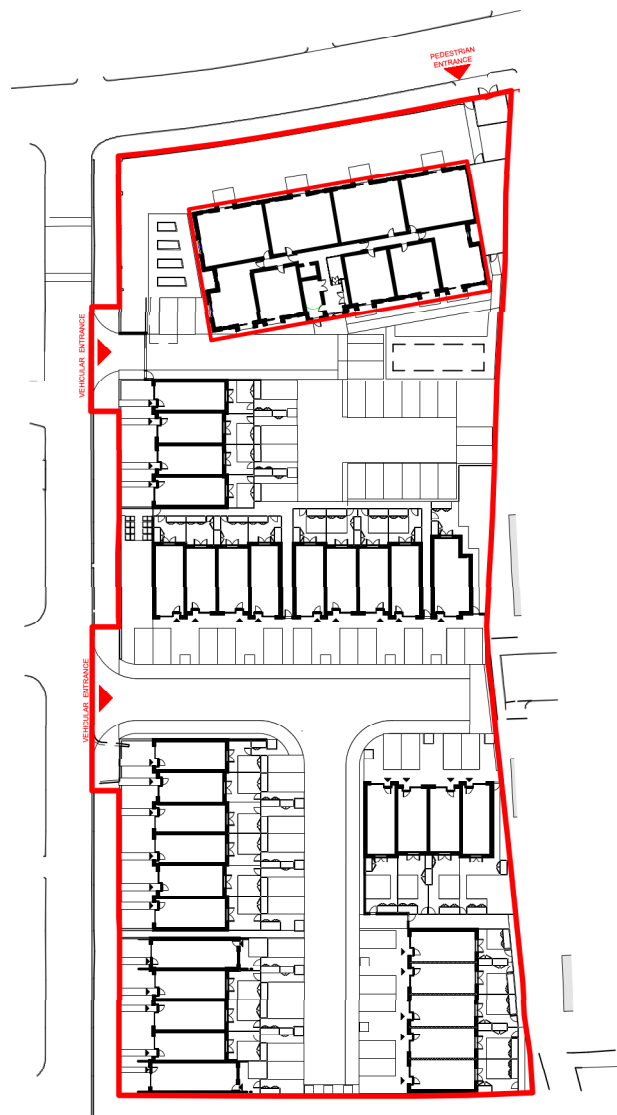

KEY PLAN
1:1000



FIRST FLOOR PLAN
1:100



GROUND FLOOR PLAN
1:100

BLOCK 1 PLANS
1:100@A1

PLANNING



IMPORTANT NOTES:

F	06/04/23	AMENDED LIFT AND REFUGE TO ACCESS REQUIREMENTS
D	20/10/22	AMENDED SERVICES PROVISION
E	05/10/22	AMENDED TO FIRE ENGINEER COMMENTS
C	20/09/22	AMENDED TO FIRE ENGINEER COMMENTS
B	14/09/22	AMENDED WINDOW POSITIONS
REVISION	DATE	DESCRIPTION

CLIENT: BRITANNIA GROUP	
PROJECT: PROPOSED RESIDENTIAL DEVELOPMENT	
ADDRESS: VICTORIA PARK PROBATION CENTRE	
DRAWING TITLE:BLOCK 1 PLANS	
SCALE: 1:100@A1	DATE: JUNE 2022
DRAWING NO: A662_P_200F	

OLLIER SMURTHWAITE ARCHITECTS
40 King Street, Manchester, M2 6BA
T 0161 883 0838
F 0161 883 0839
E mail@olliersmurthwaite.com