




THE BUILDER MUST CHECK THE SITE AND THE APPROVED DRAWINGS BEFORE COMMENCING THE WORKS AND MUST TAKE ANY WORKING MEASUREMENTS AS NECESSARY. ANY DISCREPANCY IN THE DRAWING MUST BE REPORTED TO THE CLIENT .

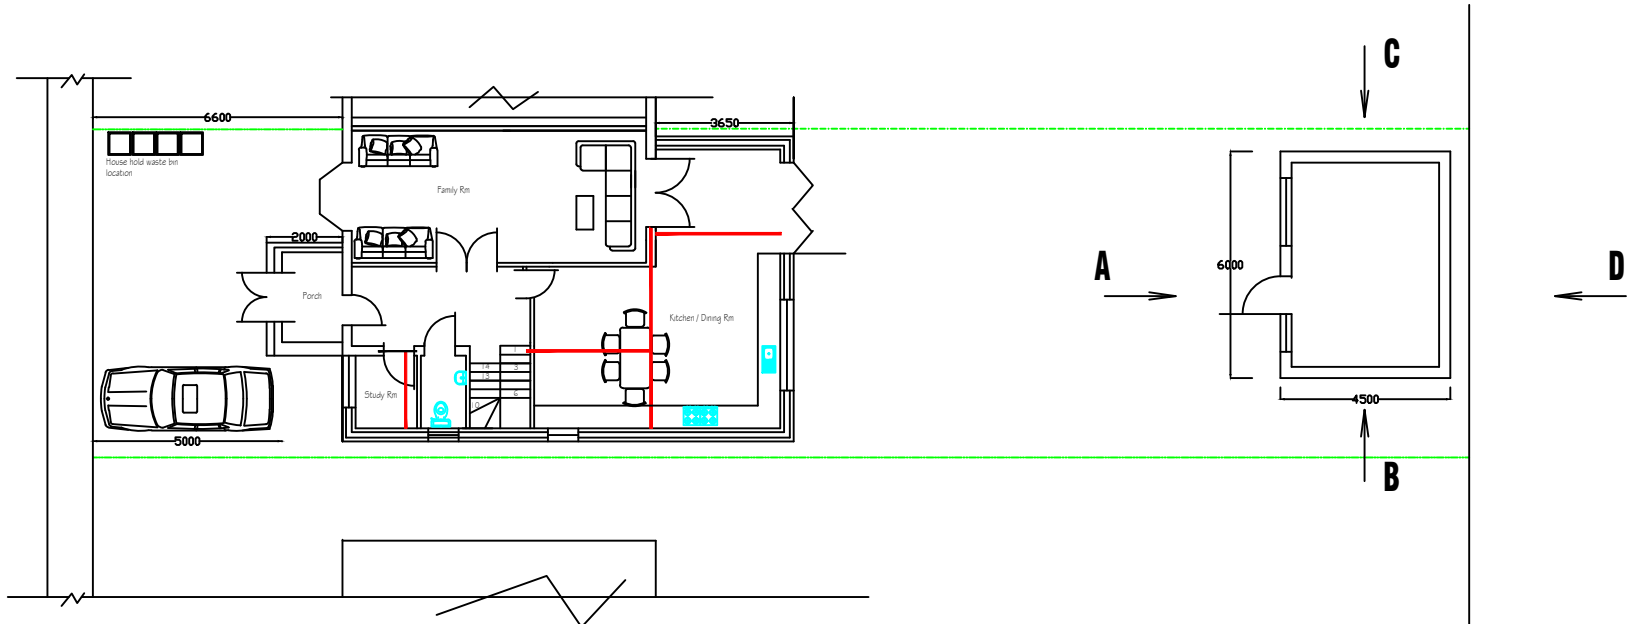


Proposed Site Layout Plan

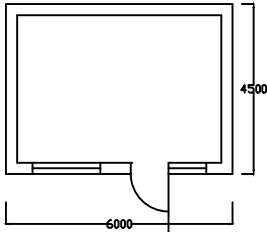


Out Building Plan

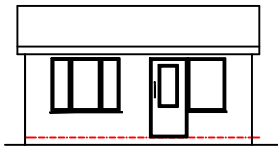

Elevation A

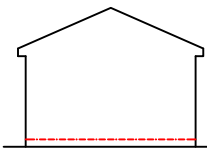

Elevation B

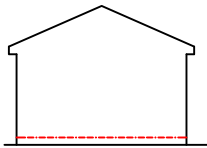

Elevation C



Elevation D

Date	Rev	Description	
18.3.23	A	Planning	
31.3.23	B	Planning	
04.4.23	C	Planning	
05.4.23	D	Planning	

H S H



Engineering Design Services Ltd
428 Cheetham Hill Road Cheetham Manchester
M8 9LE. UK 01617956385,07940197 333

project title Proposed ground floor / 1st floor extension including a dormer at the rear of the building, to create habitable rooms. Including an out building.

client Mrs Zabida Khurshid

dwg. title Proposed Site Plan including Out Building

dwg.no.	sheet no.	scale.	job no.
08D		1:200 @ A3	

18 Balliol Street Cheethm M8 0WS

drawn by.	checked by.	approved by.	date
TZ		-	April 2022