


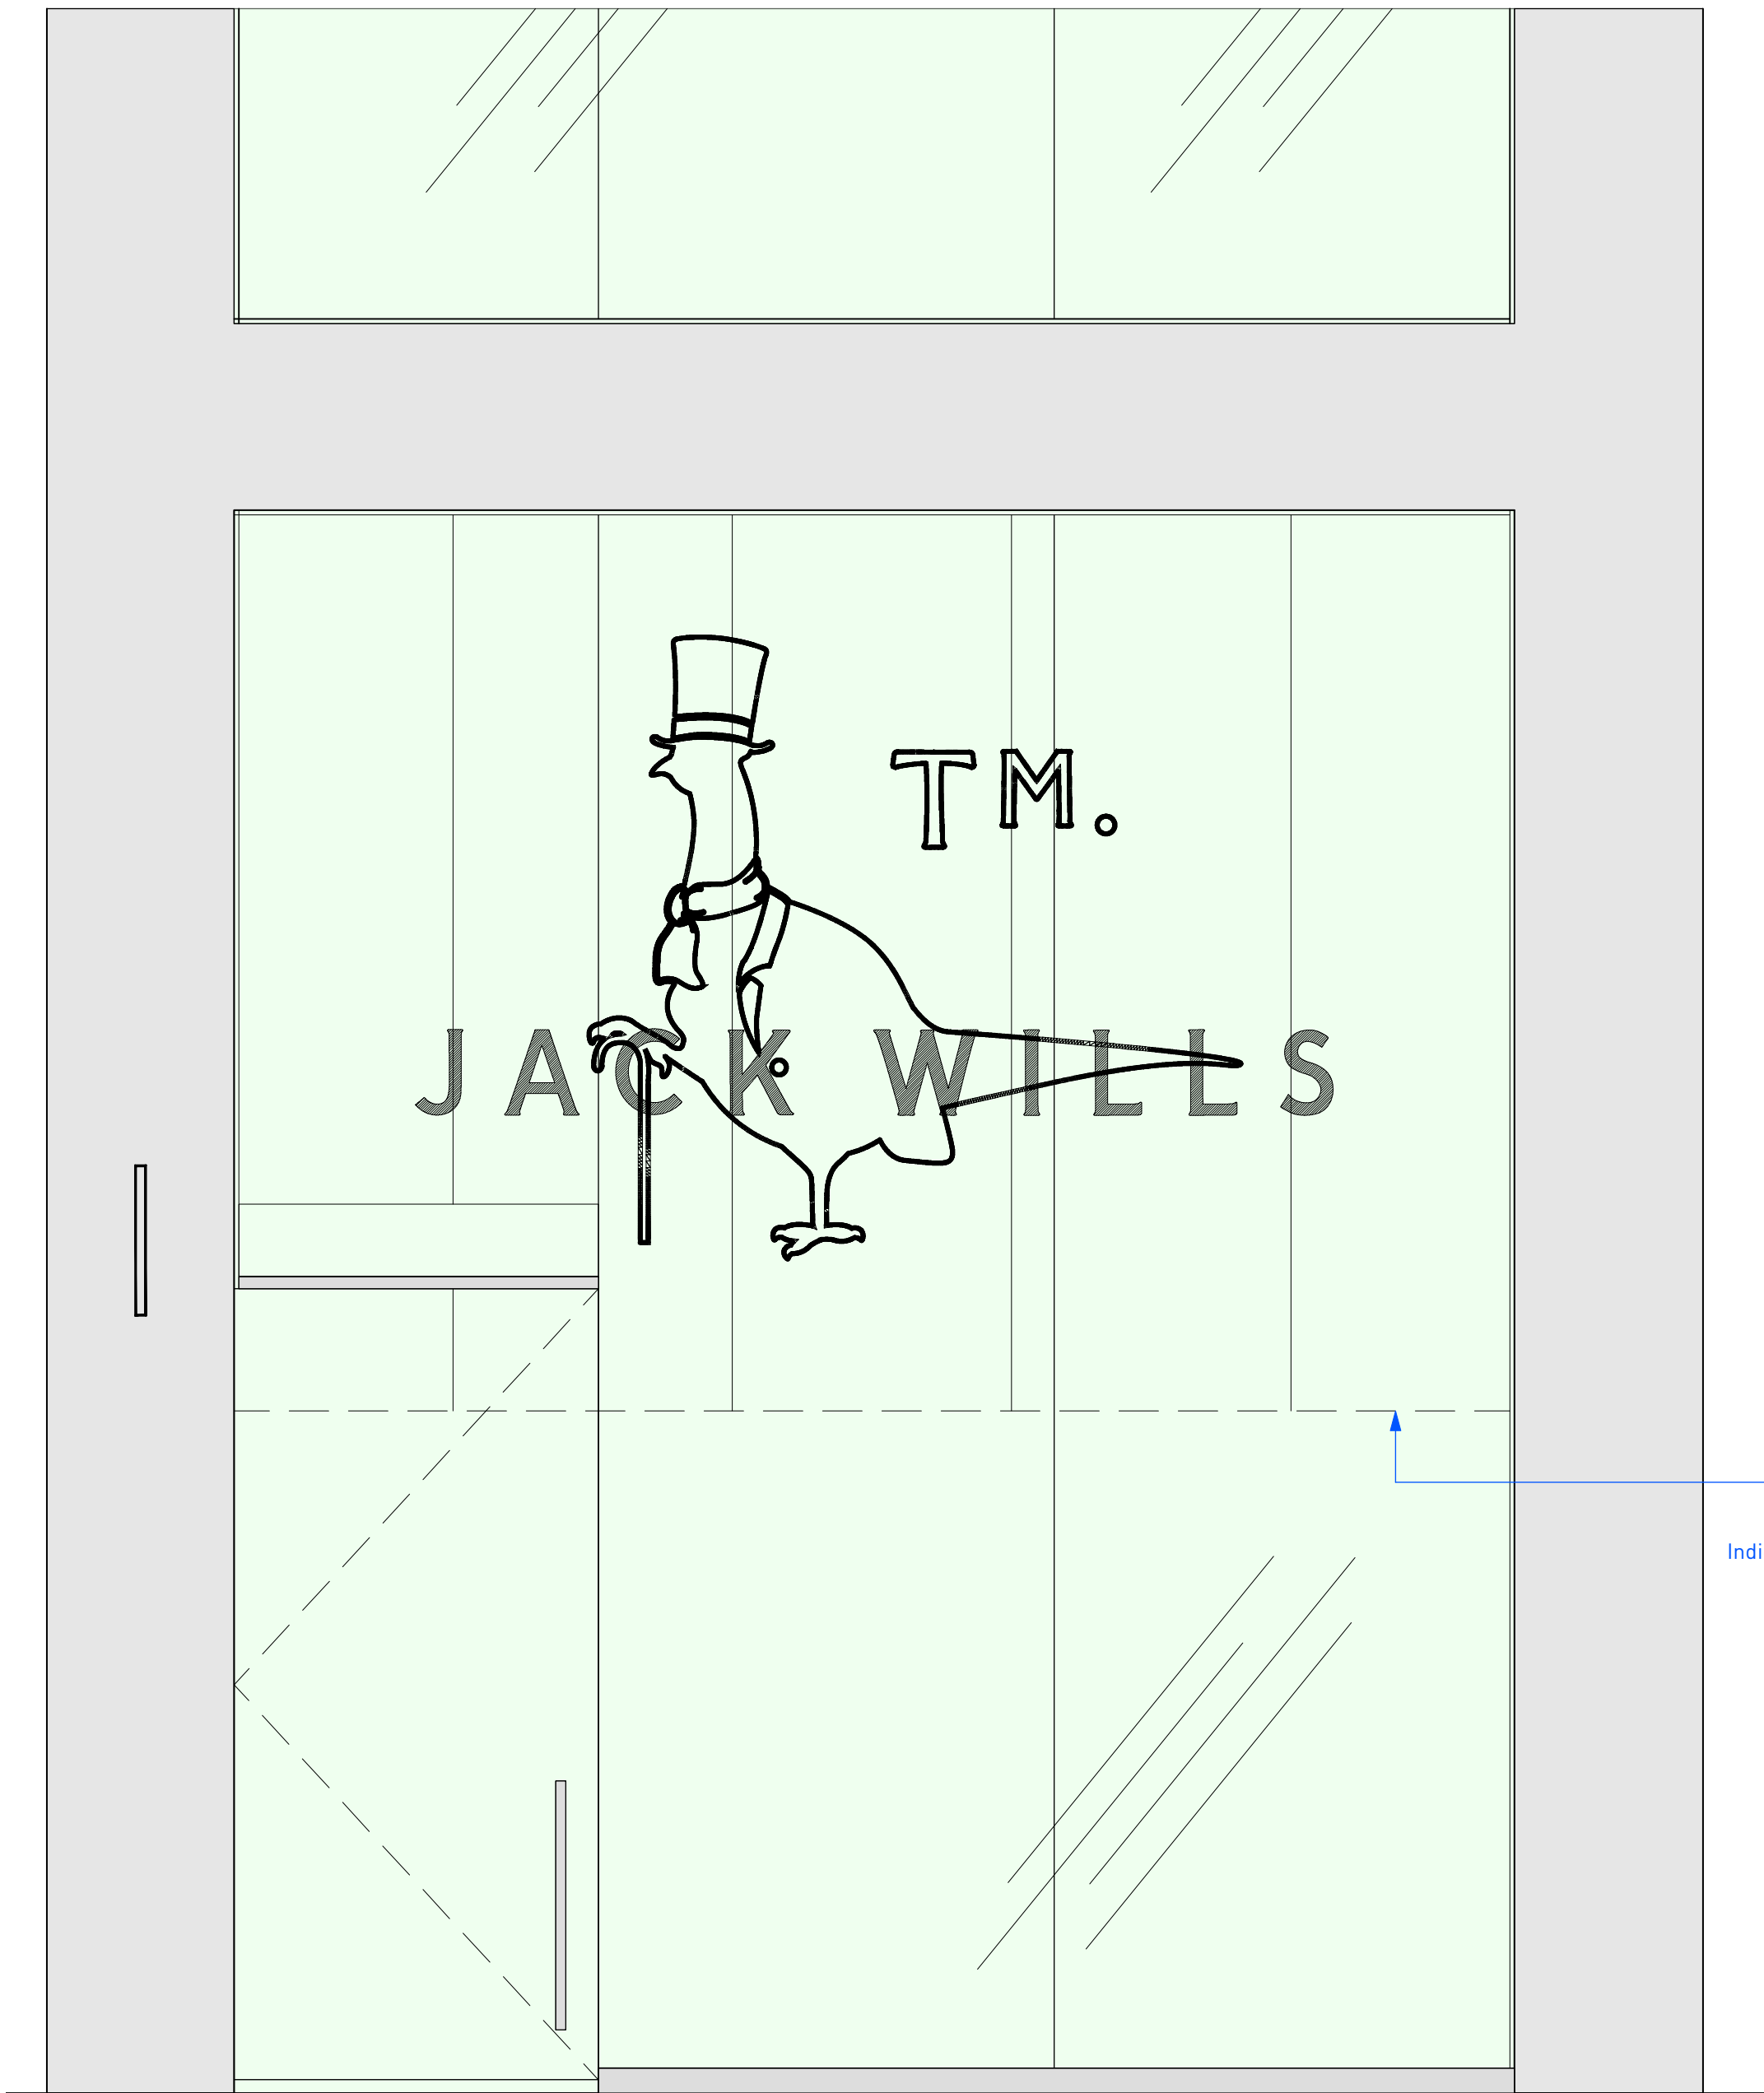


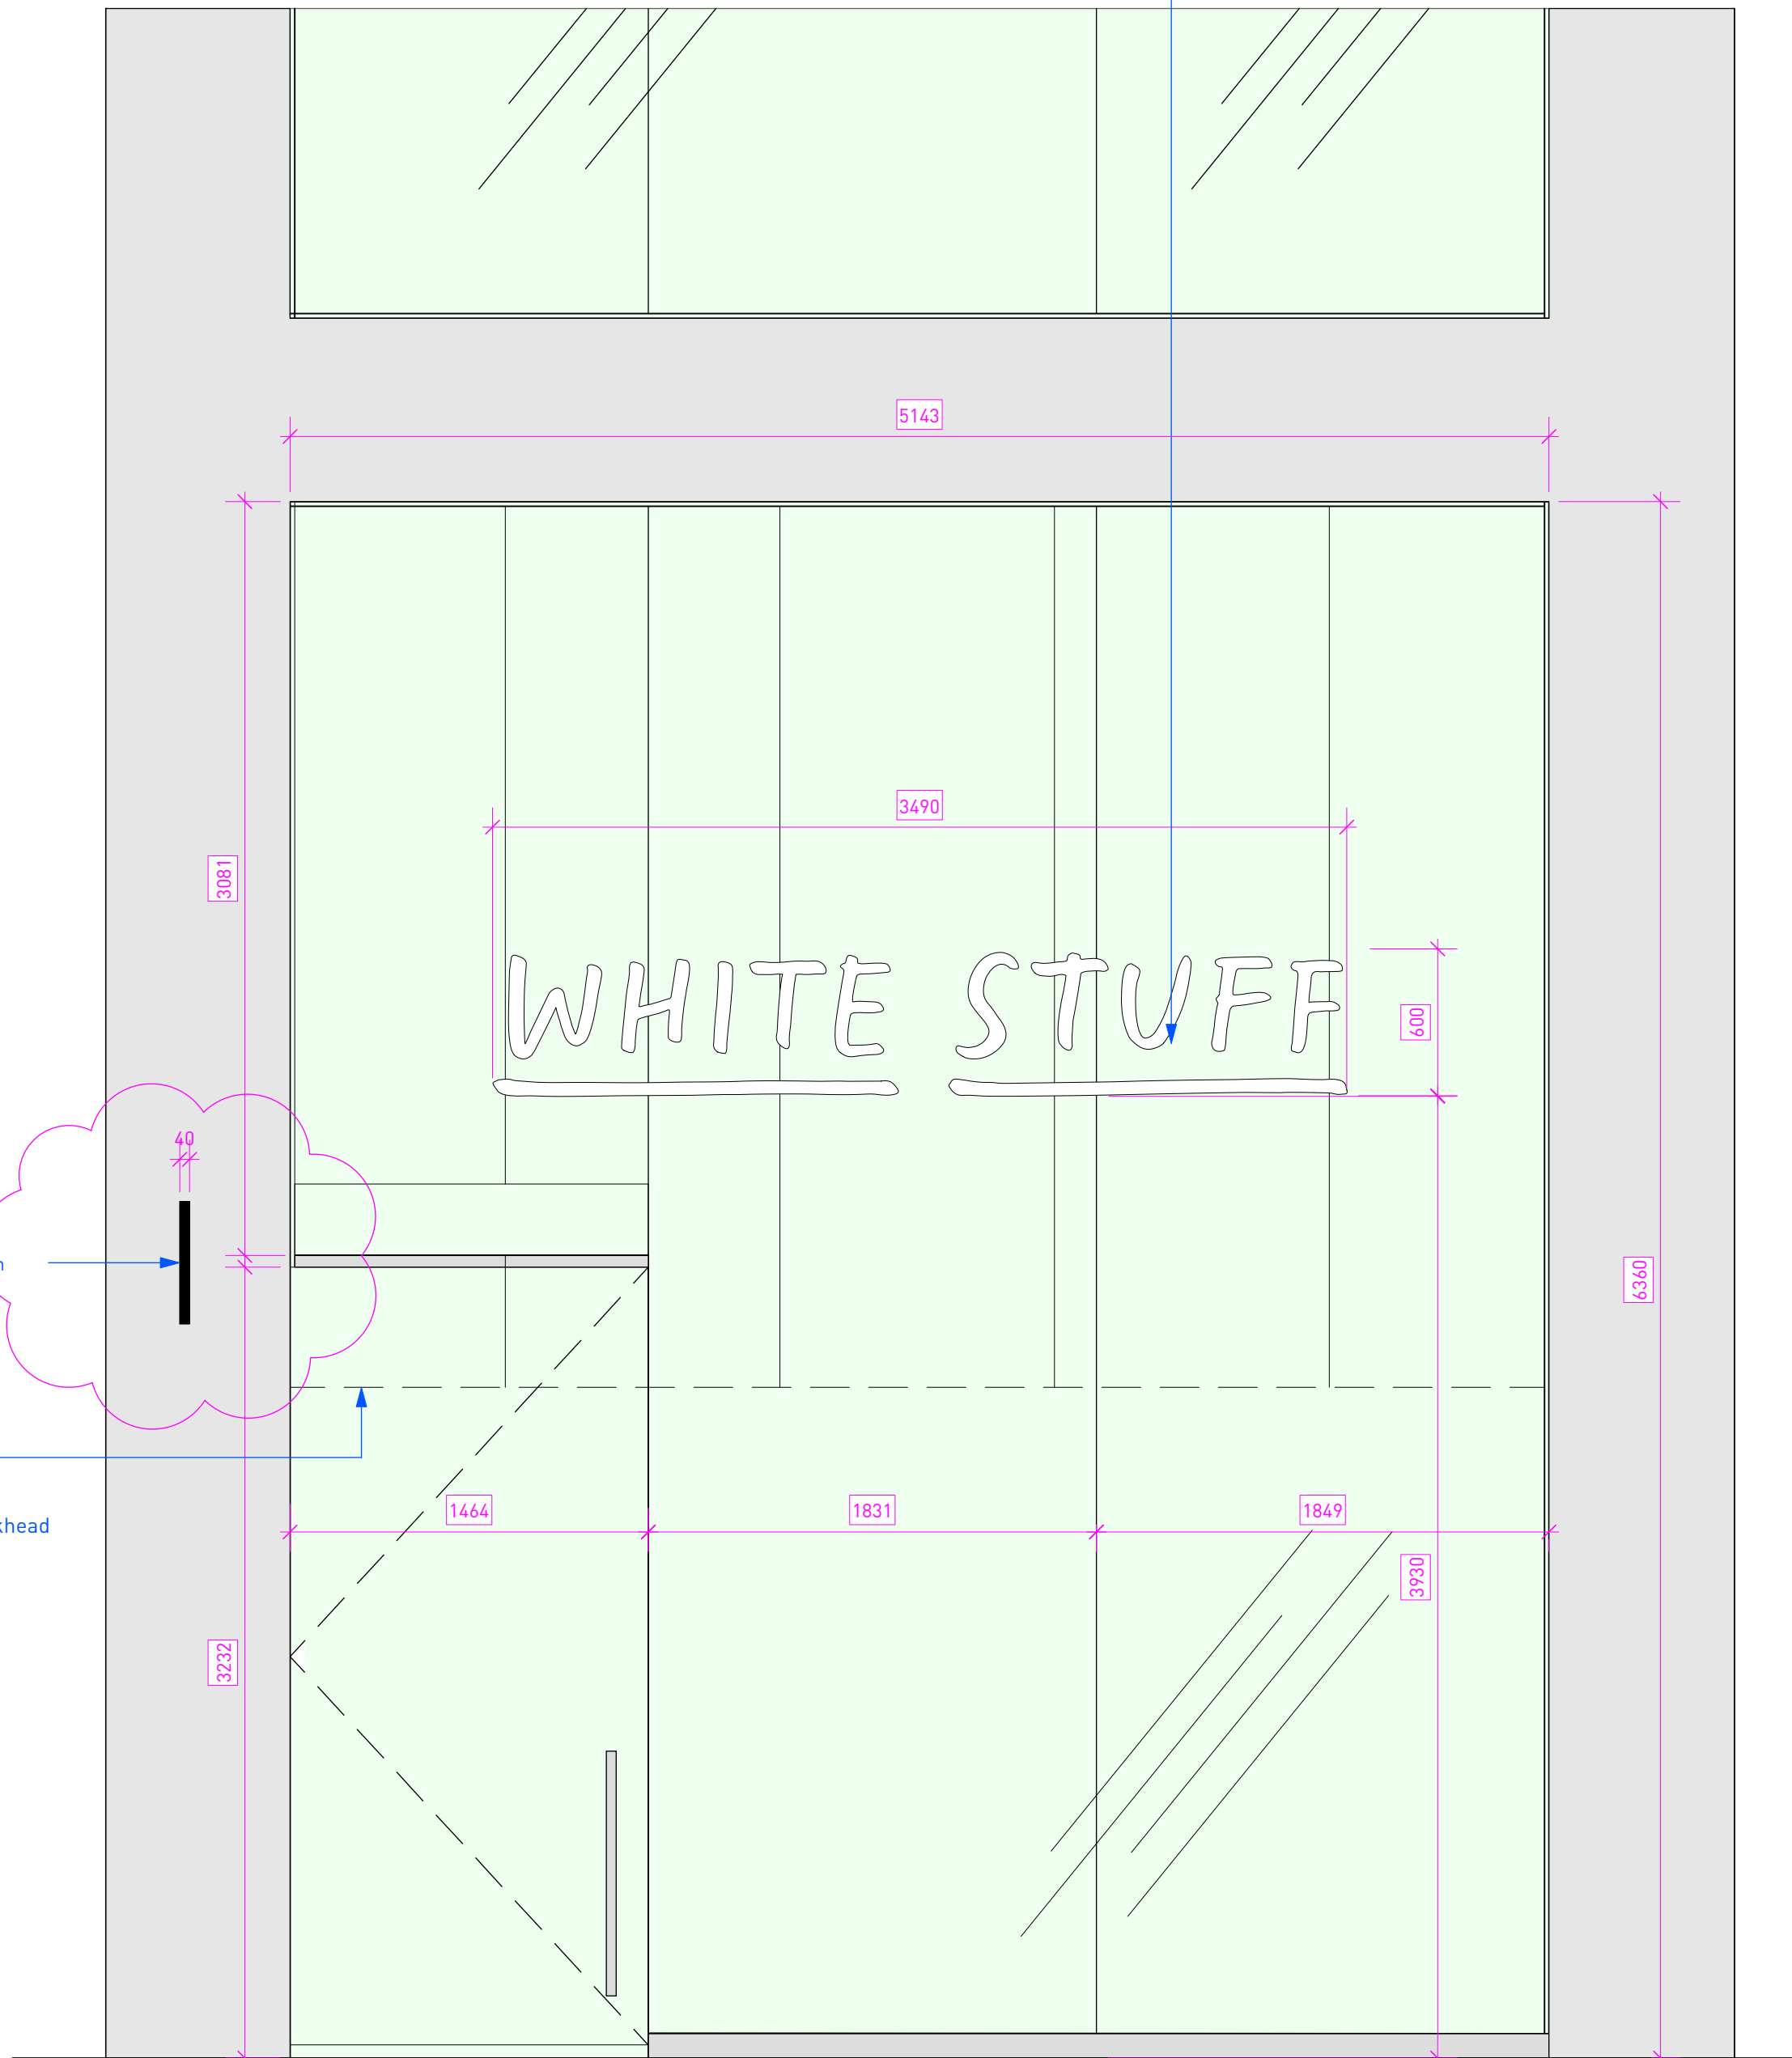


External elevations  
Existing  
Scale 1:25

 


External elevations  
Proposed  
Scale 1:25

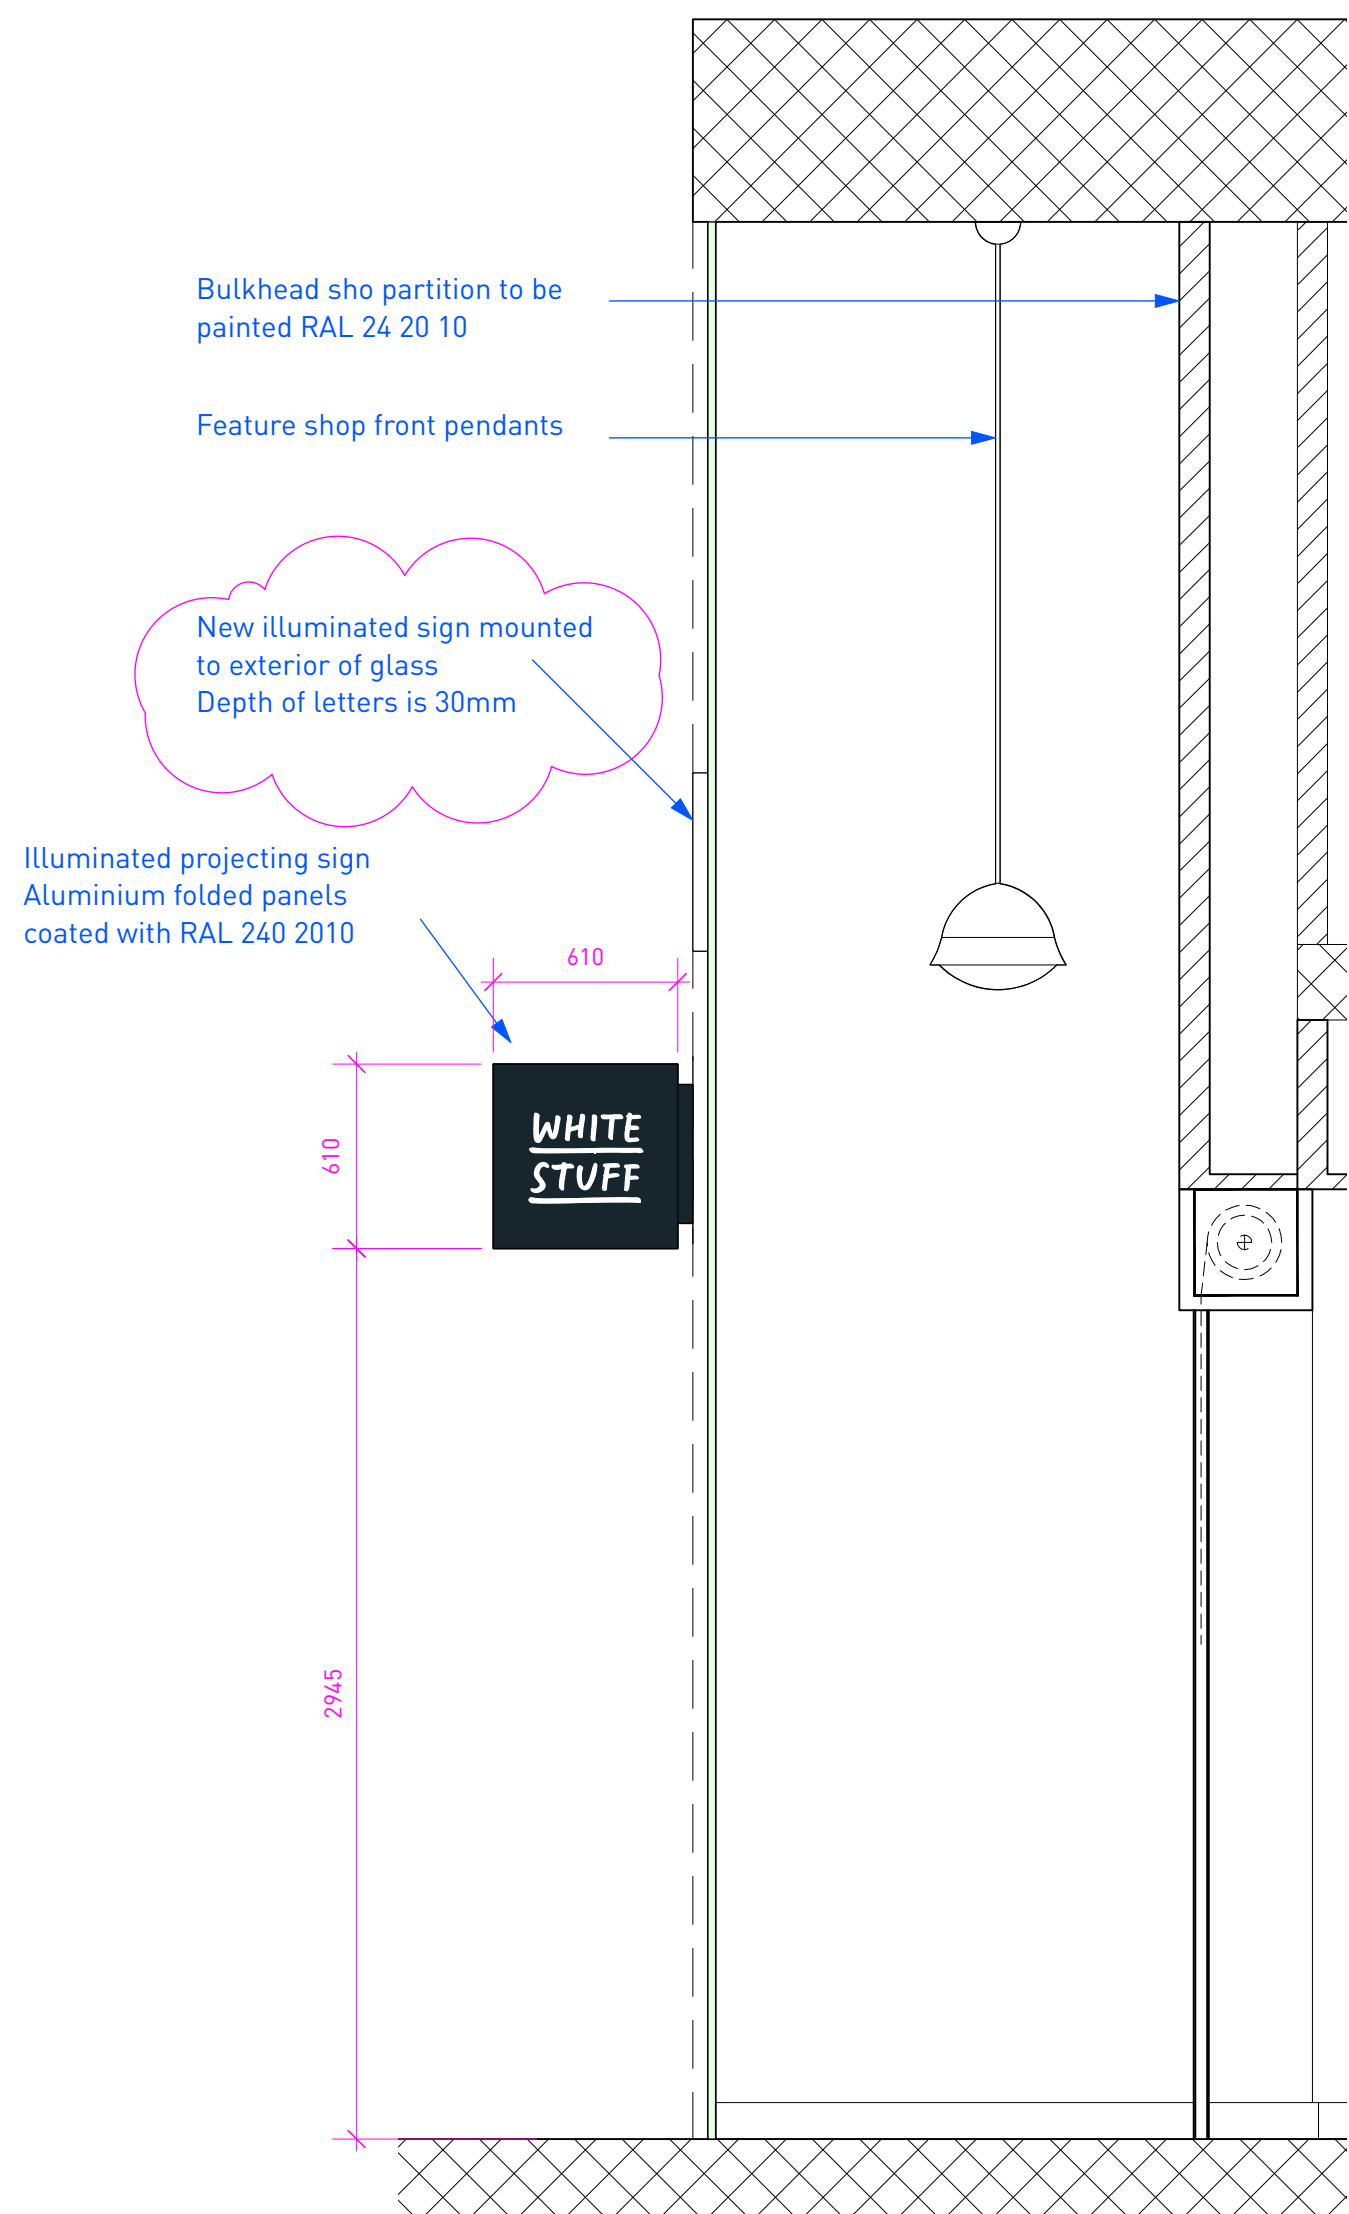

External elevations  
Proposed  
Scale 1:25

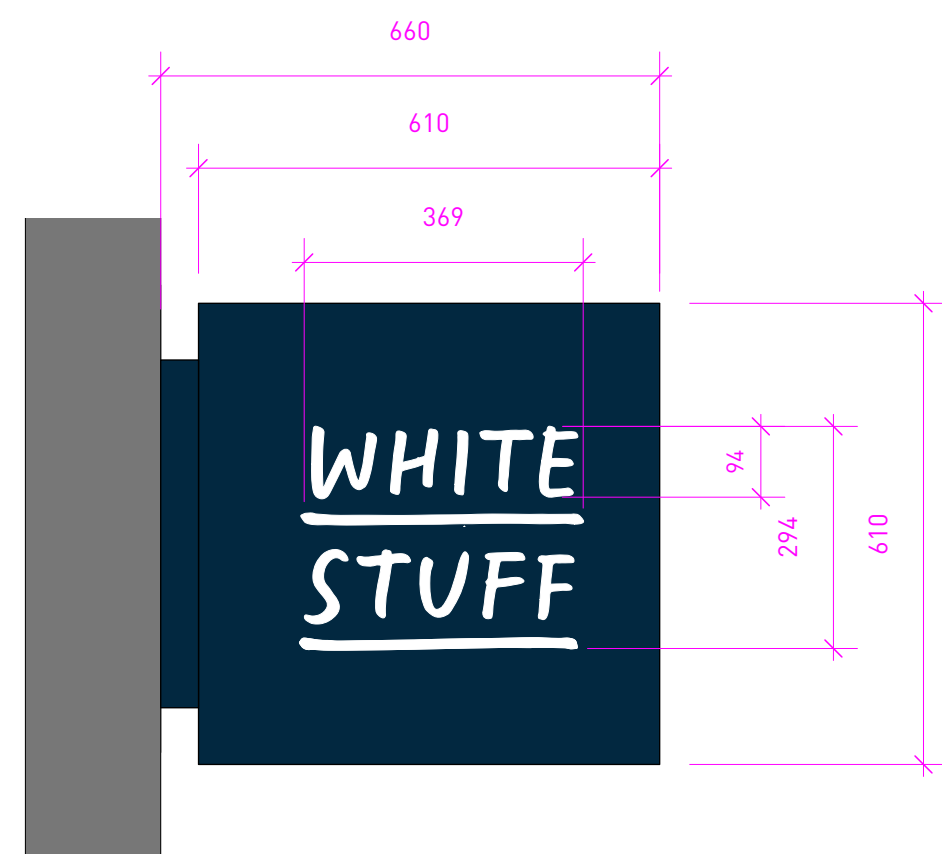

Front elevation  
Projecting sign  
Scale 1:10

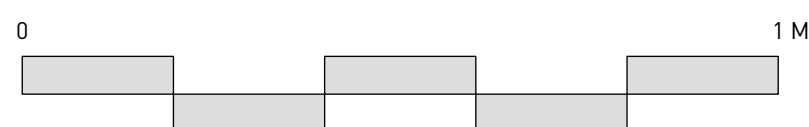

|     |            |                                              |
|-----|------------|----------------------------------------------|
| E   | 2023-05-30 | Thickness of projecting sign reduced to 40mm |
| D   | 2023-05-30 | Thickness of projecting sign reduced         |
| C   | 2023-05-22 | Thickness of projecting sign added           |
| B   | 2023-04-04 | Depth of letters added                       |
| A   | 2023-03-14 | Signage dims updated                         |
| -   | 2023-05-22 | New drawing                                  |
| Rev | Date       | Notes                                        |

## CONSTRUCTION

Project  
WHITE STUFF  
46 KING STREET  
MANCHESTER  
M2 4LG

Drawing  
EXTERNAL ELEVATIONS

Scale  
1:25; 1:10 [A1]

Number  
WSMAN3 GA500

Drawn by  
JC

Revision  
E

Copyright © AMD. All dimensions are in millimeters unless otherwise stated.  
Do not order or build using information scaled from this drawing.

WSMAN3 Plans6.vwx