



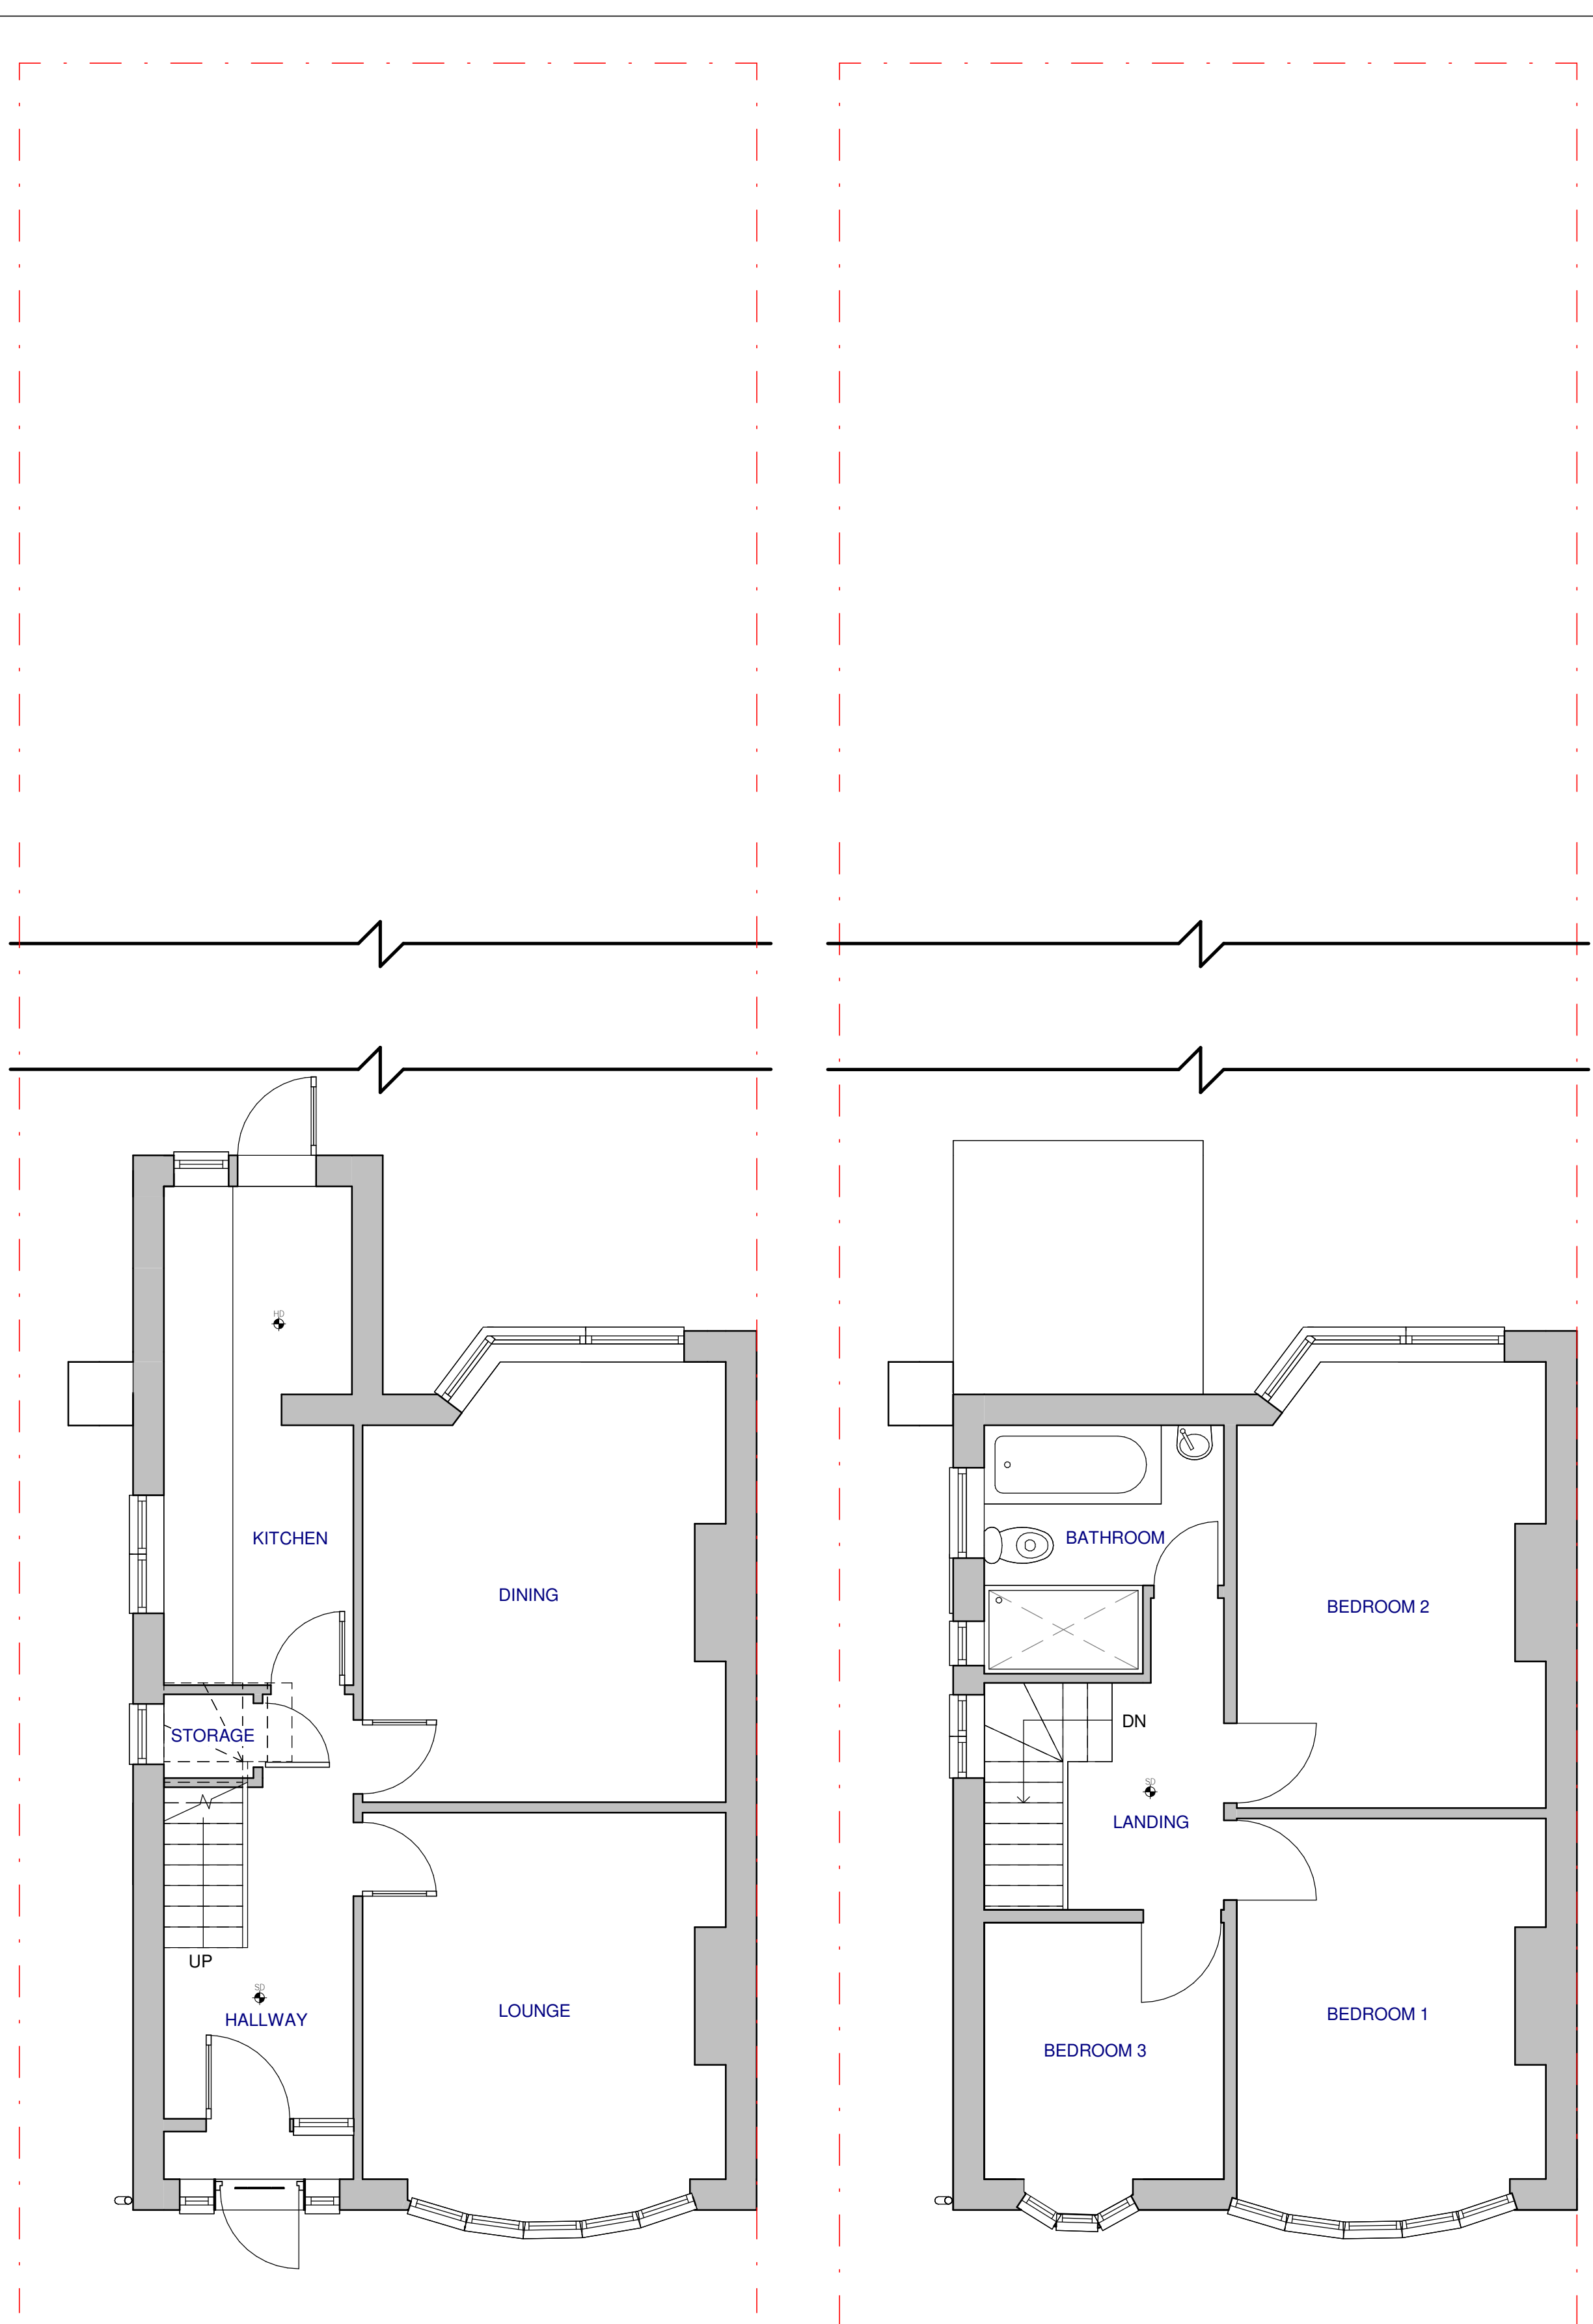

Existing Ground Floor
1 : 50

Existing First Floor
1 : 50

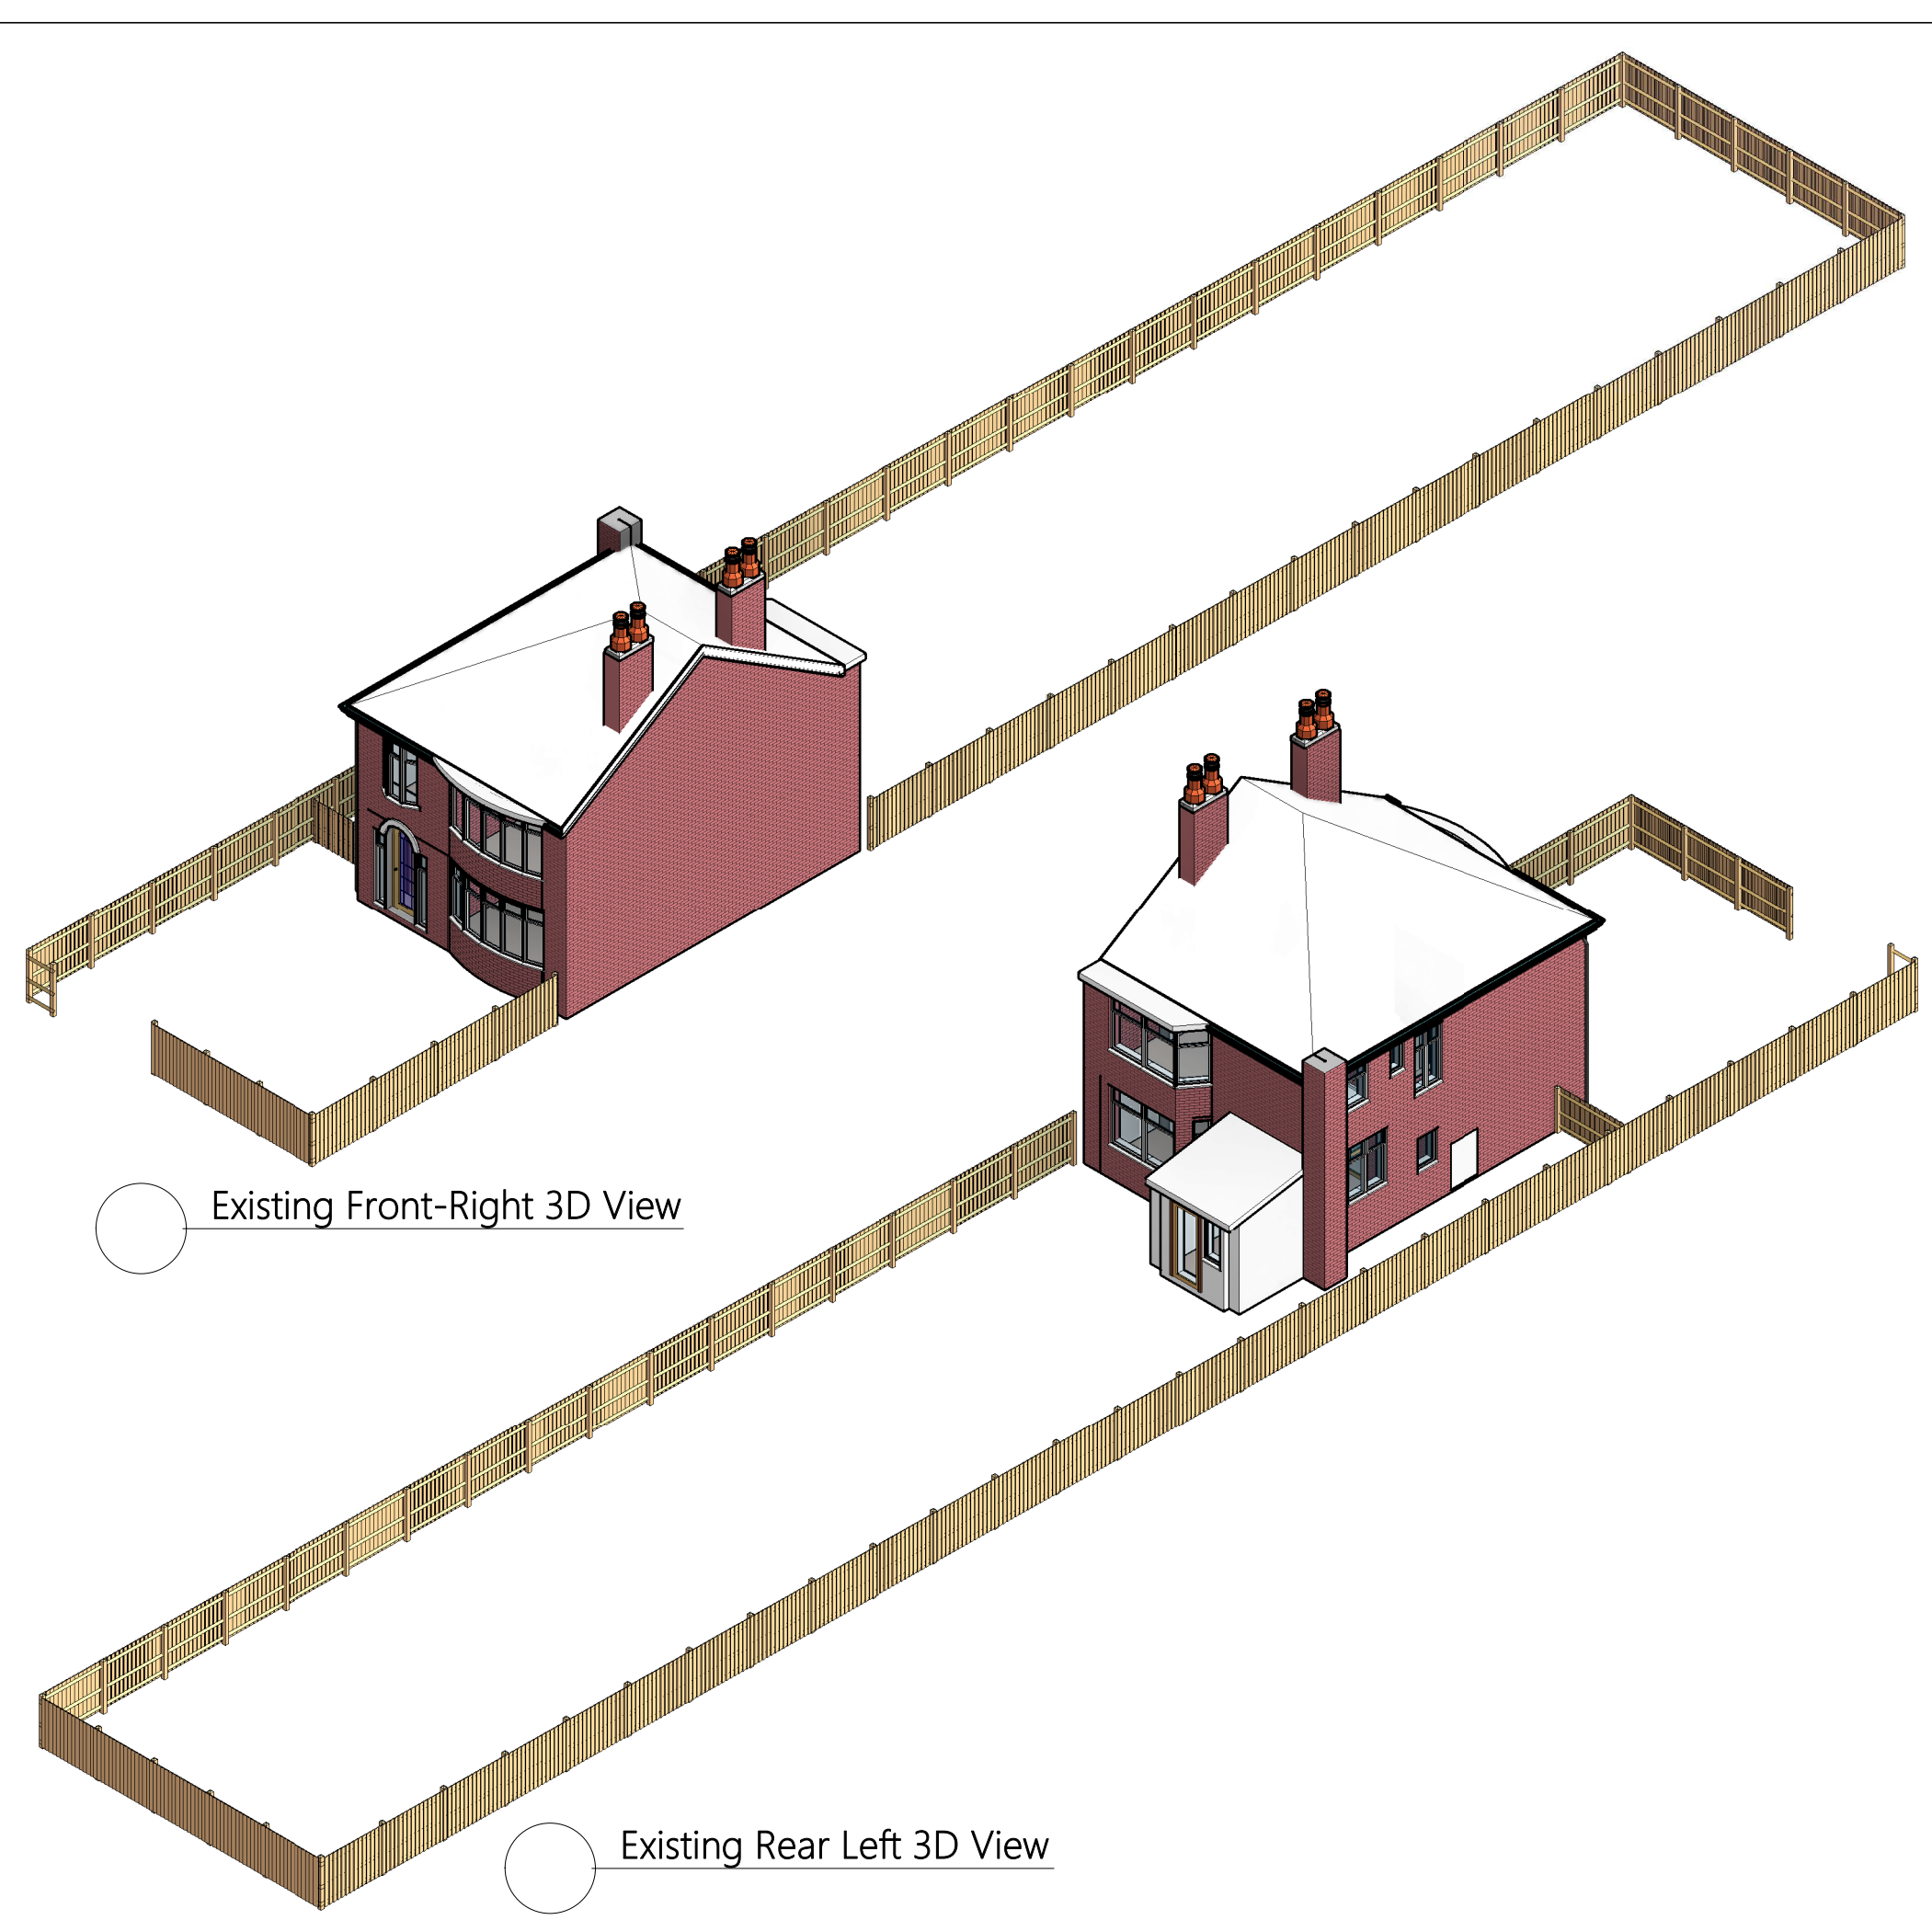

Existing Front-Right 3D View

Existing Rear Left 3D View





Existing Front Elevation
1 : 100

Existing Rear Elevation
1 : 100




Existing Left Elevation
1 : 100

Existing Right Elevation
1 : 100

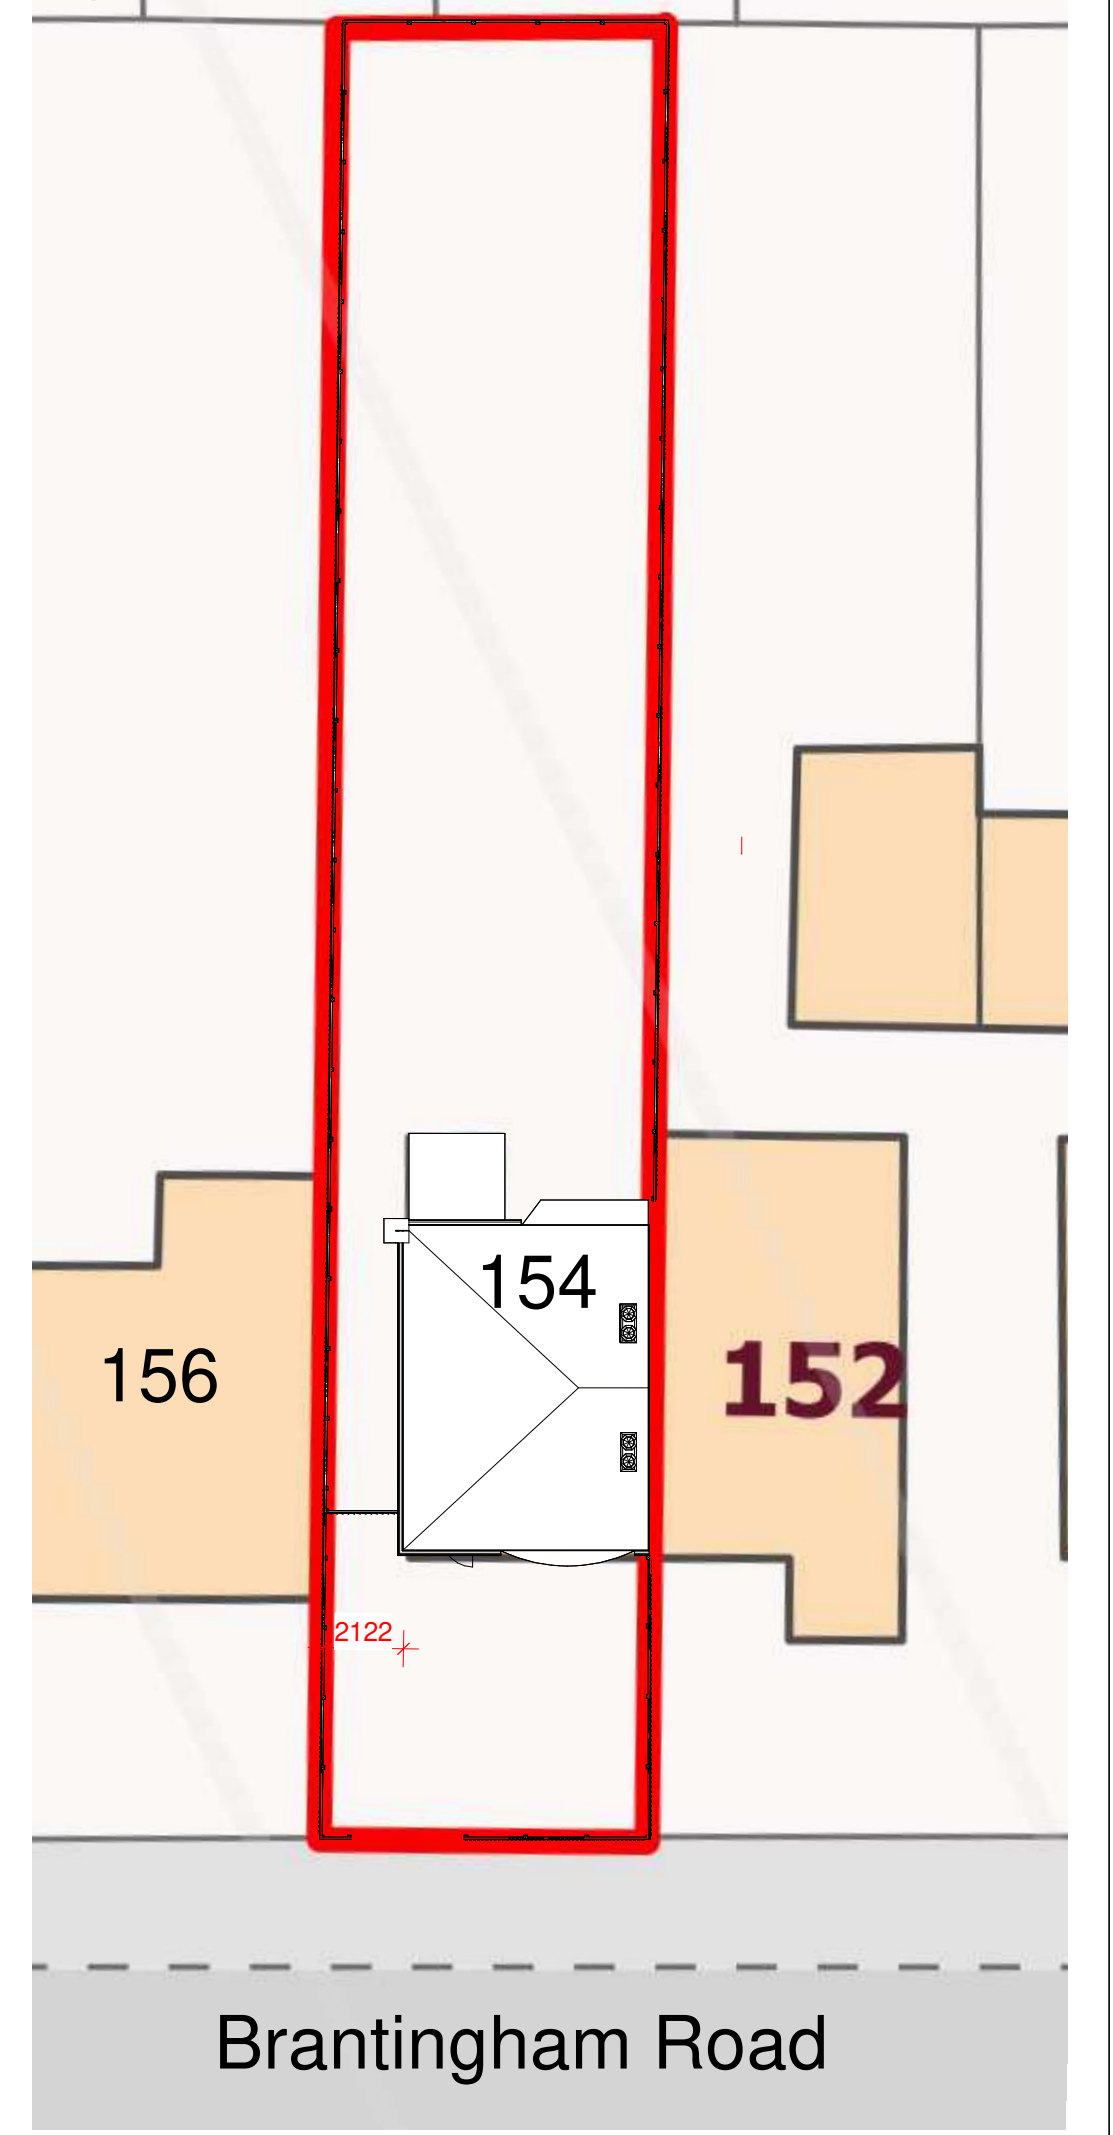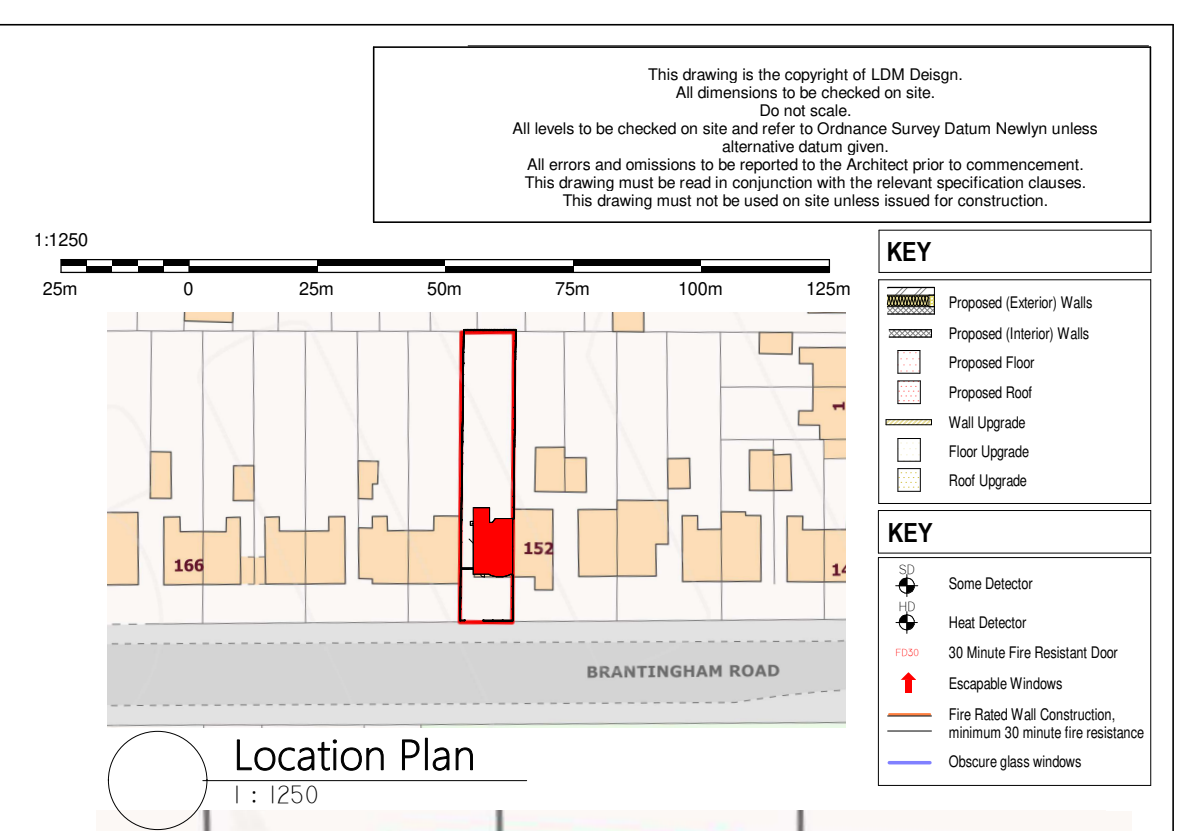

Proposed Site Plan
1 : 200

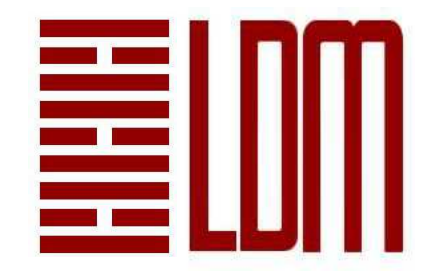

LDM Design

PROJECT 154 Brantingham Road, Chorlton-Cum-Hardy, Manchester M21 0TS

SHEET Planning Drawings (Existing)

CLIENT Ms Wan Koon CHUA

Scale (@ A3)	As indicated	
Drawn by	JG	DRAWING NUMBER
Checked by	KK	A01- A
		REV
		F

