



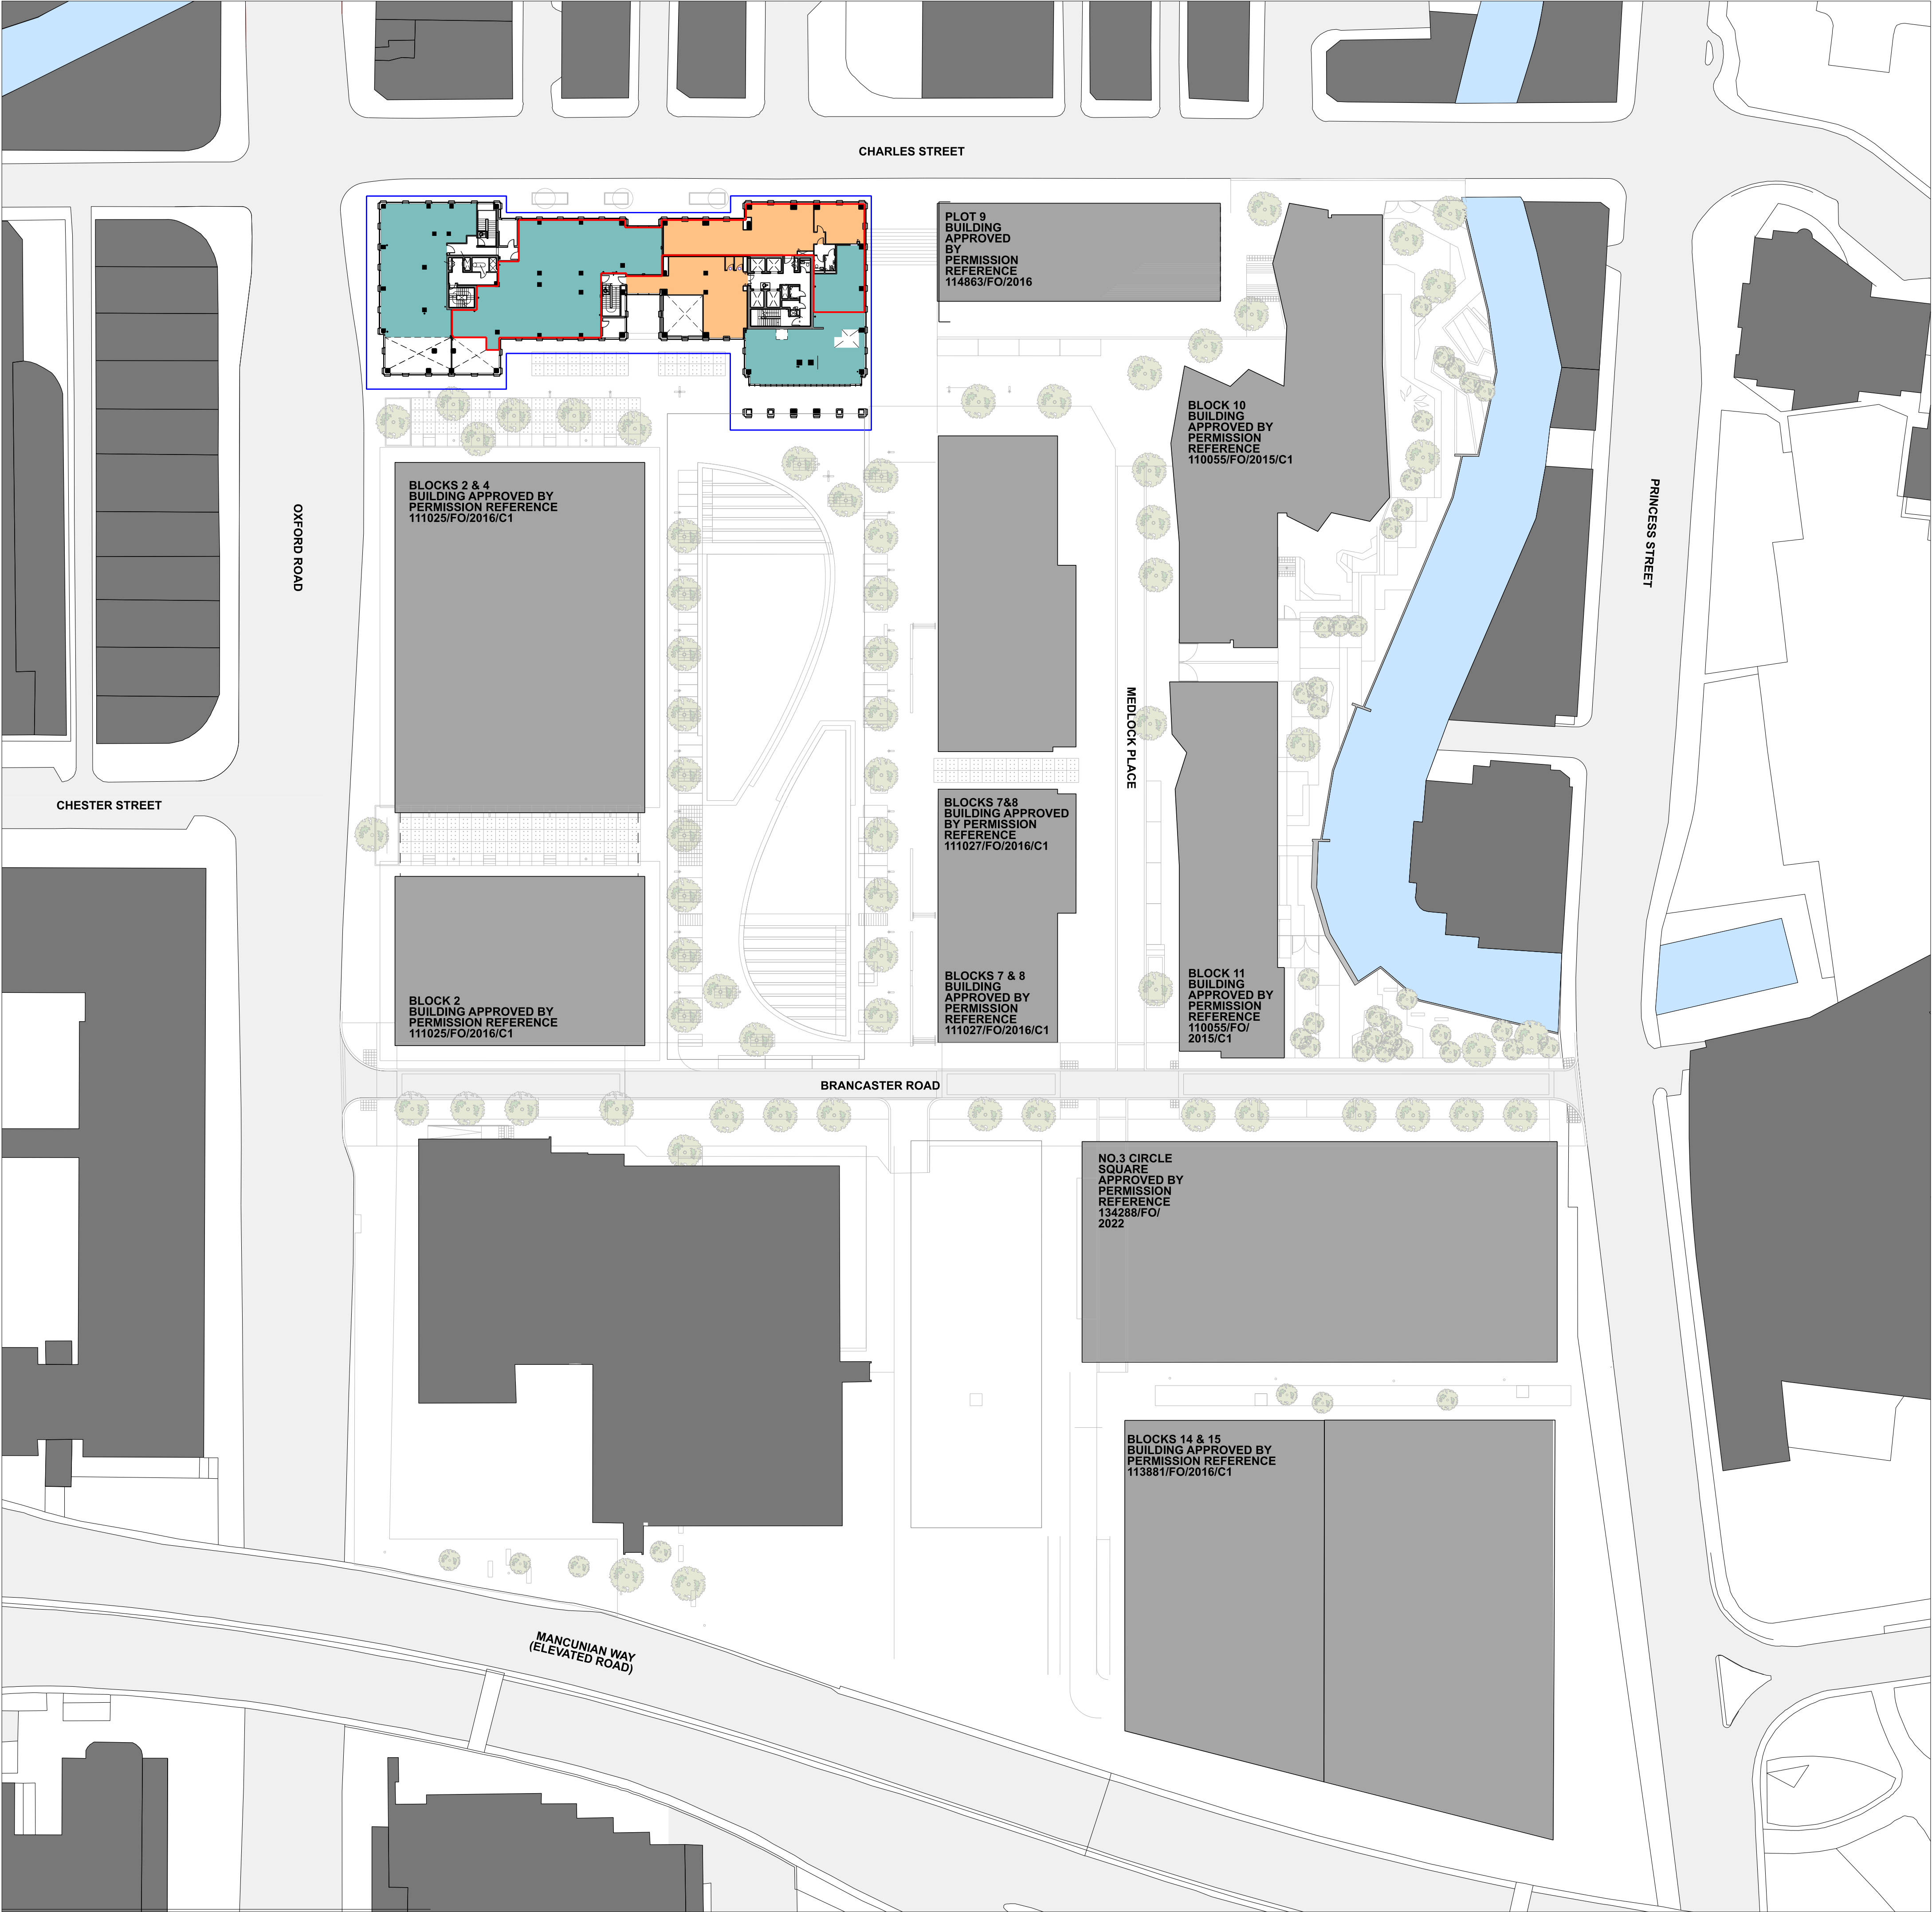

- Applicant land ownership
- Planning application site (mezzanine level only)
- Amenity Areas
- Retail Areas

Rev	Date	Amendment
P01	06.06.23	Issued for Planning

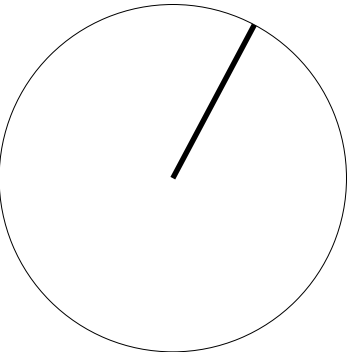

FalldenCleggBradleyStudios
LLP
Bath Brewery
Toll Bridge Road
Bath BA1 7DE
t 01225 852545
f 01225 852528
e bath@fcbstudios.com

CSAR BLOCK 5 & 6 Drawing No CSAR-FCBS-XX-XX-DR-1001	Rev P01
Drawing Name ILLUSTRATIVE SITE PLAN Do not scale Original printed at A3	Scale 1:500@A1 (1:1000@A3) Date 06.06.23 Drawn FCBS-MCR All dimensions to be checked on site