



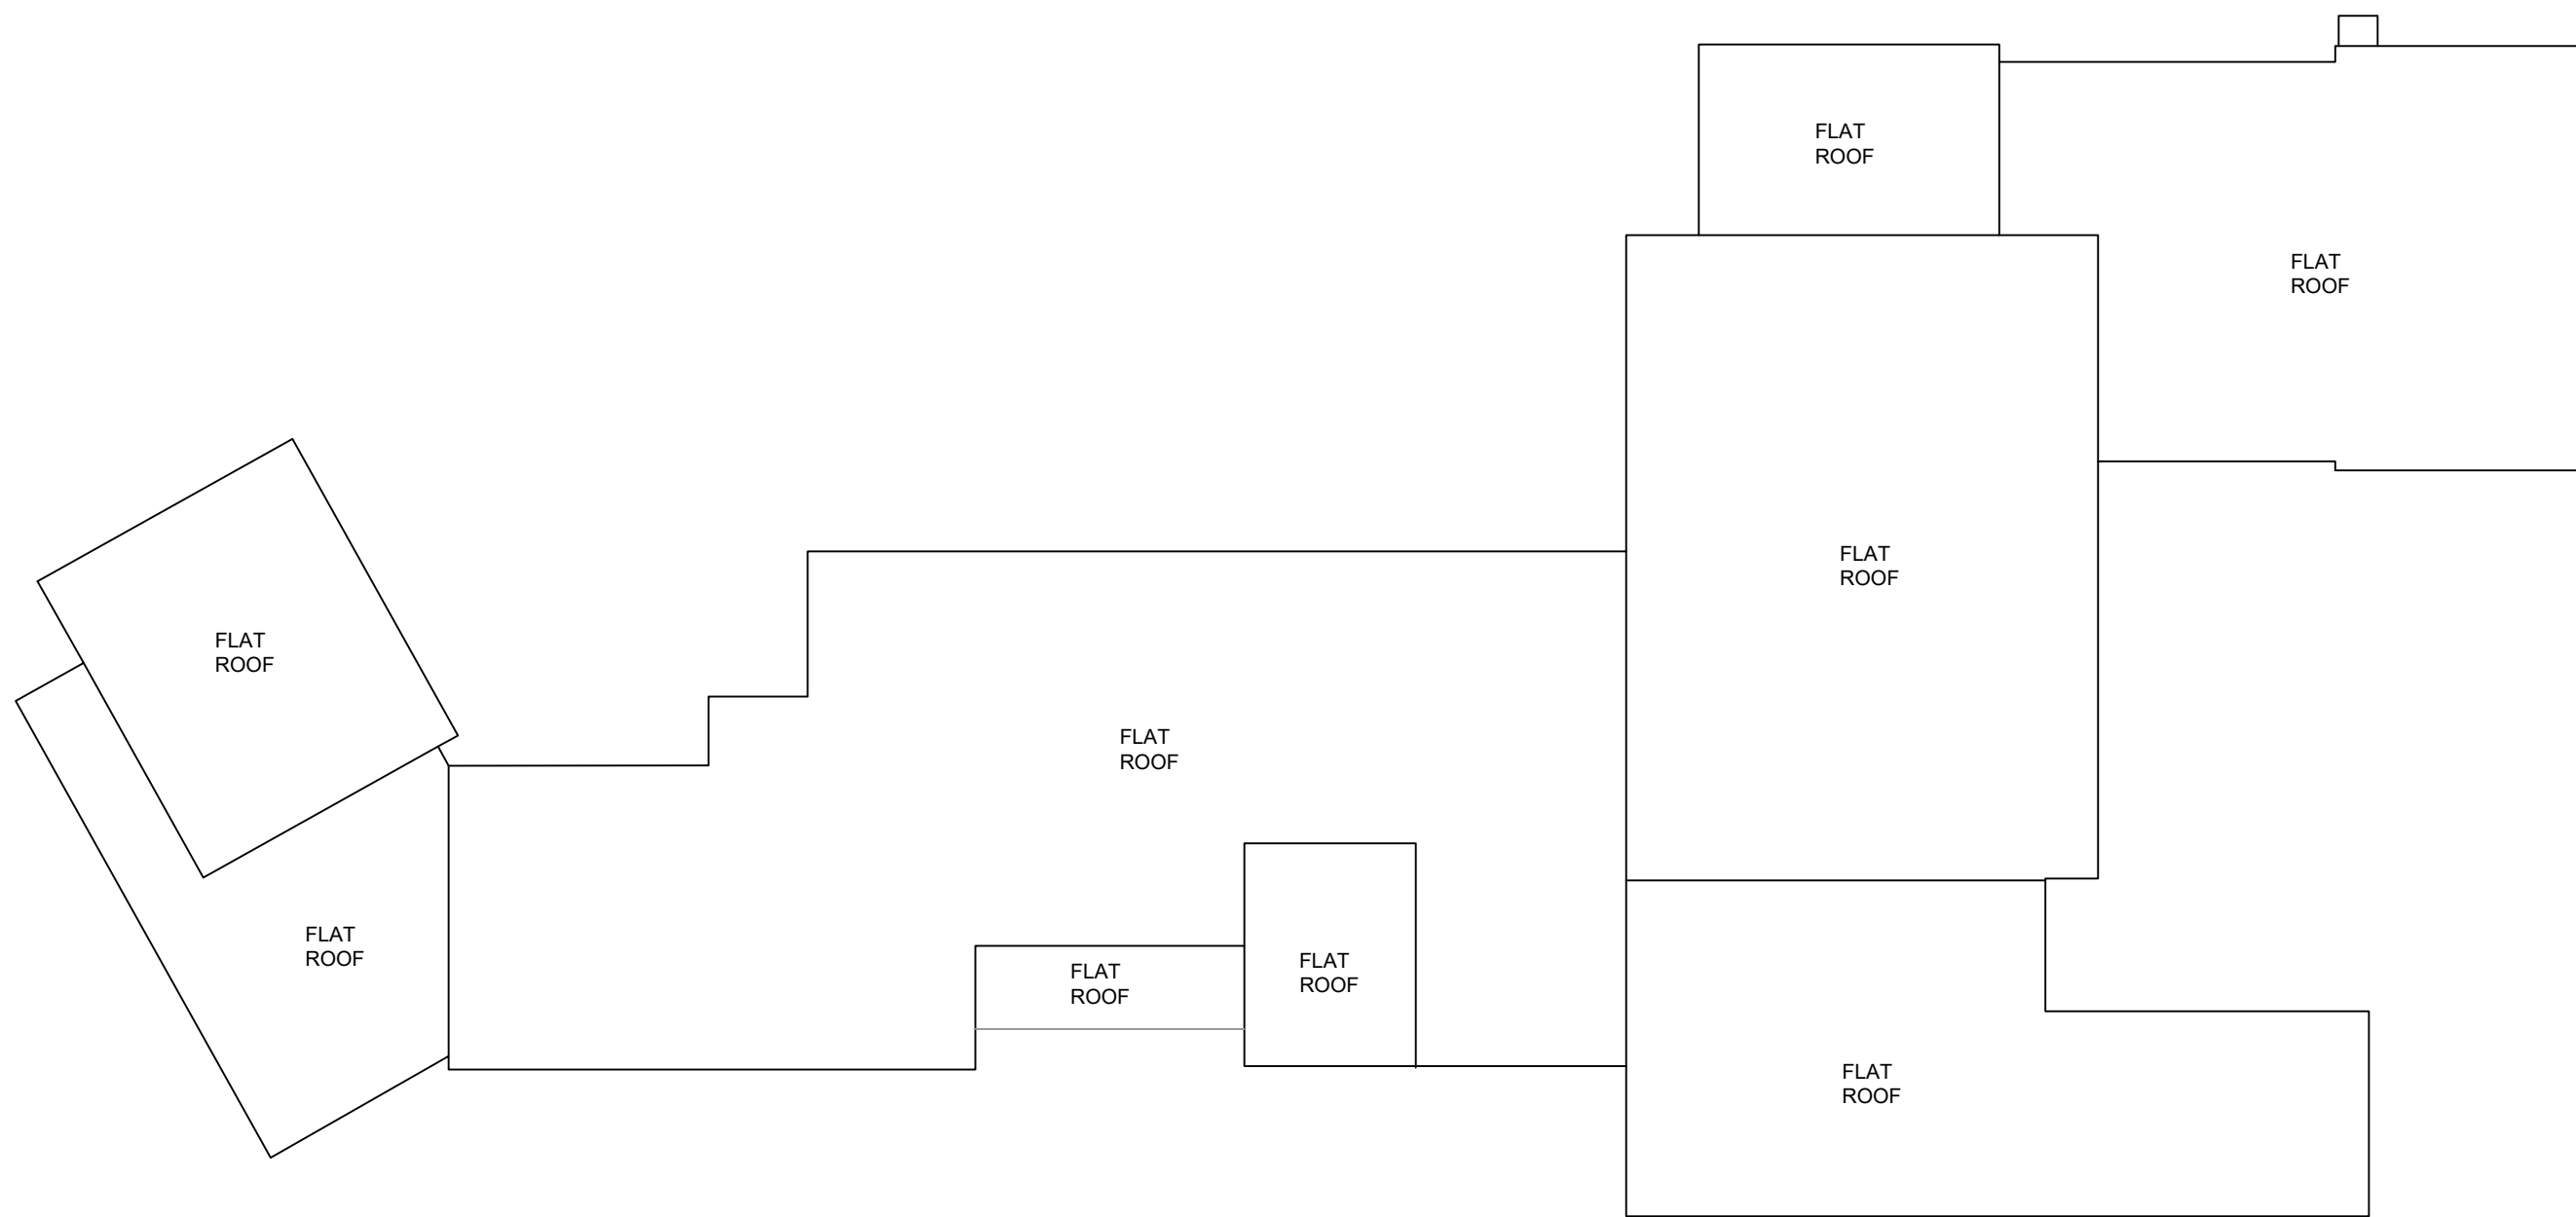

ROOF PLAN AS PROPOSED (unchanged)
Scale - 1:200

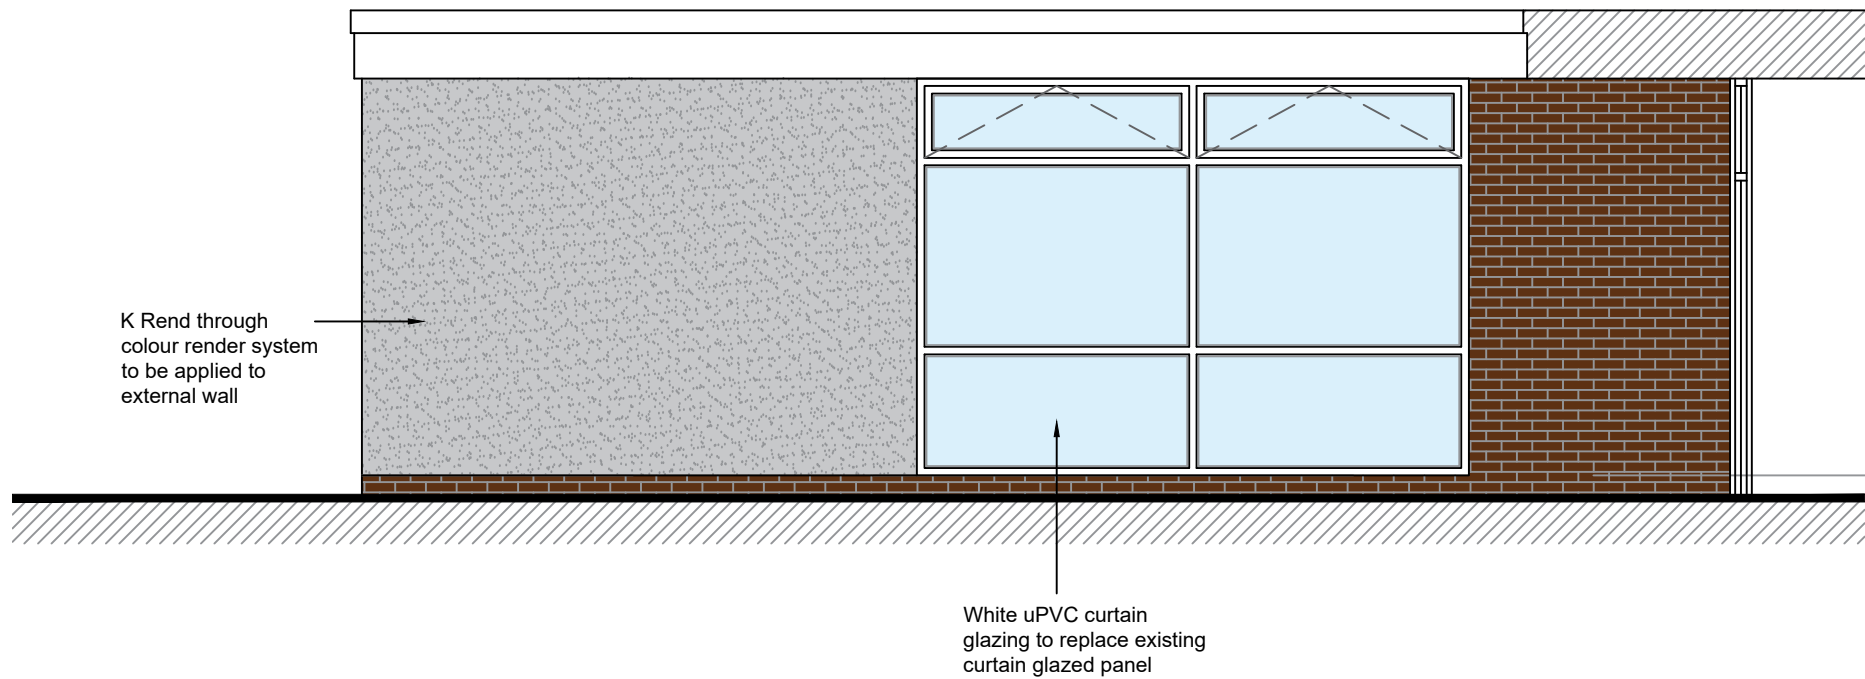

AFFECTED GABLE ELEVATION AS PROPOSED
Scale - 1:50



TYPICAL BUILDING SECTION AS PROPOSED
Scale - 1:50

FOR PLANNING

No.	Date	Description	Issued by
-----	------	-------------	-----------

ALL SAINTS C.E. PRIMARY SCHOOL,
CULCHETH LANE, NEWTON HEATH,
MANCHESTER, M40 1LS

PROPOSED SAFEGUARDING
IMPROVEMENTS INCLUDING MAIN
ENTRANCE AND CAR PARKING
ALTERATIONS

AFFECTED PORTION OF GABLE
ELEVATION AS PROPOSED AND TYPICAL
BUILDING SECTION AS PROPOSED AND
PROPOSED ROOF PLAN

Project number	342-06	P-08A
Date		
Drawn by	DM	
Checked by	OL3	

Scale @ A1 as noted

STUDIO OL3
ARCHITECTURAL DESIGN

Unit 7 Whitegate Business Centre, Jardine Way, Oldham, OL9 9JT
Email - design@studio-ol3.co.uk Web - www.studio-ol3.co.uk