



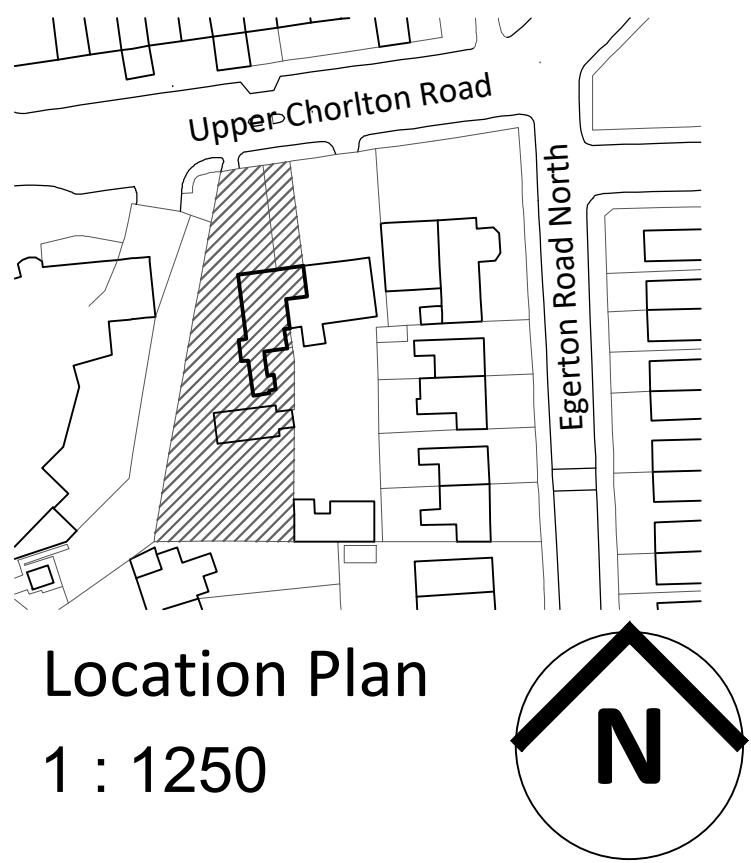

NOTES:  
FIGURED DIMENSIONS TO BE TAKEN IN PREFERENCE TO SCALED DIMENSIONS.  
ALL DIMENSIONS TO BE CHECKED ON SITE.

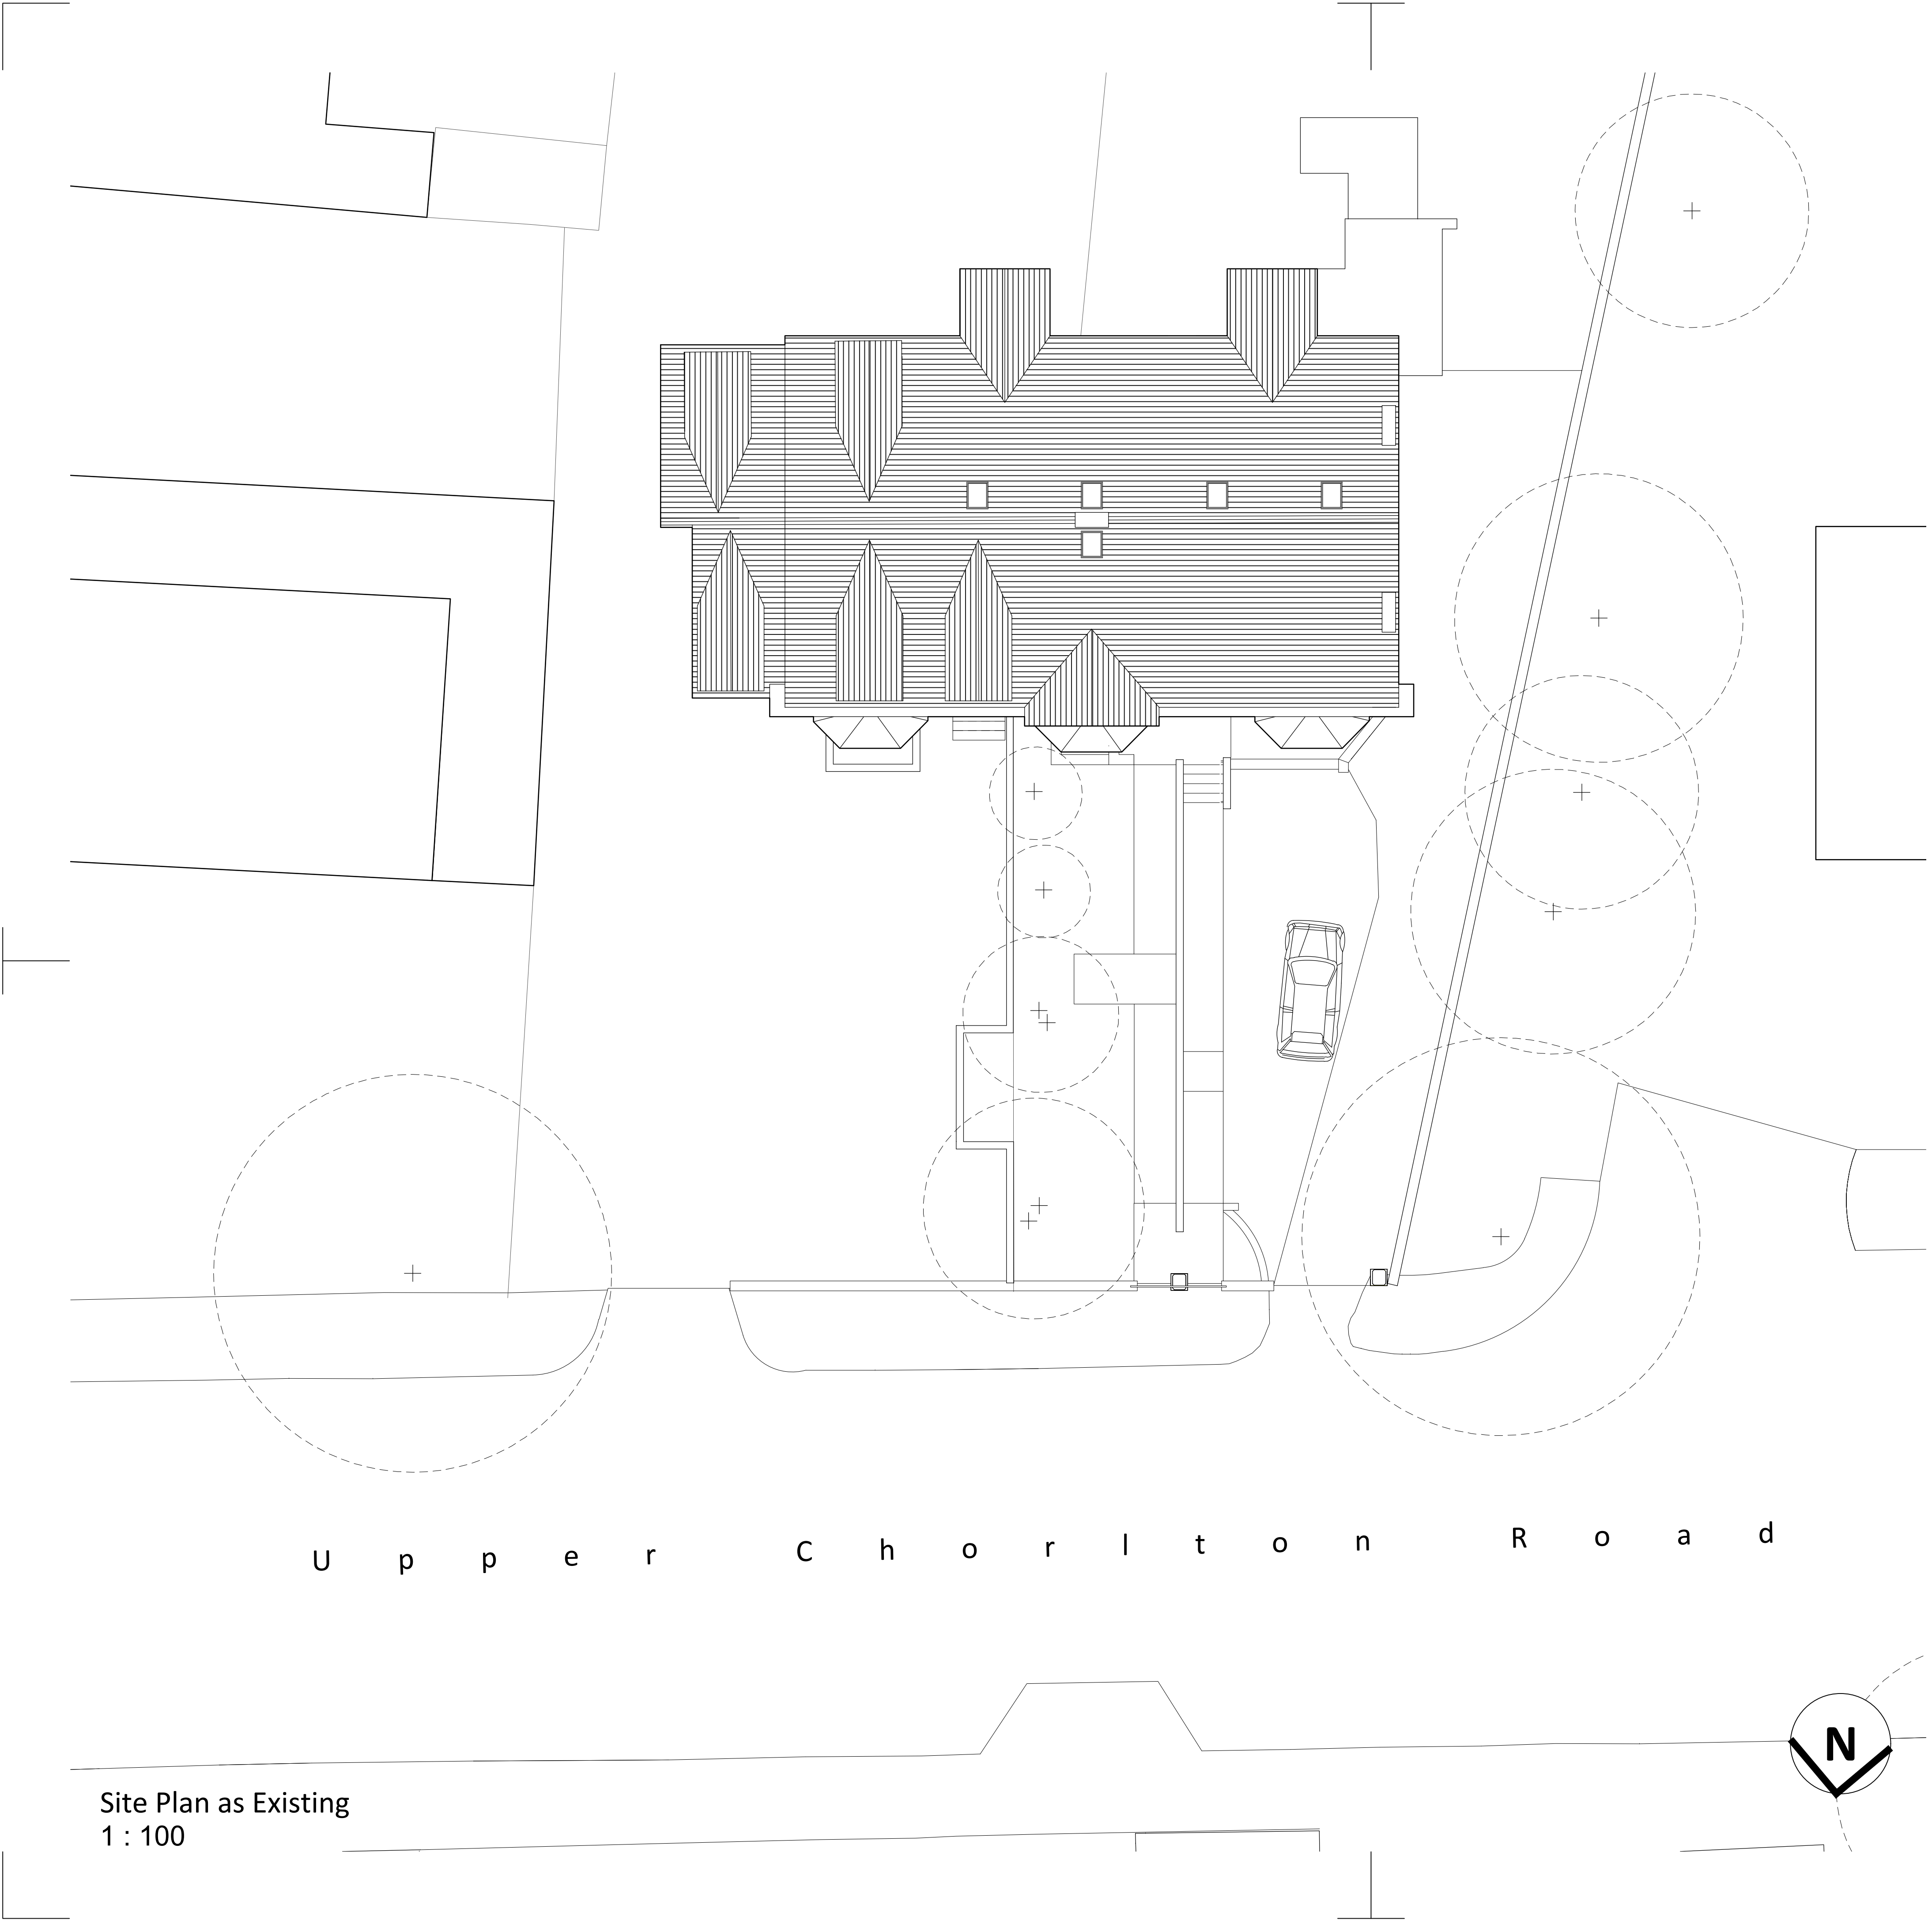

|   |  |                             |  |                            |                          |
|---|--|-----------------------------|--|----------------------------|--------------------------|
| Revision:   |  | Date:                       |  | Description:               |                          |
|                                              |  | <h1>GRAHAM<br/>SIBBALD</h1> |  |                            |                          |
| Chartered Surveyors and Property Consultants                                                                                      |  |                             |  |                            |                          |
| 233 St Vincent Street, Glasgow G2 5QY<br>Telephone 0141 332 1194 Fax 0141 332 9914<br>Website: www.g-s.co.uk Email: cad@g-s.co.uk |  |                             |  |                            |                          |
| Client<br>IVC Building UK, The Chocolate Factory, Keynsham, Bristol<br>BS31 2AU                                                   |  |                             |  |                            |                          |
| Project<br>EXTENSION TO VETERINARY PRACTICE                                                                                       |  |                             |  |                            |                          |
| Address<br>221 Upper Chorlton Road<br>Manchester<br>M16 0DE                                                                       |  |                             |  |                            |                          |
| Drawing Title<br>Site Plan as Existing                                                                                            |  |                             |  |                            |                          |
| Department No.<br>GB_ 13477   |  | Drg No.<br>L(90)001         |  | Revision<br>1st            | Sheet Size<br>1:100 @ A1 |
| Aims. No.<br>2023\02\0319   |  |                             |  | Drawing Status<br>Planning |                          |
| Drawn By<br>JW   |  | Checked By<br>CL            |  | Date<br>21/03/2023         |                          |
| PREPARED BY GRAHAM + SIBBALD TECHNICAL SERVICES LLP                                                                               |  |                             |  |                            |                          |