

© COPYRIGHT
The copyright in this drawing is vested in Sheppard Robson and no license or assignment of any kind has been, or is, granted to any third party whether by provision of copies or originals or otherwise unless agreed in writing.


DO NOT SCALE FROM THIS DRAWING
The contractor shall check and verify all dimensions on site and report any discrepancies in writing to Sheppard Robson before proceeding work.

FOR ELECTRONIC DATA ISSUE
Electronic Data / drawings are issued as "read only" and should not be interrogated for measurement. All dimensions and levels should read, only from those values stated in text, on the drawing.

LISTED BUILDING CONSENT
Old Bank is a Grade II listed building. If in doubt about any element please consult with the Architect.

1. General Arrangement drawings to be read in conjunction with specifications and schedules and SLIA Heritage & Conservation Strategies.
2. Proposed General Arrangement drawings subject to Planners approval.
3. Proposals subject to detailed site investigation and opening up works.
4. All dimensions and levels are to be checked on site prior to commencing work.
5. This drawing is to be read in conjunction with:
 - Sheppard Robson demolition drawings
 - SLIA Heritage and Method Statements
 - MAE drawings and specifications and BREEAM targets
6. Structural support to Structural Engineer's detail
7. All sewerage outlets subject to site review and consultation with specialist sub-contractor.

REV.	DATE	AMENDMENT
P01	16/02/23	Issue to design team for coordination
P02	27/04/23	Tender for Phase 1A

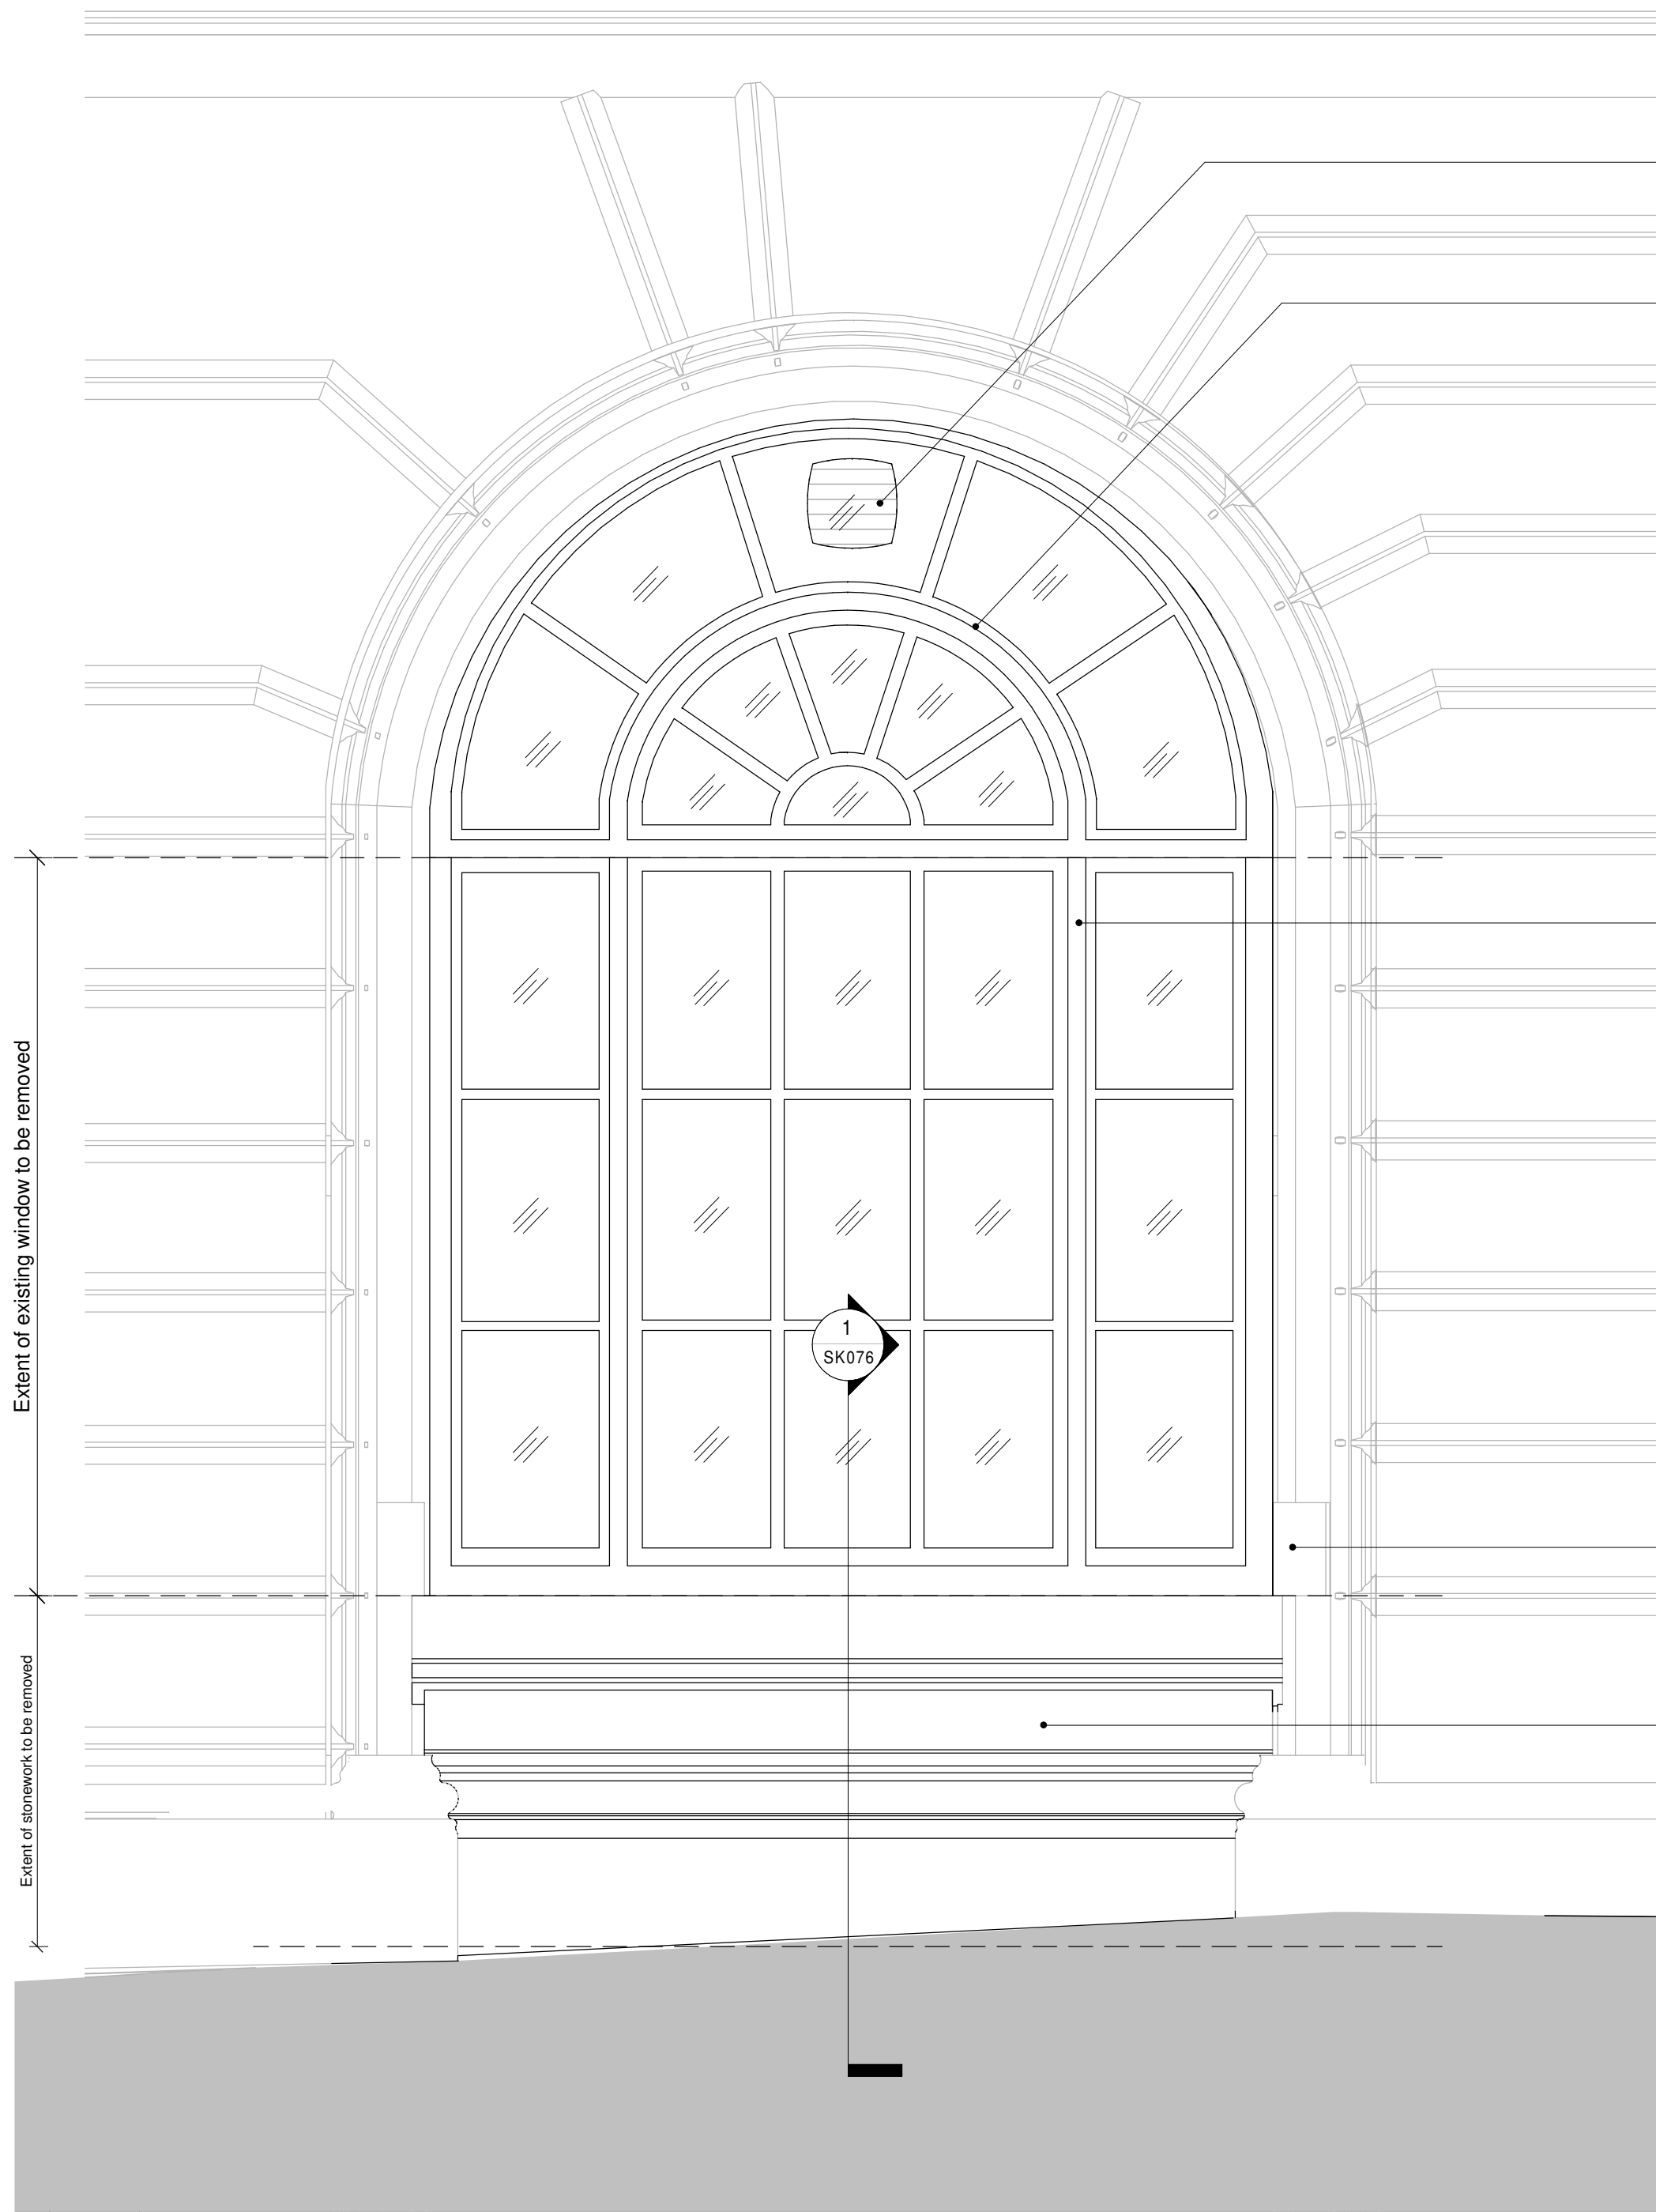


1 External Door Type D - South Elevation Existing Opening
32450 1 : 20

Ventaxia type fan
Existing semi circular frame to be retained and repaired where necessary

Existing window to be removed below semi circular fanlight

Non-original lights to be removed

Existing window cill and stonework to be carefully removed down to new FFL and made good

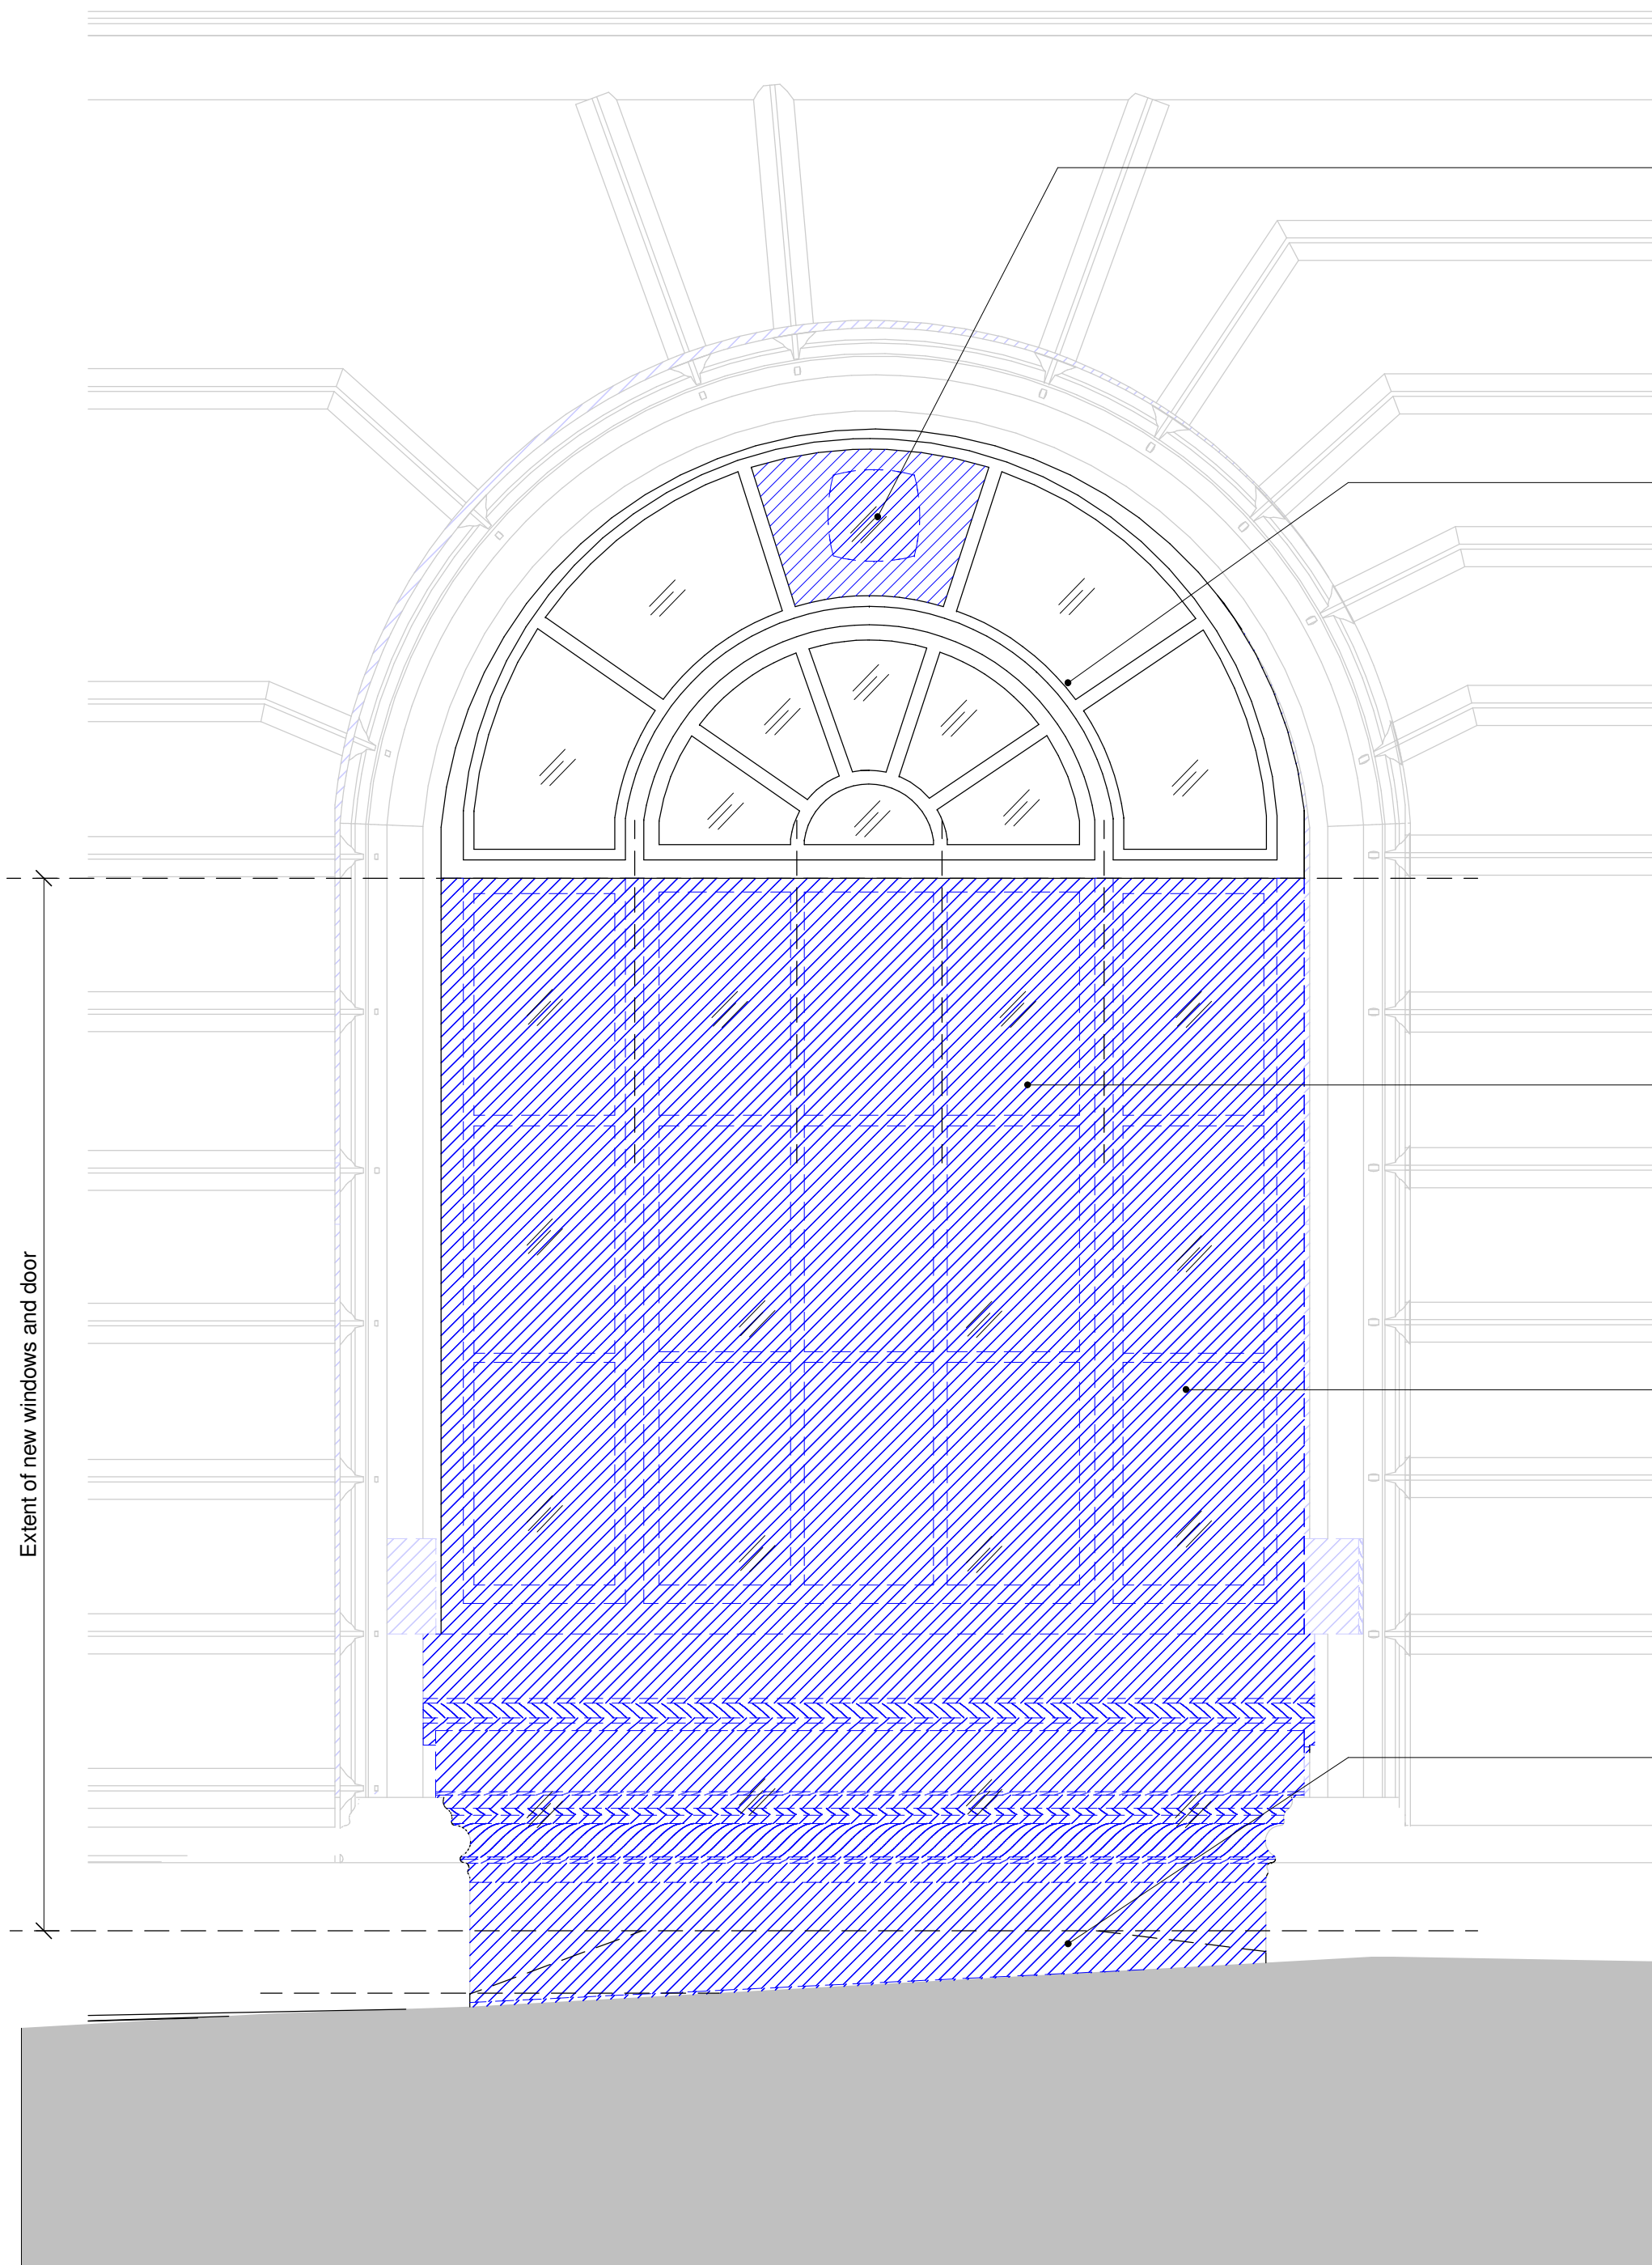

2 External Door Type D - South Elevation Proposed Opening
32450 1 : 20


Glass panel and fan removed

Existing paint to retained window frames to be removed and re-painted. Colour subject to MCC approval

Back painted glass to conceal mezzanine floor. Colour subject to MCC approval

Aluminium windows and door designed to replicate existing frame sizes. Colour subject to MCC approval

Paving graded up to new FFL to provide level access
Subject to Phase 1B Works

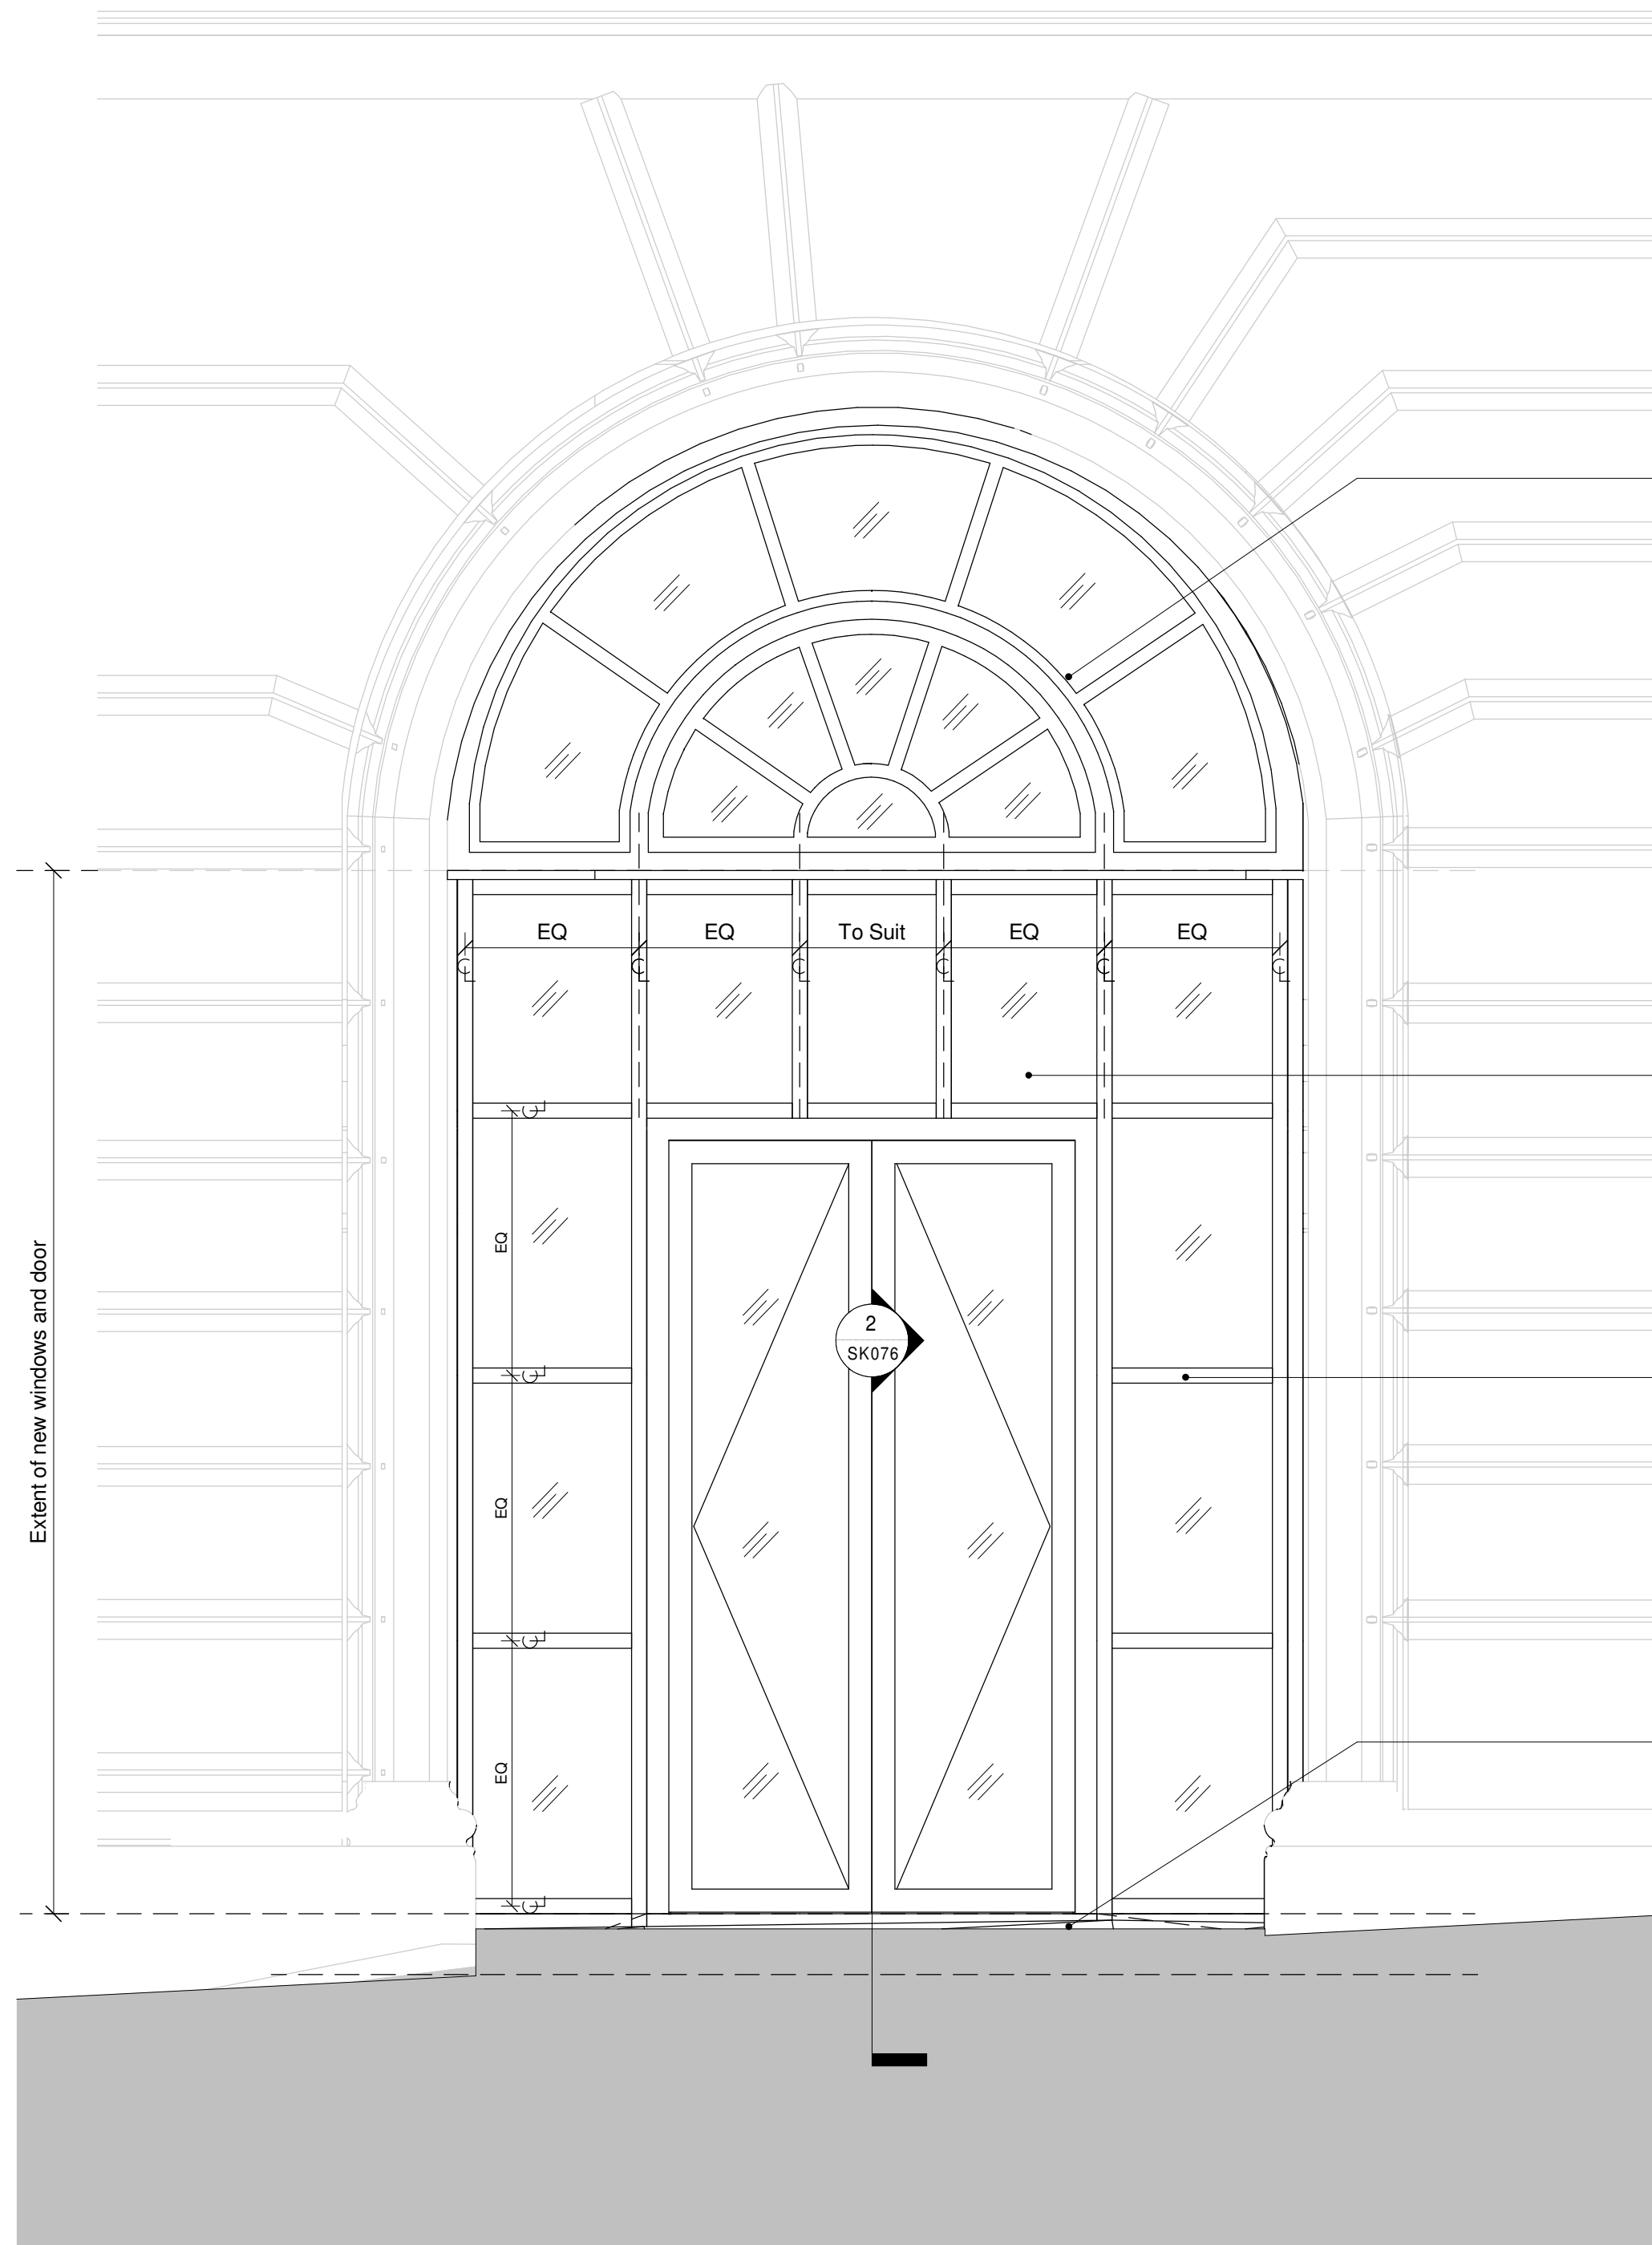

3 External Door Type D - South Elevation Proposed Opening
32450 1 : 20


Existing paint to retained window frames to be removed and re-painted. Colour subject to MCC approval

Back painted glass to conceal mezzanine floor. Colour subject to MCC approval

Aluminium windows and door designed to replicate existing frame sizes. Colour subject to MCC approval

Paving graded up to new FFL to provide level access
Subject to Phase 1B Works

KEYPLAN

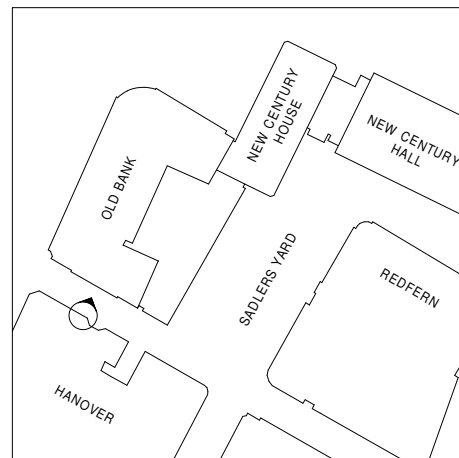

CLIENT

SHEPPARD ROBSON

77 Parkway Camden Town London NW1 7PU
T: +44 (0)20 7504 1700 E: london@sheppardrobson.com

PROJECT
Old Bank Building

SCALE@A0	DATE	ORIGINATOR	CHECKED	AUTHORISE
1 : 20	27/04/23	RM	RW	TOB

Proposed Cycle Entrance Elevations

For Information

STATUS	PURPOSE FOR ISSUE	SR NO.
S2	Tender for Phase 1A	6277
DRAWING NO.	REV.	
6277	SRA-XX-00-DR-A-32450	P02