



All dimensions are to be checked by client. Any discrepancies are to be reported to the Architect. This drawing to be Read in Conjunction with all associated Architects or Consultants Details & Specifications. This drawing is for illustrative purposes only and does not form part of any contract.

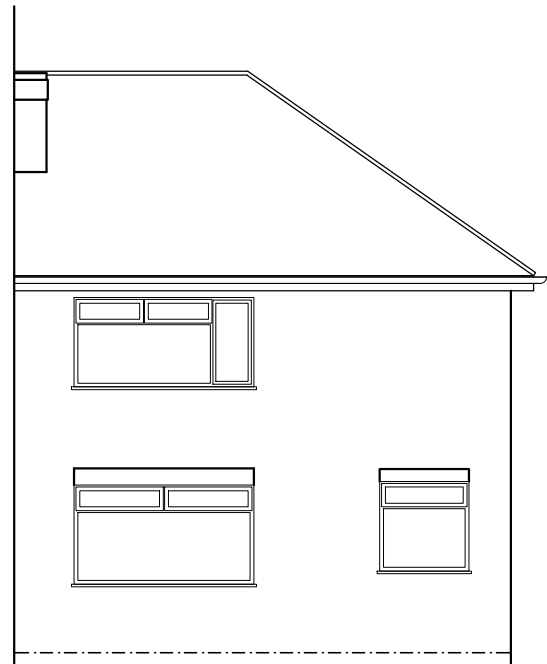


Rear Elevation

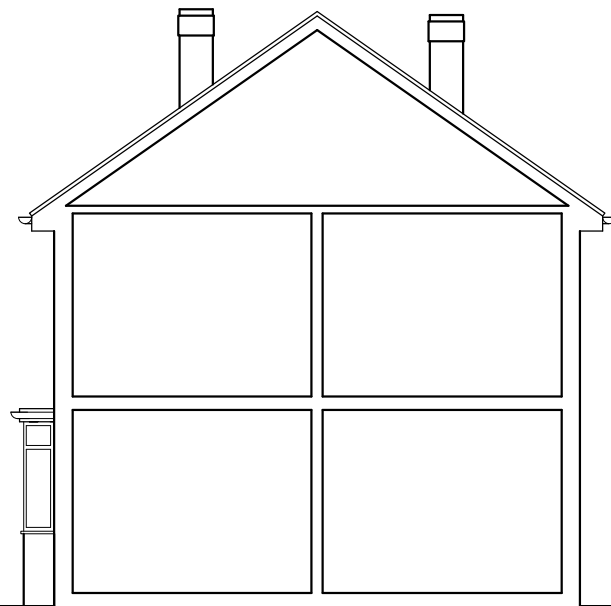


Side Elevation/Section



Scale Bar 1:100

 


Rear Elevation

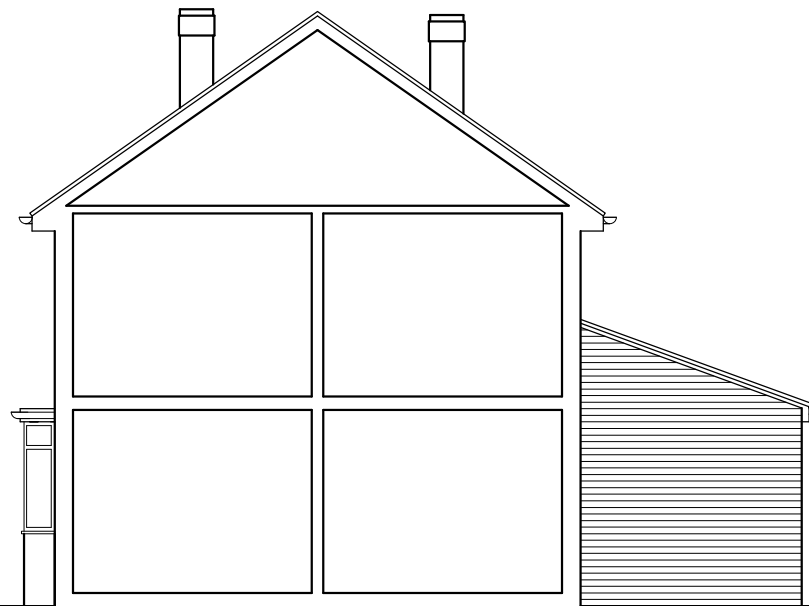

Side Elevation/Section

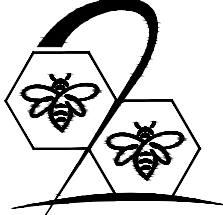

|                                                                                       |                  |   |     |
|---------------------------------------------------------------------------------------|------------------|---|-----|
|                                                                                       |                  |   |     |
| Date.                                                                                 | Revision.        | By.   | No. |
|  |                  | <p><b>B2 Architecture Limited</b><br/>         20 Beech Road,<br/>         Altrincham,<br/>         Cheshire,<br/>         WA15 9PP</p> <p>Tel No. 0161 928 0051</p> <p>Email : enquiry@b2architecture.co.uk</p> |     |
| <b>B2ARCHITECTURE</b>                                                                 |                  |   |     |
| Proposed development at.                                                              |                  | 15 Withenfield Road<br>Wythenshawe   |     |
| Client.                                                                               |                  | Mr A Barry   |     |
| Drawing title.                                                                        |                  | Existing & Proposed   |     |
| Status. Planning                                                                      | Date. APRIL 2023 |   |     |
| Scale. 1:100 @ A1                                                                     | Drawn. PGJA      |   |     |
| Checked. B2 Architecture                                                              |                  |   |     |
| Job No. 23-32                                                                         |                  | Drawing No. 01   |     |
| Revision.                                                                             |                  |   |     |

© THIS DRAWING AND THE BUILDING WORKS DEPICTED THEREIN ARE THE COPYRIGHT OF B2 ARCHITECTURE LIMITED AND MAY NOT BE USED, COPIED OR AMENDED EXCEPT BY WRITTEN PERMISSION.