



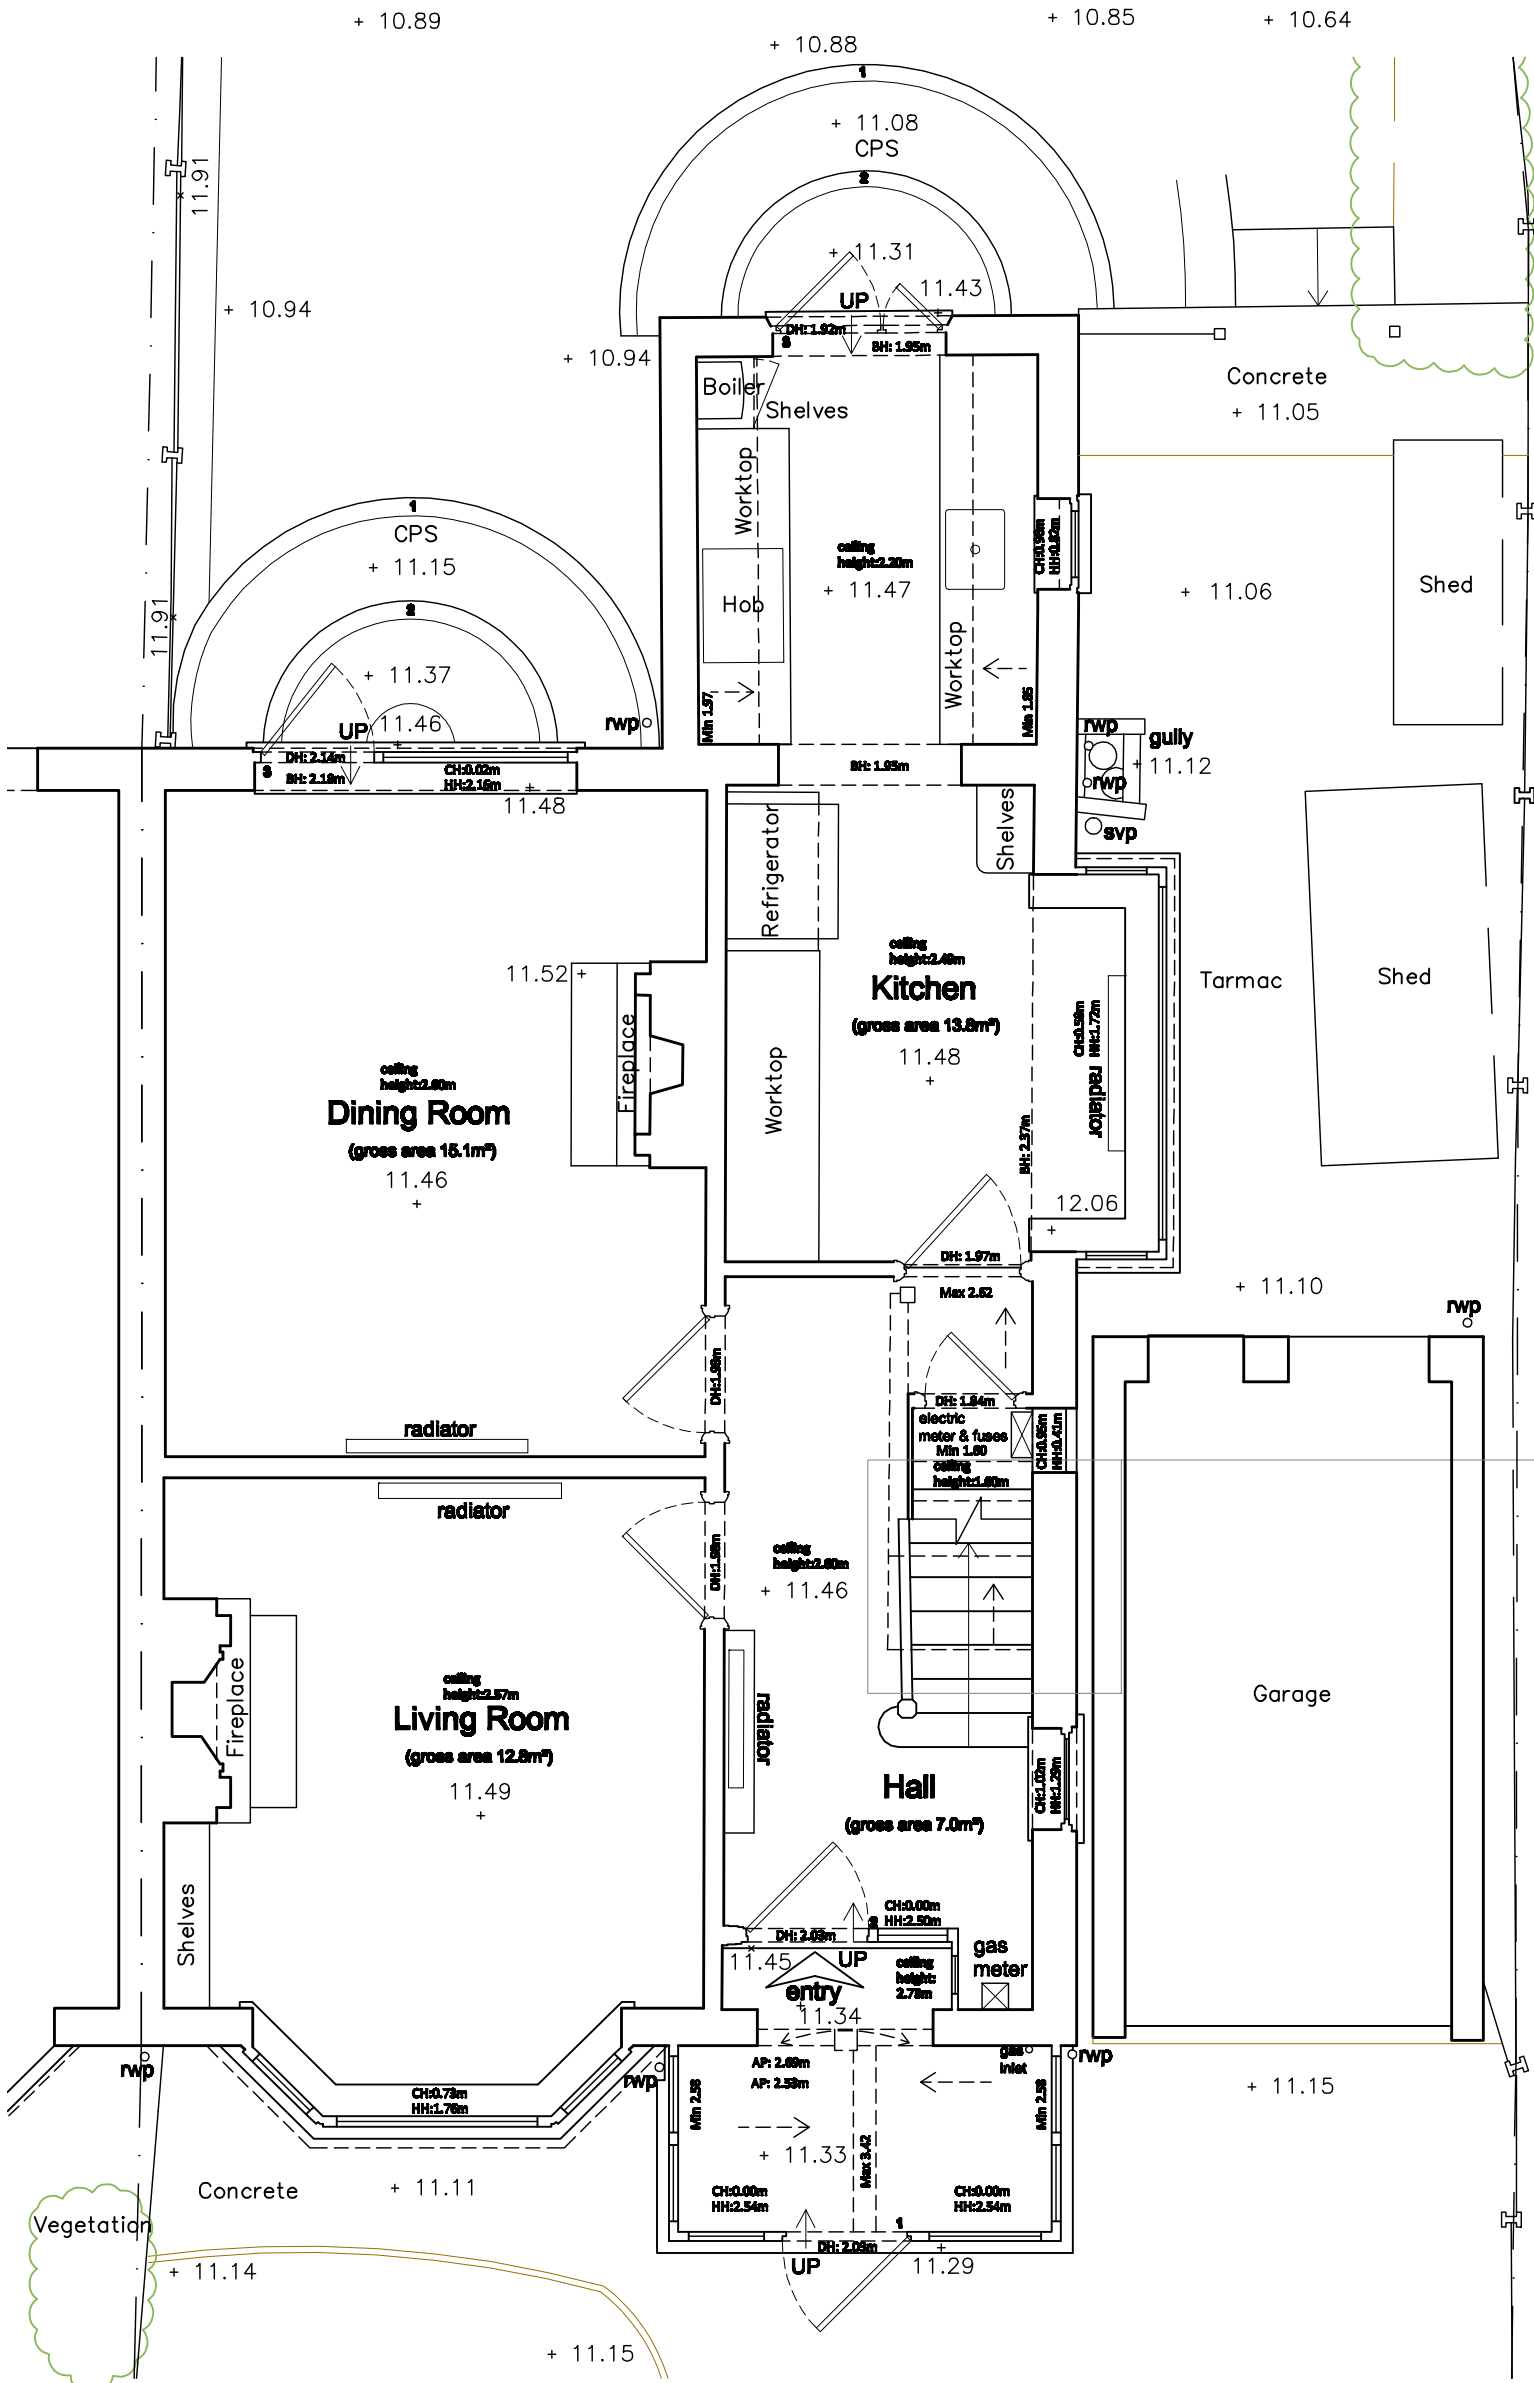

P Planning Submission				18.08.2023	BN	
issue	description	date	drawn	checked		
DRAWING STATUS						
P- PLANNING		T- TENDER		C- CONSTRUCTION		R- RECORD
PLANNING						
 Ibelin Architecture						
59 Kensington Road // Chorlton // Manchester // M21 9WU // T: 07768 512 885 // E: info@ibelin.co.uk // W: www.ibelin.co.uk						
Client: Mr. J. & Mrs. A. Jhooty 						
Job: 55 Crimsworth Avenue, Chorlton, Manchester. M16 0EB.						
Title: Ground Floor Plan - Existing						
Scale: 1:50 @ A3						
Job Number	Drawing Number		Issue			
2301	002		P			

- GENERAL NOTES
1. Dimensions must not be scaled from this drawing. Any discrepancies are to be discussed with Ibelin Architecture.
 2. Ibelin Architecture is to be notified of any discrepancies in writing.
 3. All dimensions are in millimetres unless otherwise stated.
 4. All dimensions should be verified on site before commencement of any work.
 5. Copyright to remain the property of Ibelin Architecture in accordance with the Copyright, Designs and Patents Act 1988.

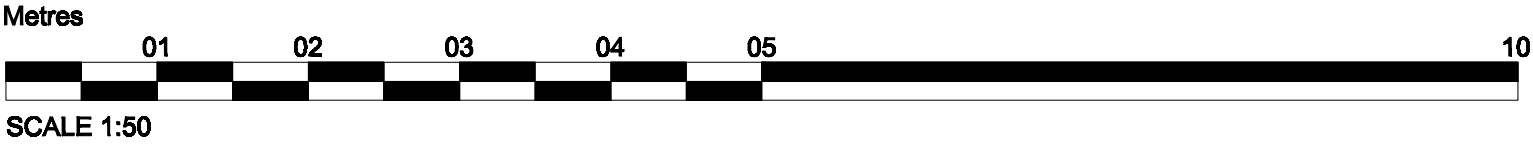

Ground Floor Plan - Existing scale 1:50 @ A3