



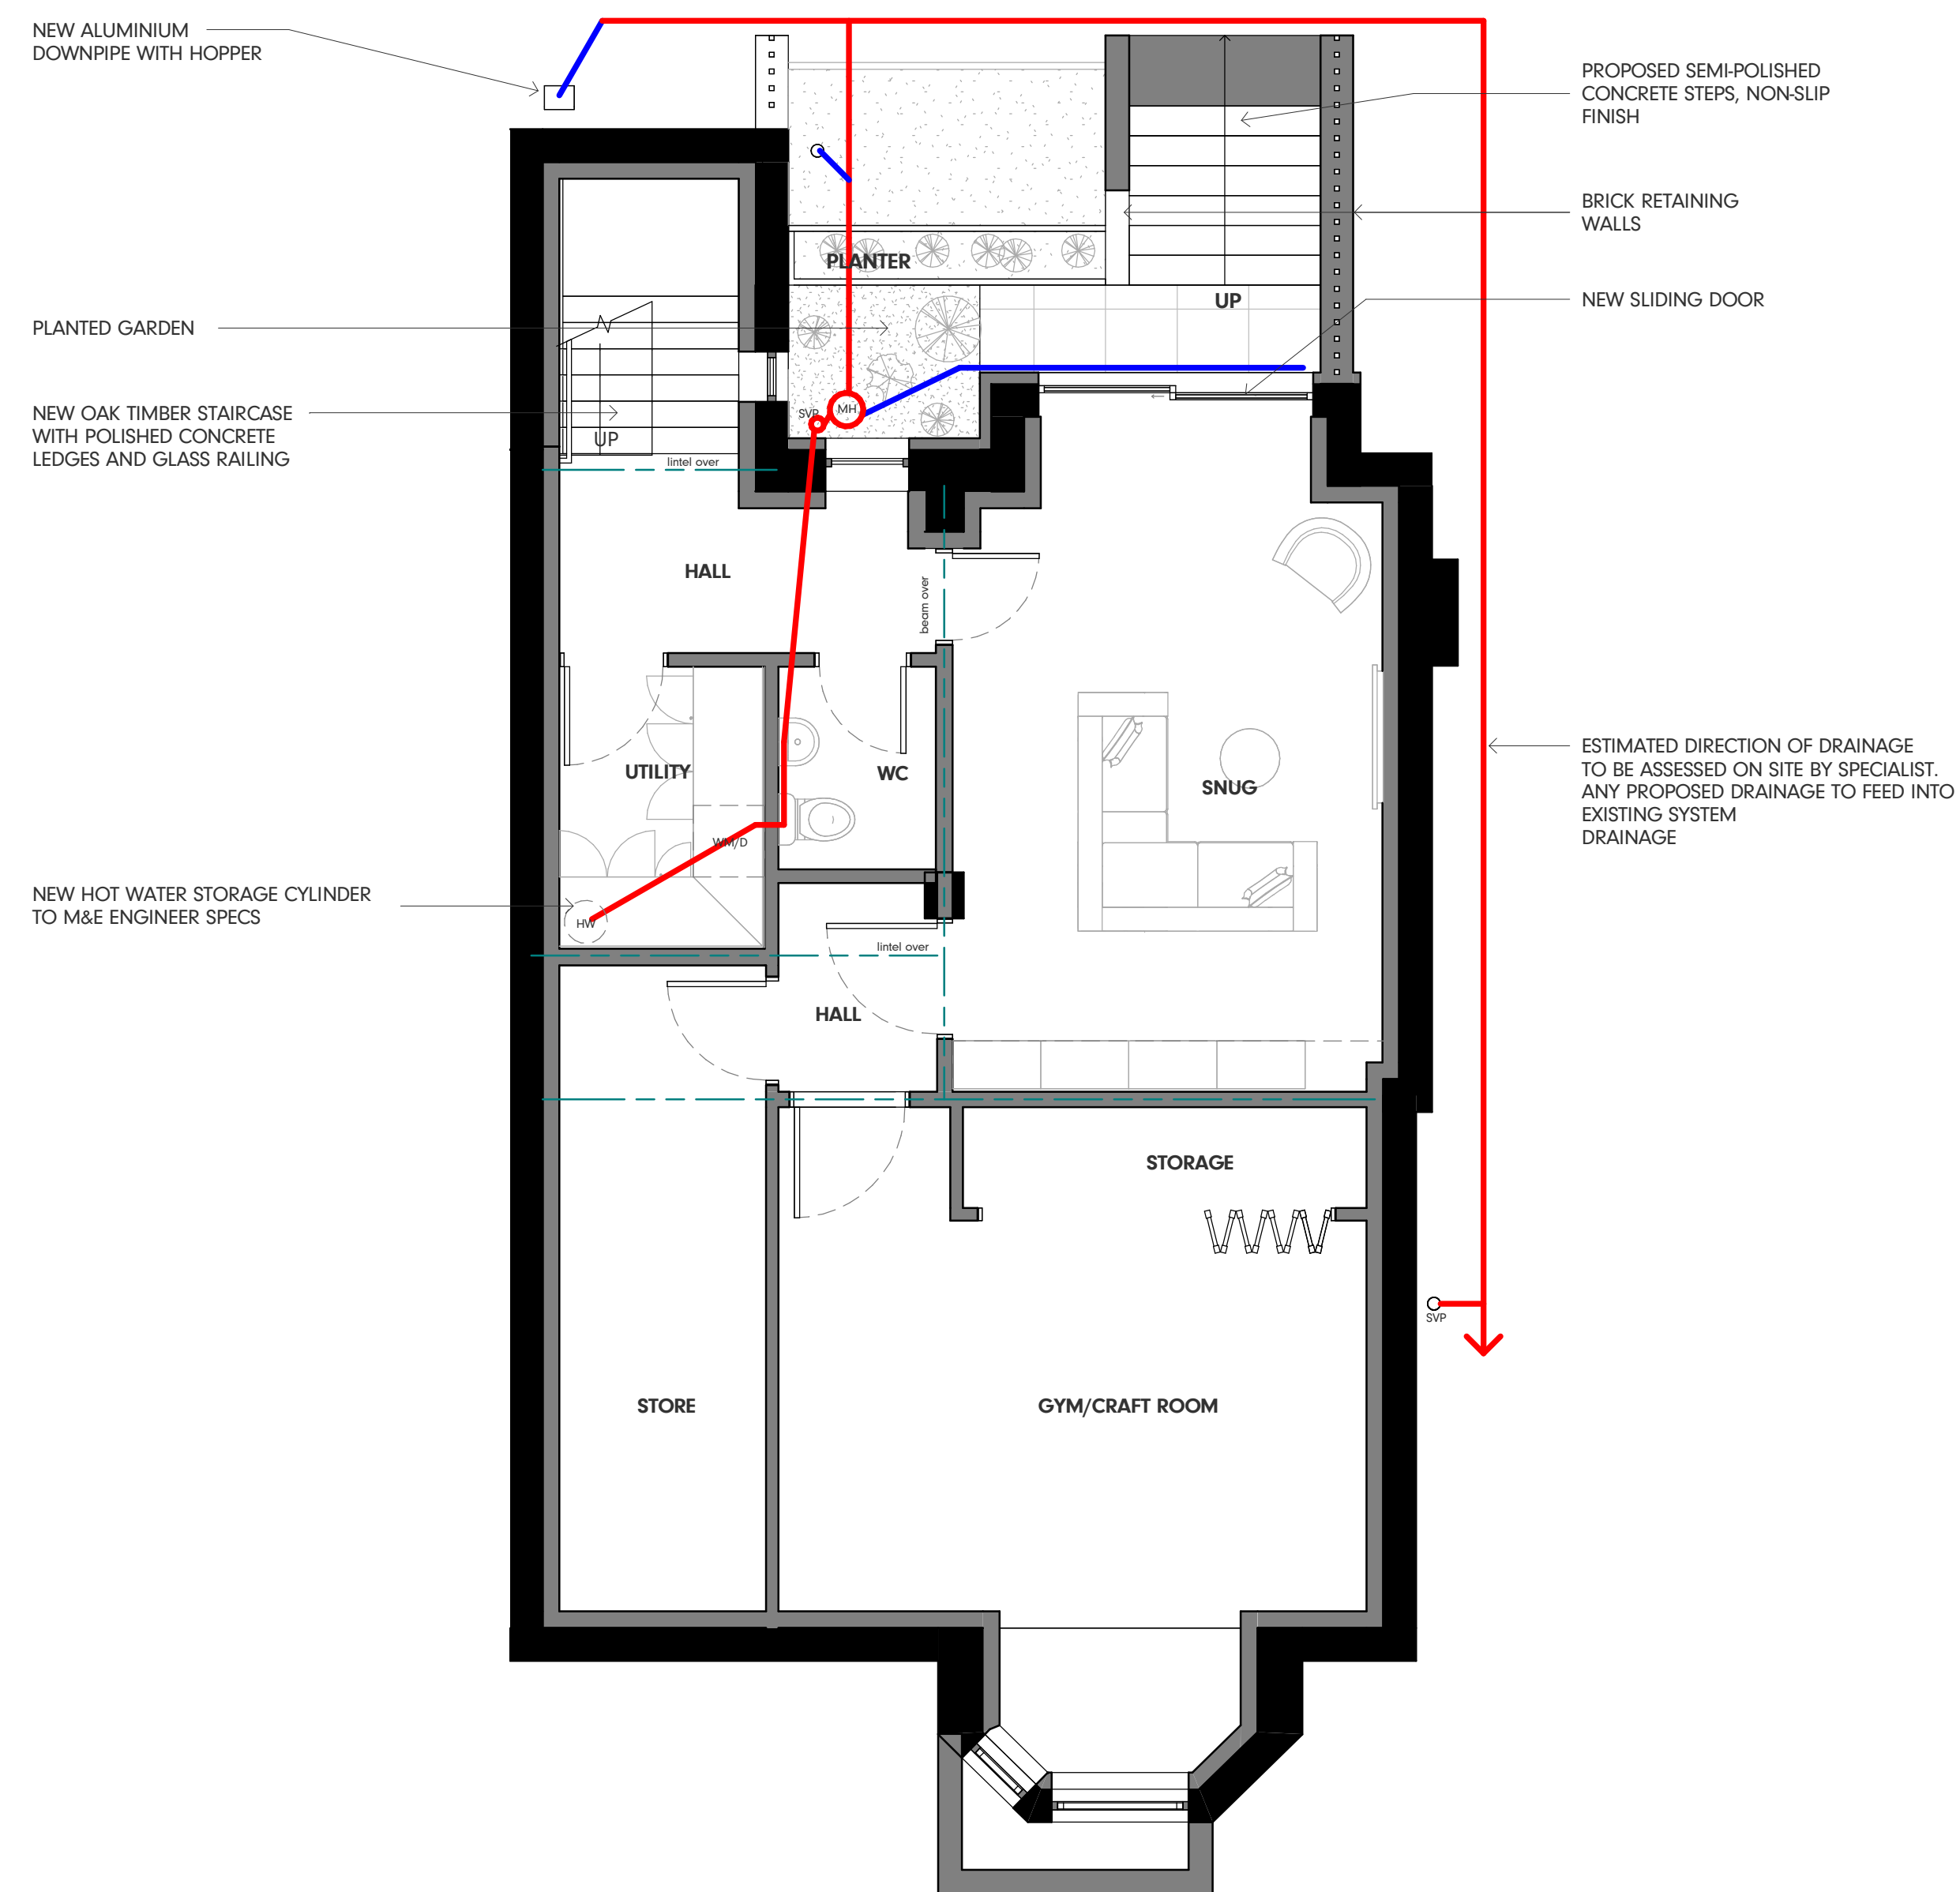

Proposed Basement Plan

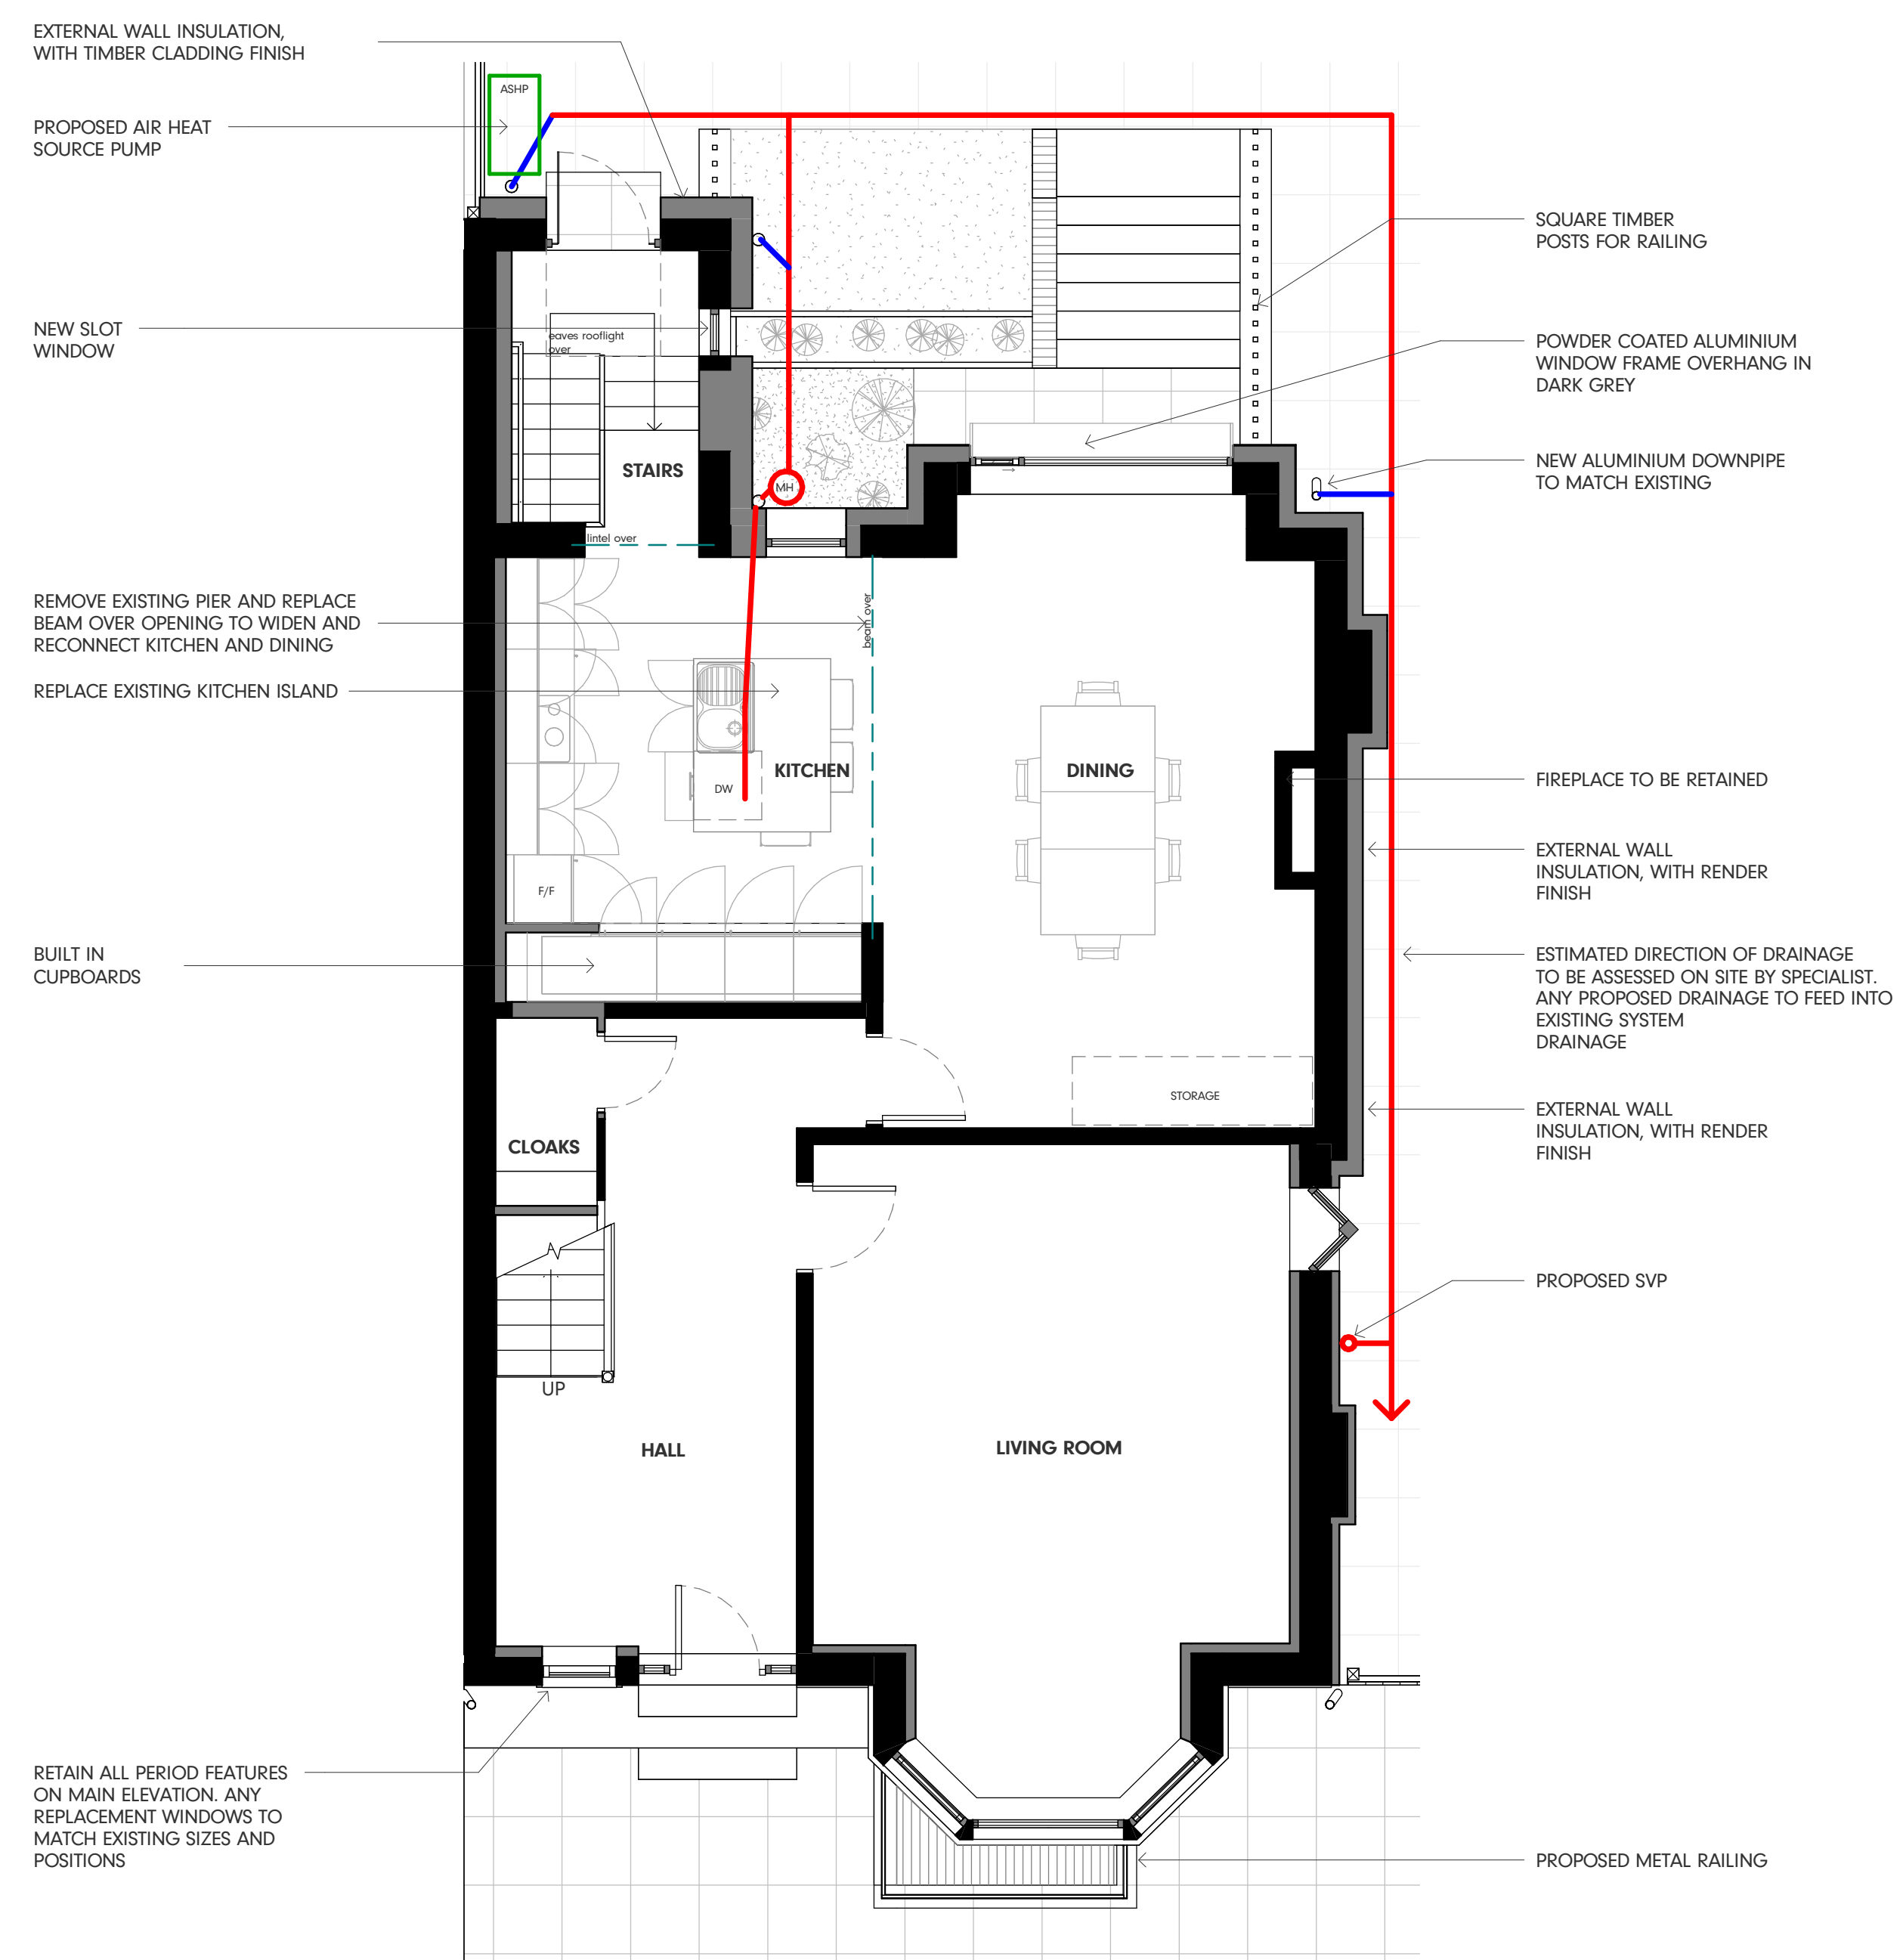

Proposed Ground Floor Plan


P1	PLANNING ISSUE	IGS	4/04/2023
Ref	Revision	By	Date

This drawing is © Architecture Unknown Limited and is not to be copied, reproduced or re-distributed either in whole or in part without the prior written permission of the originator.

The originator shall have no responsibility for any liability, loss, cost, damage or expense arising from or relating to any use of this document other than for its intended purpose on this project.

This drawing shall be read in conjunction with all other relevant drawings, specifications and associated documentation. Any discrepancies, errors or omissions are to be reported to the originator

All dimensions are to be checked on site by the contractor prior to proceeding with any work.

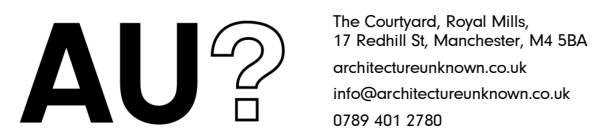

Sheet:
PROPOSED GA FLOOR PLANS (SHEET 1)

Client:
DAVID RIDING & KIM MACLEOD

Project:
27 ZETLAND ROAD, CHORLTON,
MANCHESTER

Drawn by: KD	Date: AUG 22	Size: A1
Checked by: AU	Date: AUG 22	
Scale: 1 : 50	Drawing no. 22.115.303	Rev: P1

