





01 East Elevation
1 : 200

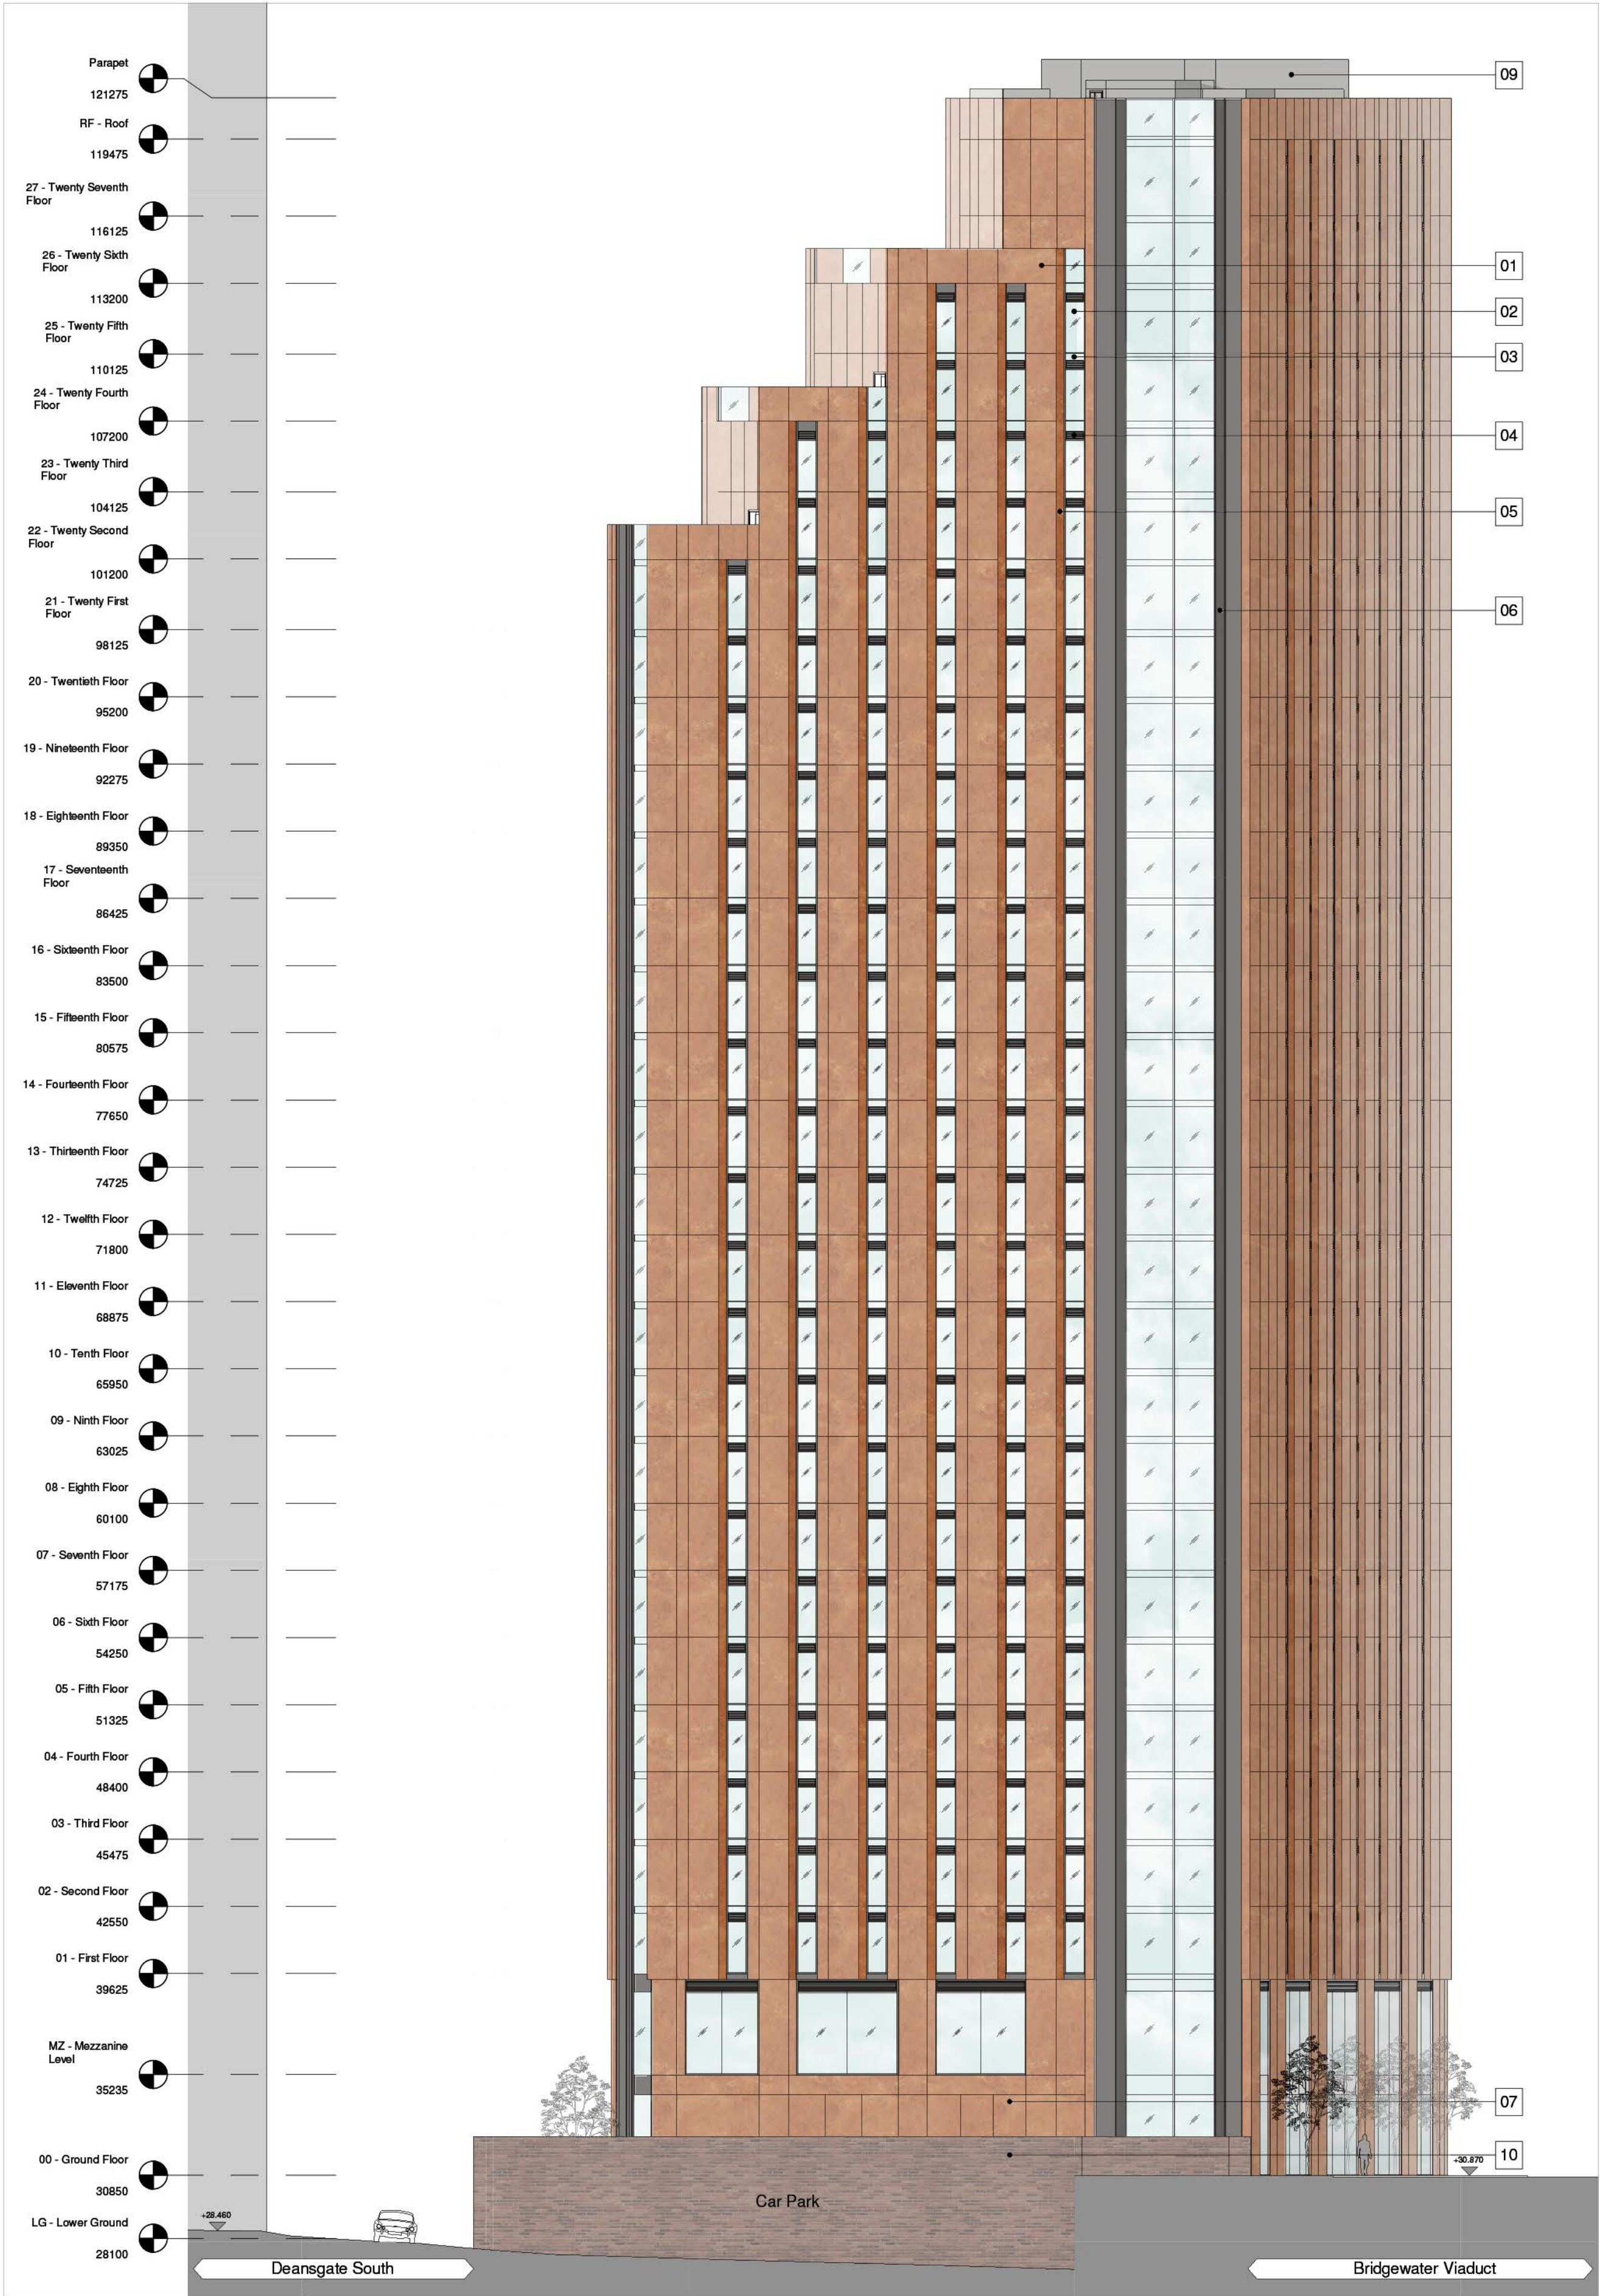

02 West Elevation
1 : 200

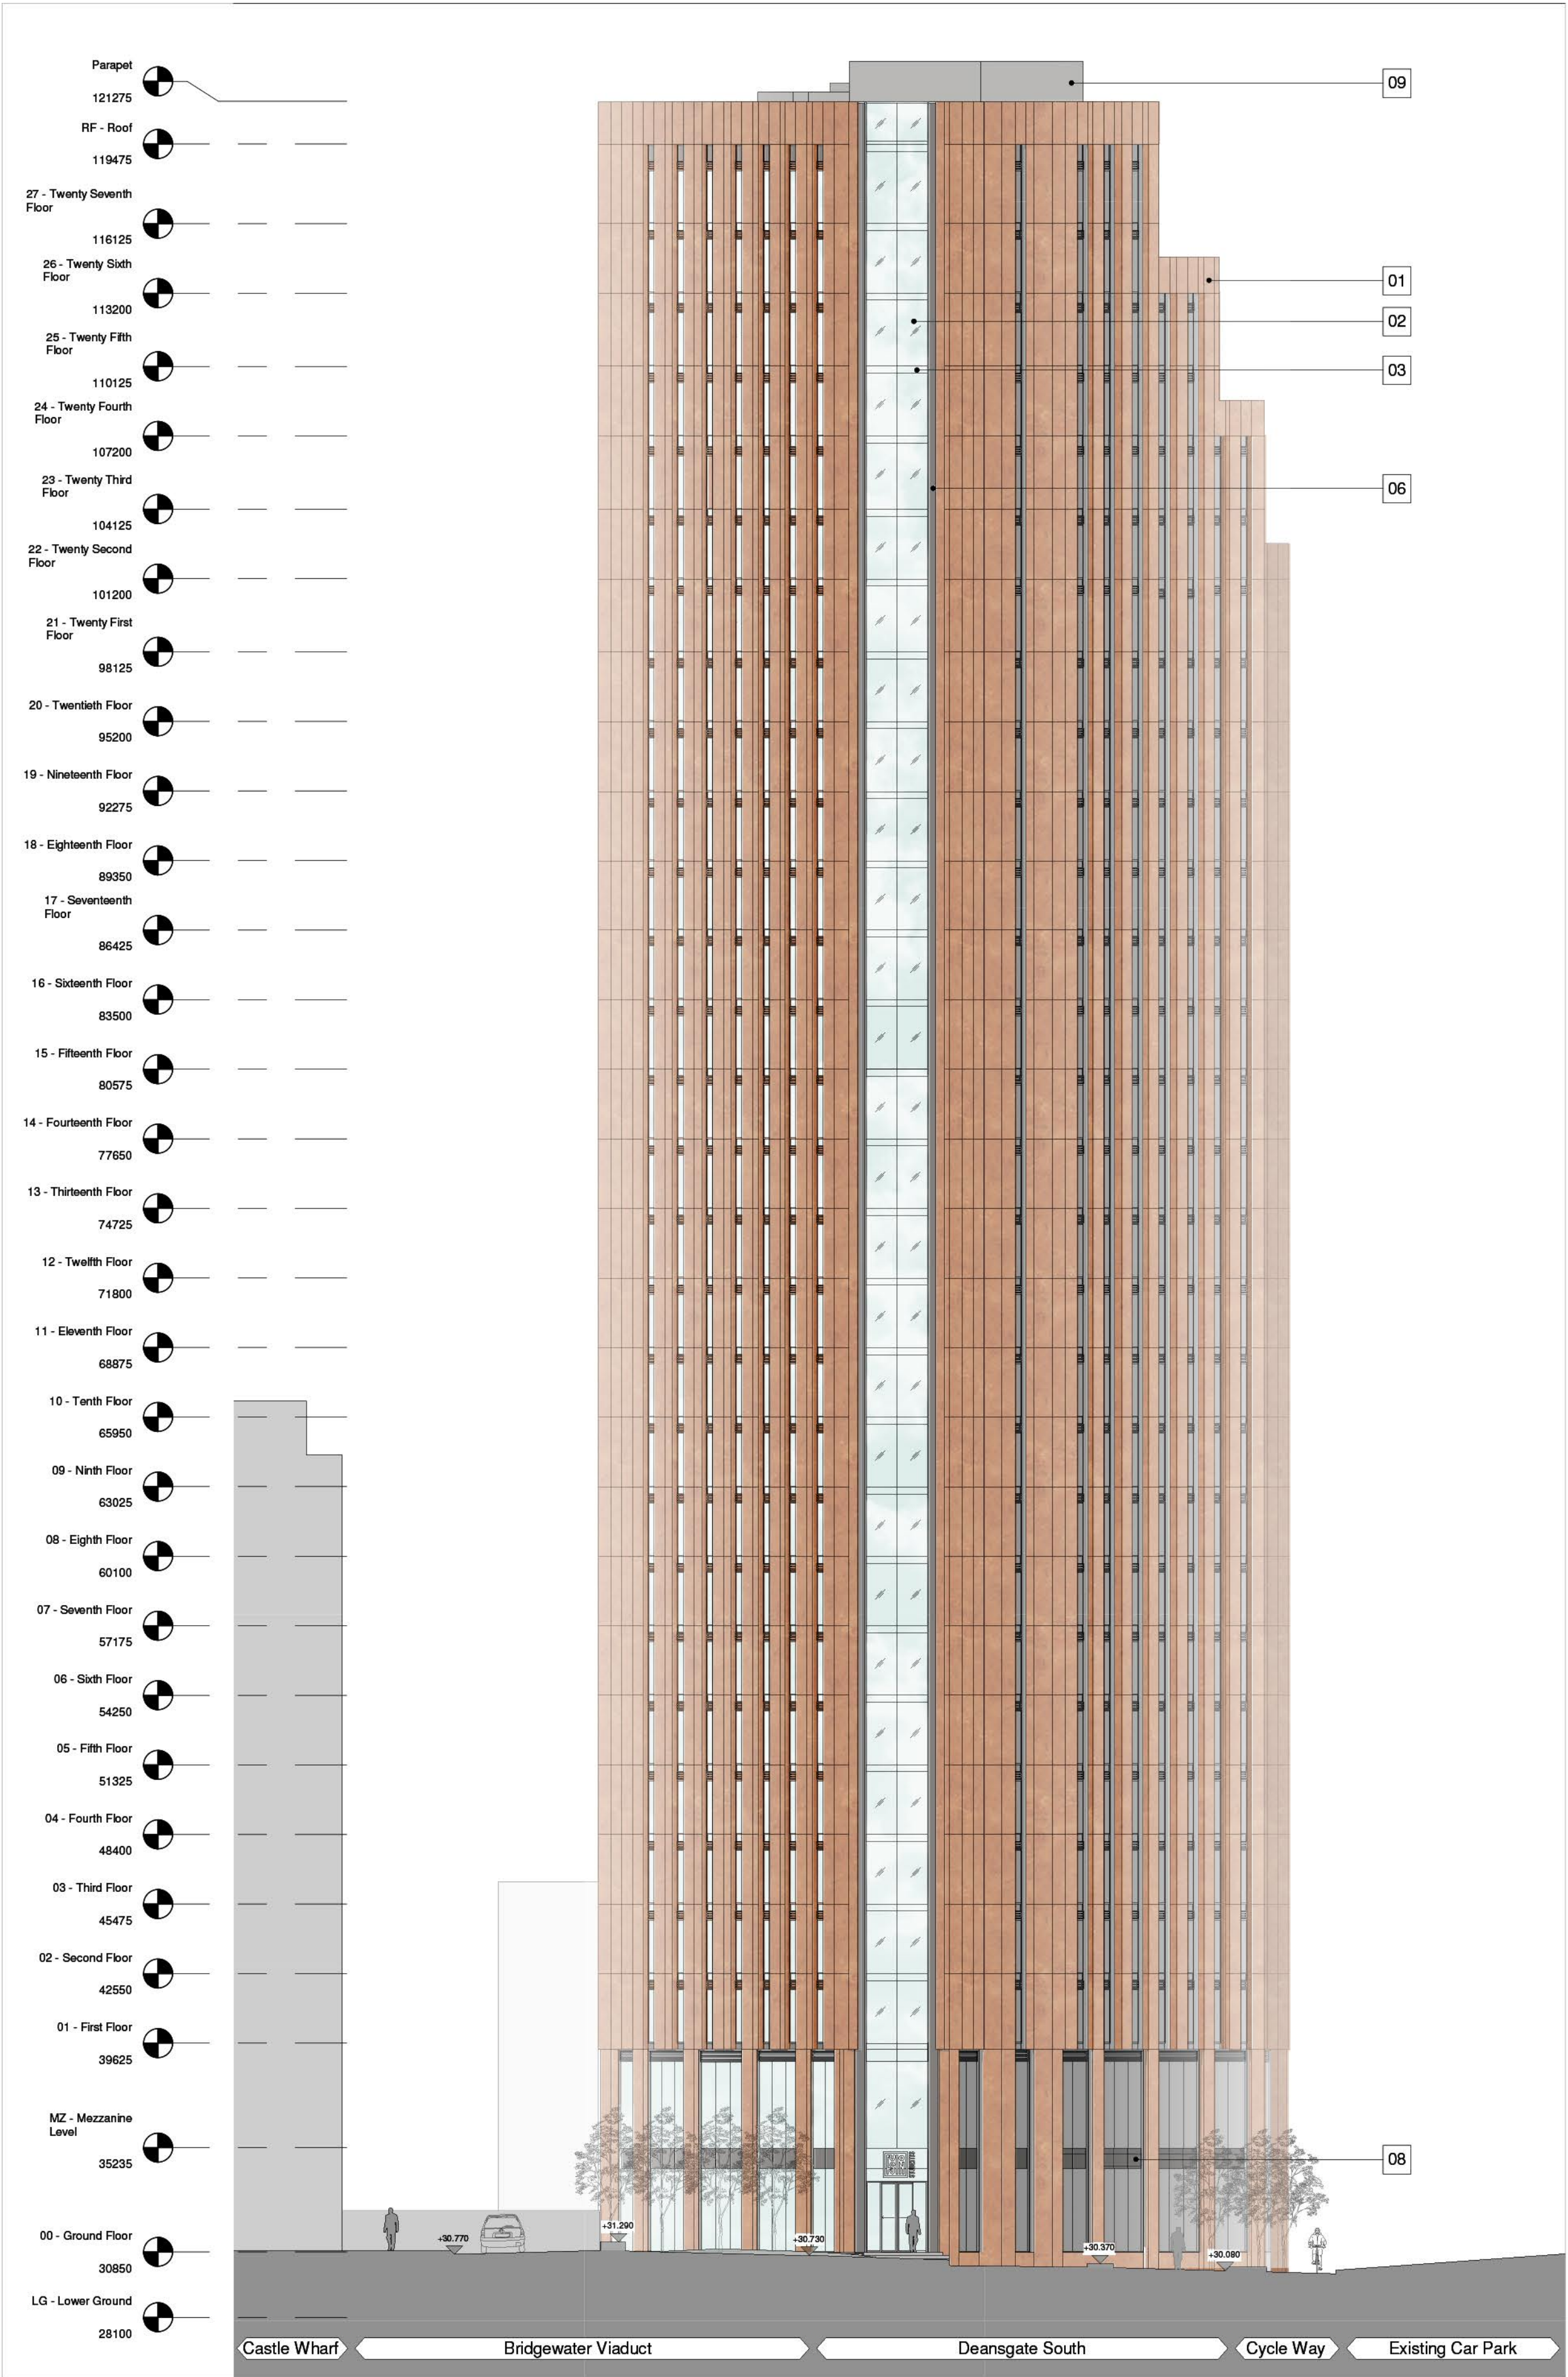


The copyright of this drawing is vested with Corstorphine + Wright Ltd and must not be copied or reproduced without the consent of the company.

Figured dimensions only to be taken from this drawing. DO NOT SCALE.

All contractors must visit the site and be responsible for checking all setting out dimensions and notifying the architect of any discrepancies prior to any manufacture or construction work.

NOTES:

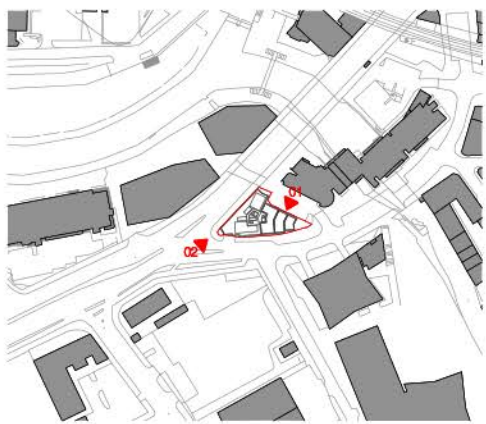

Key Plan
1 : 2000

KEY

- 01 Corten Steel look PPC Aluminium Cladding Panels
- 02 PPC Aluminium Curtain Walling with clear glazed panels Mullion Colour: Dark Grey
- 03 PPC Aluminium Curtain Walling with ceramic backed glass-look spandrel panel. Mullion Colour: Dark Grey
- 04 PPC Louvered Vent Panel Colour: Dark Grey
- 05 Perforated Corten Steel-look PPC aluminium panel with inward opening window behind
- 06 Perforated PPC aluminium panel with inward opening window behind Colour: Dark Grey
- 07 Perforated Corten Steel-look PPC aluminium panel with Louvered Panel behind
- 08 Perforated PPC Aluminium Panel with louvered vent behind Colour: Dark Grey
- 09 Acoustic Louvre Cladding to Plant Compound
- 10 New Retaining Wall with Facing Brickwork to match existing.

P-01	Updated for Planning Issue.	17/12/2020	BH	CmC
P-00	Planning Issue.	04/12/2020	BH	CmC
Rev	Description	Date	Dr by	App by

Project Stage

PLANNING

Client:

Fusion Students

Project:

Deansgate South
Manchester

Drawing Title:

Proposed - Elevation - East and West

Drawn	Checked	Paper Size	Scale	Date
BH	CmC	A1	As indicated	@A1 03/12/20

Drawing No.	Revision
20269-0351	P-01

Drawing BIM Name:
12345-CW-XX-ZZ-M3-A-XXXX-S1.RVT

CDE Area:	Suitability Code:	BIM Revision:
		P01.04

CORSTORPHINE + WRIGHT
ARCHITECTS

Warwick
London
Birmingham
Manchester
Leeds
Canterbury
Glasgow
Dublin
Brook Hall • Brook Street • Warwick • CV34 4BL
Tel. 01926 658 444 www.corstorphine-wright.com