



PURPOSE OF ISSUE	scheme design
- Figured dimensions to be followed in preference to scale - All dimensions shall be verified by the Contractor(s) on site prior to work commencing and relevant orders being placed. - Any discrepancies to be brought to the attention of the Contract Administrator for instructions prior to proceeding. - this drawing is the copyright of the Architect	

417

garden

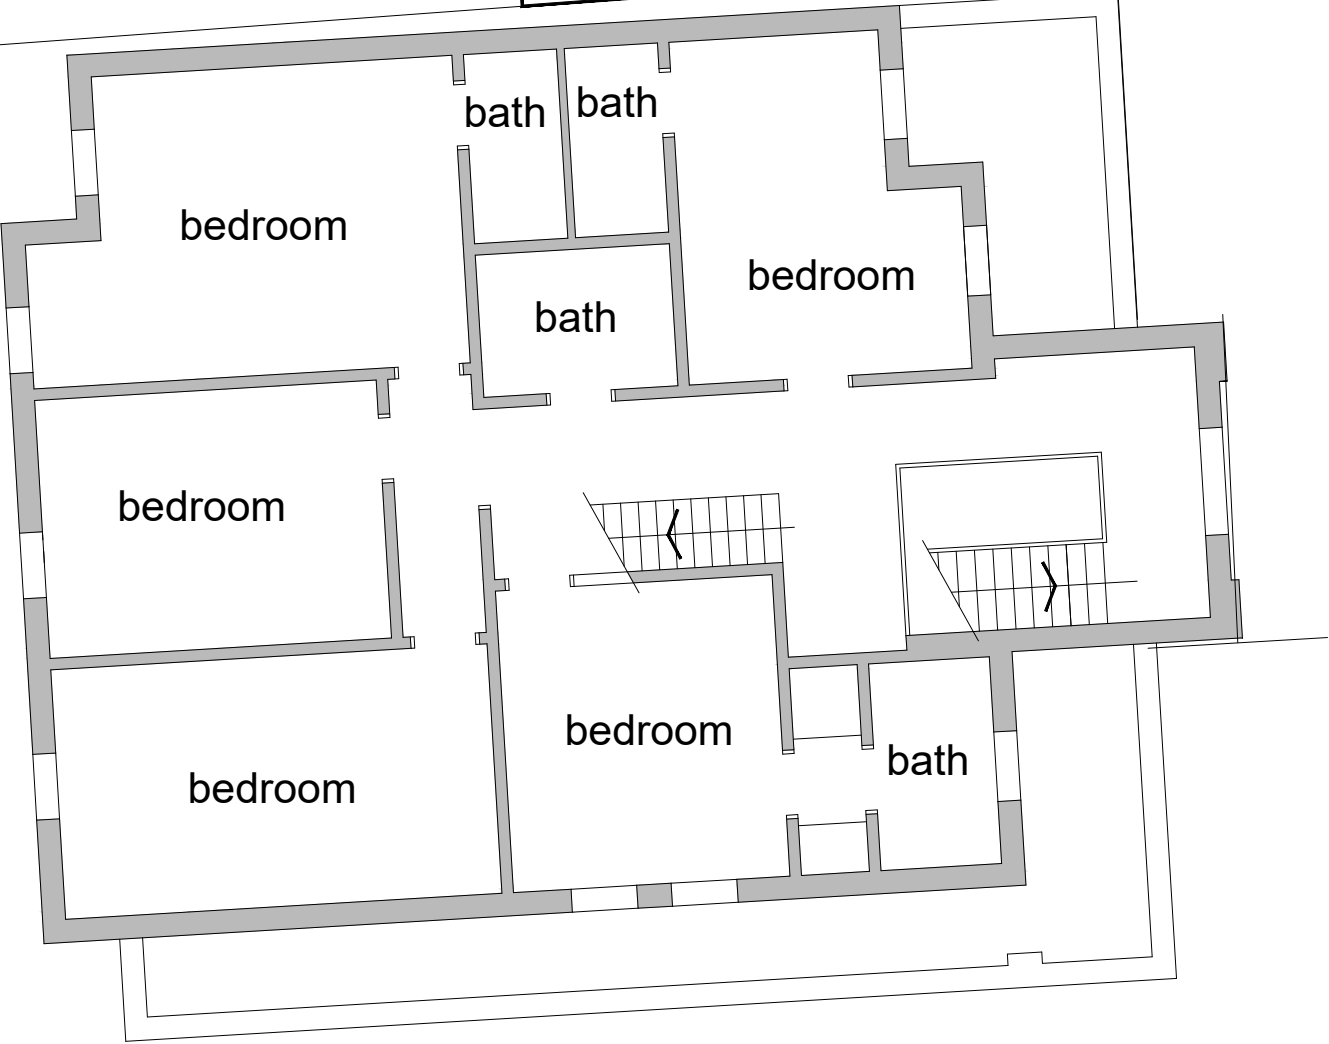

415

 

first floor plan as existing

-	-	-	-
REV:	DATE:	DRAWN BY:	DETAILS:

●●●○ SW FOULKES Design

PROJECT:
Proposed alterations
415, Wilbraham Rd., Chorton
DRAWING:
first floor plan as existing

DATE: Dec 22	DRAWN BY: SWF	CHECKED BY: -
SCALE: 1:100@A3	DRAWING NO: 511-03-511P	REV: -

tel:- 07500042081
stevefoulkes@btinternet.com