



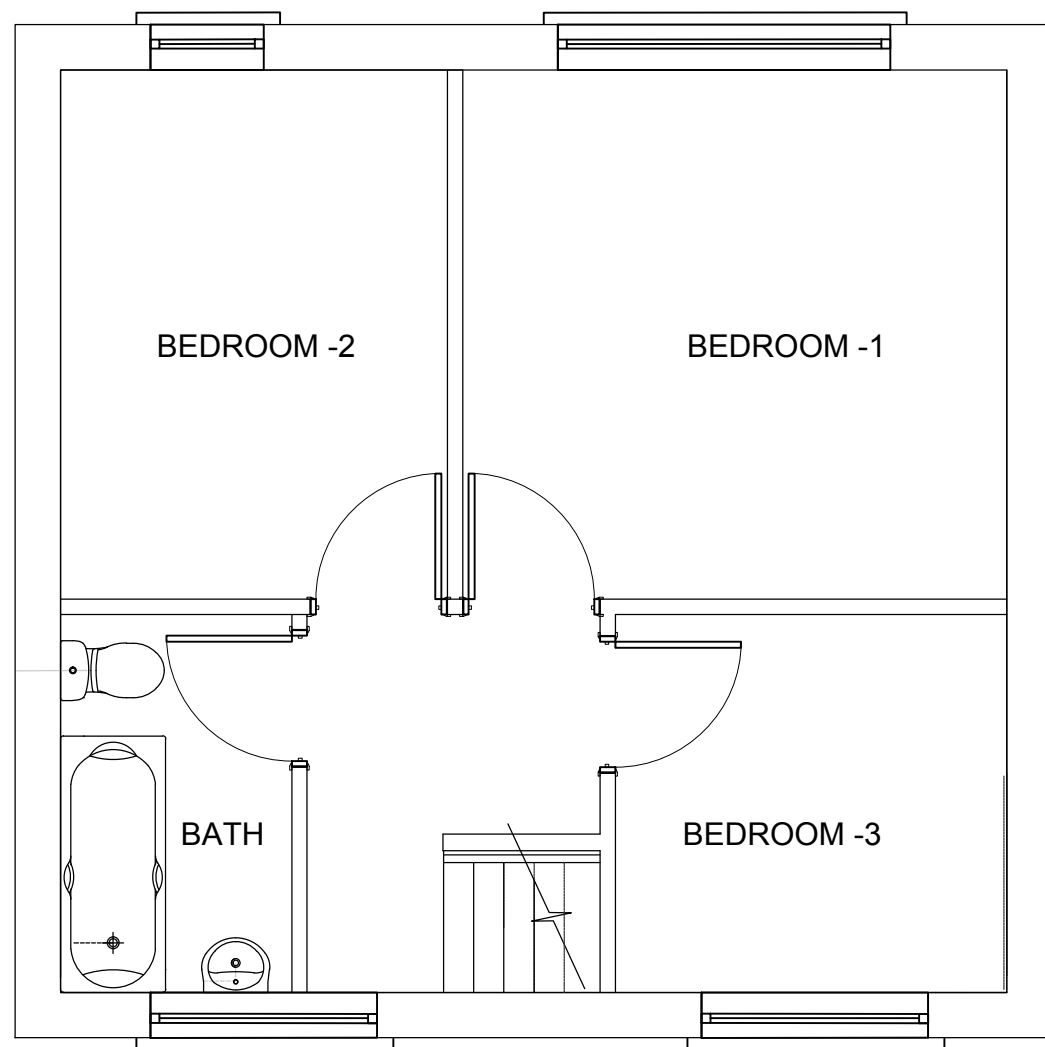

EXISTING FIRST FLOOR PLAN

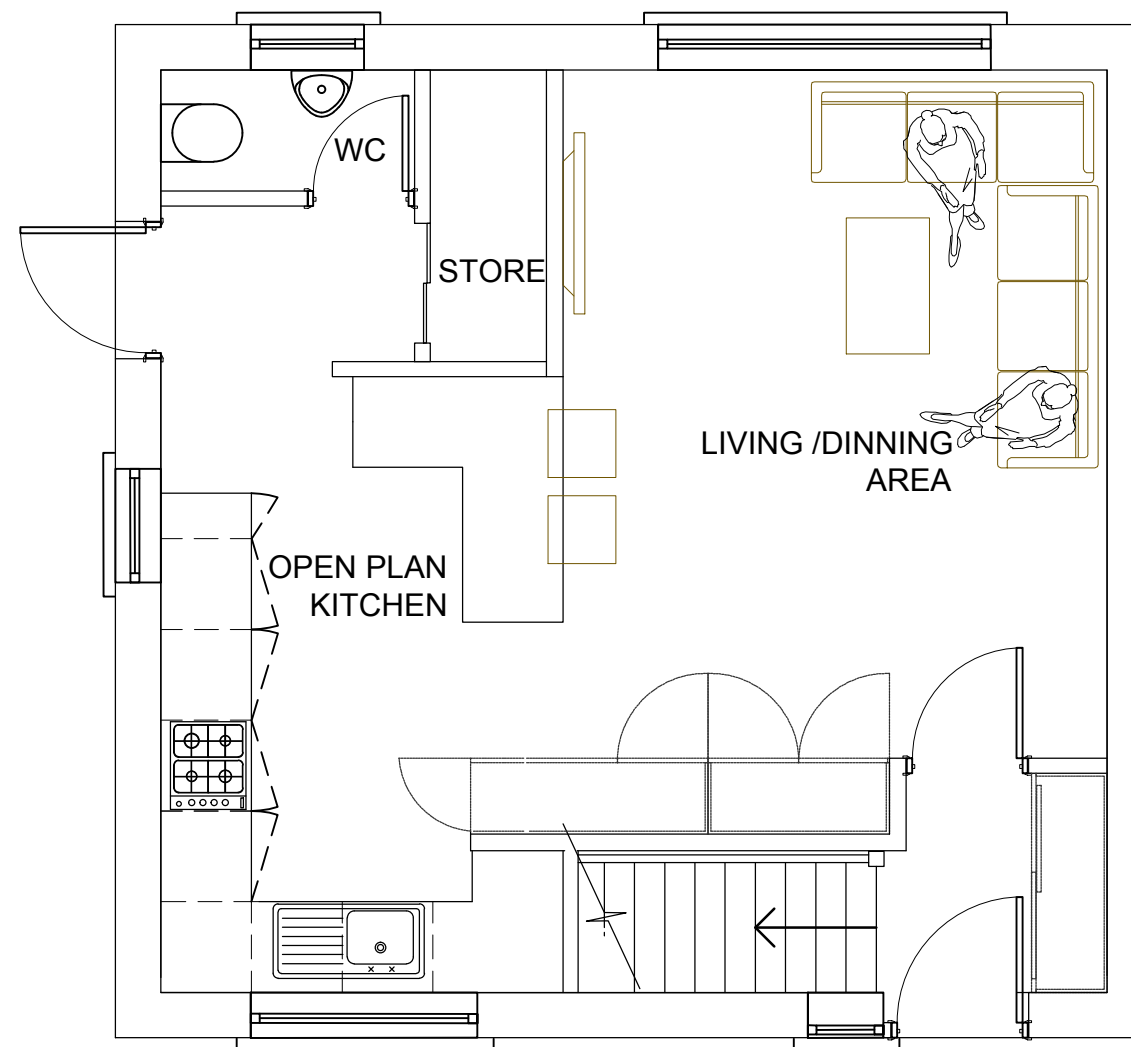

EXISTING GROUND FLOOR PLAN

General Notes

The Contractor is to check all dimensions on site and report any discrepancies to the Contract Administrator. This drawing is to be read in conjunction with all other standard documentation. Dimensions are not to be scaled from this drawing.

No.	Revision /Issue	Date
 Architecture Interiors Planning Email: rubeenk@yahoo.com Mobile: 07767935960		
Project Name and Address : 12 Ennerdale Avenue, M21 7NR Manchester		
Client : Sylwia Pagorska		
Title : SINGLE STOREY REAR EXTENSION		
Project No : M-13_16	Drawn by : AG	
Date : 01/07/2023	Drawing No: EX-001	
Scale : 1:50@A3	Existing Plans	