




Do not scale from this drawing. All information should be checked by the contractor on site before commencing work. Any discrepancies should be reported to Archirama immediately. All rights are reserved and are not transferable. Unauthorised reproductions of this drawing are not permitted.

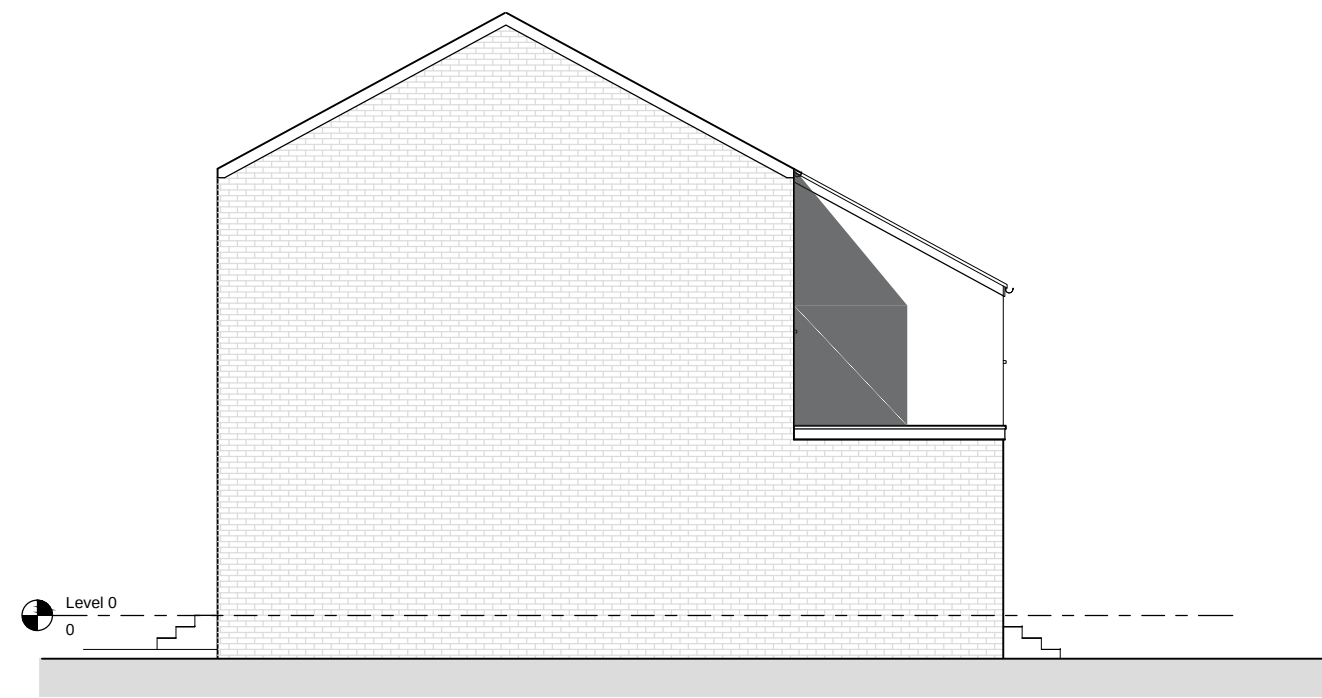


3 Existing Side (South) Elevation
1:100 @ A1

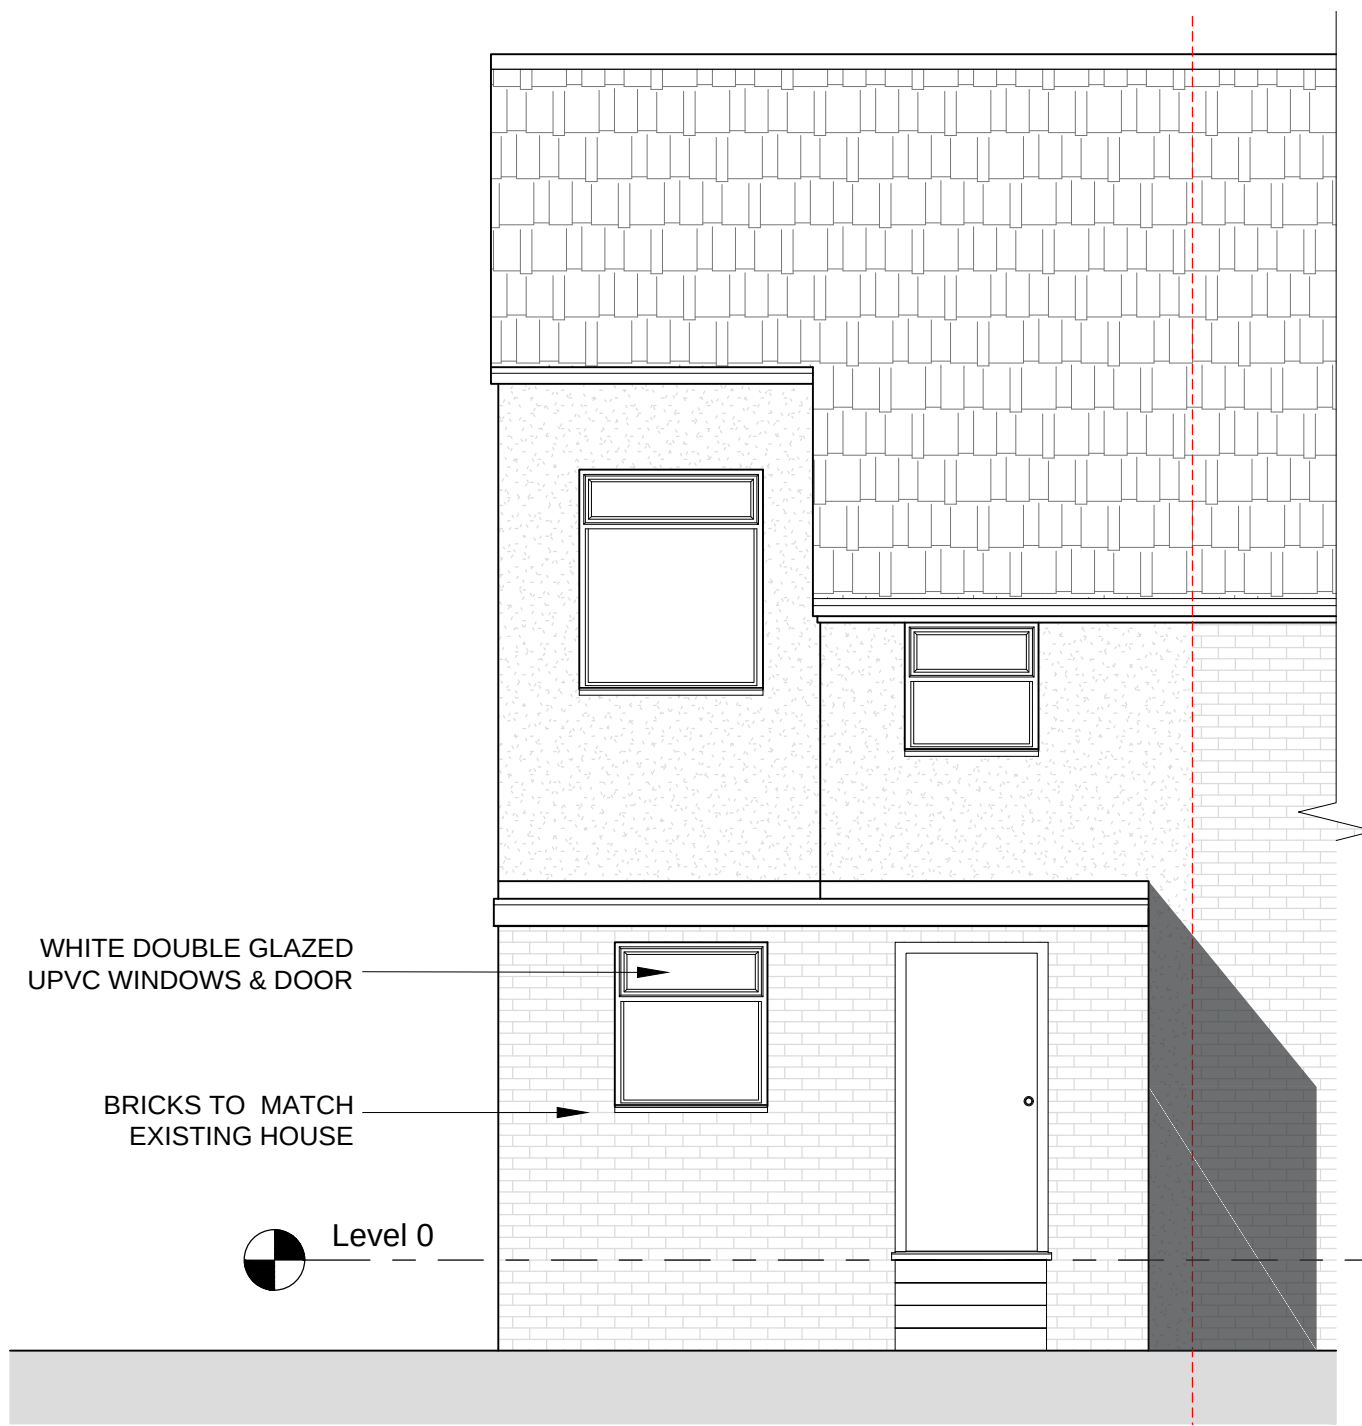


7 Proposed Rear Elevation
1:50 @ A1

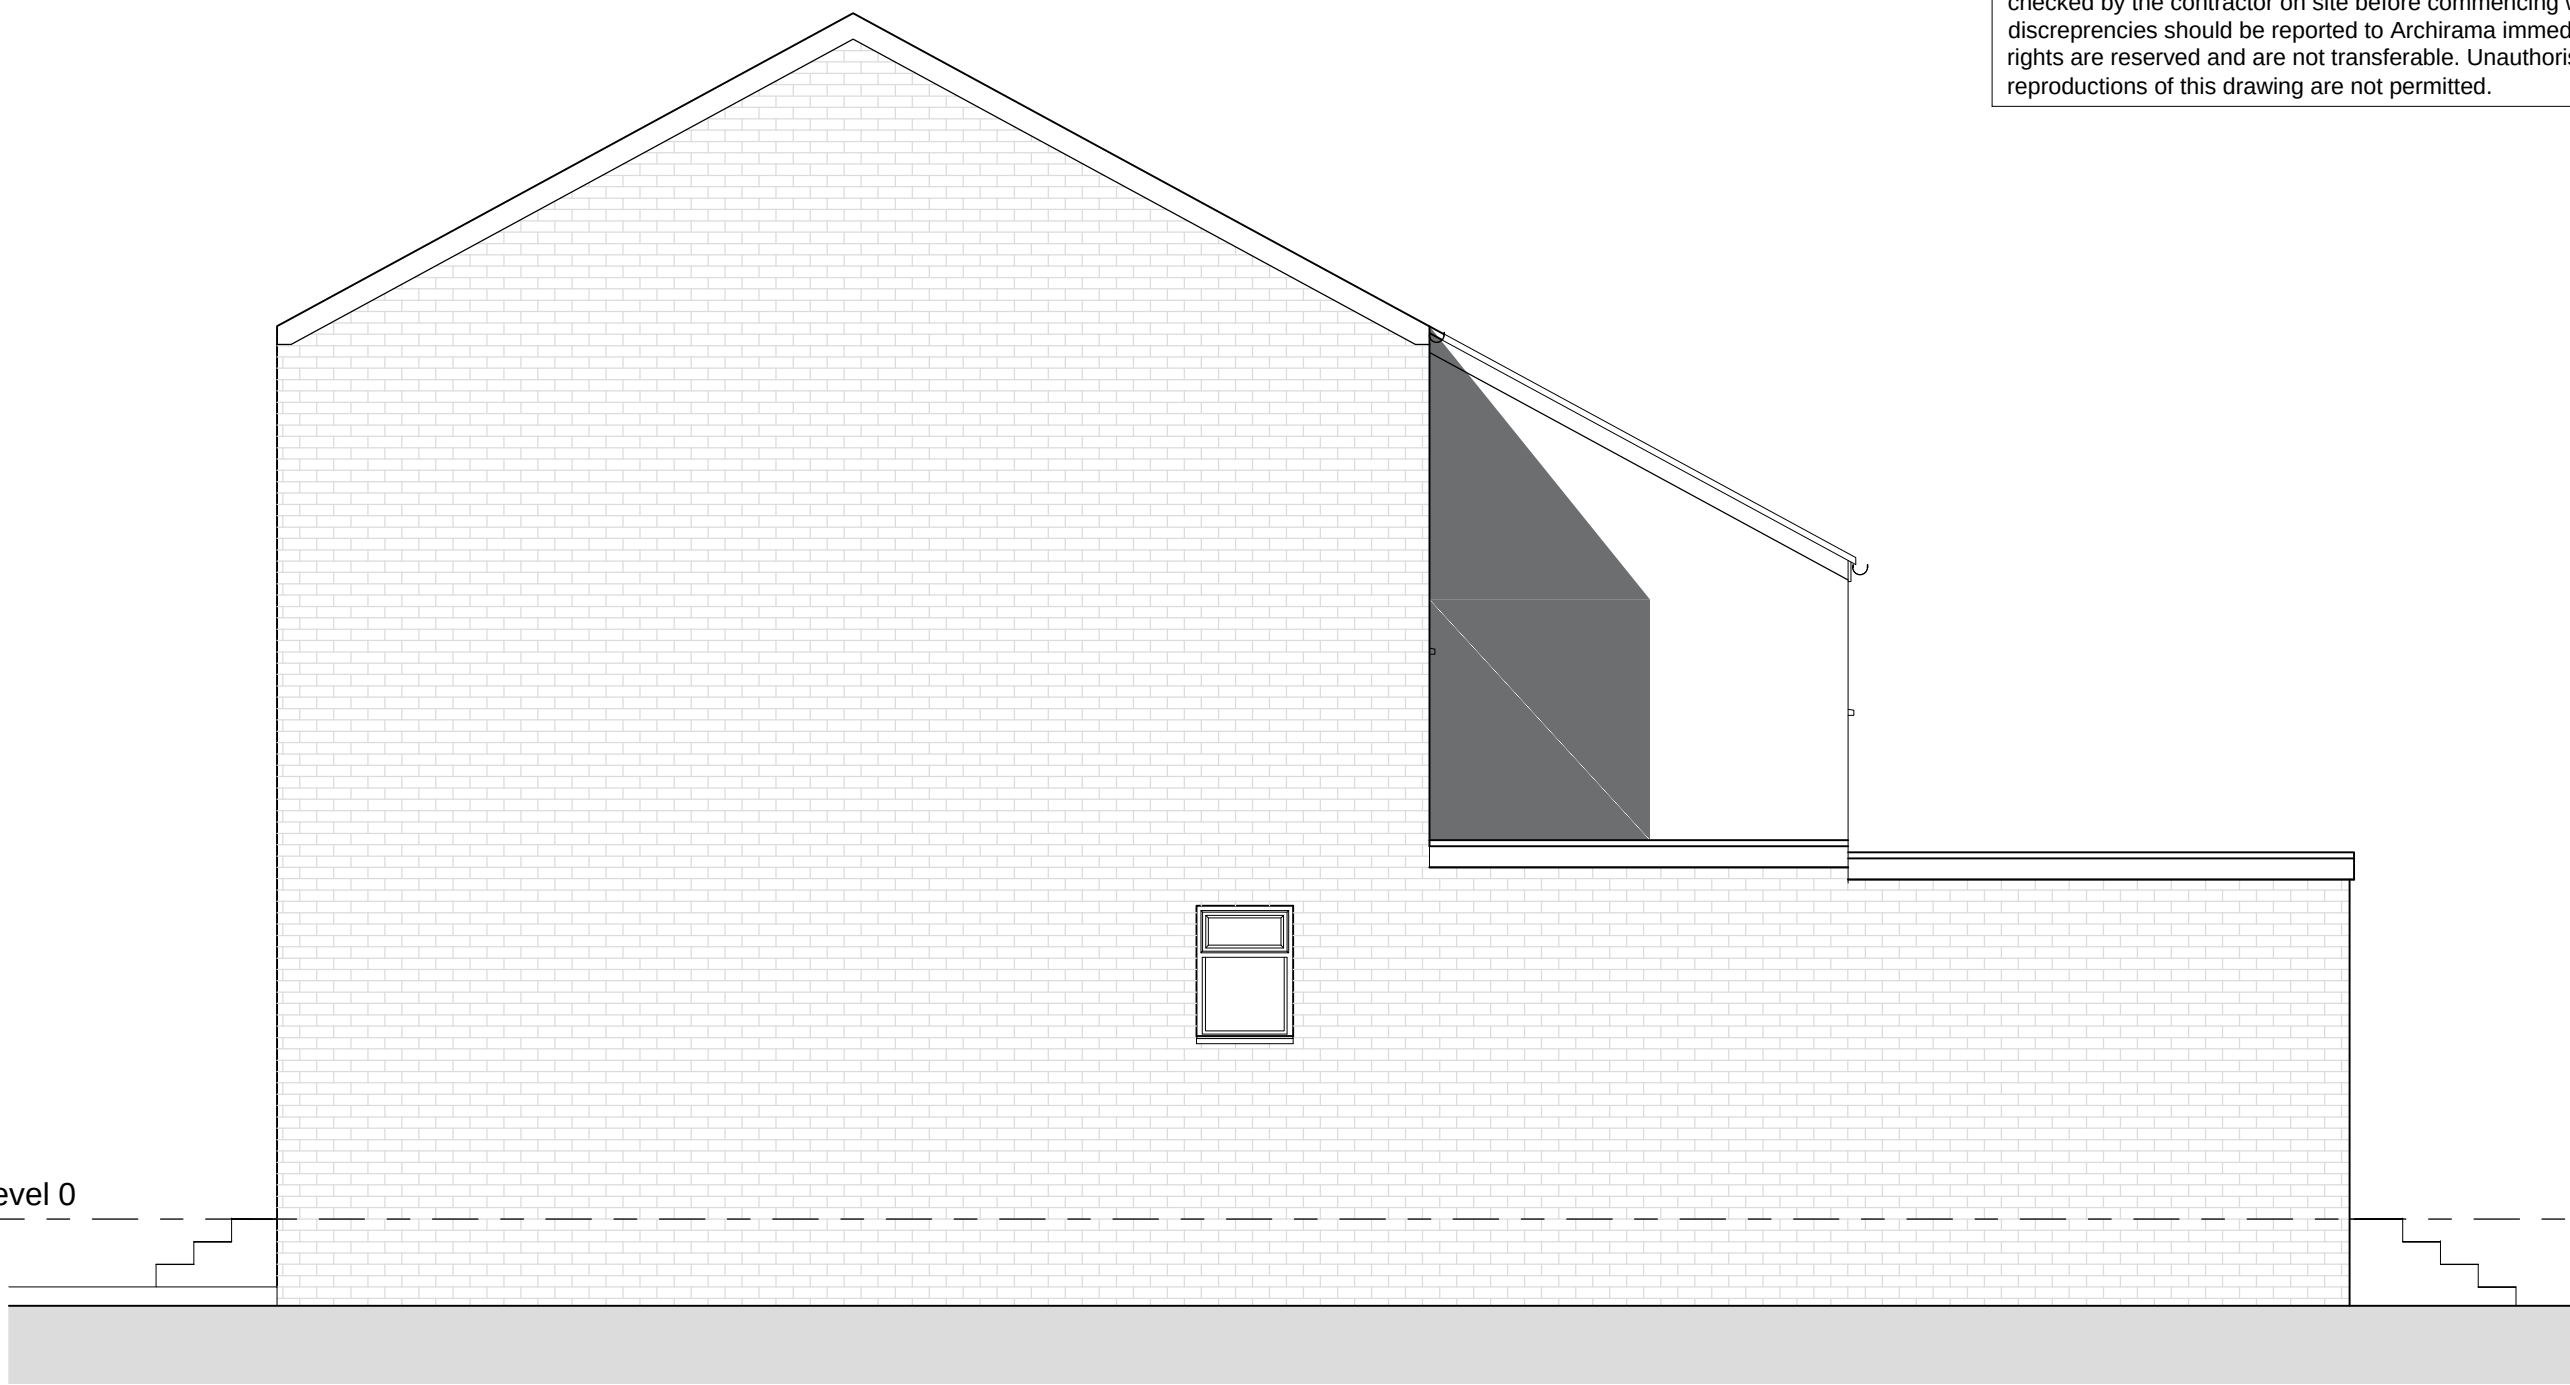


8 Proposed Side Elevation
1:50 @ A1

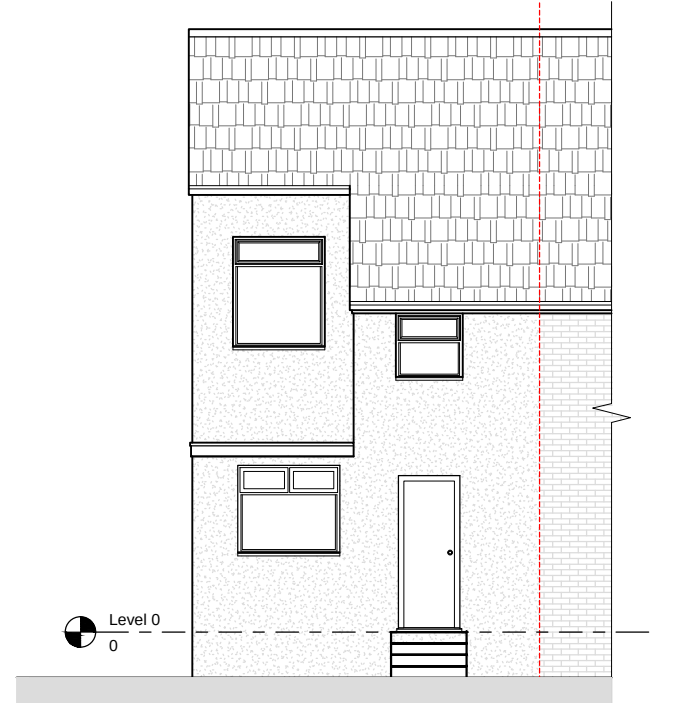


4 Existing Rear Elevation
1:100 @ A1

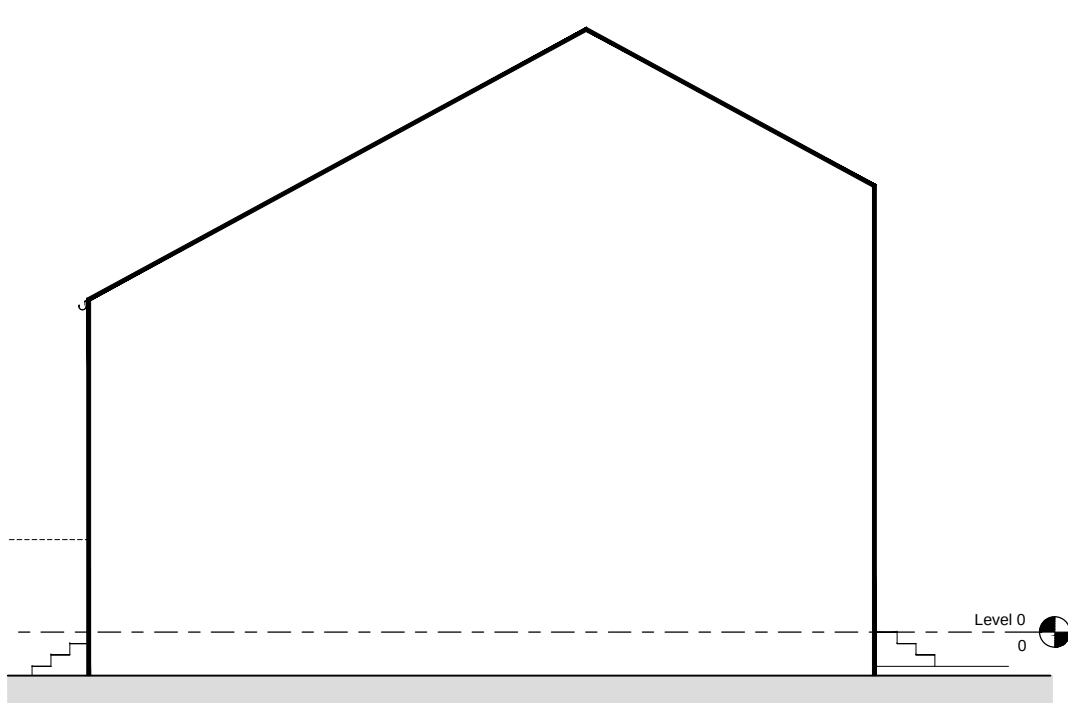


5 Existing Side (North) Elevation
1:50 @ A1

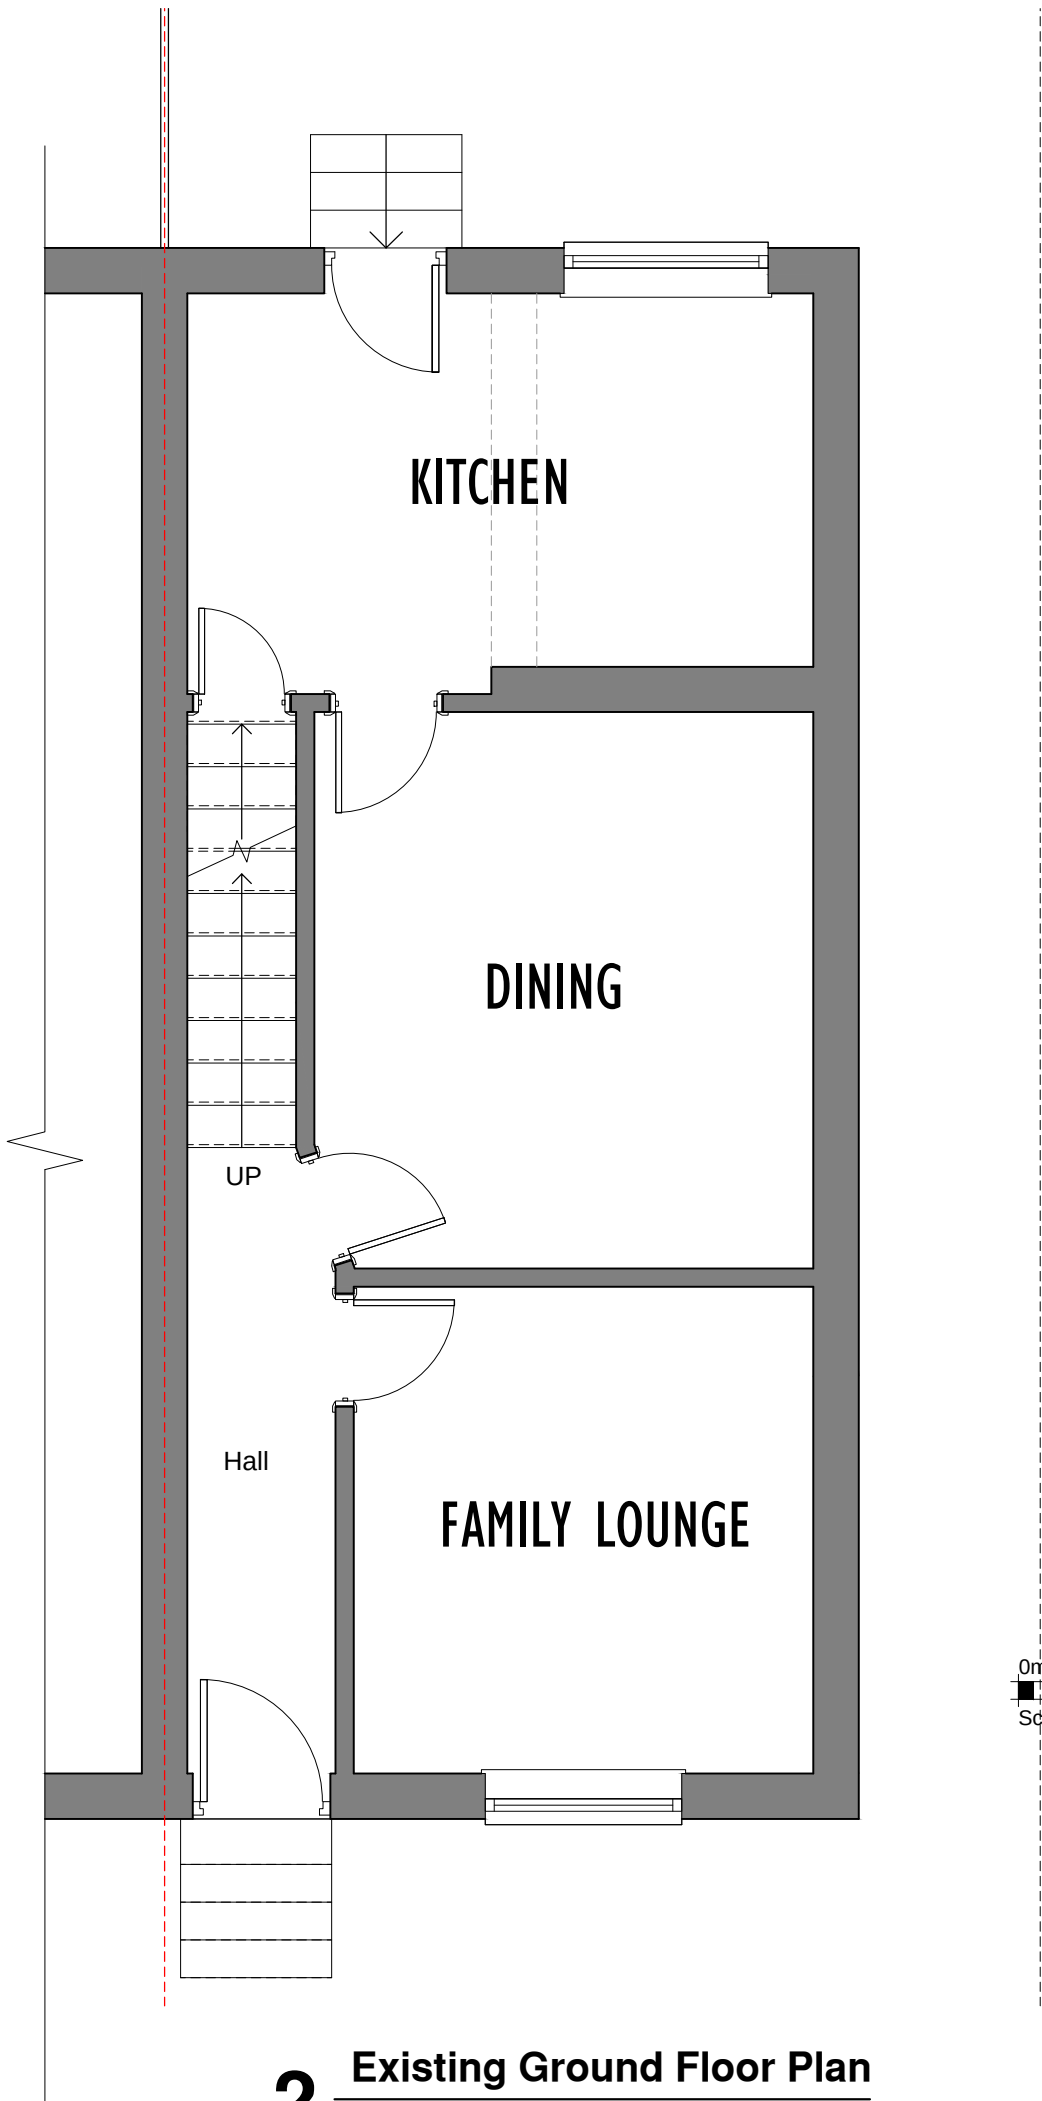


2 Existing Ground Floor Plan
1:50 @ A1

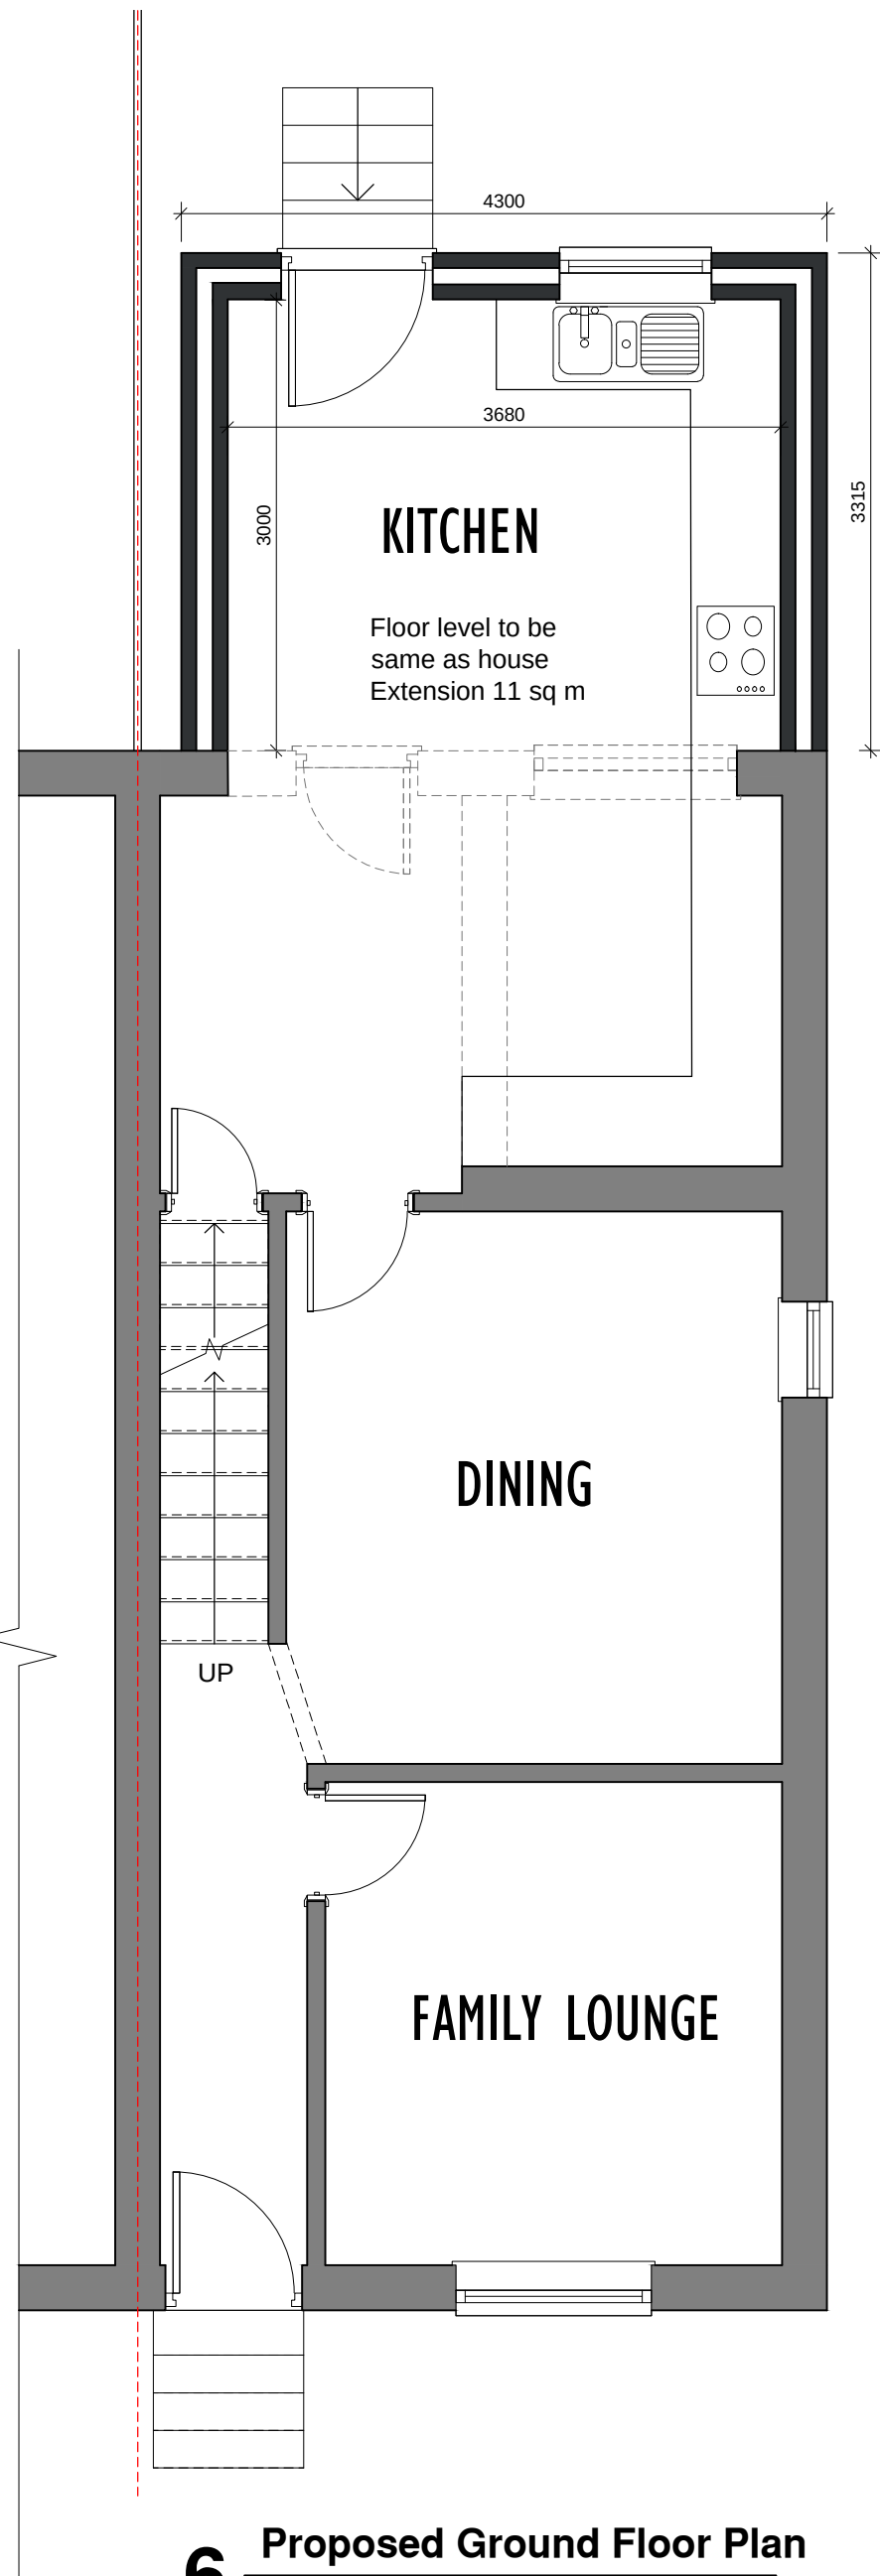

6 Proposed Ground Floor Plan
1:50 @ A1

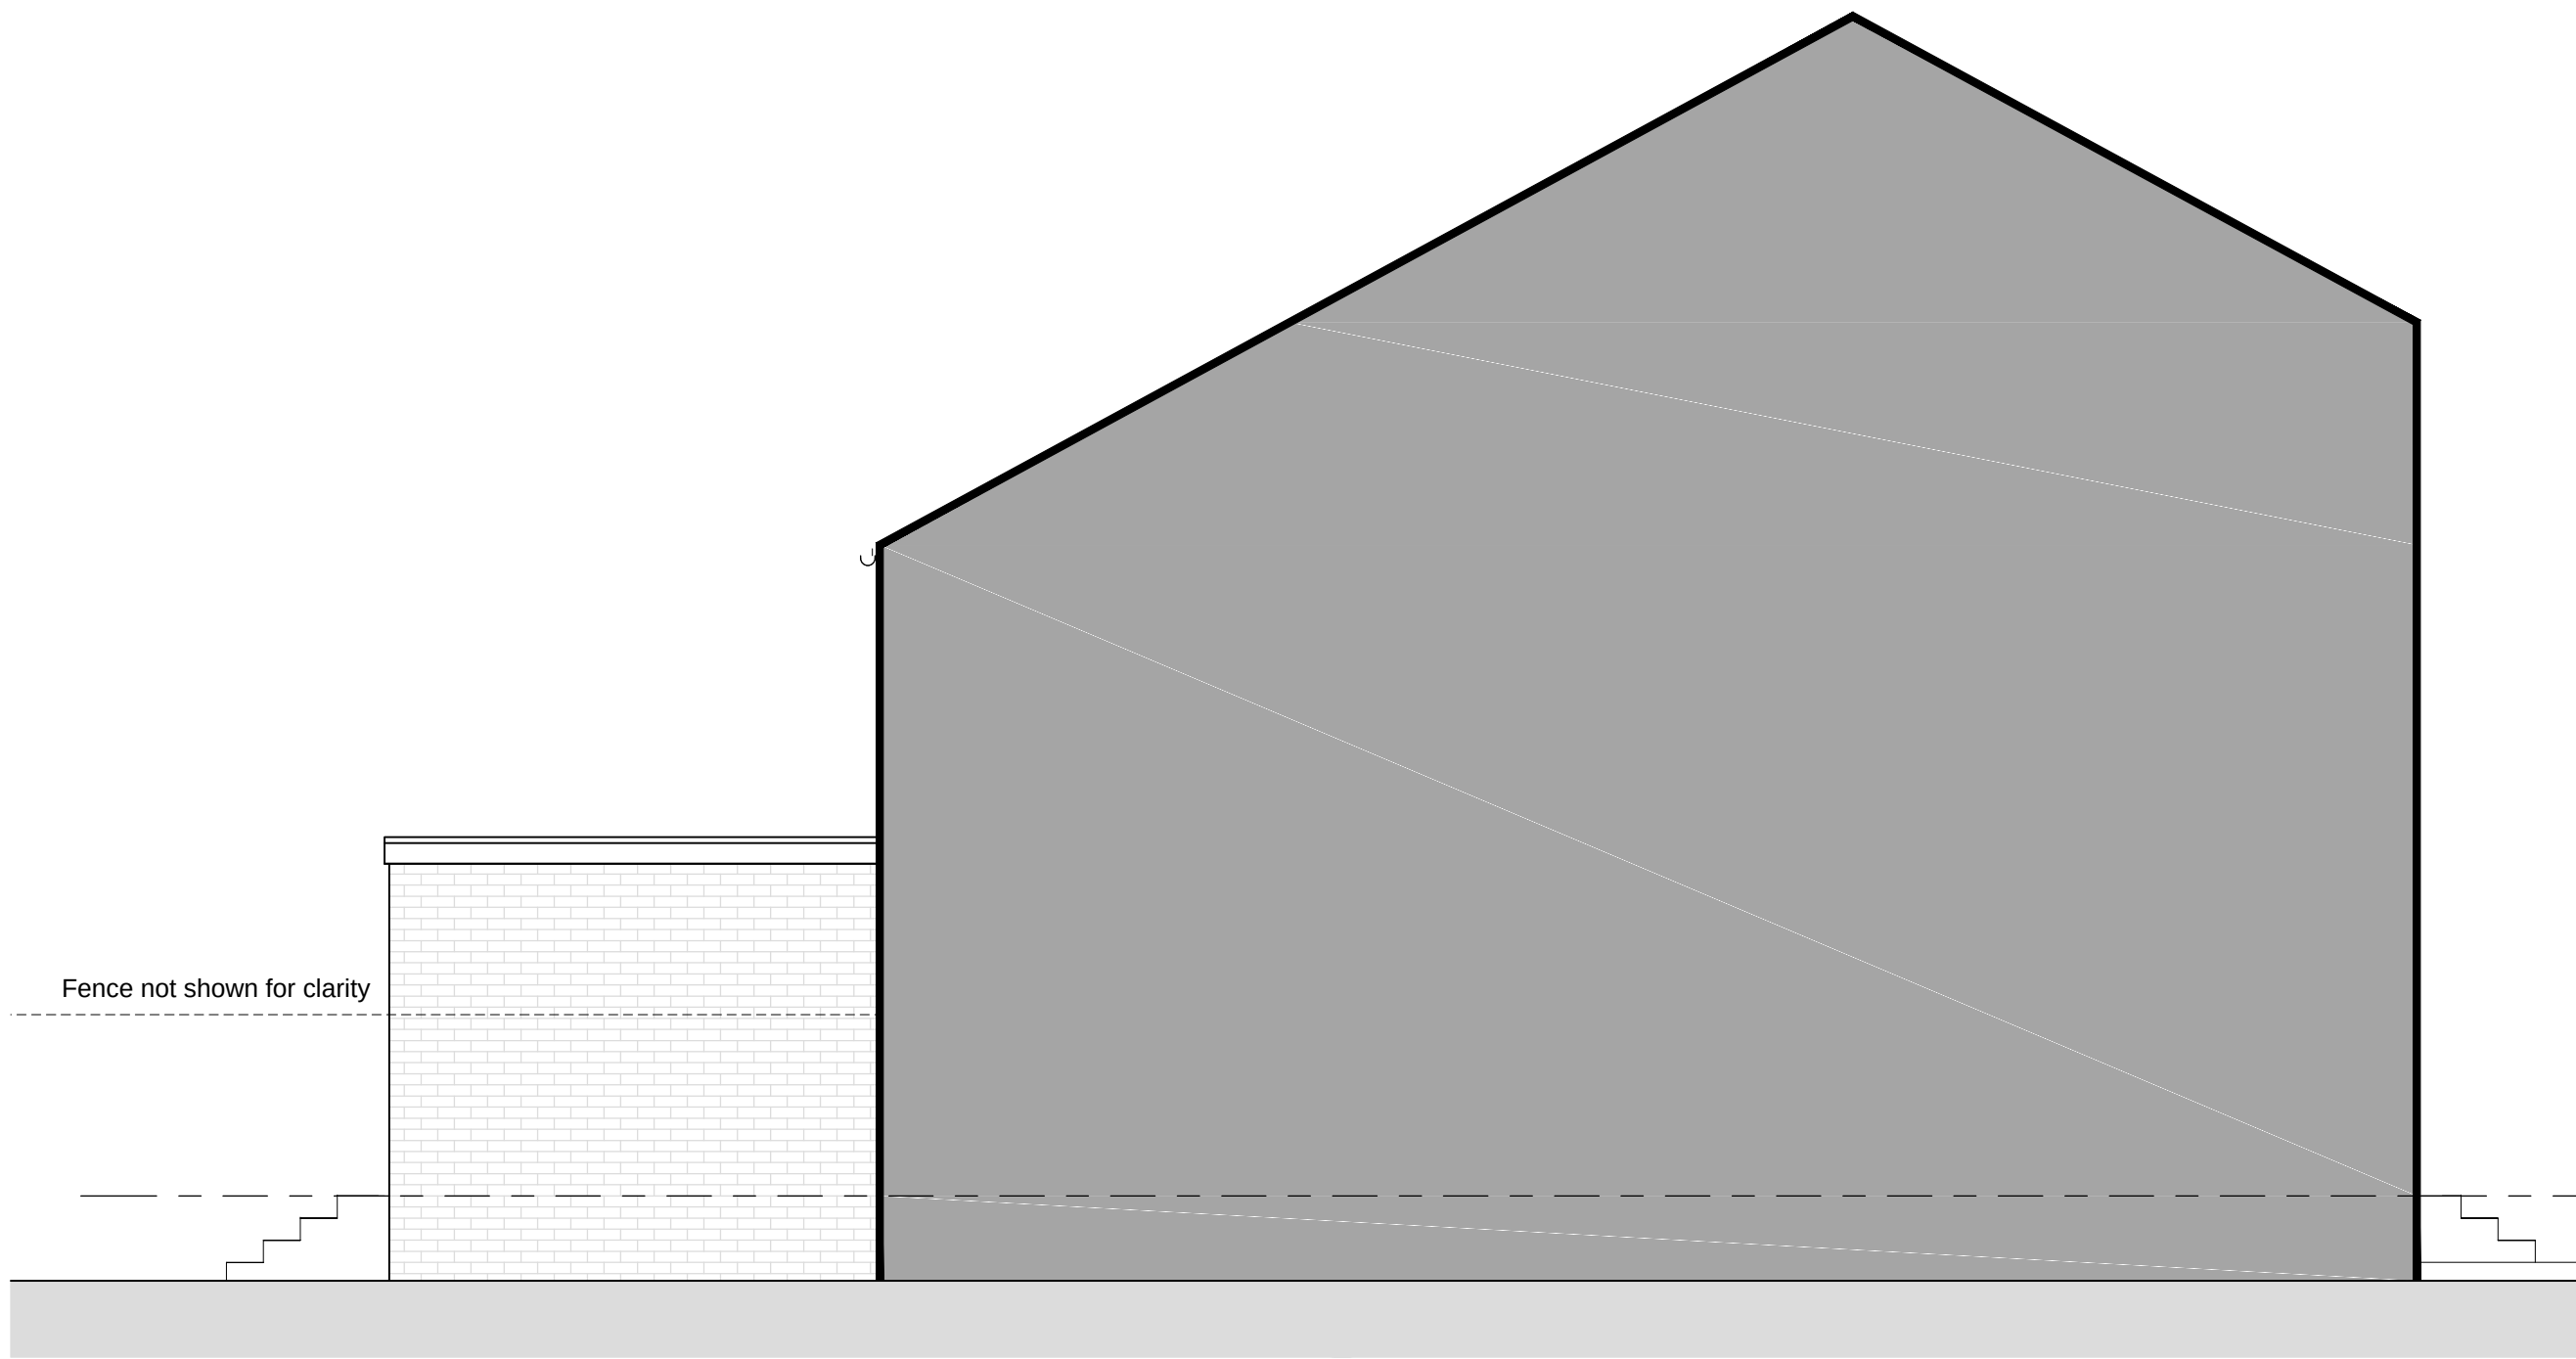

9 Proposed Roof Plan
1:50 @ A1

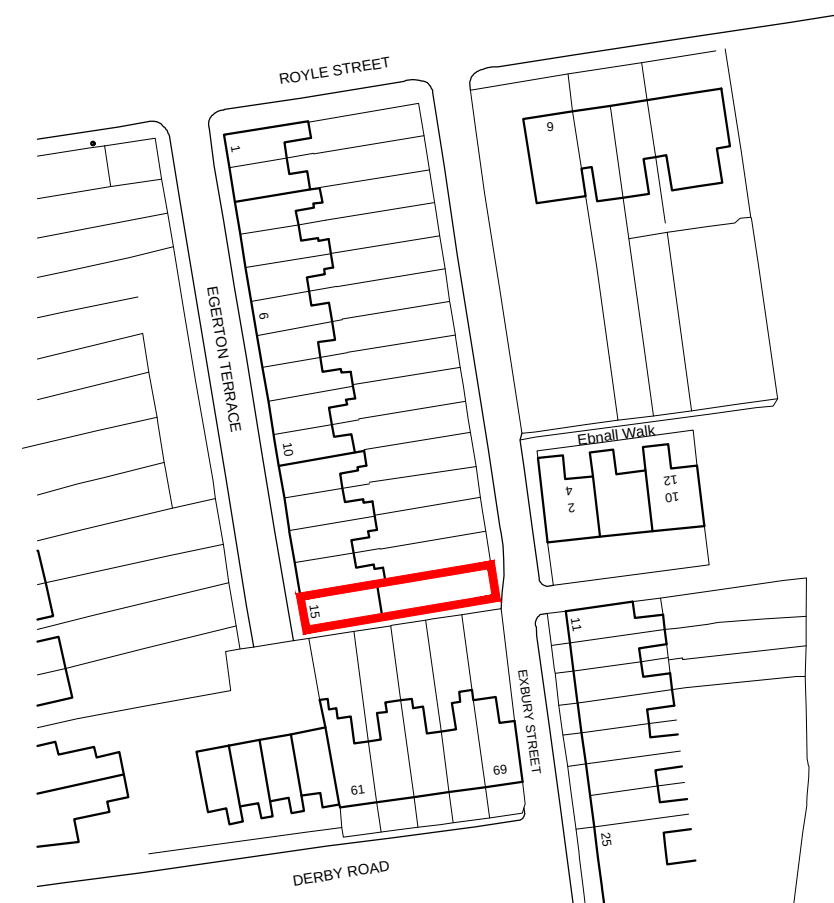

1 Location Plan
1:1250 @ A1

Rev.	Date	Description
A		
B		
C		
D		
E		

archirama Architecture & project management Archirama Ltd 3 Park Gate Avenue, Withington, Manchester M20 3BZ Tel: 07976 171 006 email: mail@archirama.co.uk				
Client	Mr Sargheel Javed			
Project / Site	15 Egerton Terrace Fallowfield, Manchester			
Drawing Title	Existing and Proposed Plans			
Drawn By	FR	06/04/2022	Stage	Planning
Checked by			Scale	1 : 100 & 50@A1
Drawing No	PL01	Revision	-	