



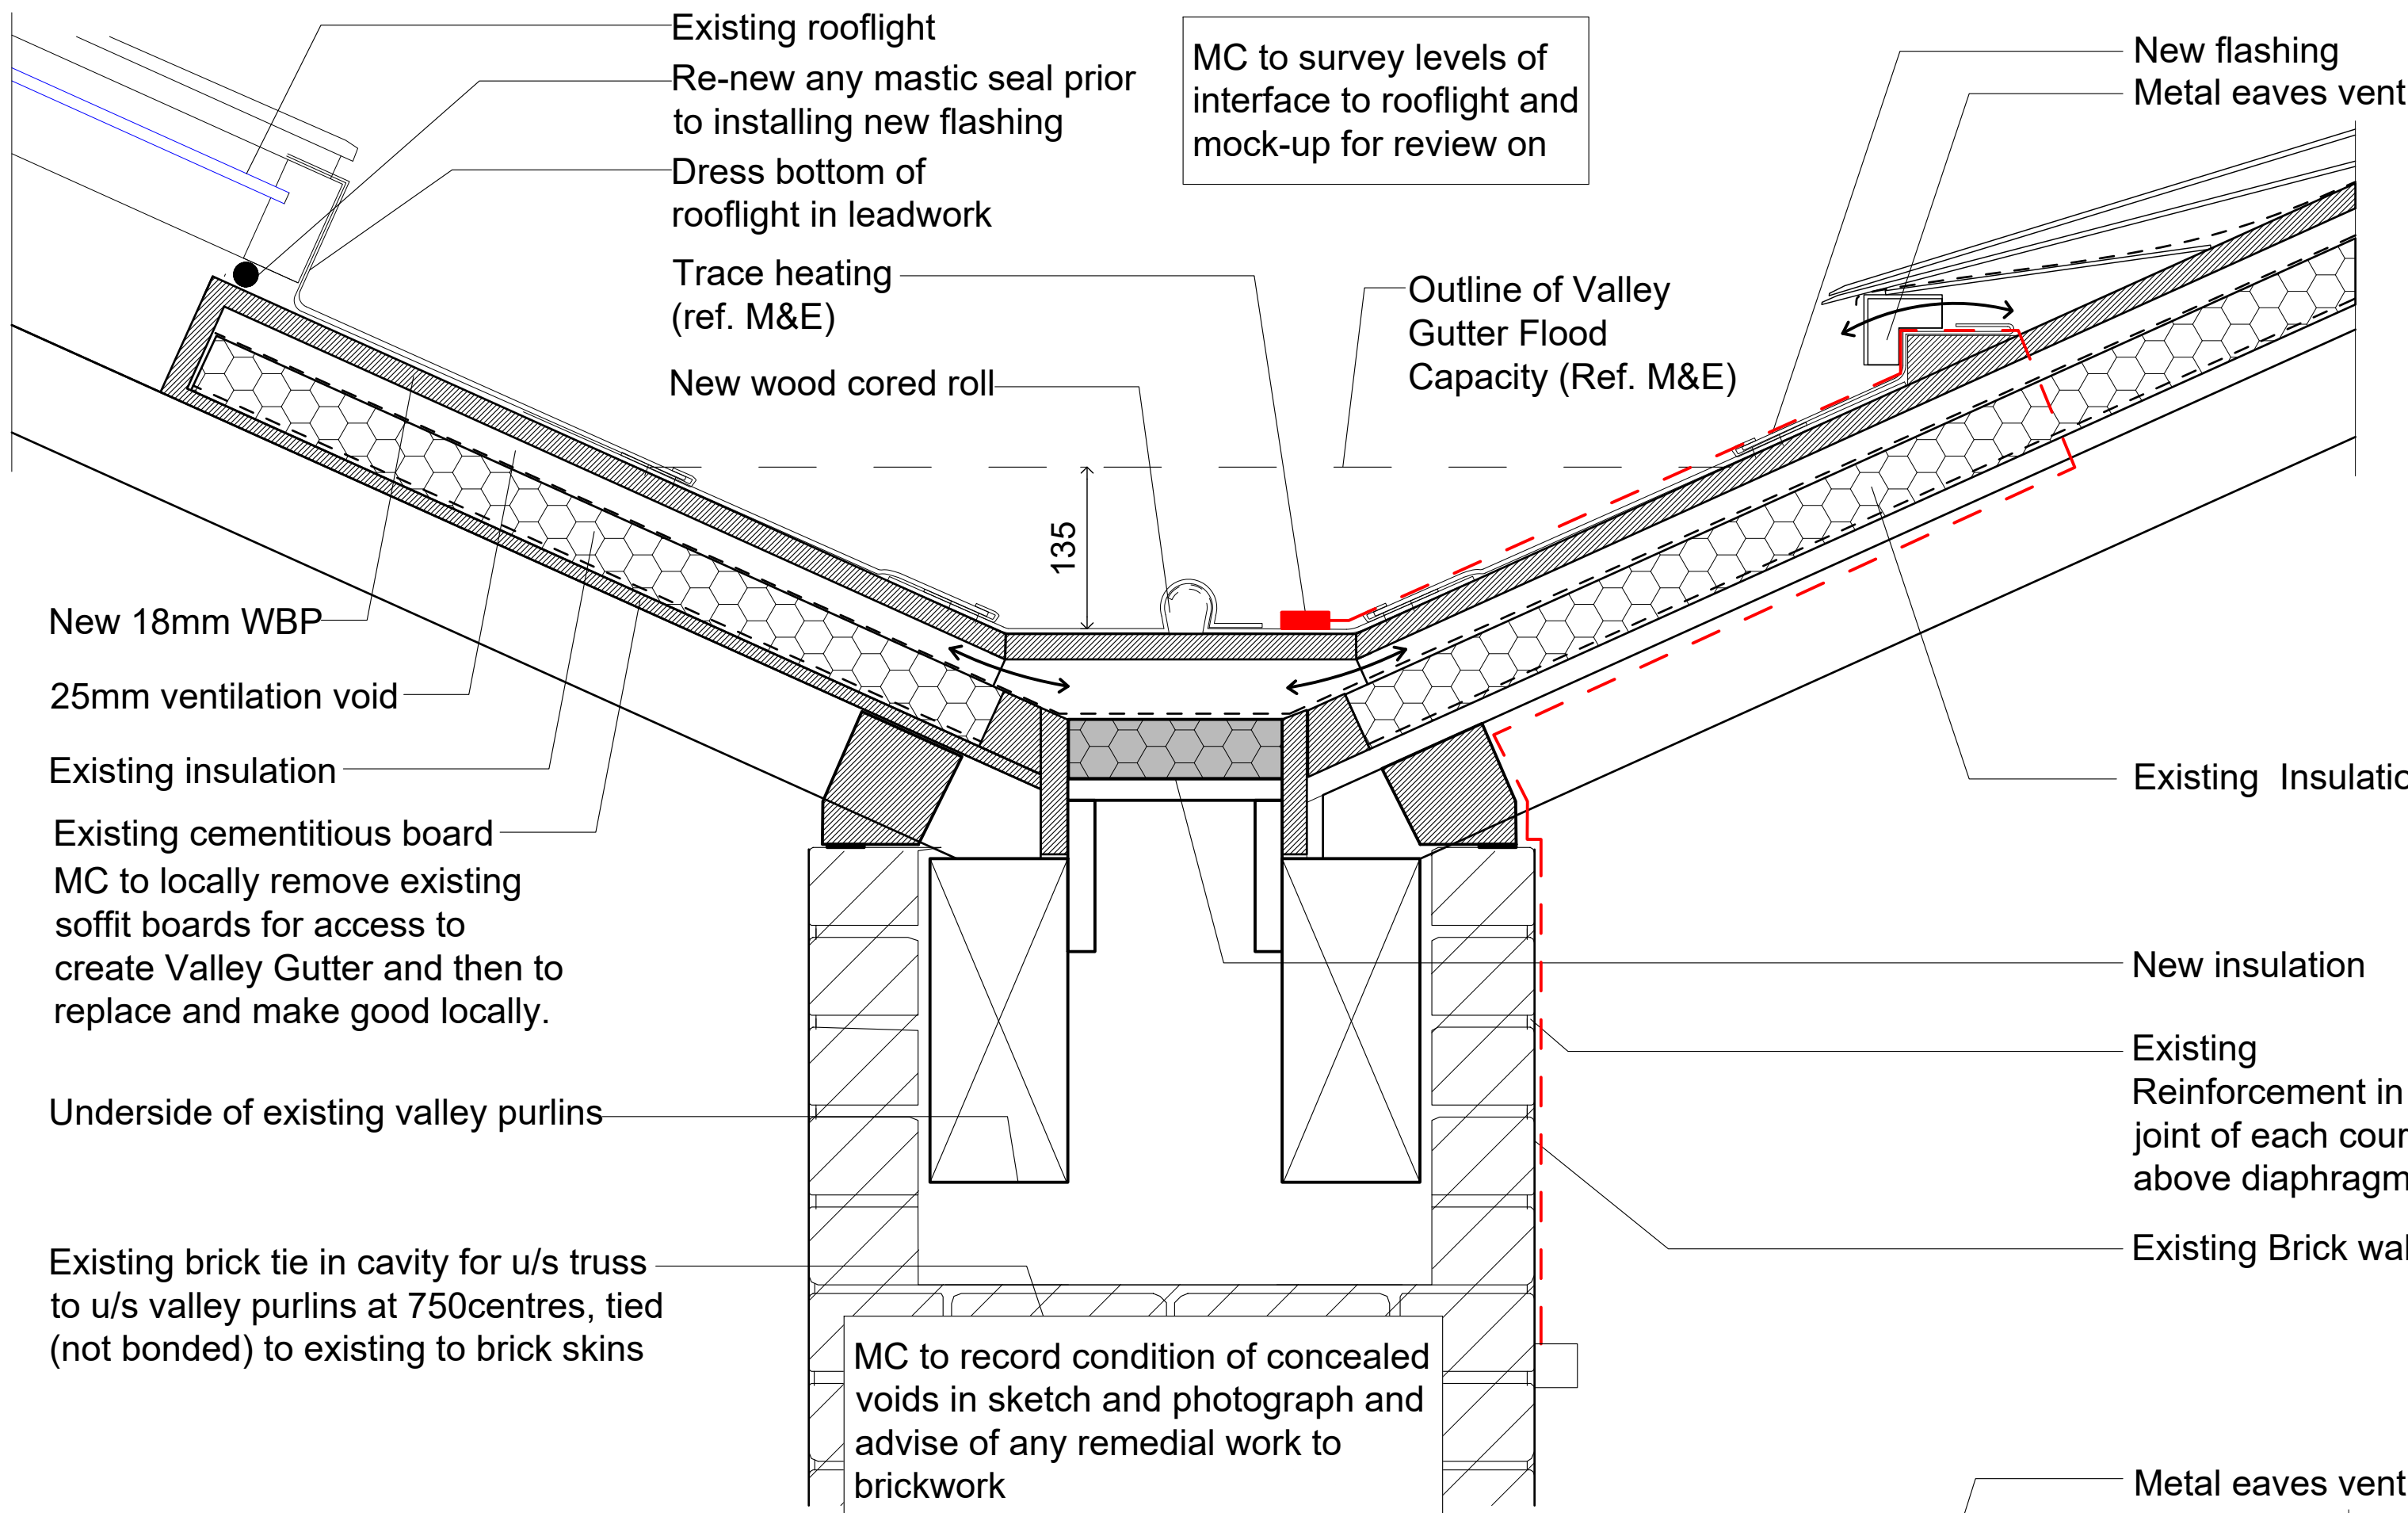

DETAIL 1: VALLEY GUTTER ABOVE BRICK CROSS WALL_ROOFLIGHT INTERFACE

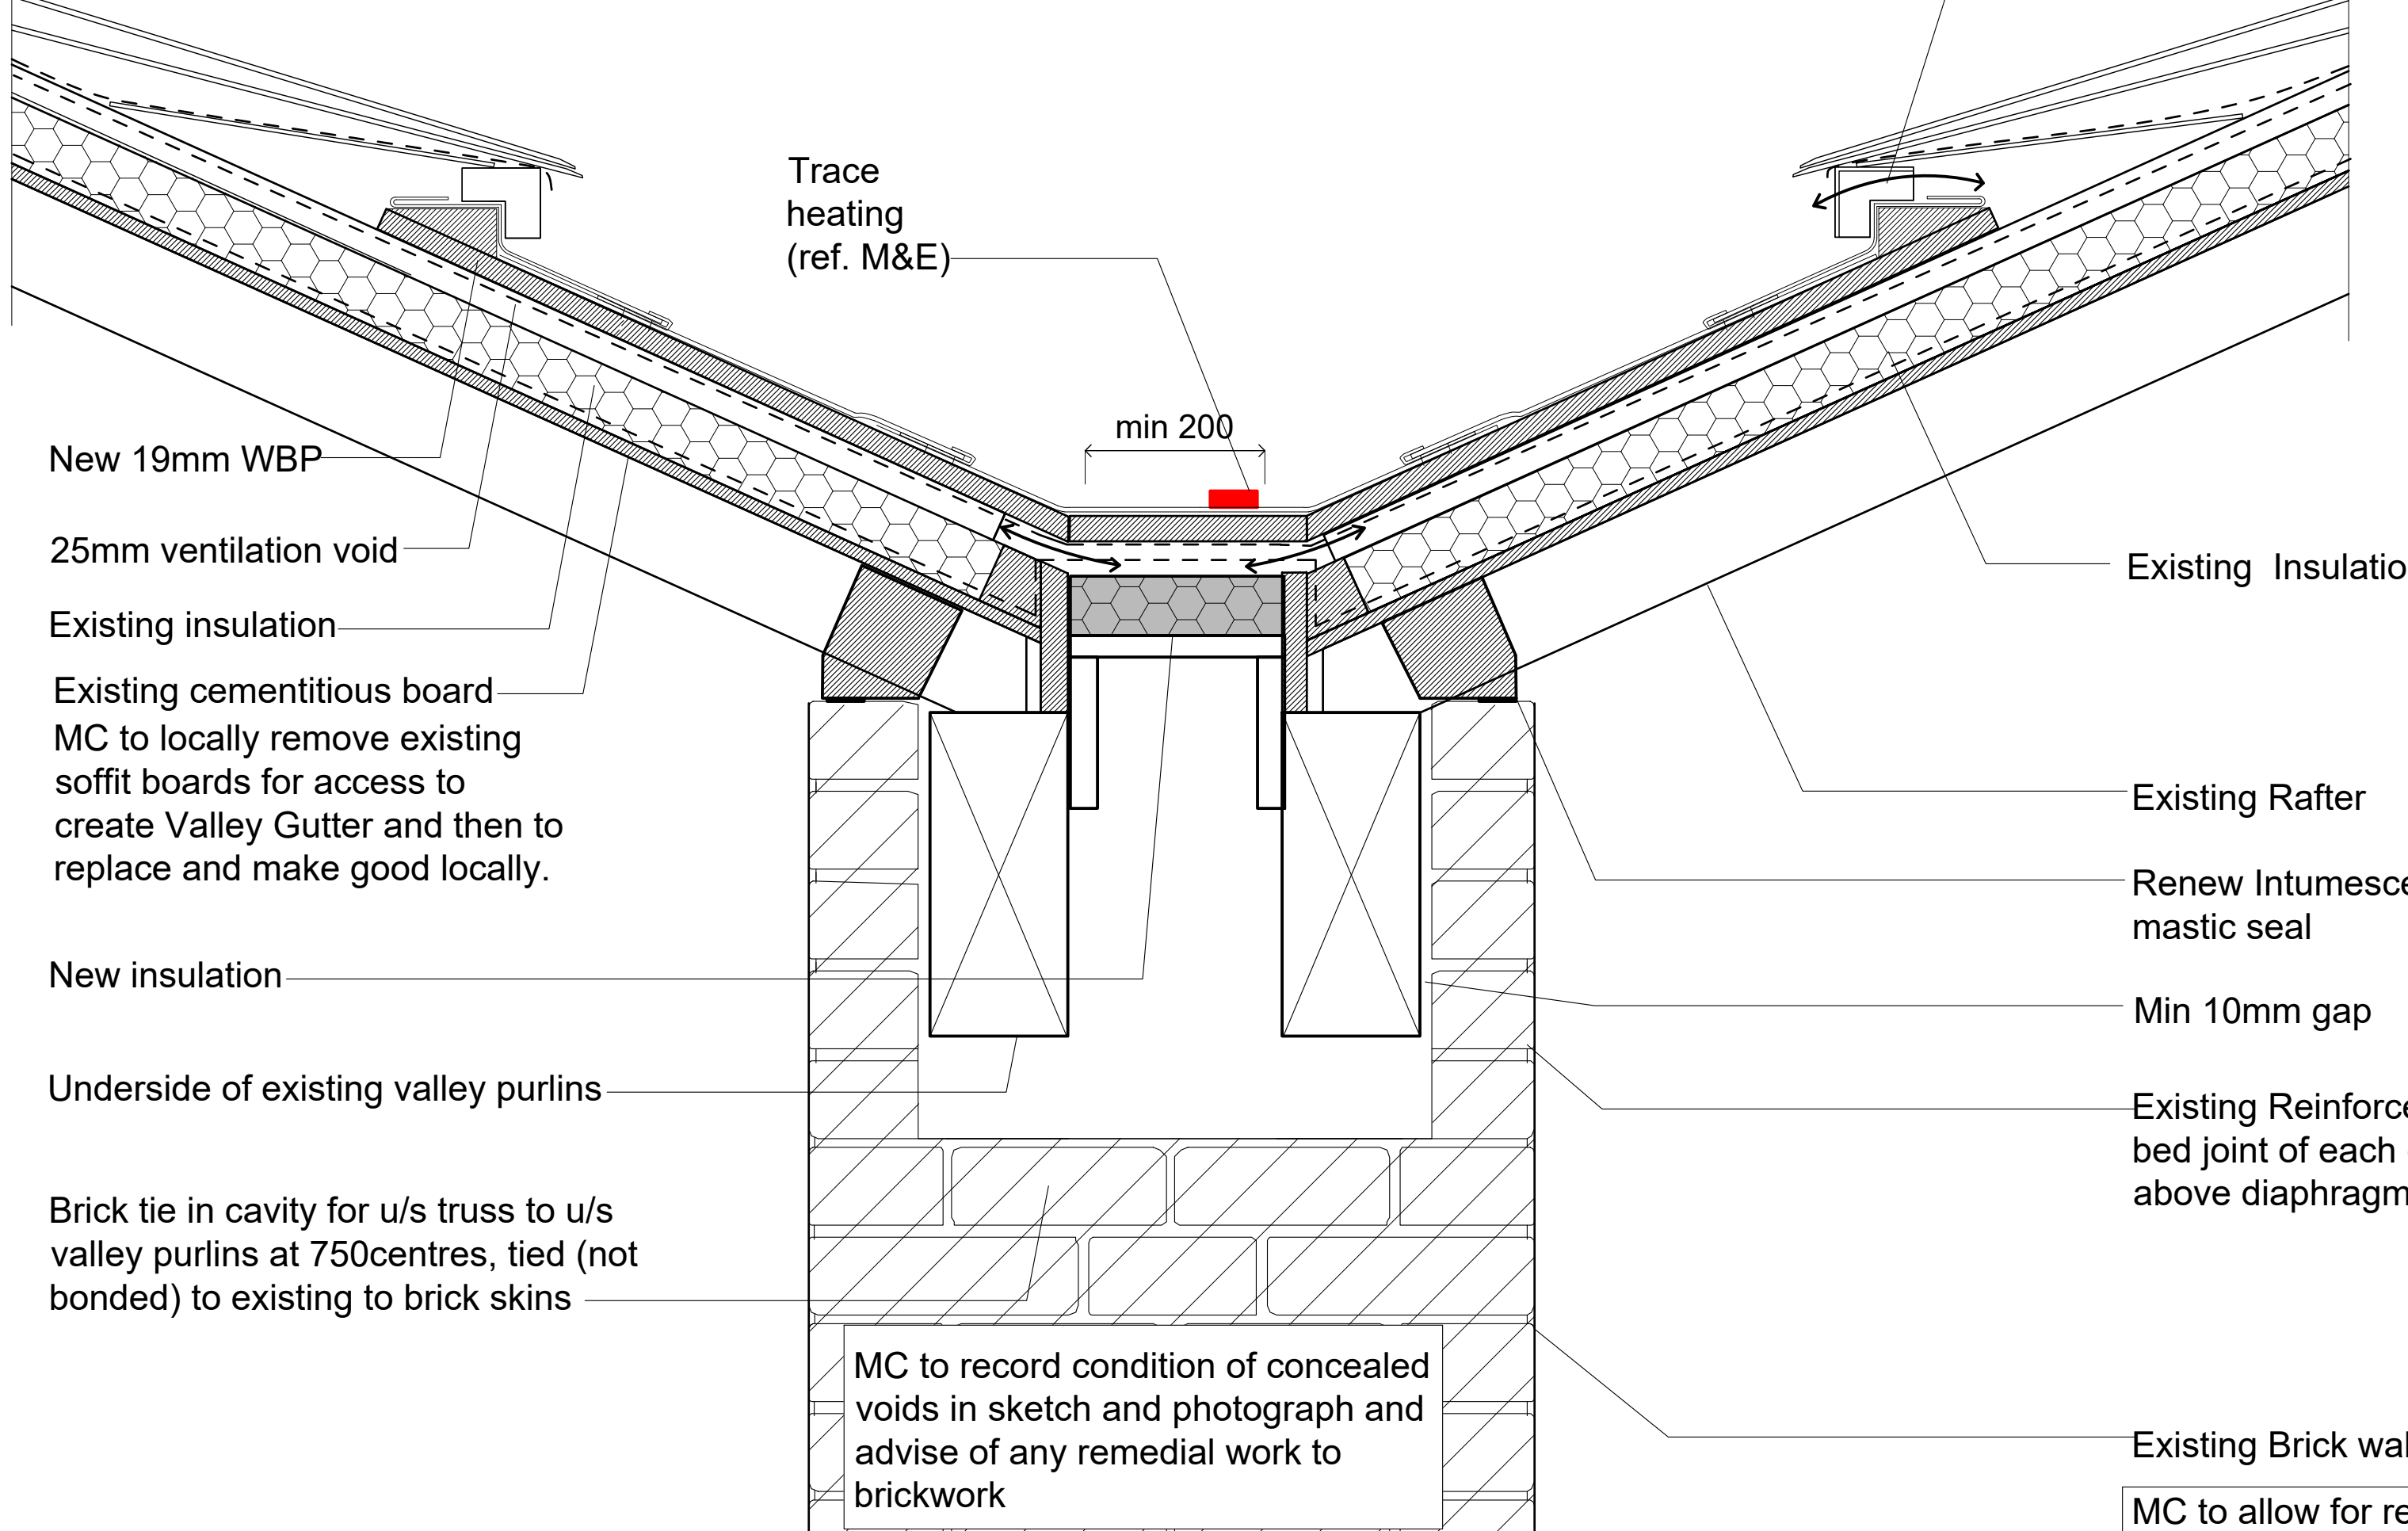


DETAIL 2: VALLEY GUTTER ABOVE BRICK CROSS WALL



DETAIL 3: ROOF PLAN

VALLEY GUTTER: PROPOSED TYPICAL DETAIL OVER CROSS WALL 1:5 @ A1 / 1:10 @ A3

KEY PLAN
(Roof plan)

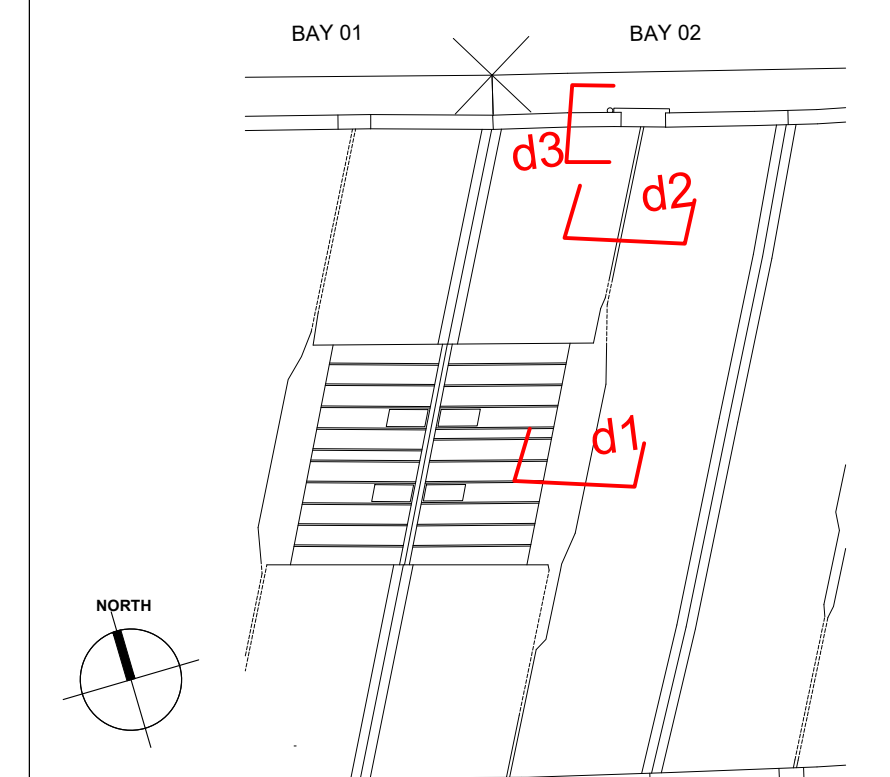

BASED ON MEASURED SURVEY BY "SITECH SURVEYING SERVICES"				
JOB TITLE Essential Repair 1830 Warehouse, Science & Industry Museum, M3 4FP	JOB NO. 275	DRWG. TITLE Valley Gutter: Proposed Works to Typical Detail over Brick Cross Wall	STATUS Planning	
		DRWG. NO. 275 / PD / 322 (A1 ORIGINAL FORMAT)	REV: JP	SCALE: 1:5@A1 1:10@A3
Studiosownie	TEL: +44 (0) 20 7299 7766 info@studiosownie.com	All dimensions to be checked on site by the Contractor and confirmed with the Architect prior to construction. Do not scale off this drawing.	Drawn by: JP	DATE: 16/02/23
ARCHITECTS LLP				