





Front Elevation
1 : 50

Rear Elevation
1 : 50

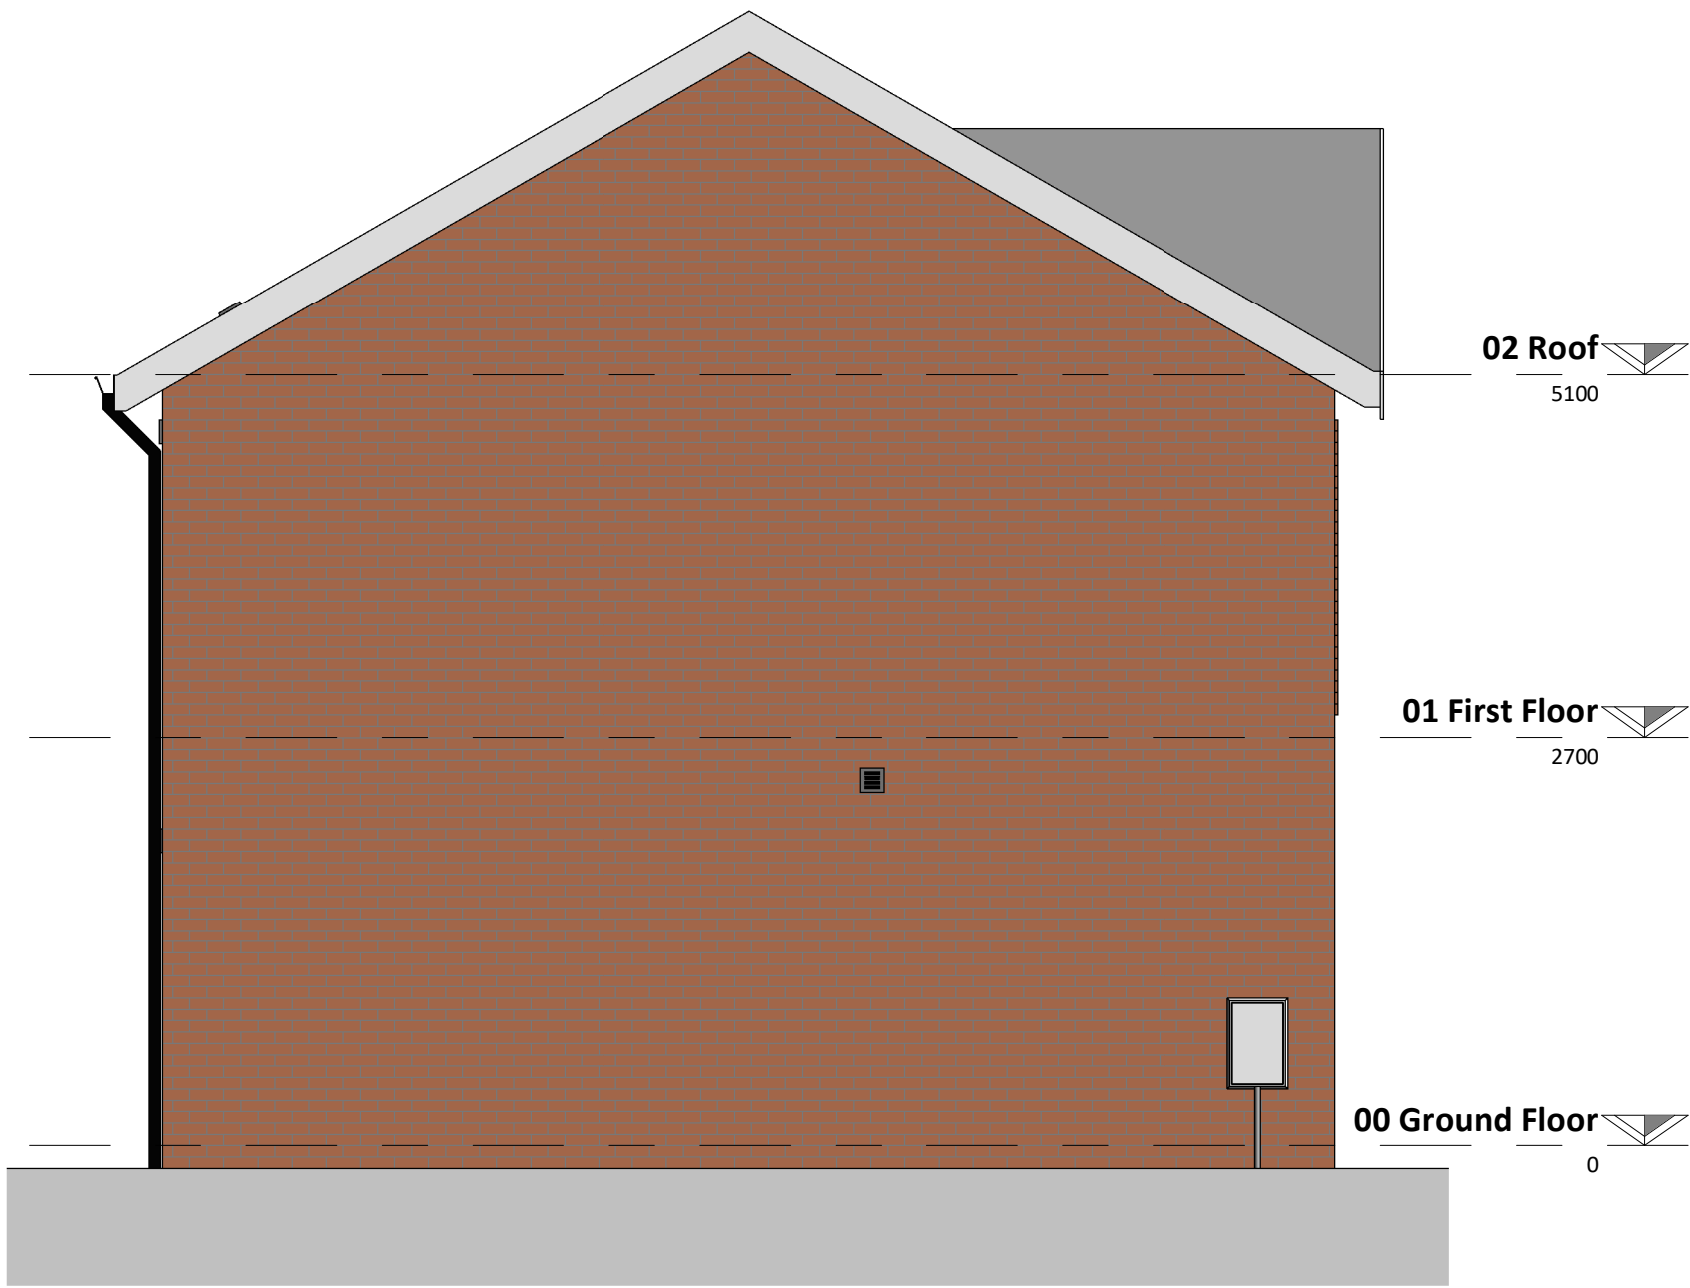

Gable Elevation
1 : 50

 

This drawing is copyright Bernard Taylor Partnership Ltd and must not be copied or disclosed by or to any unauthorised persons without the prior written consent of Bernard Taylor Partnership Ltd

Do not scale from this drawing. Do not take measurements from the CAD base. Any discrepancies are to be reported to the architect for clarification.

All dimensions are to be checked on site prior to construction, manufacture of any components and ordering of materials and equipment.

All materials and workmanship to be in accordance with the current

Rev	Date	Int	Description
btp ARCHITECTS RIBA  Chartered Practice 			
CLIENT: WCHG			
PROJECT: Greenbrow Social Club			
DESCRIPTION: 2B4P House Elevations T1			
PURPOSE OF ISSUE: Planning			
DRAWN BY:	CHECKED BY:	DATE:	SCALE @ A2:
ED	VJS	19.06.23	1 : 50
JOB NO:	STATUS CODE:	DRAWING NO:	REV:
3501	S2	111	
FILE IDENTIFIER: GR-BTP-01-E-DR-A-3501_111			
Elizabeth House 486 Didsbury Road Heaton Mersey Stockport SK4 3BS 0161 443 1221 info@bernardtaylor.co.uk www.btparchitects.co.uk			