



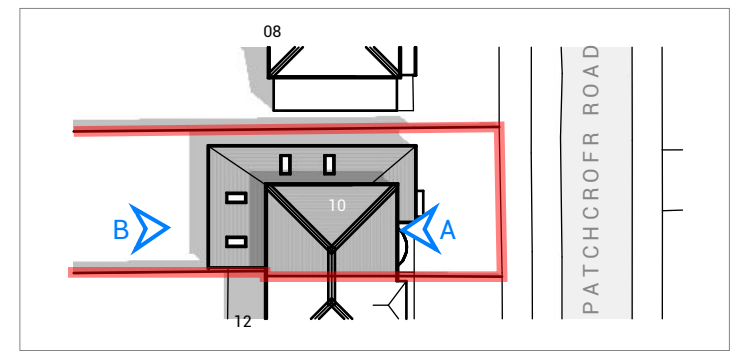


EXISTING SITE PLAN

Scale 1:500 @ A4

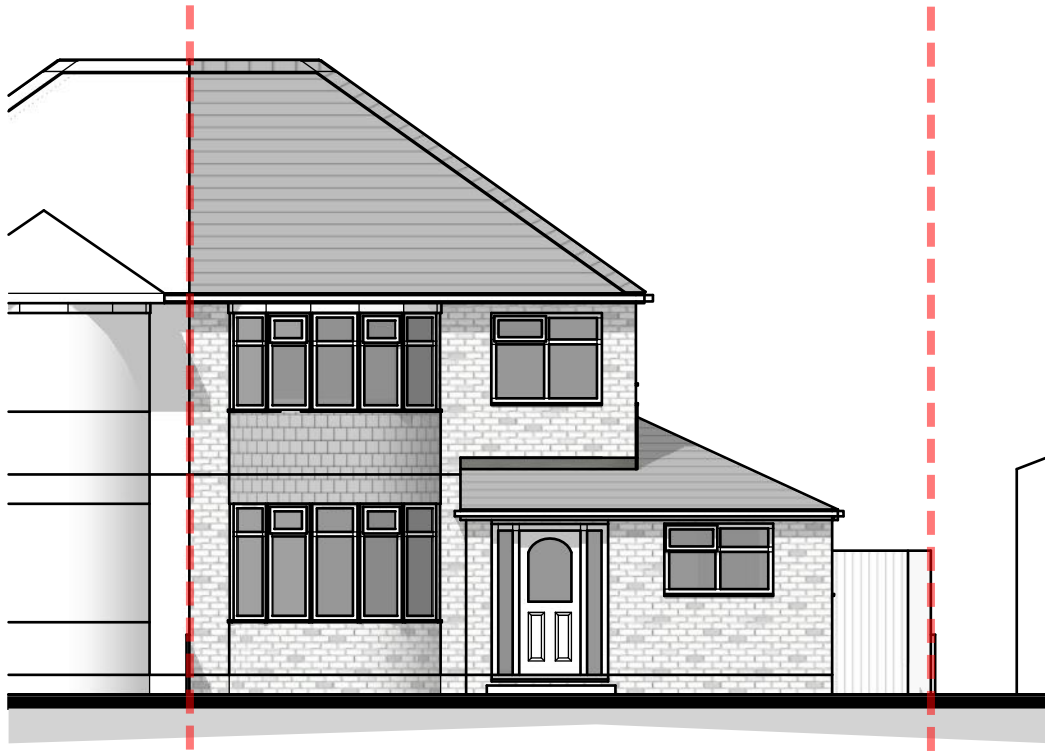


EXISTING FRONT ELEVATION A

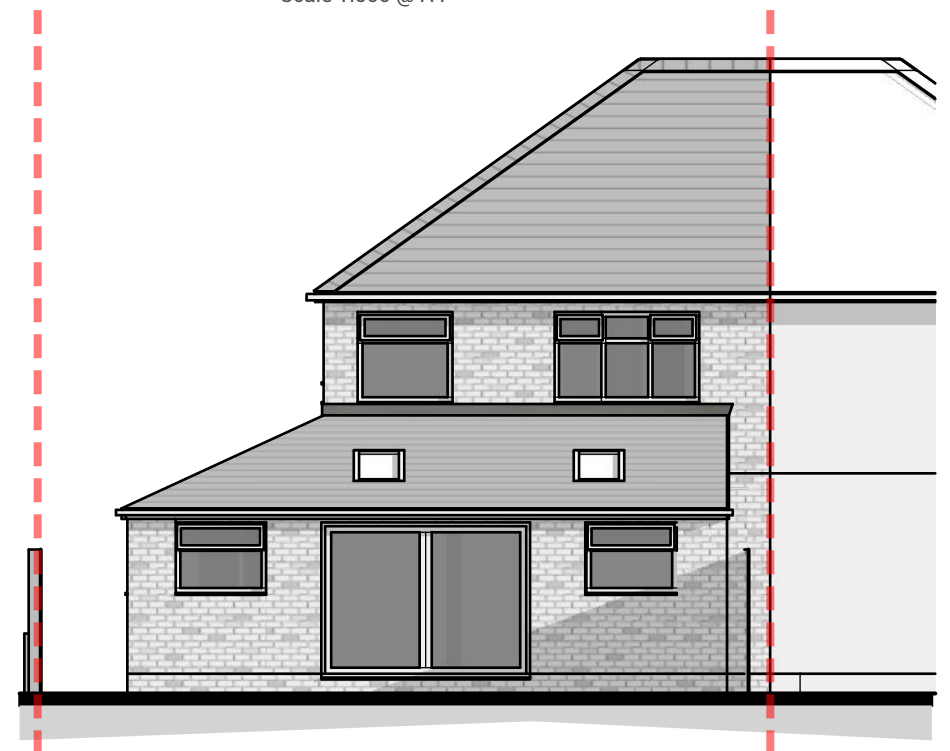

EXISTING REAR ELEVATION B

EXISTING ELEVATIONS

Scale 1:100 @ A4

 

Notes: Do not scale from this drawing. Use figured dimensions in all cases. Check all dimensions on site. Report any drawing errors or discrepancies to O'Brien & Noel Architects before proceeding. This drawing has been created for the purposes identified in the status and should only be used for this purpose. This is not a construction drawing. To be read in conjunction with all approved documents, permits, drawings and information and drawings from other appointed consultants.

Project: 10 Patchcroft Road / M22 5JS

Drawing: Existing Elevations

Job-Dwg No: 128-L03

tel: 0151 528 2211

email: contact@obriennoel.com

web: www.obriennoel.com

06/02/2023

O'BRIEN
& NOËL
ARCHITECTS