




EXISTING FRONT ELEVATION



EXISTING SIDE ELEVATION



EXISTING REAR ELEVATION

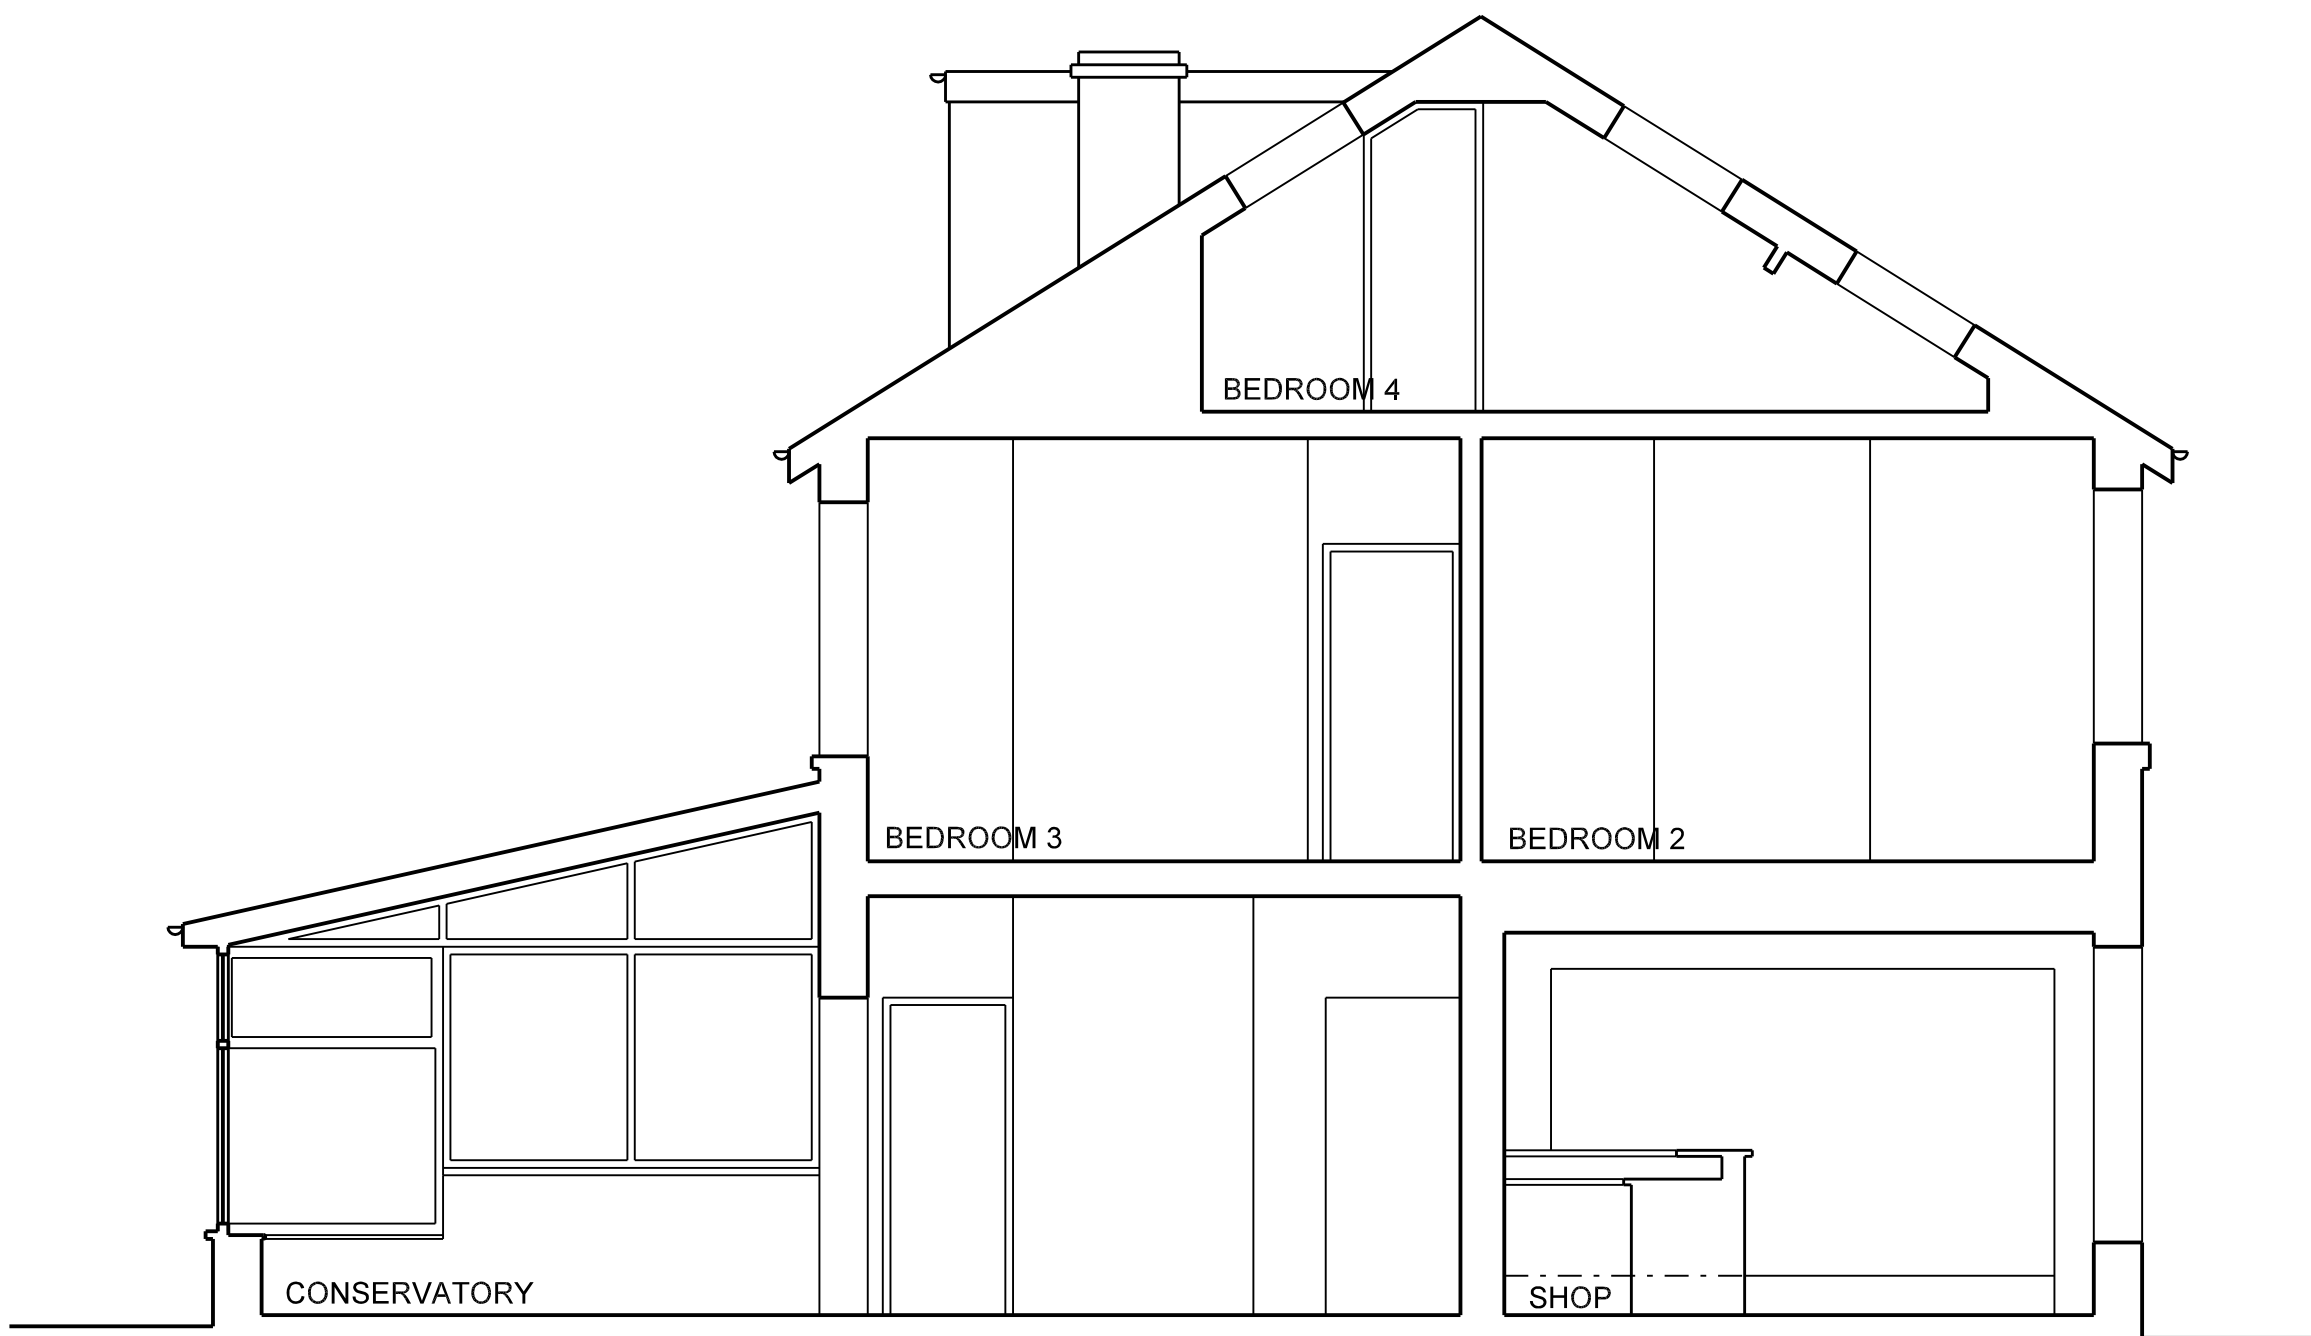

EXISTING SECTION A-A

NOTE
Do not scale this drawing.
Architect to be notified of discrepancies
in squared dimensions.
Contractor to check all dimensions from site.
This drawing is copyright and is for use on this site only.

Rev	Description	By	Chk	Date
-----	-------------	----	-----	------

Revisions



First Floor 145 Wellington Rd North, Hulton North,
Stockport, SK9 2PR
Tel: 0161 4431100 www.mimparch.co.uk

PROJECT TITLE:
11 Egerton Crescent
Withington
Manchester

DRAWING TITLE:
Existing Elevations

Date: Sep 22	Project Number: 2210	Dwg. Number: (0-) 02
Scale: 1:50 (A1)	Project Partner:	Drawn: AW

MIMP Architects