




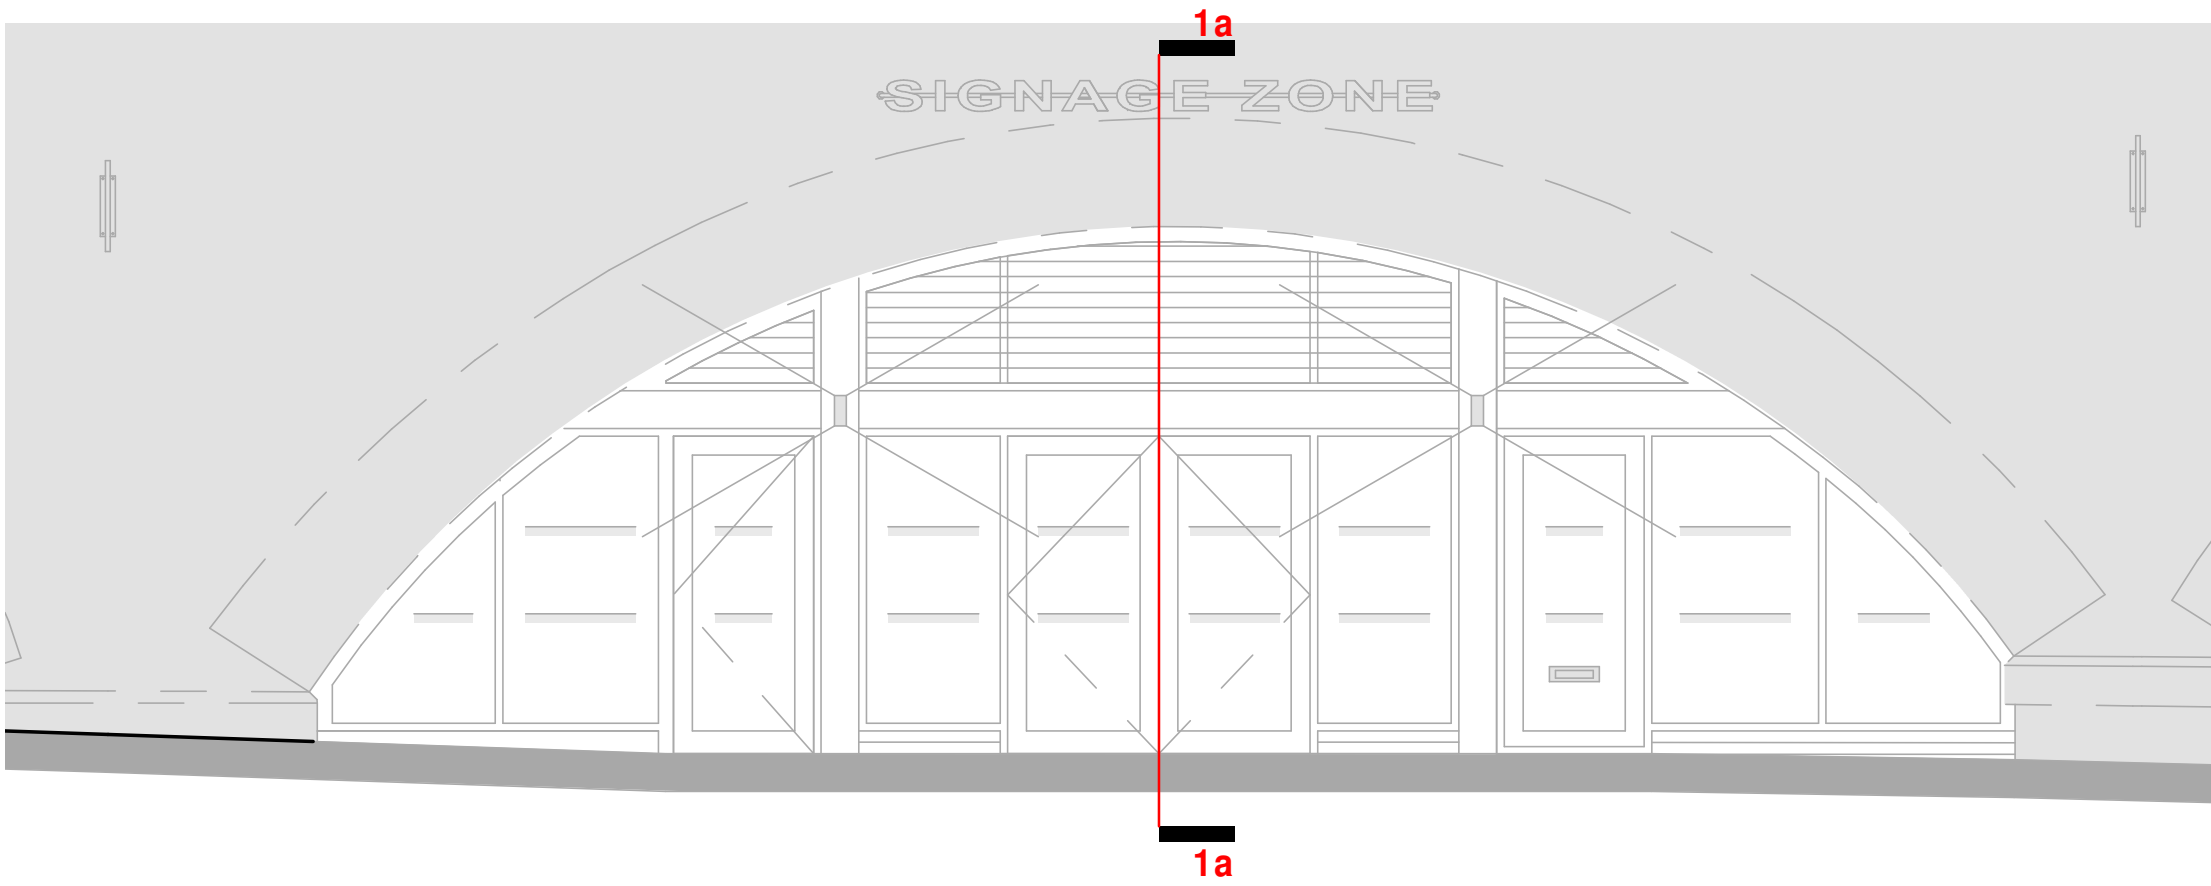


Arch-7 Elevation
1 : 50

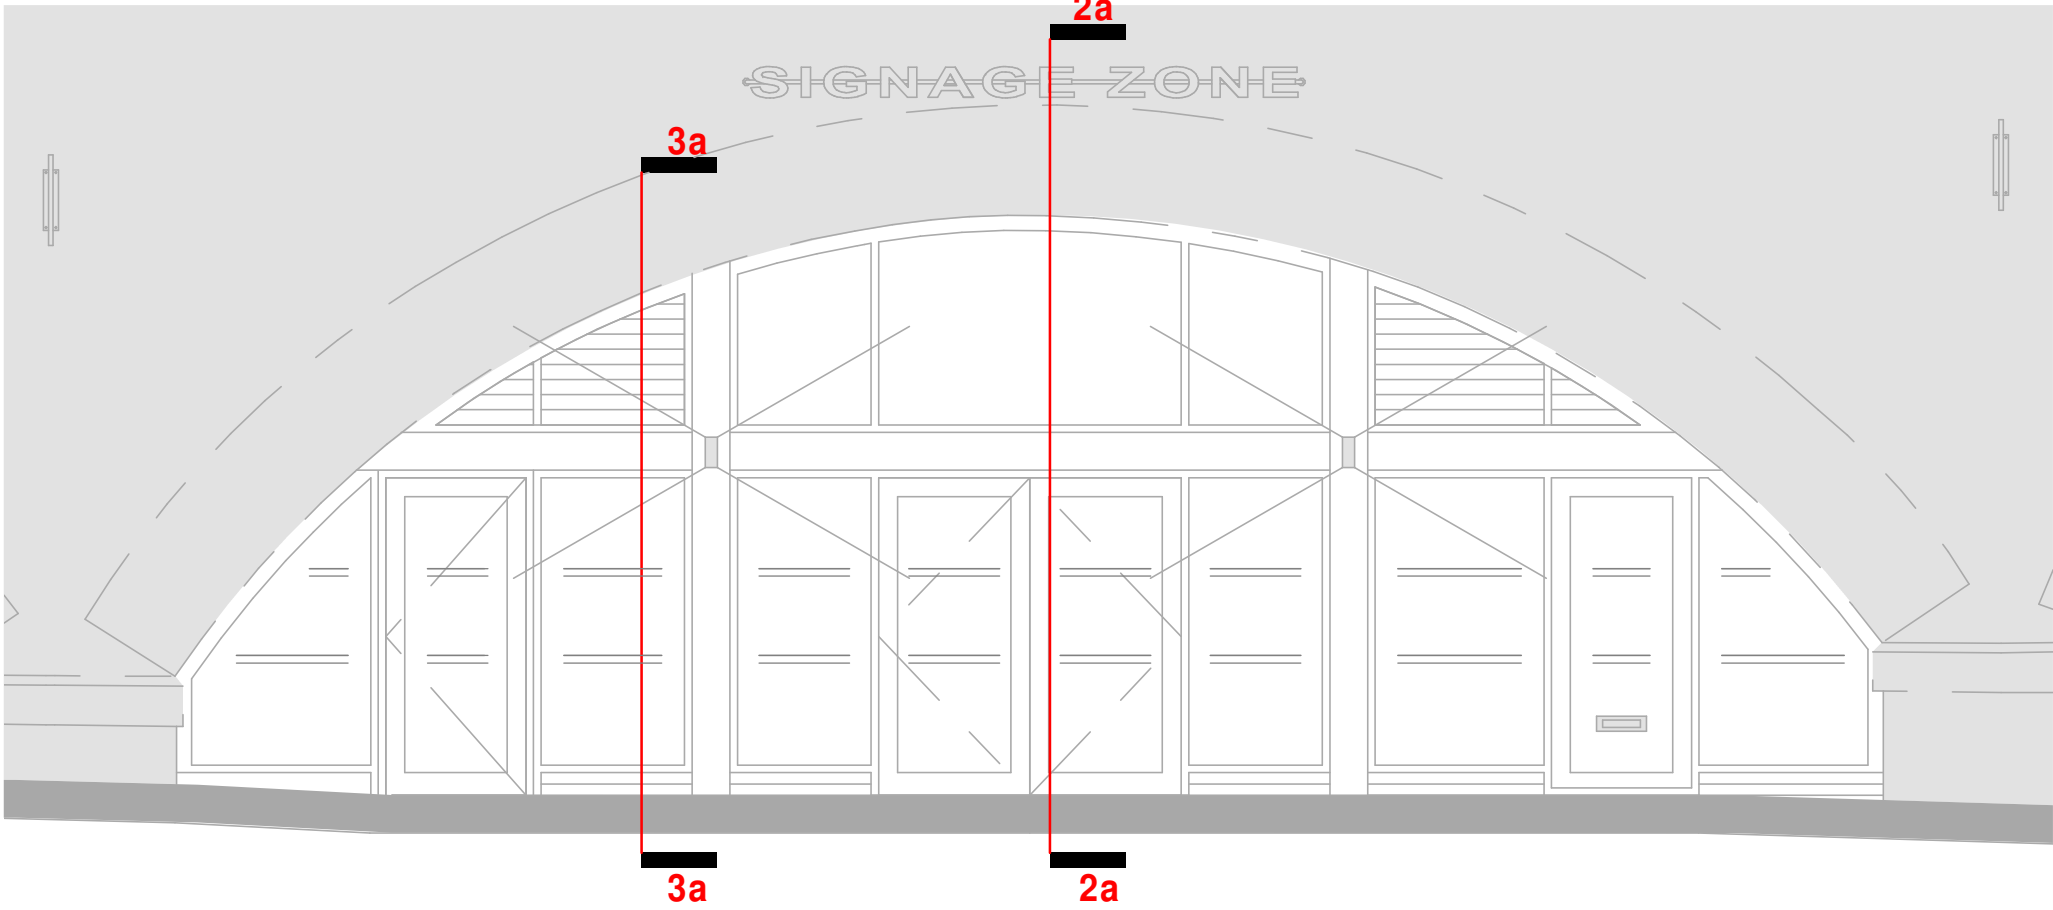


Arch-8 Elevation
1 : 50

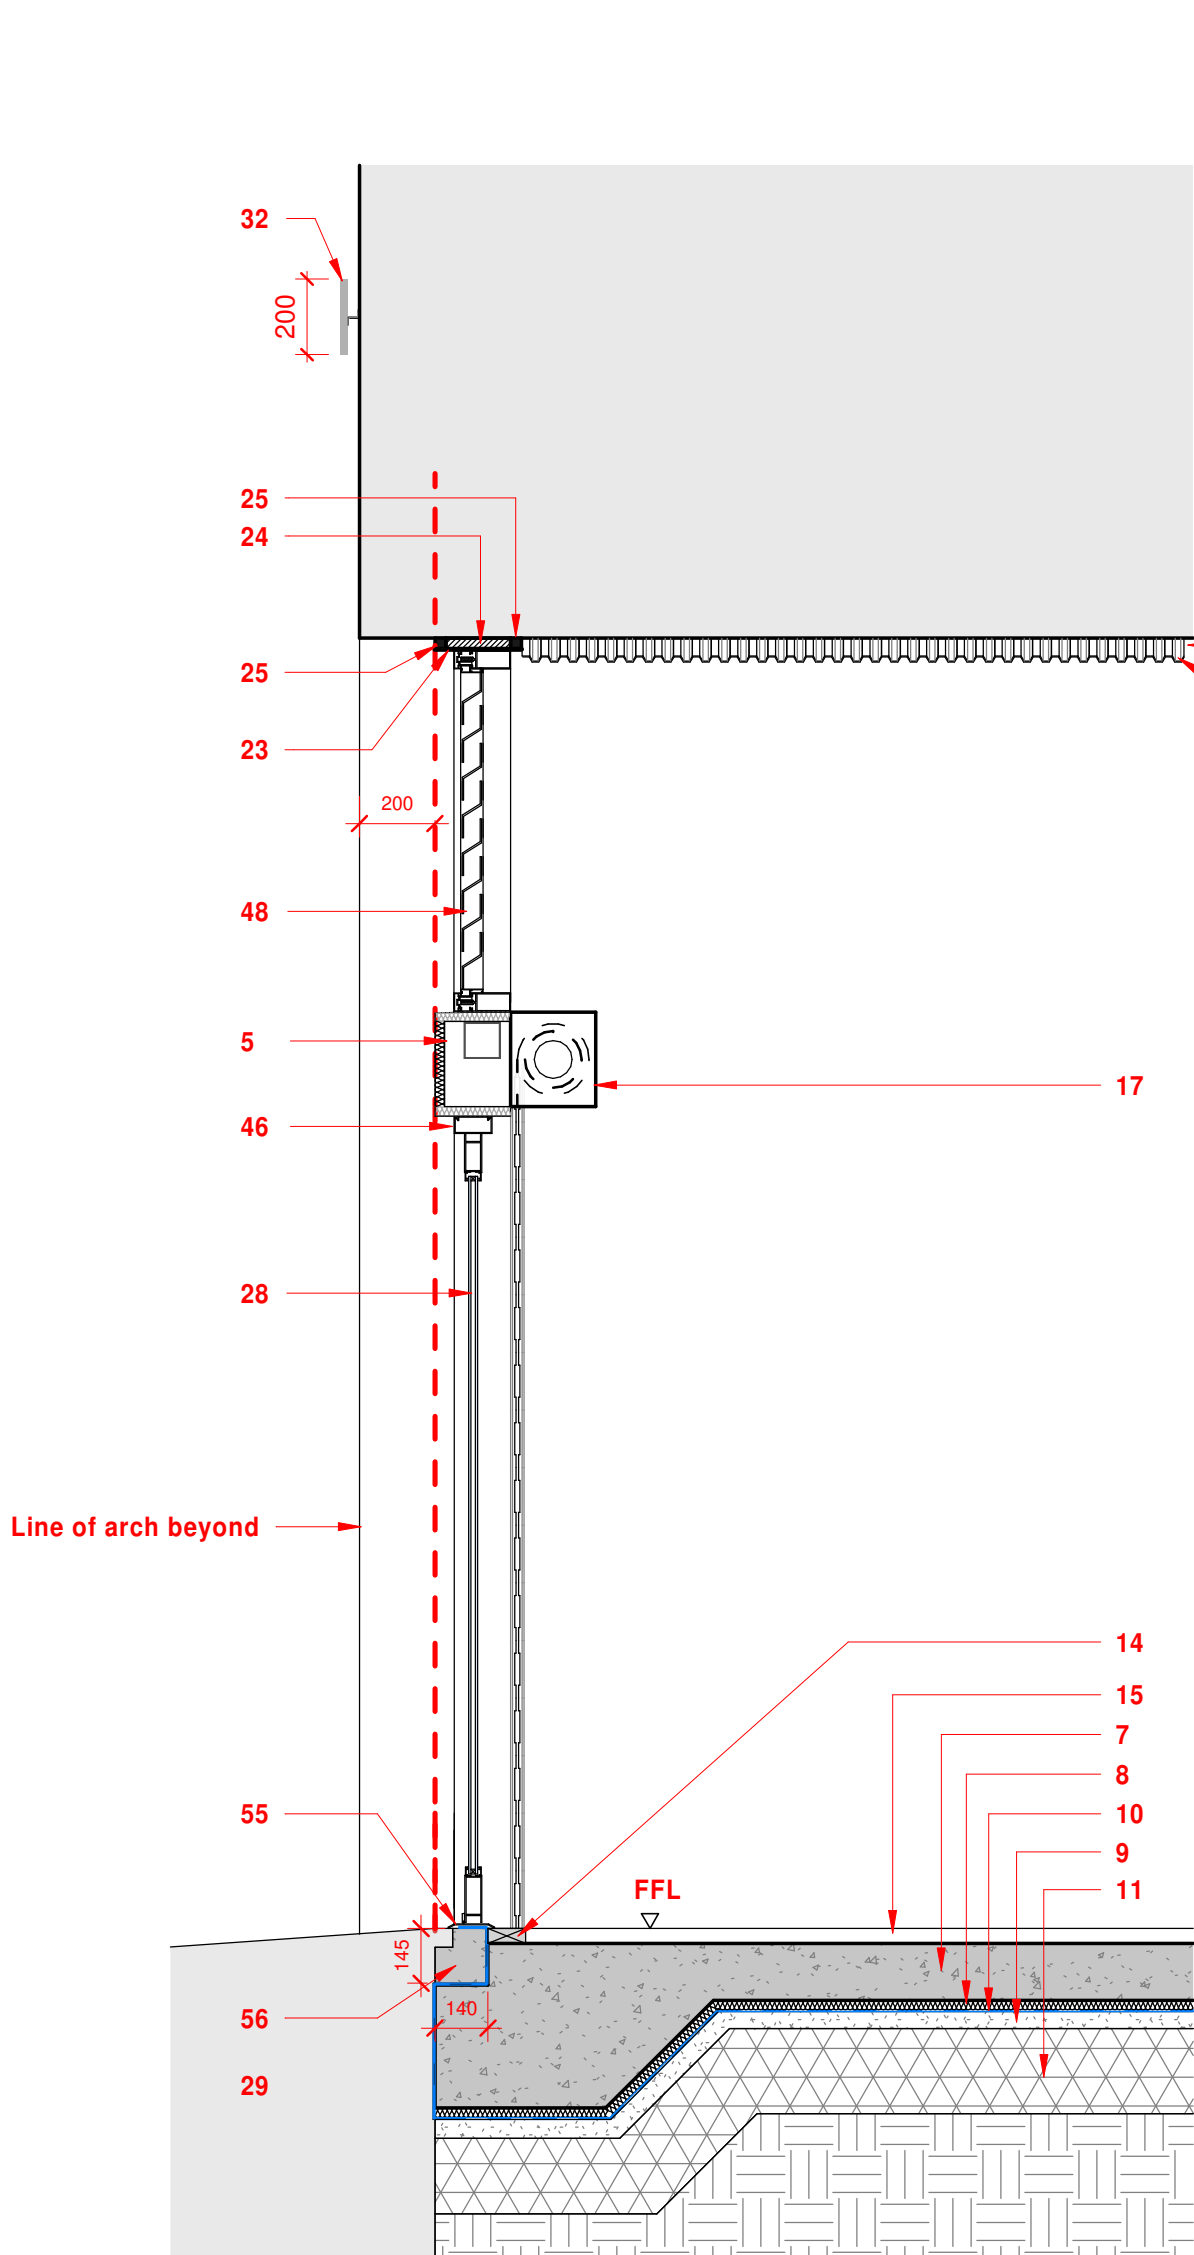

1a Typical Section 1a-1a - Arch 7
1 : 20

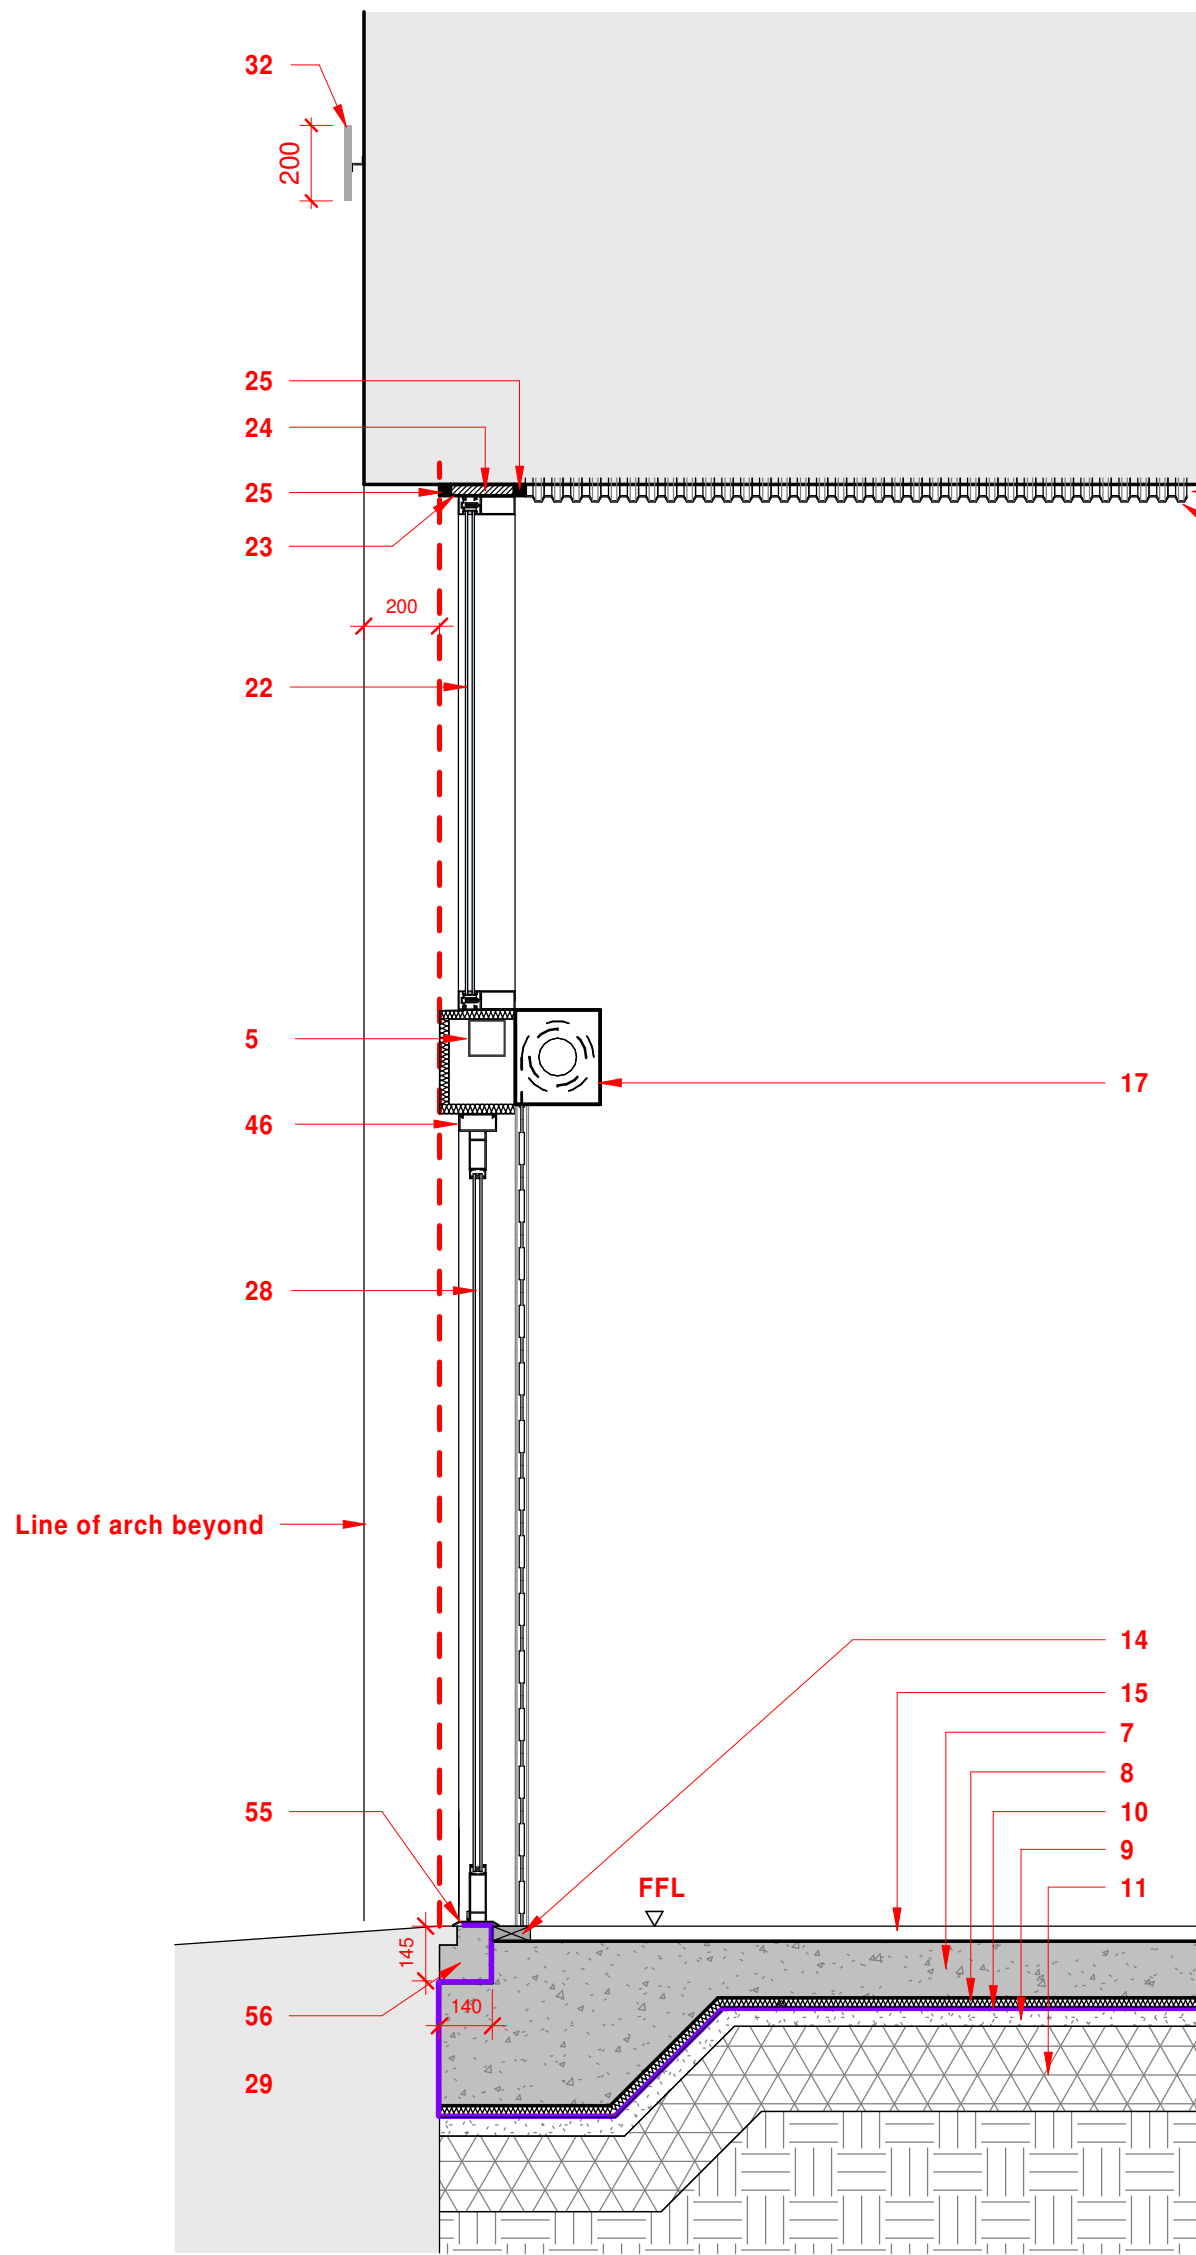

2a Typical Section 2a-2a - Arch 8, 9, 11
1 : 20

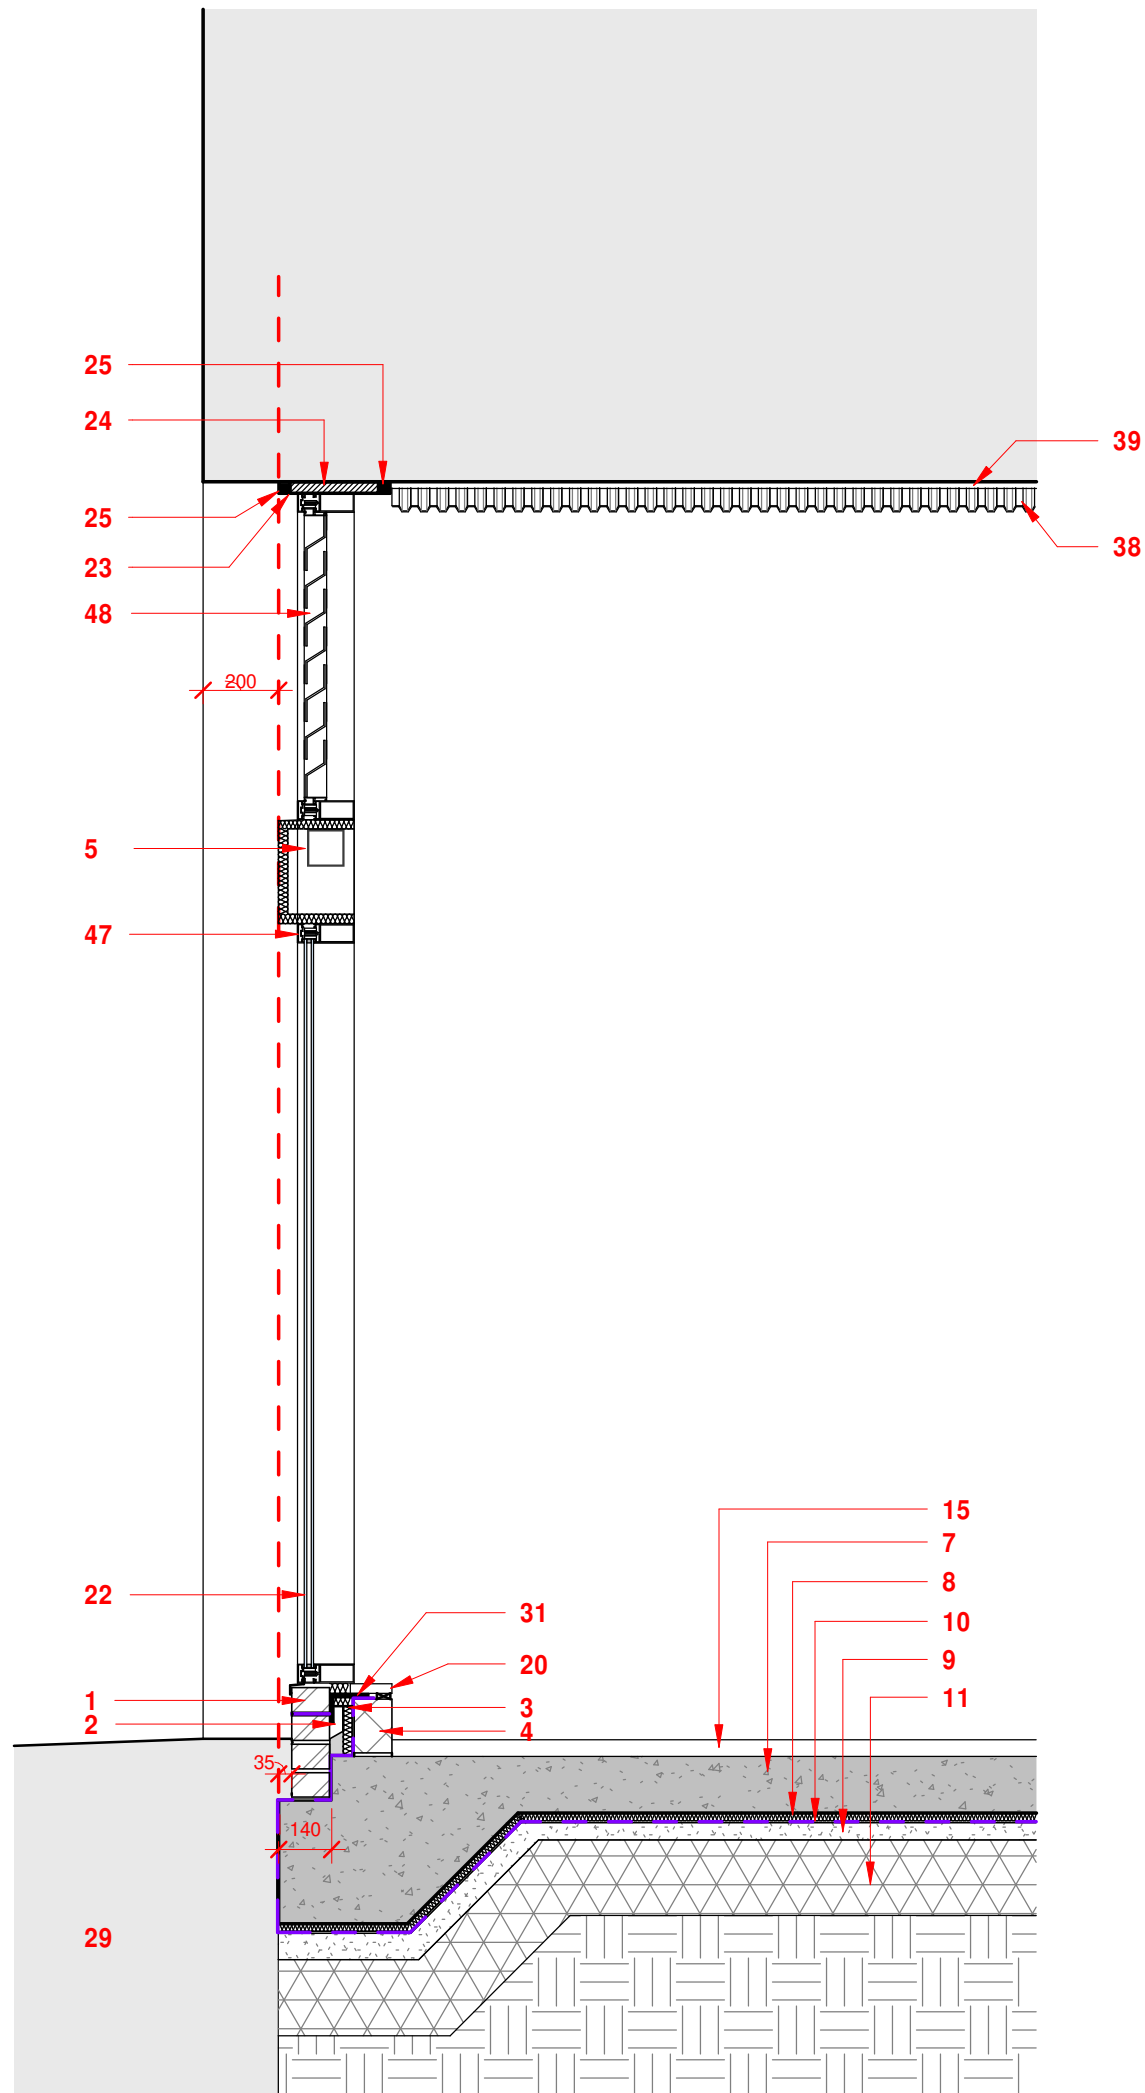

3a Typical Section 3a-3a - Arch 7, 8, 9, 11
1 : 20

Rev	Date	By	Description
P.1	11/11/2022	MB	Drawing issued for Network Rail approval
P.2	18/11/2022	VK	Stage 3 issued for Tender
P.3	25/11/2022	VK	Stage 3 Key updated issued for Tender
P.4	15/12/2022	VK	Stage 4 issued for Tender
P.5	23/12/2022	VK	Stage 4 issued for Tender with minor revisions
P.6	06/01/2023	VK	Key amended show black satin finish to roller shutters curtain wall glazing systems door frames and louvers
P.7	23.03.2023	SRP	Updated to planning & Client requirements. Roller shutter manual Louvers minimised. Horizontal flashing extended. Signage indicated.

Key

- 102.5mm facing brick outer skin, grey blue multi tonal, grey mortar bucket handle pointed
- 50mm Cavity Air Gap
- 50mm Insulation (NO PIR insulation accepted) to achieve 'U' value 0.26W/m²K Wall ties with retaining clips to secure insulation - wall ties to be positioned at max 450mm centres vertically & 900mm centres horizontally
- 100mm block (7N/mm²) flush pointed mortar
- Insulated enclosed structural member to structural engineer's design
- Steel wind post to structural engineer's design & detail - Finish Colour: black satin RAL 9005
- Reinforced concrete slab to structural engineer's design & detail
- Perimeter (1200mm minimum) under floor slab insulation to achieve 'U' value 0.18W/m²K
- Well compacted sand blinding to structural engineer design
- 1200 gauge polythene damp proof membrane (DPM) in a single layer with minimum 150mm laps, DPM stepped up edge of slab & lapped round concrete edge under engineering bricks
- Hardcore base, MOT Type 1 thickness as structural engineers design
- Weak mix concrete fill to cavity
- Weep holes at 900mm centres
- Sacrificial weak mix fill (or timber piece) as temporary cover to threshold & DPM
- 40mm floor finish zone for tenant fit out flooring
- Insulated steel lintel. Refer to structural engineer's drawings
- Internally mounted electrically operated roller shutter & hood in powder coat finish. Colour: black satin RAL 9005
- Roller shutter track mounted to internal face of curtain wall/ façade steels, to manufacturers details, Colour: black satin RAL 9005
- Indicative signage zone, tenant fit out item, to install as individual letter planning guidance
- Timber window board on batten
- Insulated cavity closer with incorporated damp proof course
- Curtain wall glazing system with double glazed toughened glazed panels, low-e glazing where required, 'u' value to building regulation standards (1.6 W/m²K) Frame colour: black satin RAL 9005
- Zinc DPM to perimeter of new wall at junction with existing arch
- 20mm thick Flexcell compressible separation joint, top edge pointed with Sikatlex joint sealing compound to intersect existing facade and new infill.
- 25mm deep joint sealing compound to both sides
- Powder coated galvanised steel pedestrian door Colour: Frame, black satin RAL 9005 / Door, black satin RAL 9005
- Water stop threshold plate
- Pedestrian double leaf aluminium door Colour: Frame, black satin RAL 9005 / Door metalwork, black satin RAL 9005
- External finish, as existing, to be made good where disrupted, to be dressed to threshold.
- Existing masonry wall
- RSA masonry restraint to structural engineer's design & specification
- Indicative signage on angle brackets as individual letters
- Not Used
- Plastisol coated metal skirting 200x200mm or to cover gravel strip
- Not Used
- Rockwell, Plastisol coated steel sheet fixed to Rockwell AL-WB4040 Rockwood WPC composite batten 2900x40x40mm at 600mm centres
- AL-WB4040 Rockwood WPC composite batten 2900x40x40mm at 600mm centres Secured by A-WBF80 fixings at 500mm centres
- Bi-oriented 70/18 white graca profiled sheeting secured at AL-CB5025 composite batten with AL-WGF2SP fixings and caps
- AL-CB5025 Rockwood WPC composite batten at circa 750mm centres & secured by AL-CBF65 fixings at 500mm centres
- Support post central to span of jack arches to provide support to horizontal rails
- Wall infill to jack arch
- Metal entrance stairs
- EPDM flashing mechanically fixed to blockwork wall
- Permeable gravel border
- Existing brickwork to culvert
- Aluminium curtain walling door head. Colour/finish: Black Satin RAL 9005
- Aluminium curtain walling glazing head. Colour/finish: Black Satin RAL 9005
- Aluminium louvre (in knock out) panel within curtain wall frame. Colour/finish: Black Satin RAL 9005
- Not used
- Existing masonry retaining wall to be made good (Structural assumption that the wall is acceptable) & repointed - waterproofing detail T.B.D. on site exposure of masonry
- Concrete capping to existing wall to structural engineers design & detail
- Glazed look-a-like spandrel panel, colour matched
- Letter box
- Concrete infill strip to door thresholds
- Proprietary aluminium threshold strip fully bedded in mastic (note - threshold strip to be chamfered & set MAXIMUM 15mm above FFL in accordance with Building Regulations Part M) & extended to cover visible construction adjacent to floor finishes.
- Concrete infill strip to door thresholds with recess/cut out to accommodate reinstated external finish dressed under the threshold

SGP

Architects + Masterplanners

33 Park Place
Leeds
LS1 2RY

t: +44 (0)113 246 7969

www.stephengeorge.co.uk

1-4, 6-11 Corporation Street
Manchester

Drawing Name:
Detailed Wall Sections - Sheet 2

Drawing Stage: Planning

Status: S2-Information

SGP File Ref: 19-259-014-Manchester Corporation Street

19-259-014 11/09/22 SD AS As @ A1 P.7

SGP Project No: Date: Drawn: Team: indcatt@sgp.co.uk Rev:

Drawing Number:

19259-14-SGP-ZZ-ZZ-DR-A-201201

Project Code Originator Volume Level Type Role Number



Red Line Boundary based on O/S Data and NOT confirmed as the Legal Boundary

This drawing, the works and concepts depicted are copyright of Stephen George + Partners LLP and may not be reproduced or made use of, either directly or indirectly without express written consent. All heights, levels, sizes and dimensions to be checked on site before any work is put to hand. Information shown on this drawing that is produced by others has not been verified by Stephen George + Partners LLP and no liability is accepted for its accuracy. This document is prepared for the sole use of the documented recipient and Stephen George + Partners LLP accepts no liability for use of this document by parties other than the party for whom it was prepared or for purposes other than those for which it was prepared.