




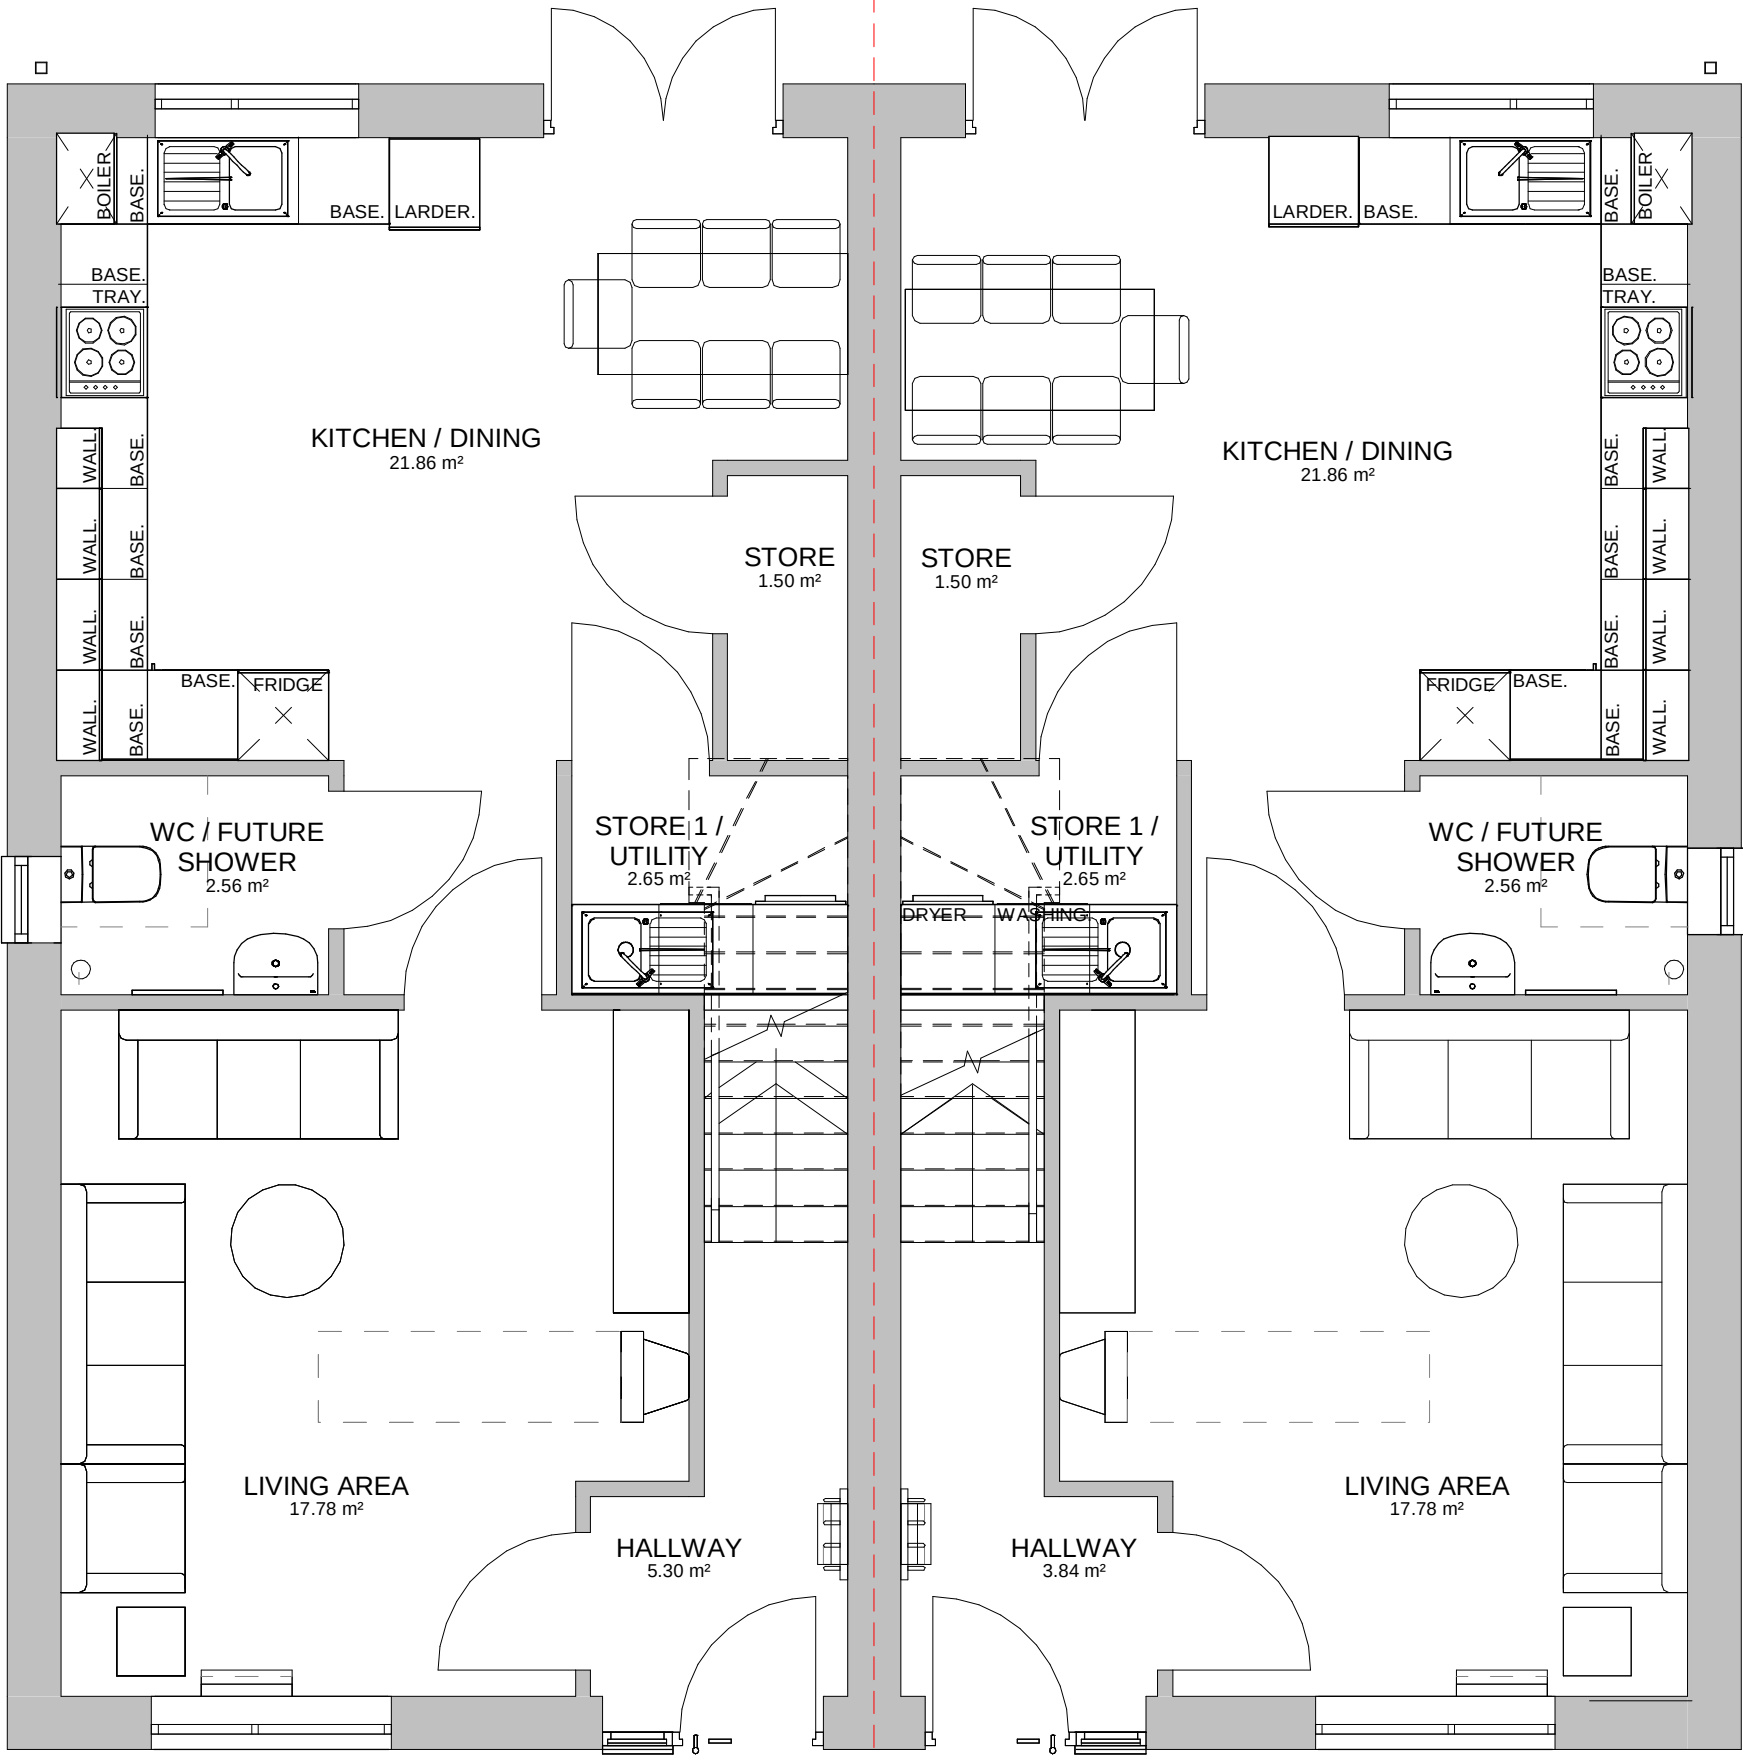


00 Ground Floor Plan

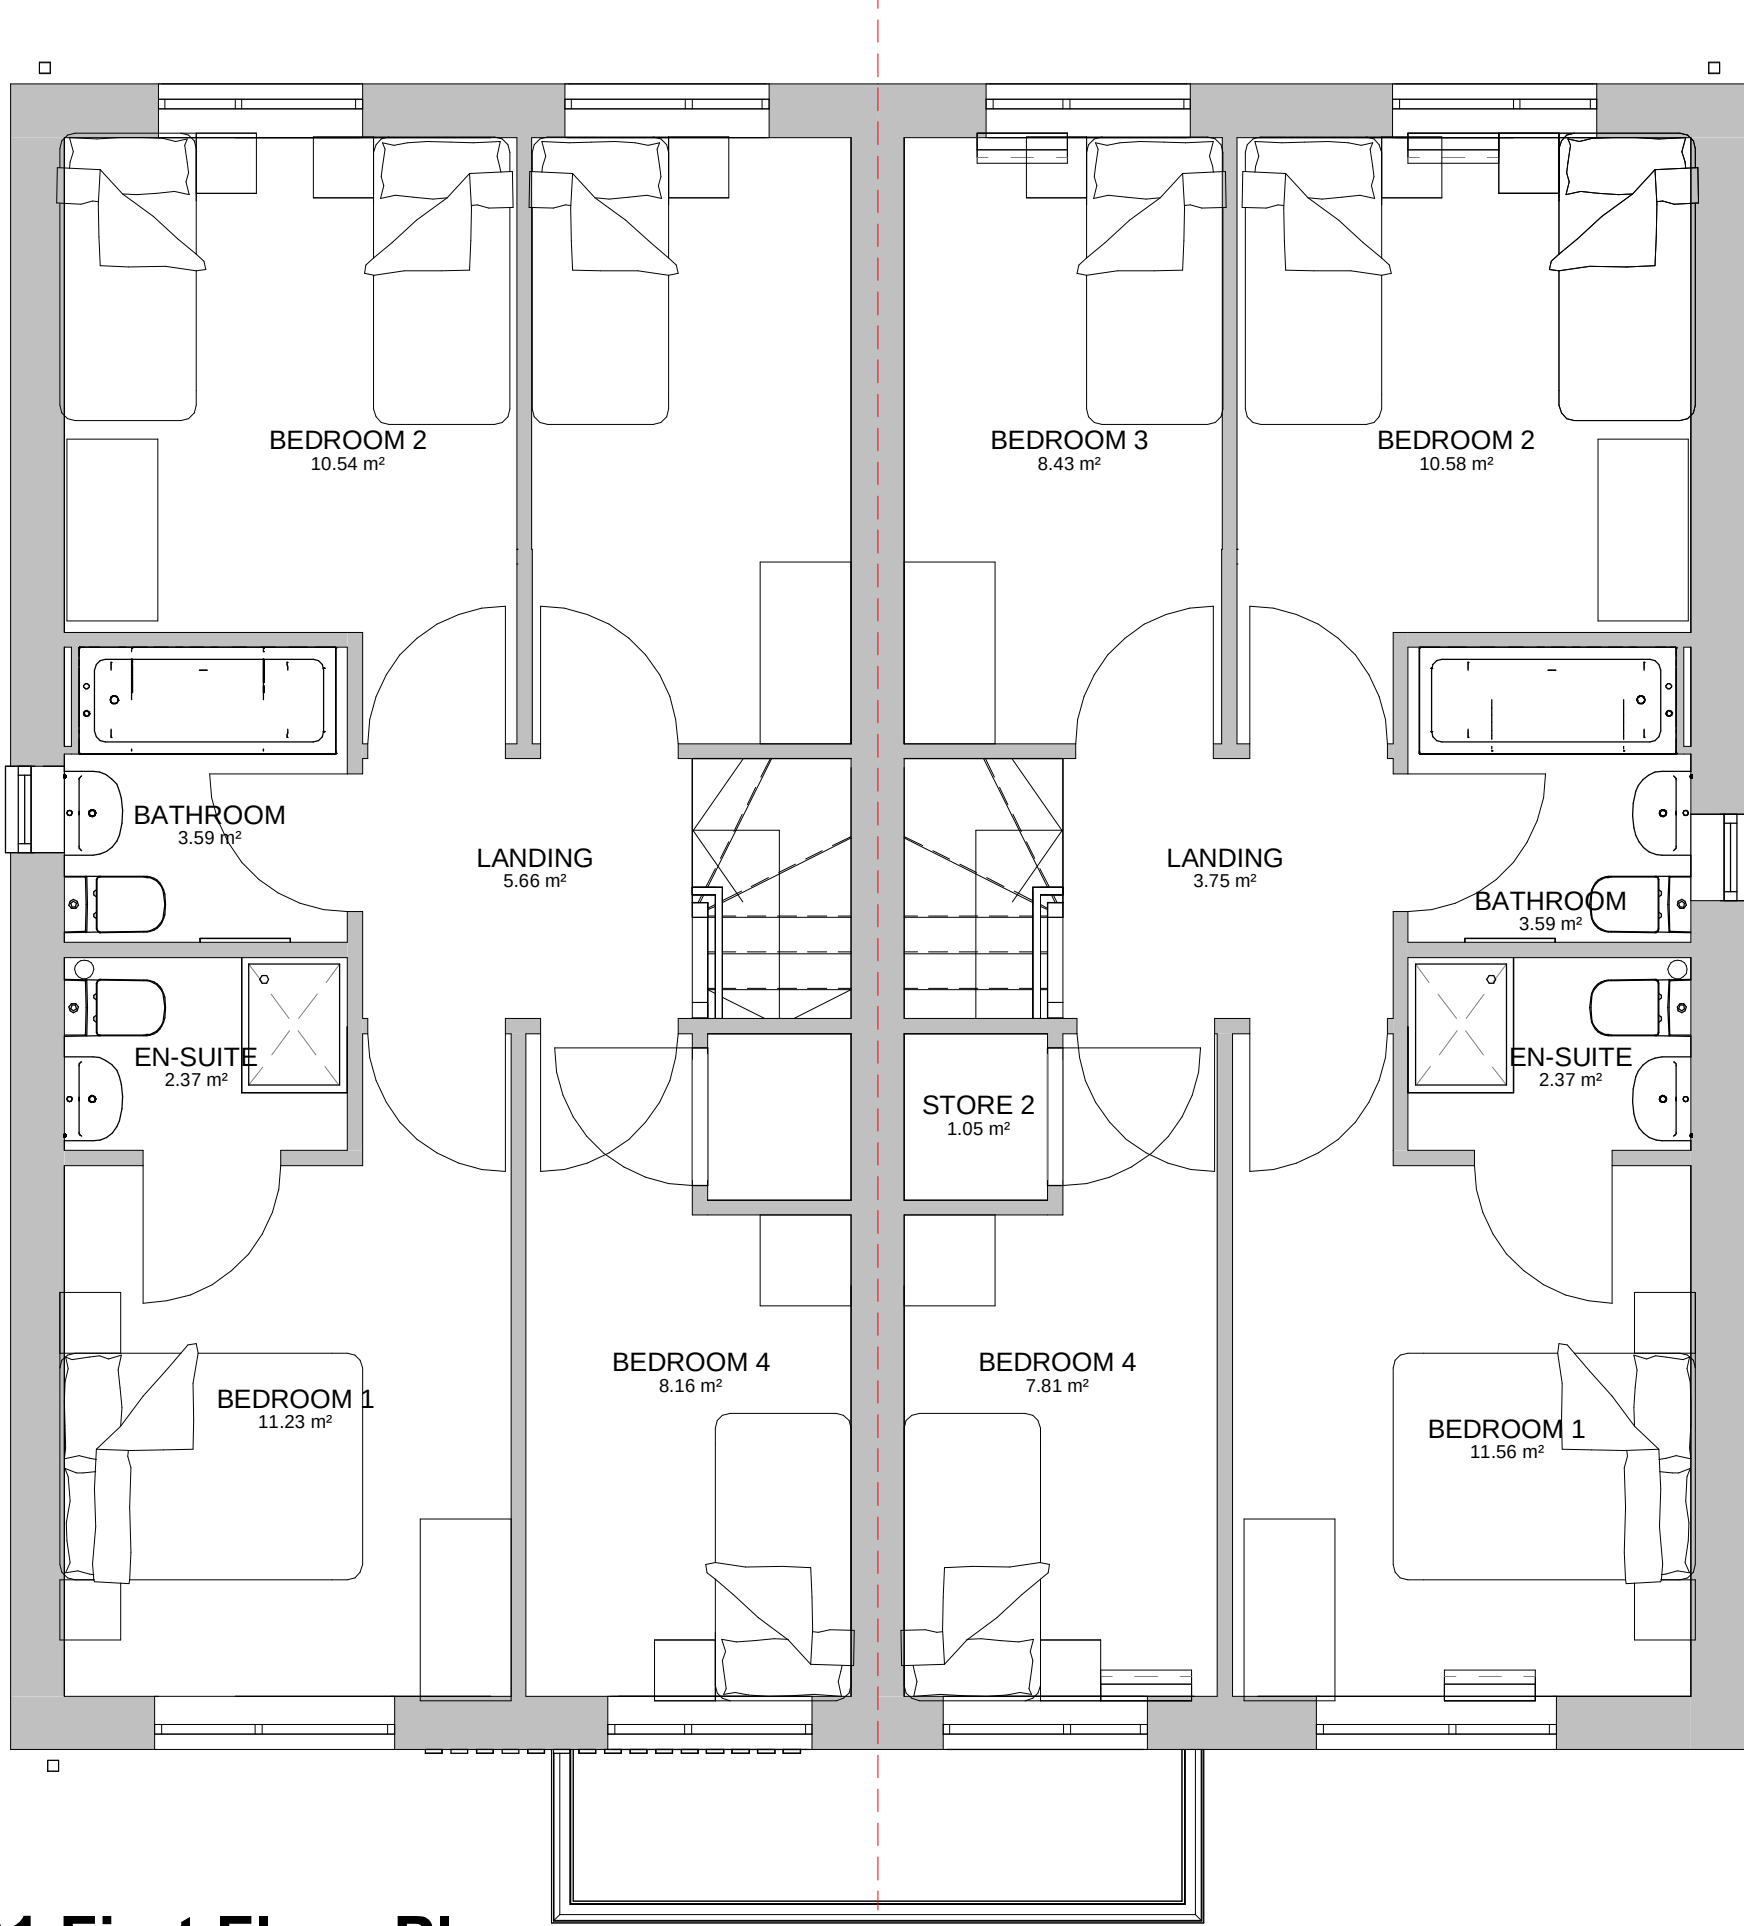

01 First Floor Plan

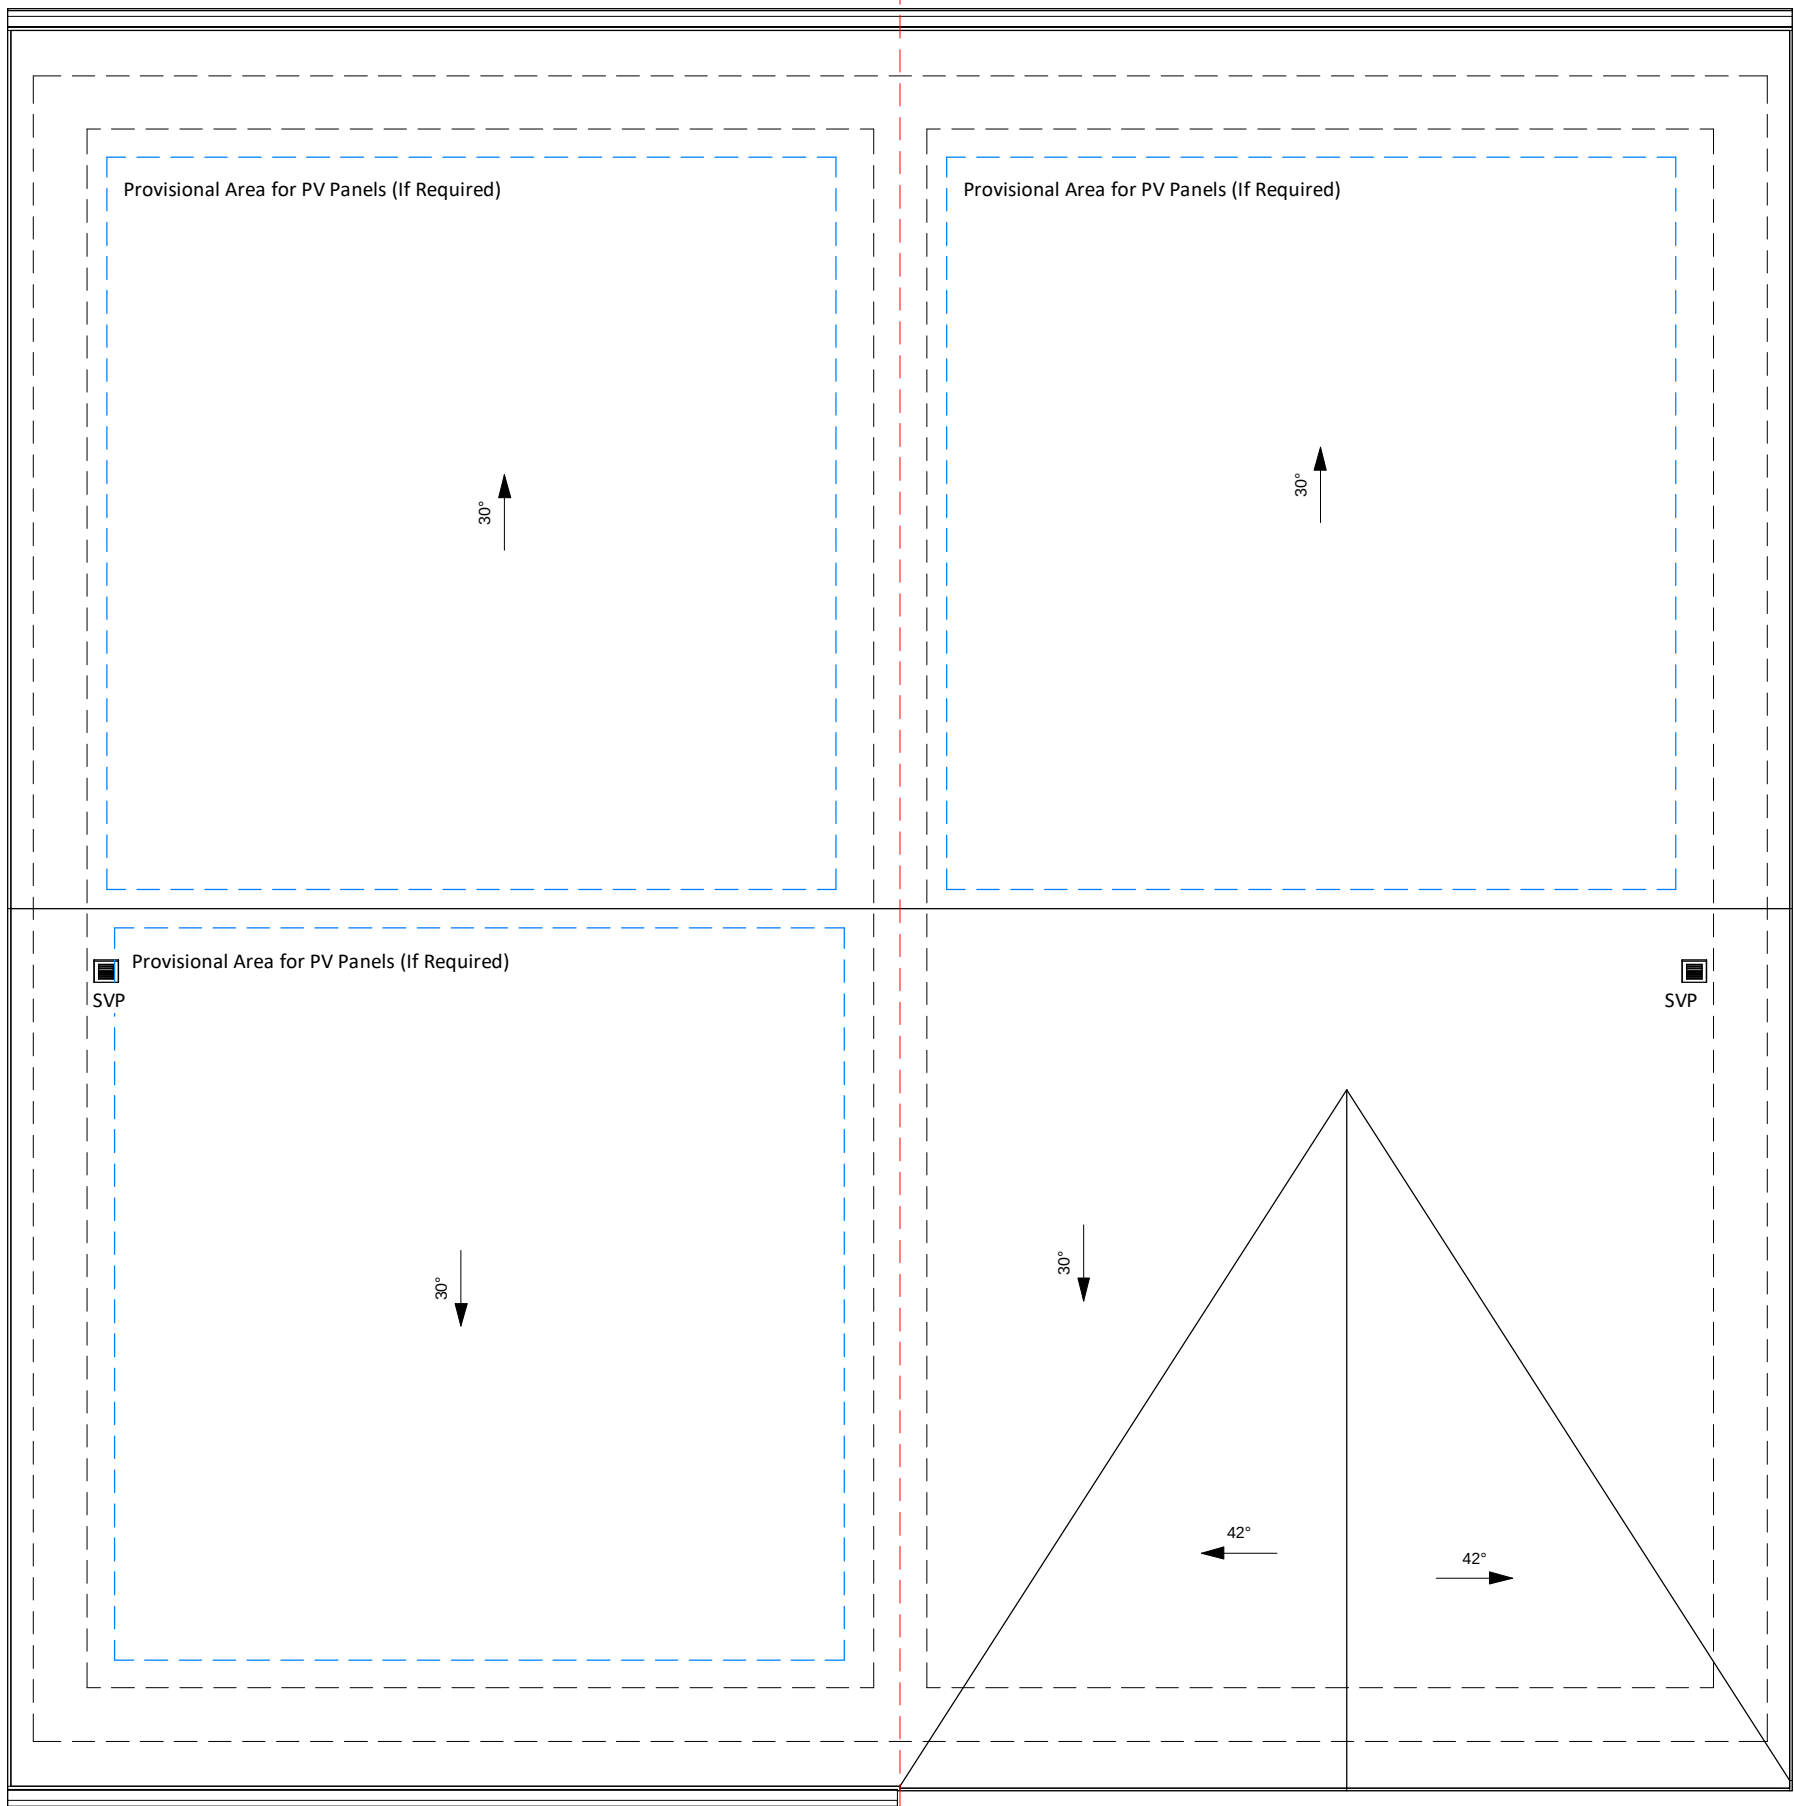

Roof Plan

 

Rev	Date	Int	Description
-----	------	-----	-------------



CLIENT:

WCHG

PROJECT:

Greenbrow Social Club

DESCRIPTION:

4B6P House Floor Plans

PURPOSE OF ISSUE:

Planning

DRAWN BY: CHECKED BY: DATE: SCALE @ A1:

ED MA 19.06.23 1:50

JOB NO: STATUS CODE: DRAWING NO: REV:

3953 S2 122

FILE IDENTIFIER:

GR-BTP-05-ZZ-DR-A-3953_122

Elizabeth House 486 Didsbury Road Heaton Mersey Stockport SK4 3BS
0161 443 1221 info@bernardtaylor.co.uk www.btparchitects.co.uk