


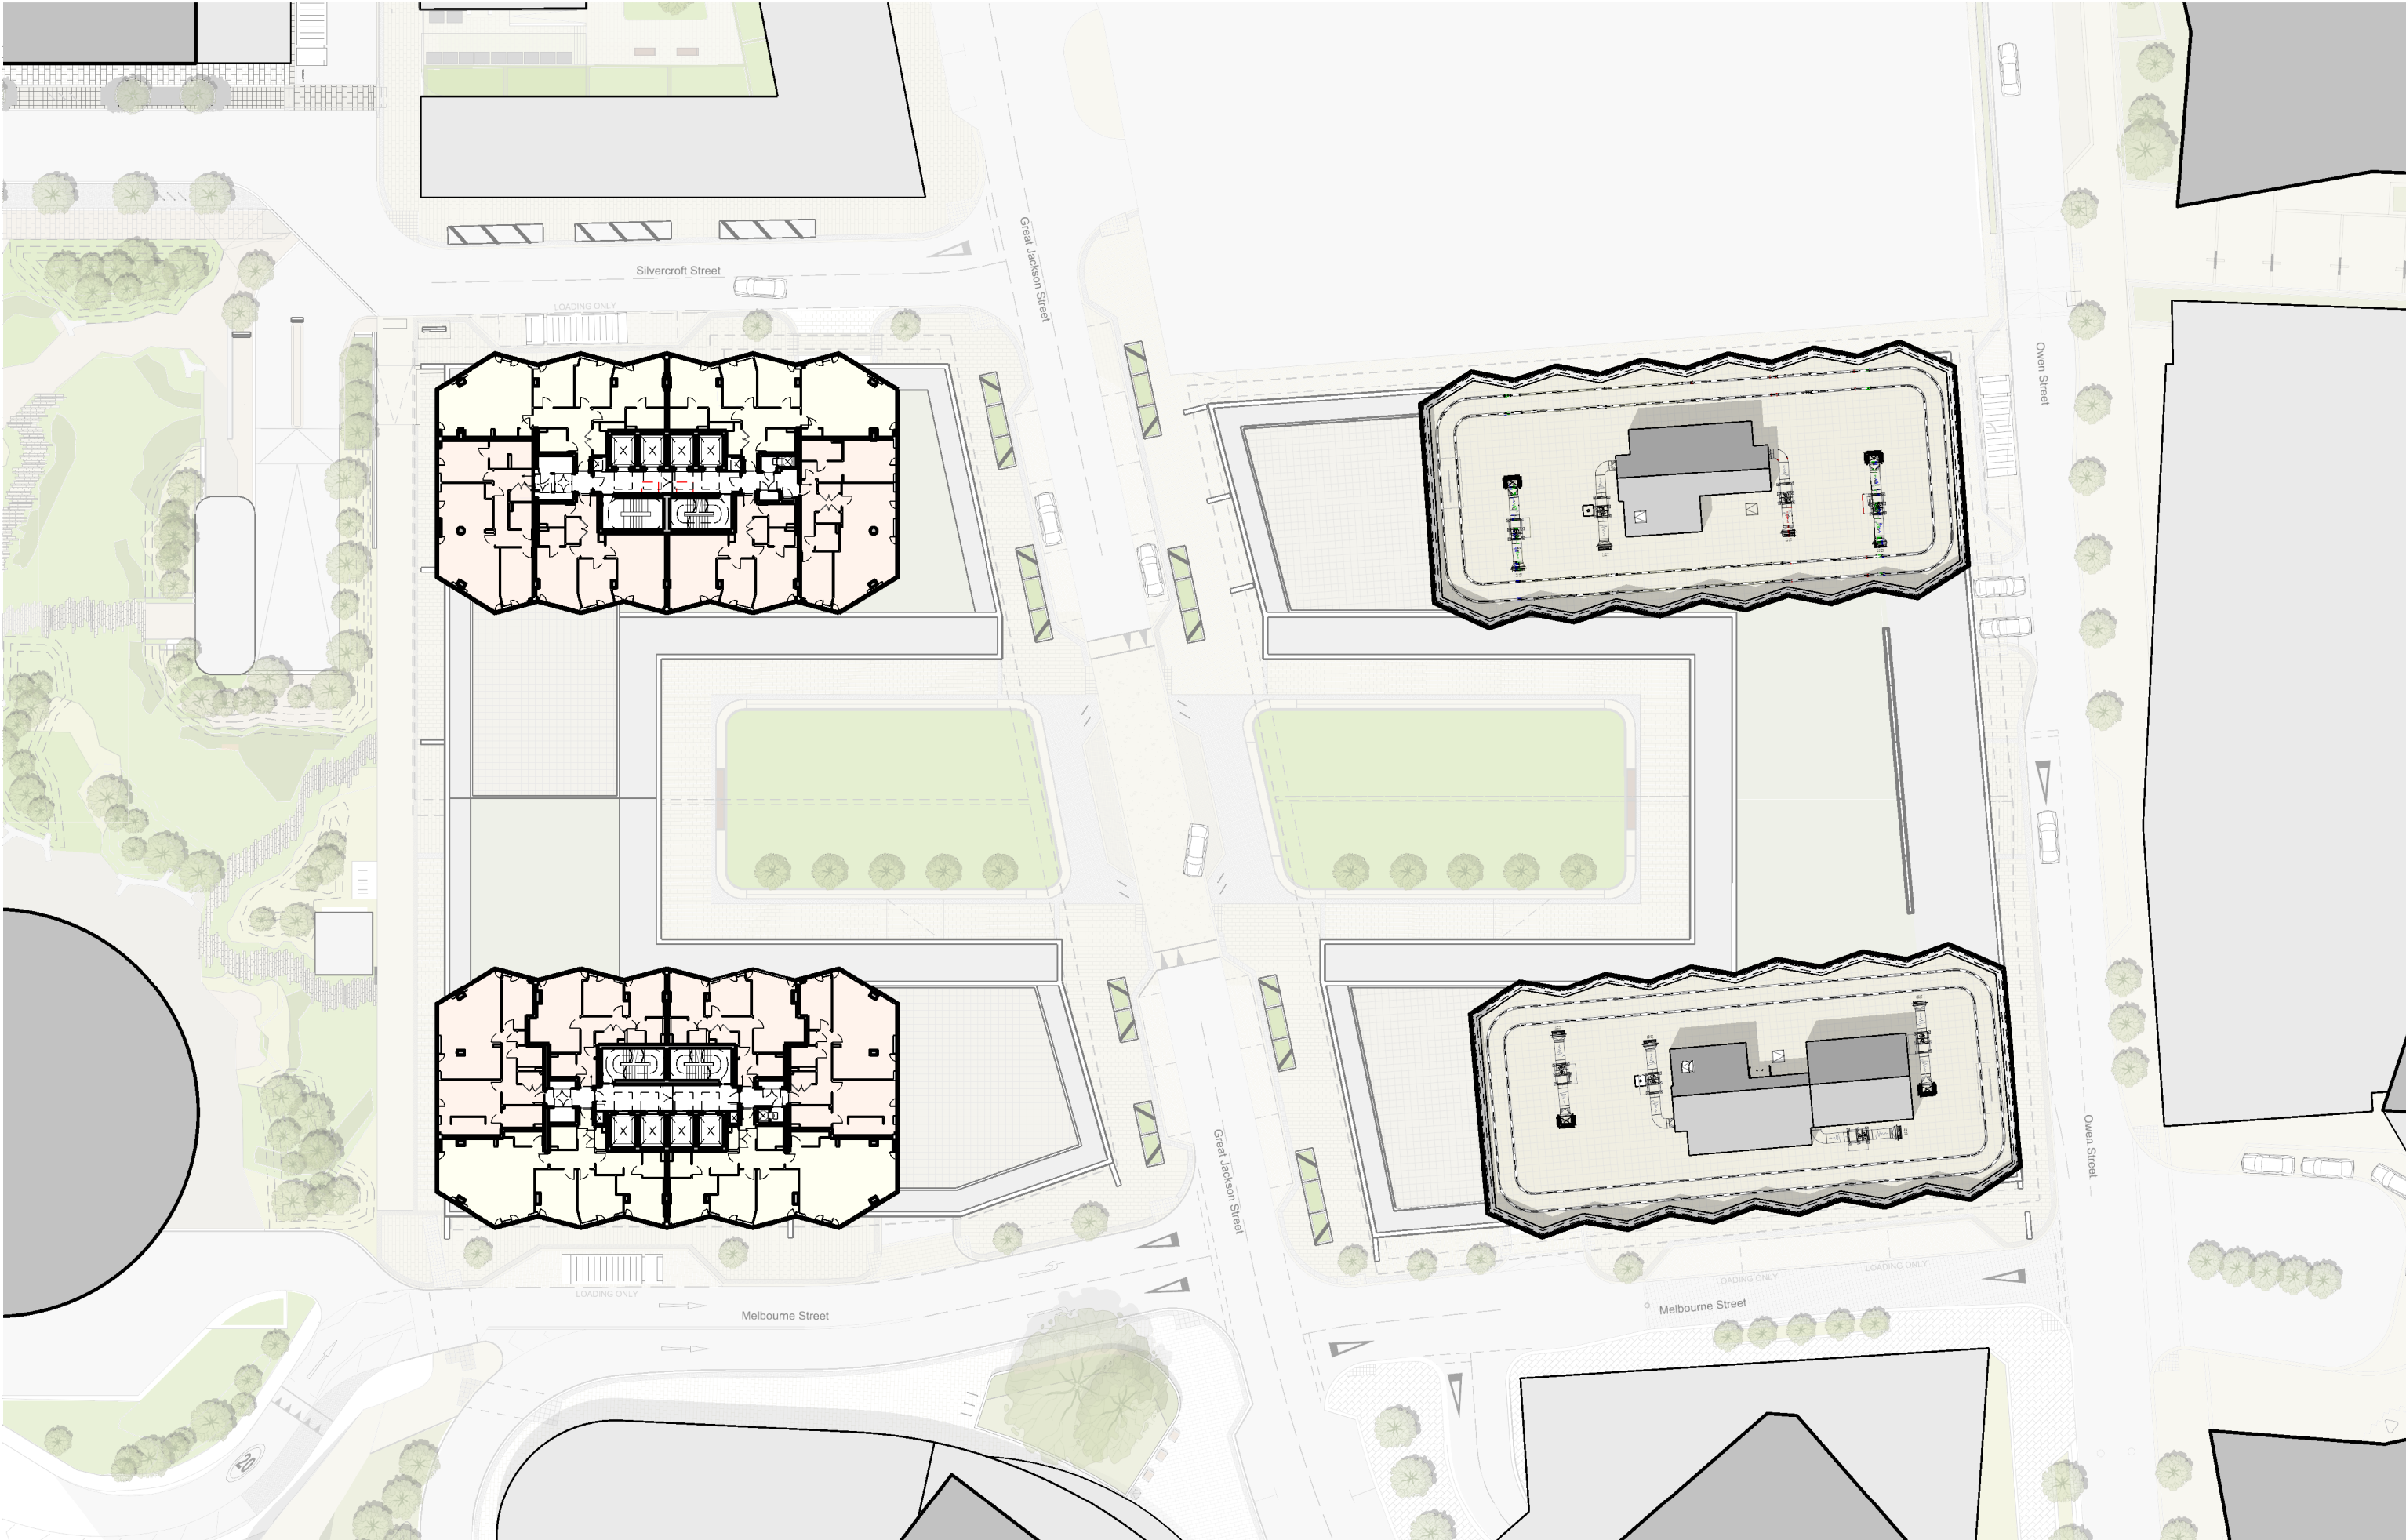

This drawing is copyright
Do not scale off dimensions.
All dimensions to be checked on site by contractor.
Contractor to report any dimensional discrepancies,
errors or omissions prior to commencing on site.

NOTE:

- Studio apartment
- 1 bed apartment
- 2 bed apartment
- 3 bed apartment

NORTH

Rev	Date	Description
X01	20.04.2023	Planning Issue

Key Plan

Project Title Crown Street Phase 3 Manchester		
Status Planning		
Drawing Title Zone 1 - Level 50 Site Plan		
Job No 10418	Scale 1:500@A3	
Drawing No Z1-SHP-G100-PL-50-B5D801		Revision X01

MANCHESTER
Riverside, 4 Commercial St
Manchester M15 4PQ
+44 (0)161 835 2345
www.simpsonhaugh.com

LONDON
5-8 Roberts Place
London EC3R 9BB
+44 (0)20 7549 4000
mail@simpsonhaugh.com