
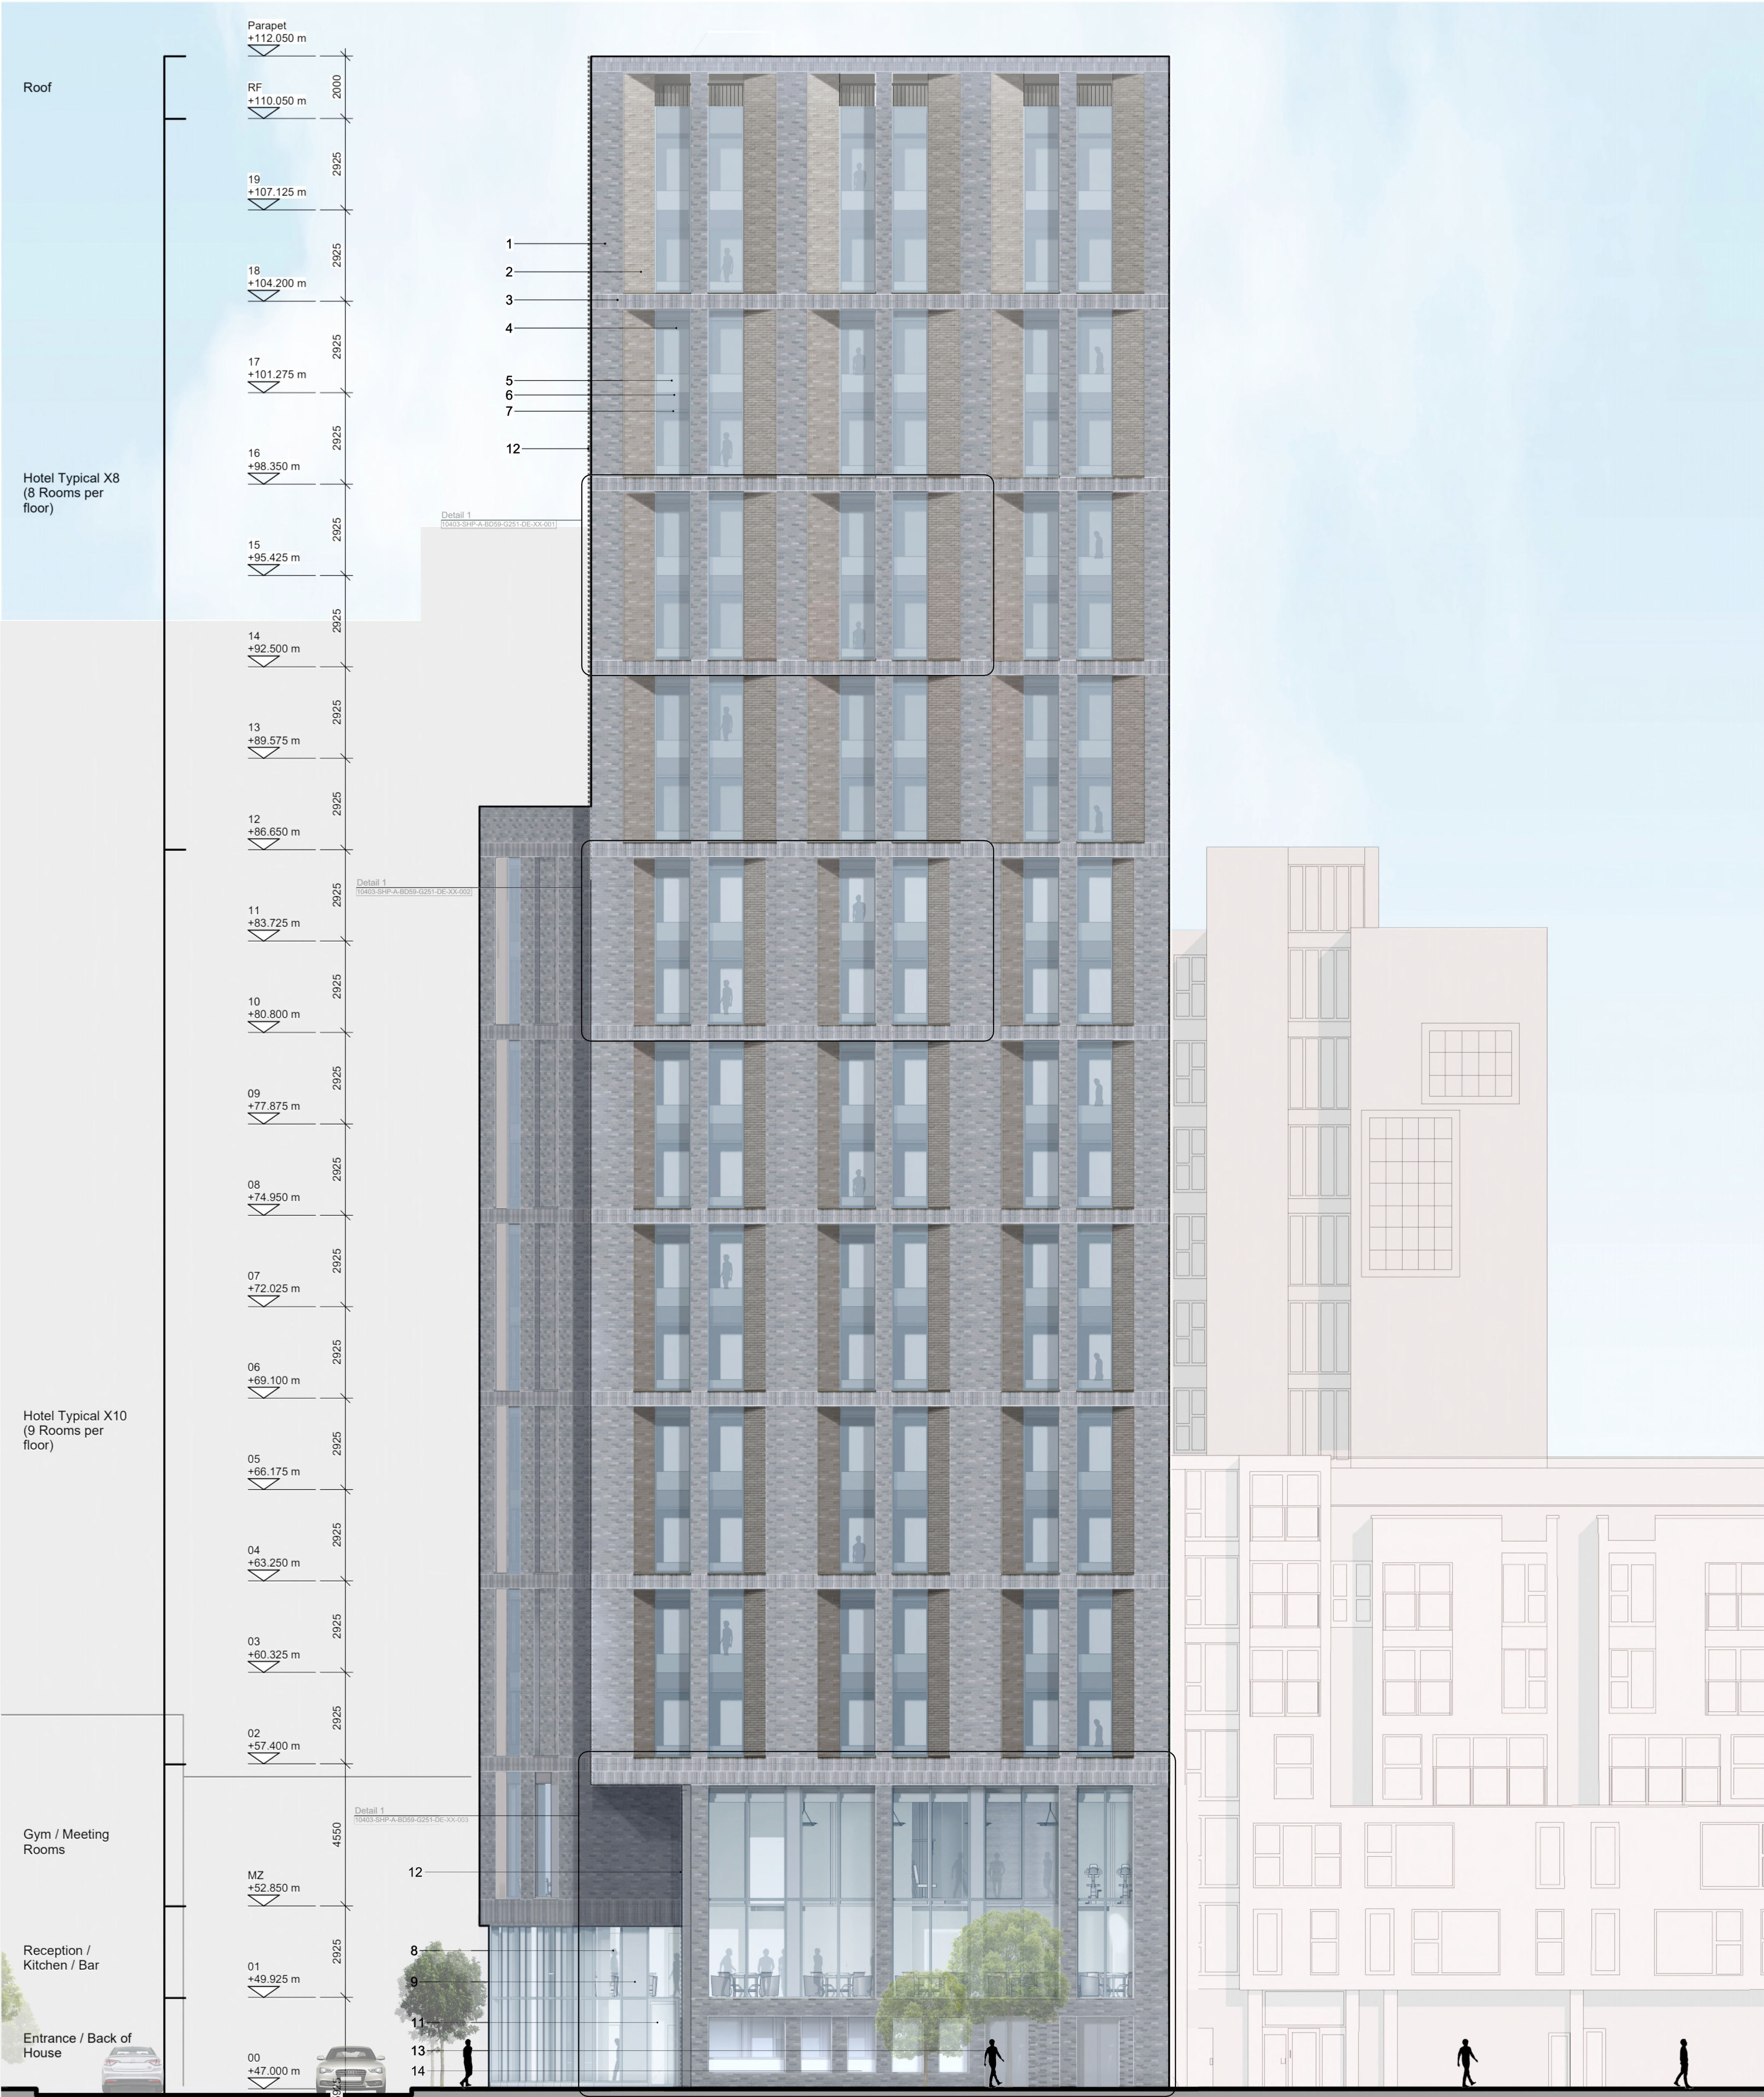


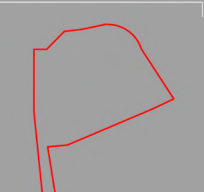

Basement Plant Great Ancoats Street B1 +44.000 m B2 +39.700 m 4300				SITE 40 Laystall Street				Key 1. Brick Slip System (Matte Brick) 2. Brick Slip System (Glazed Brick) 3. Brick Slip (Soldier Course) 4. Glazing (Vision Unit) Anodised Aluminium frames 5. Glazing (Fritted) Anodised Aluminium frames 6. Dark Grey Anodised Aluminium Spandrel 7. Brick Slip System (Matte Brick) 8. Glazed Curtain Wall Anodised Aluminium frames (Clear) 9. Glazed Curtain Wall Anodised Aluminium frames (Fritted) 10. Door (Metal) 11. External Door (Glass) 12. Brick Slip with Textured Relief 13. External Door (Louvered) 14. Back Painted Glass															
This drawing is copyright Do not scale off dimensions. All dimensions to be checked on site by contractor. Contractor to report any dimensional discrepancies, errors or omissions prior to commencing on site.				Rev Date Description P012022-11-18Submitted for Planning P022023-03-22Materials amended				KEY PLAN Indicative Signage Zone 				Project Title Laystall Street Manchester Status PLANNING				Drawing Title Proposed North Elevation Project No 10403 Scale 1:100 @ A1 Revision 10403-SHP-A-B5D9-G200-EL-EN-001 P02				simpsonhaugh Manchester +44 (0)161 835 2345 London +44 (0)20 7549 4000			