

77 Barlow Road, Manchester

alterations and additions to an existing residence

Schedule of Documentation

(A) Written Specification:
general notes & basic specification

(B) Drawings:
drawing no. drawing title

- TP3.1 Plans - Proposed Plan As Approved
- TP3.2 Plans - Proposed Plan Amended
- TP5.1 Elevations - Proposed Elevations As Approved
- TP5.2 Elevations - Proposed Elevations As Approved
- TP5.3 Elevations - Proposed
- TP5.4 Elevations - Proposed
- TP9.1 Perspective 01
- TP9.2 Perspective 02
- TP9.3 Perspective 03

flocc

Flocc Studio Ltd.
157 Harcourt Street
Stockport SK56UP
+44 161 307 1766
info@floccstudio.co.uk

Client:

Mr. Shafiq Siddiq

This drawing is the property of FLOCC Studio Limited therefore, will require the express written authorisation of FLOCC Studio Ltd. for its total or partial reproduction, as well as exploitation, distribution and marketing.

These drawings are for the purpose of achieving town planning approval only.

Do not scale this drawing. All dimensions are to be verified on site and any discrepancies reported before commencement of any work.

[illegible]

flocc

Flocc Studio Ltd.
157 Harcourt Street
Stockport SK56UP
+44 161 307 1766
info@floccstudio.co.uk

Client

Mr. Shafiq Siddiq

Project Description

77 Barlow Road, Manchester

Project Number **BAR077**



Drawing Title

Location Plan

Drawing Number	Scale
----------------	-------

TP2.1 1:1250 @ A3



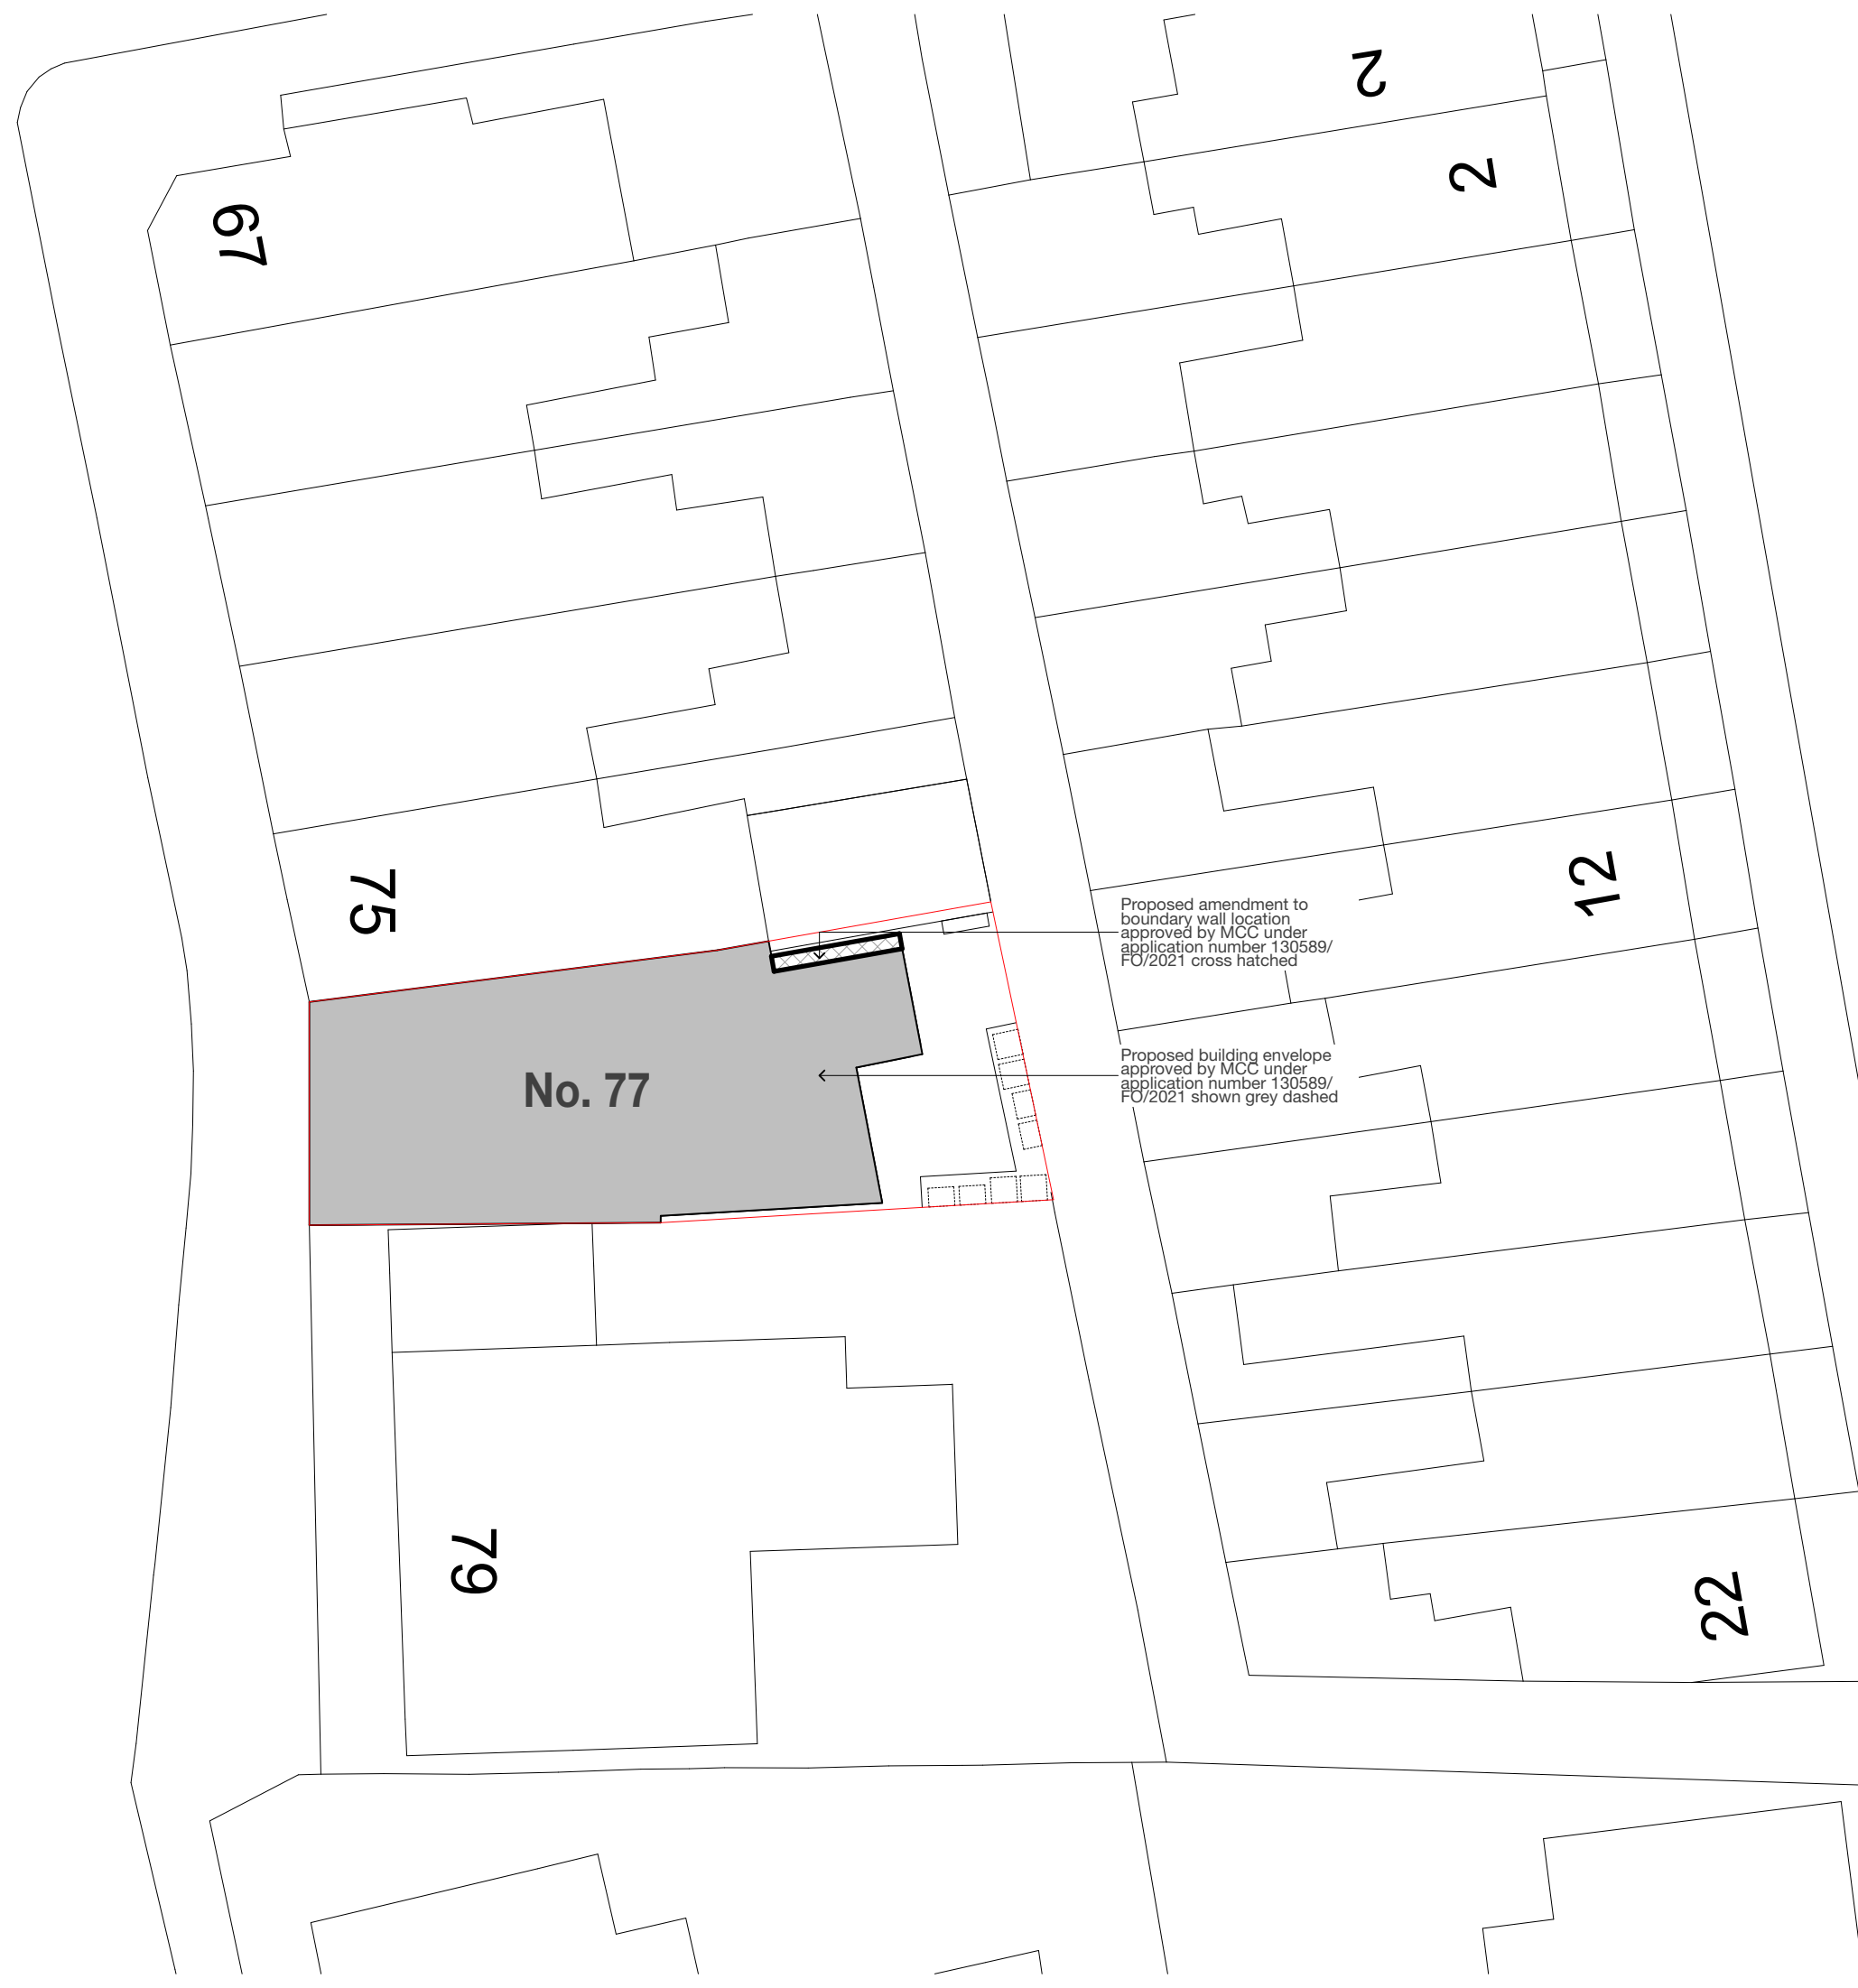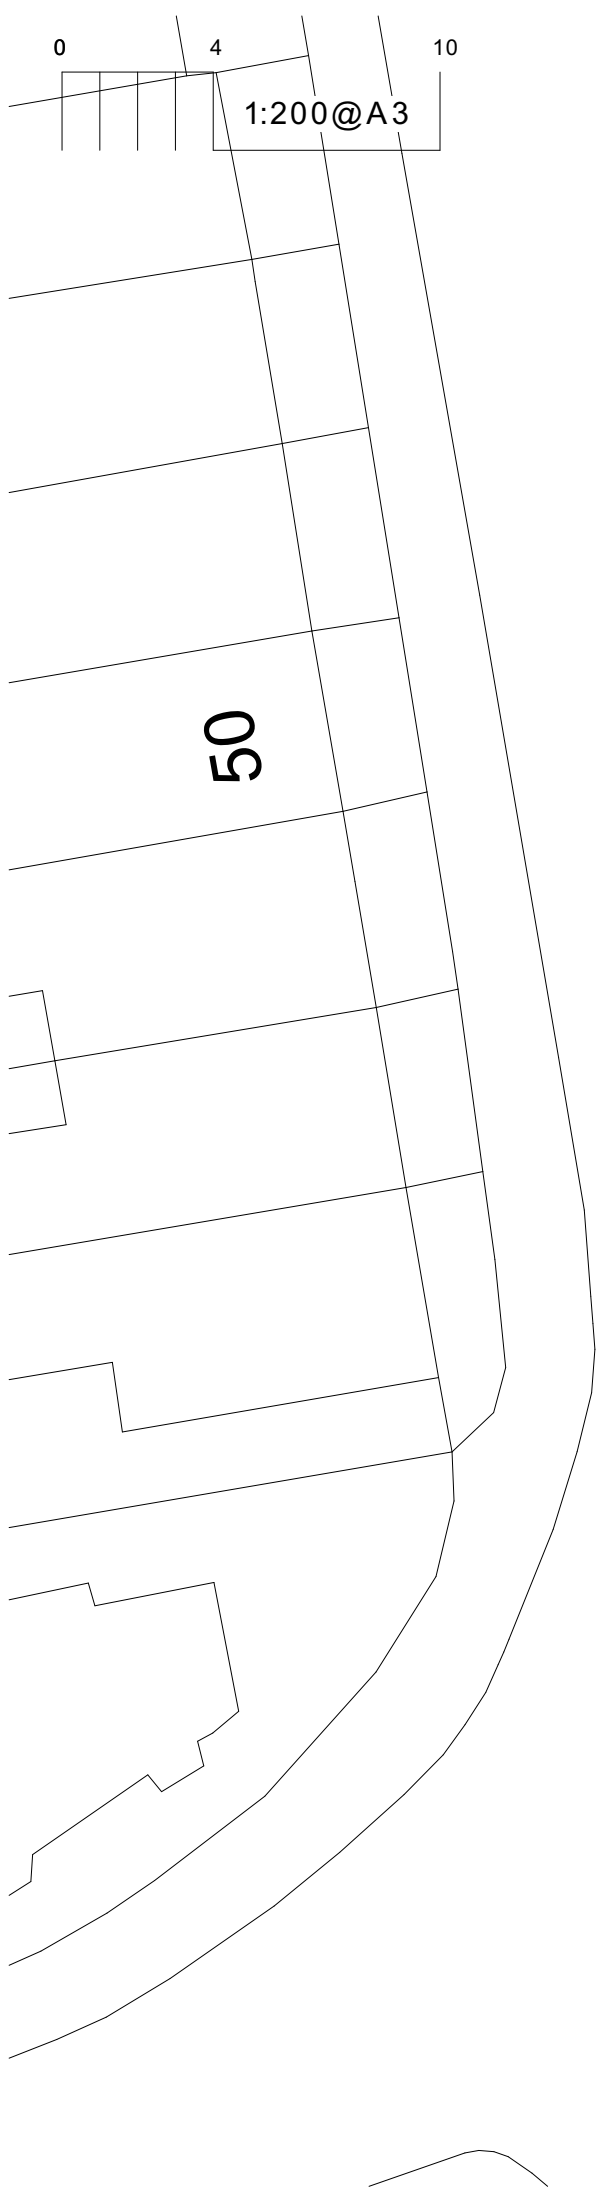


This drawing is the property of FLOCC Studio Limited therefore, will require the express written authorisation of FLOCC Studio Ltd. for its total or partial reproduction, as well as exploitation, distribution and marketing.

Do not scale this drawing. All dimensions are to be verified on site and any discrepancies reported before commencement of any work.

[illegible]

**FOR PLANNING
APPROVAL**

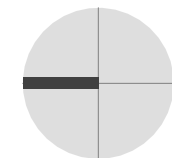

flocc

Client

Mr. Shafiq Siddiq

Project Number **BAR077**

Drawing Title

Site Plan - Proposed

Drawing Number	Scale
TP2.2	1:200 @ A


This drawing is the property of FLOCC Studio Limited therefore, will require the express written authorisation of FLOCC Studio Ltd. for its total or partial reproduction, as well as exploitation, distribution and marketing.

These drawings are for the purpose of achieving town planning approval only.

Do not scale this drawing. All dimensions are to be verified on site and any discrepancies reported before commencement of any work.

[illegible]

**FOR PLANNING
APPROVAL**

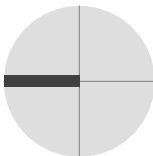

flocc

Flocc Studio Ltd.

**157 Harcourt Street
Stockport SK56UP**

+44 161 307 1766
info@flocstudio.co.uk

Client

Mr. Shafiq Siddiq

Project Description

77 Barlow Road, Manchester


Project Number **BAR077**

Drawing Title

Plans - Proposed Plan As Approved

Drawing Number	Scale
----------------	-------

TP3.1 1:100 @ A3

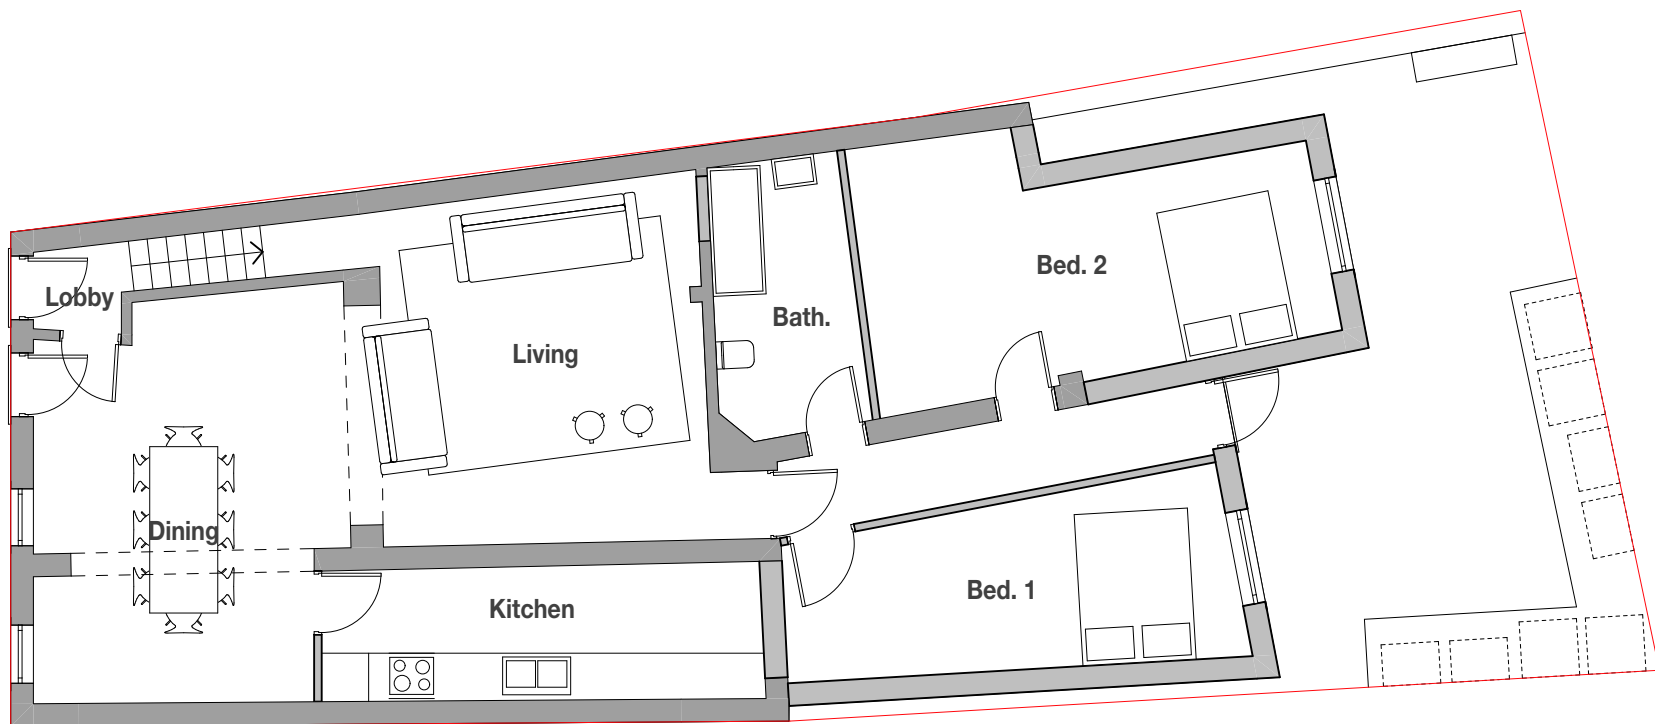

This drawing is the property of FLOCC Studio Limited therefore, will require the express written authorisation of FLOCC Studio Ltd. for its total or partial reproduction, as well as exploitation, distribution and marketing.

These drawings are for the purpose of achieving town planning approval only.

Do not scale this drawing. All dimensions are to be verified on site and any discrepancies reported before commencement of any work.

[illegible]

flocc

Flocc Studio Ltd.
157 Harcourt Street
Stockport SK56UP
+44 161 307 1766
info@floccstudio.co.uk

Client

Mr. Shafiq Siddiq

77 Barlow Road, Manchester


Project Number **BAR077**

Drawing Title

Plans - Proposed Plan Amended

Drawing Number	Scale
----------------	-------

TP3.2 1:100 @ A

 

This drawing is the property of FLOCC Studio Limited therefore, will require the express written authorisation of FLOCC Studio Ltd. for its total or partial reproduction, as well as exploitation, distribution and marketing.

These drawings are for the purpose of achieving town planning approval only.

Do not scale this drawing. All dimensions are to be verified on site and any discrepancies reported before commencement of any work.

Proposed plan layout prepared by others and approved by MCC under application number 130589/FO/2021

[illegible]

**FOR PLANNING
APPROVAL**

Proposed Front Elevation - As Approved



Proposed Rear Elevation - As Approved

flocc

Flocc Studio Ltd.
157 Harcourt Street
Stockport SK56UP
+44 161 307 1766
info@floccstudio.co.uk

Client

Mr. Shafiq Siddiq


77 Barlow Road, Manchester

Project Number **BAR077**

Drawing Title

Elevations - Proposed	
Elevations As Approved	
Drawing Number	Scale

TP5.1 1:100 @ A

 

This drawing is the property of FLOCC Studio Limited therefore, will require the express written authorisation of FLOCC Studio Ltd. for its total or partial reproduction, as well as exploitation, distribution and marketing.

These drawings are for the purpose of achieving town planning approval only.

Do not scale this drawing. All dimensions are to be verified on site and any discrepancies reported before commencement of any work.

[illegible]

**FOR PLANNING
APPROVAL**



Flocc Studio Ltd.
157 Harcourt Street
Stockport SK56UP
+44 161 307 1766
info@floccstudio.co.uk

Client

Mr. Shafiq Siddiq

77 Barlow Road, Manchester


Project Number **BAR077**

Drawing Title

Elevations - Proposed	
Elevations As Approved	
Drawing Number	Scale

TP5.2 1:100 @ A

Proposed plan layout prepared by others and approved by MCC under application number 130589/FO/2021

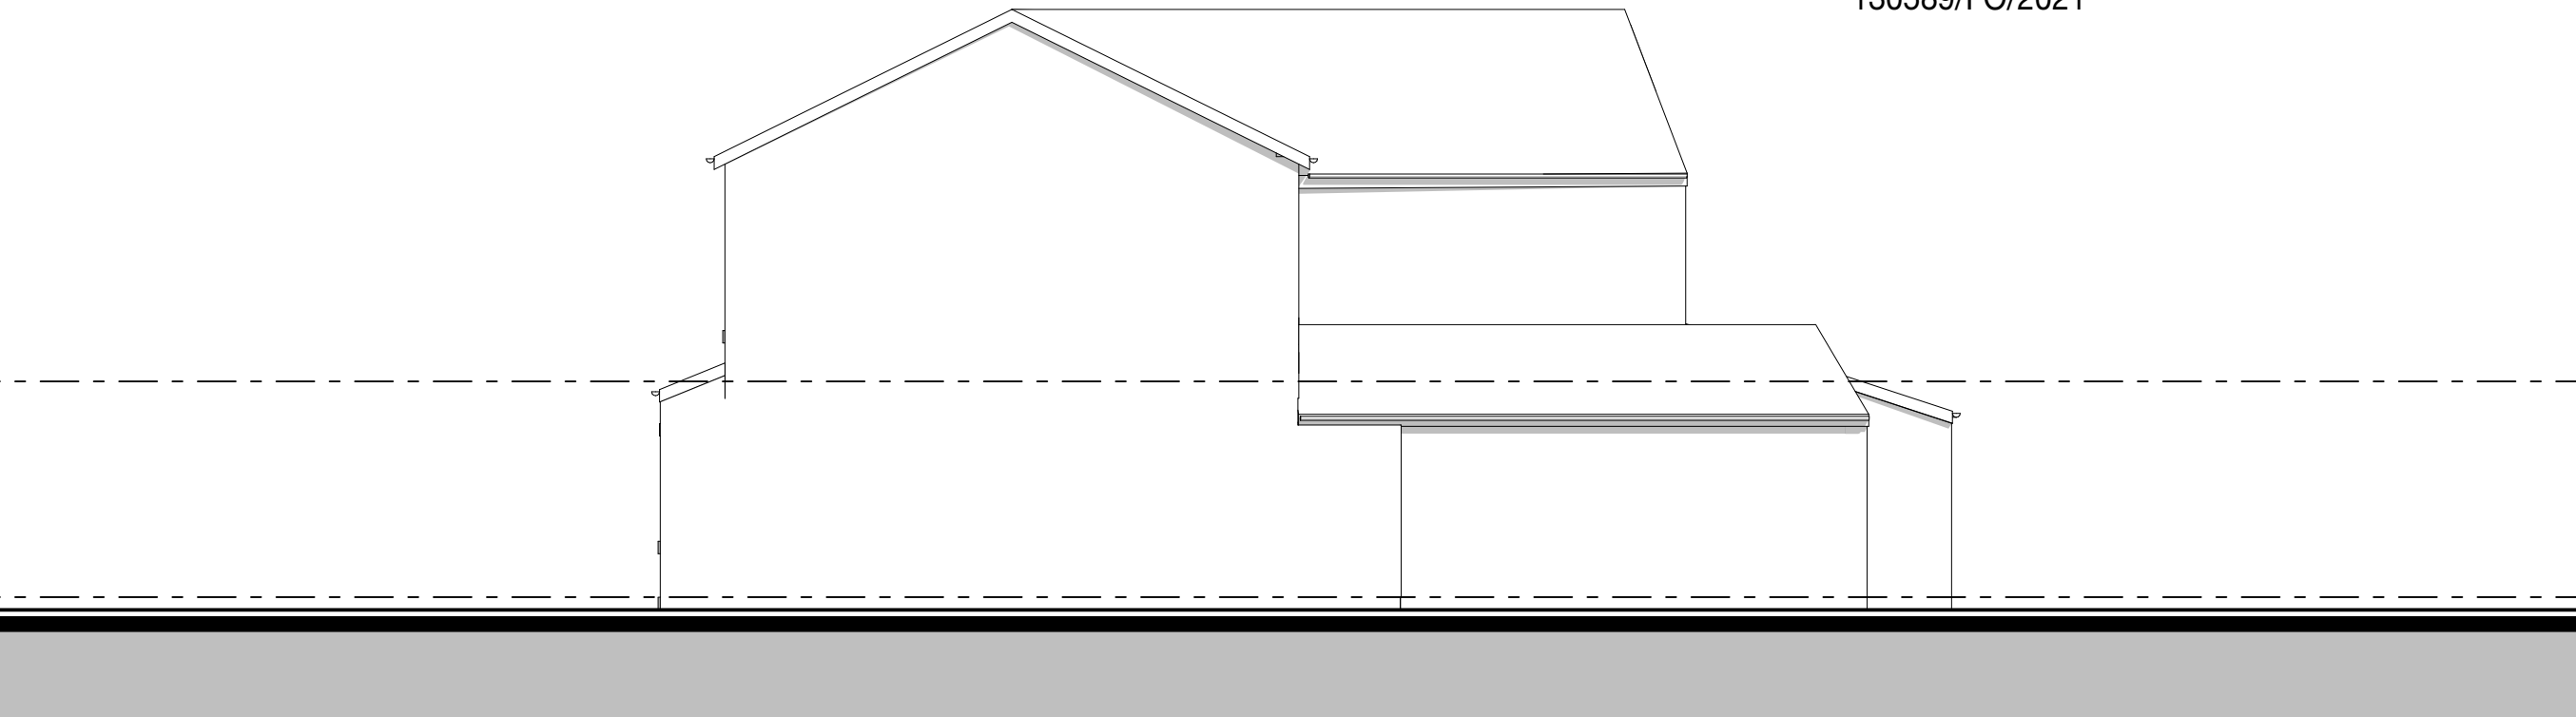

Proposed Side Elevation - As Approved



Extended roof line. Tiles to match existing

Location of proposed wall on boundary approved by MCC under application number 130589/FO/2021 shown thick dashed

Opaque glazing

Extended brickwork to match existing

				1:100@A3
--	--	--	--	----------

Copyright © FLOCC Studio Ltd. All rights reserved.

This drawing is the property of FLOCC Studio Limited therefore, will require the express written authorisation of FLOCC Studio Ltd. for its total or partial reproduction, as well as exploitation, distribution and marketing.

These drawings are for the purpose of achieving town planning approval only.

Do not scale this drawing. All dimensions are to be verified on site and any discrepancies reported before commencement of any work.

[illegible]

floc

Flocc Studio Ltd.
157 Harcourt Street
Stockport SK56UP
+44 161 307 1766
info@floccstudio.co.uk

Client

Mr. Shafiq Siddiq

Project Description


77 Barlow Road, Manchester

Project Number **BAR077**

Drawing Title

Elevations - Proposed

Drawing Number	Scale
TP5.4	1:100 @ A

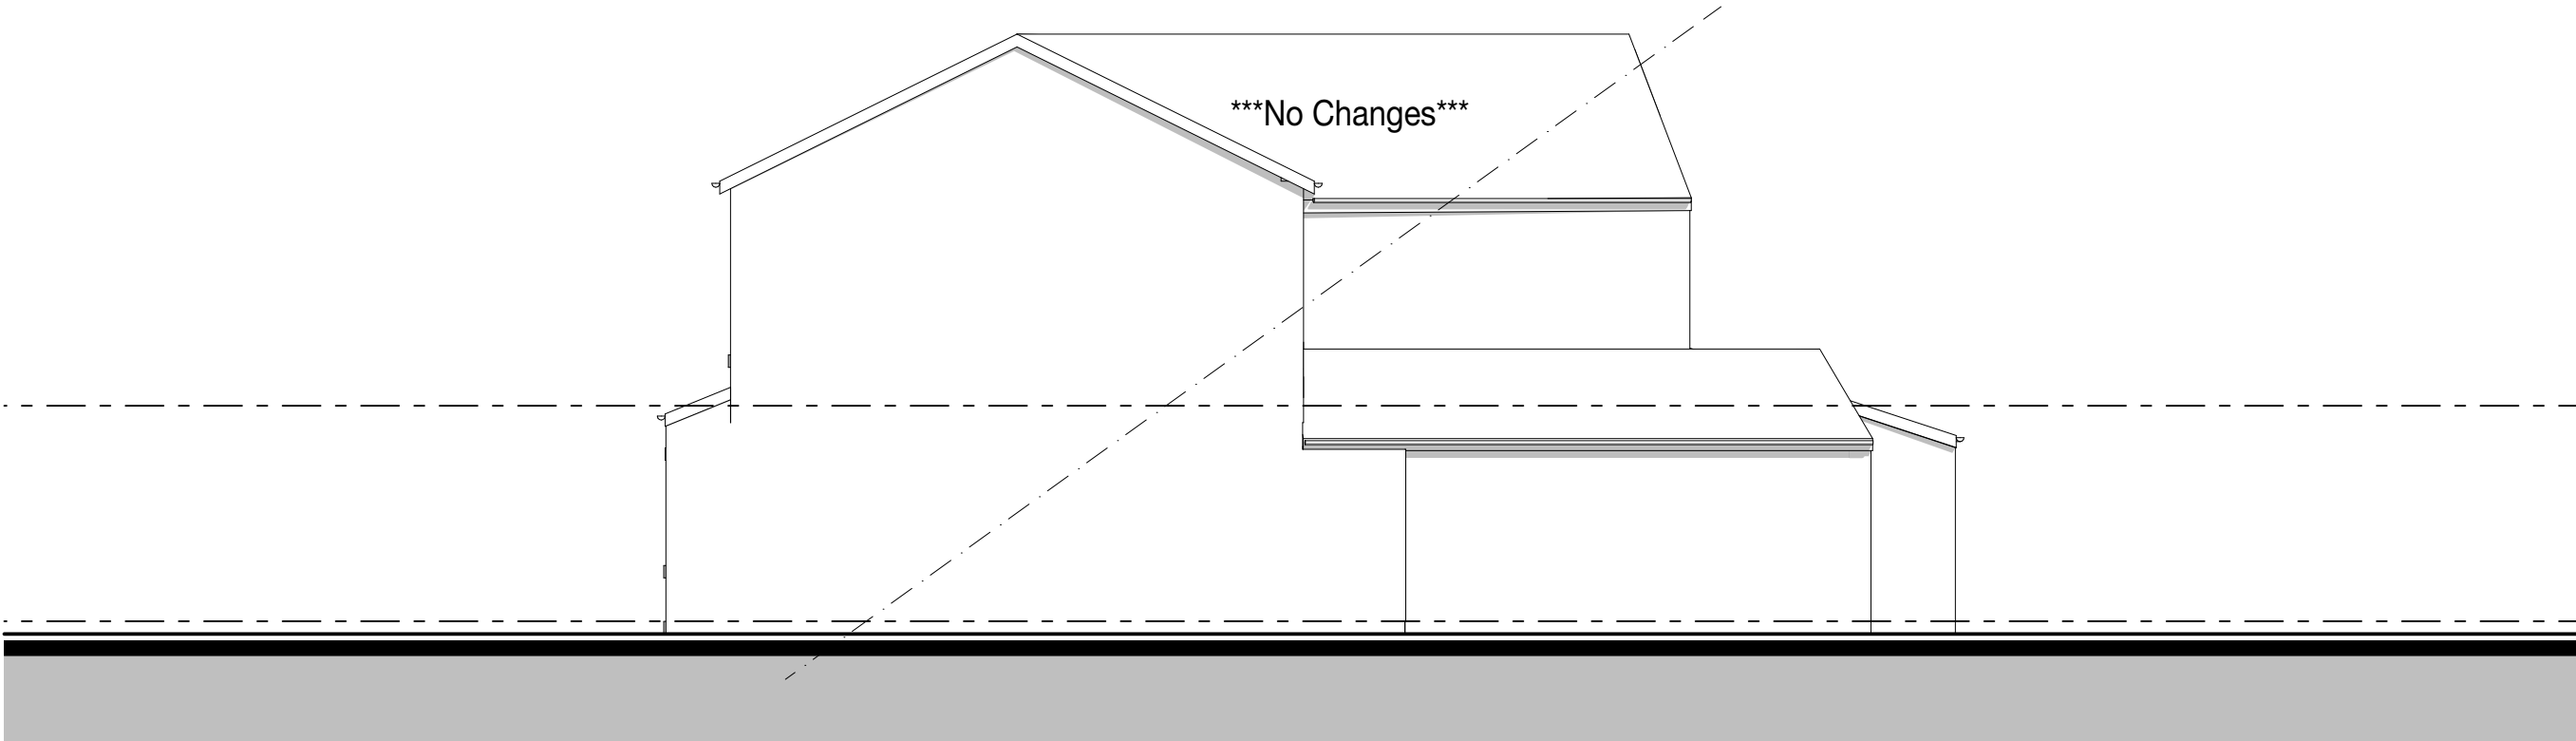

Proposed Side Elevation

******NOTE******

- perspectives are provided for visual aid only. Refer to drawings for all information.

******NOTE******

- perspectives are provided for visual aid only. Refer to drawings for all information.

Copyright © FLOCC Studio Ltd. All rights reserved.

Copyright © FLOCC Studio Ltd. All rights reserved.

This drawing is the property of FLOCC Studio Limited therefore, will require the express written authorisation of FLOCC Studio Ltd. for its total or partial reproduction, as well as exploitation, distribution and marketing.

These drawings are for the purpose of achieving town planning approval only.

Do not scale this drawing. All dimensions are to be verified on site and any discrepancies reported before commencement of any work.

[illegible]

**FOR PLANNING
APPROVAL**

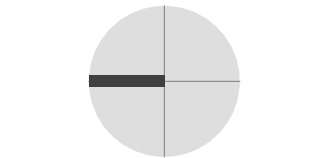

flocc

Flocc Studio Ltd.
157 Harcourt Street
Stockport SK56UP
+44 161 307 1766
info@floccstudio.co.uk

Client

Mr. Shafiq Siddiq

Project Description

77 Barlow Road, Manchester

Project Number **BAR077**

Drawing Title

Perspective 01


Drawing Number	Scale
TP9.1	@ A3

******NOTE******

- perspectives are provided for visual aid only. Refer to drawings for all information.

****NOTE****

- perspectives are provided for visual aid only. Refer to drawings for all information.

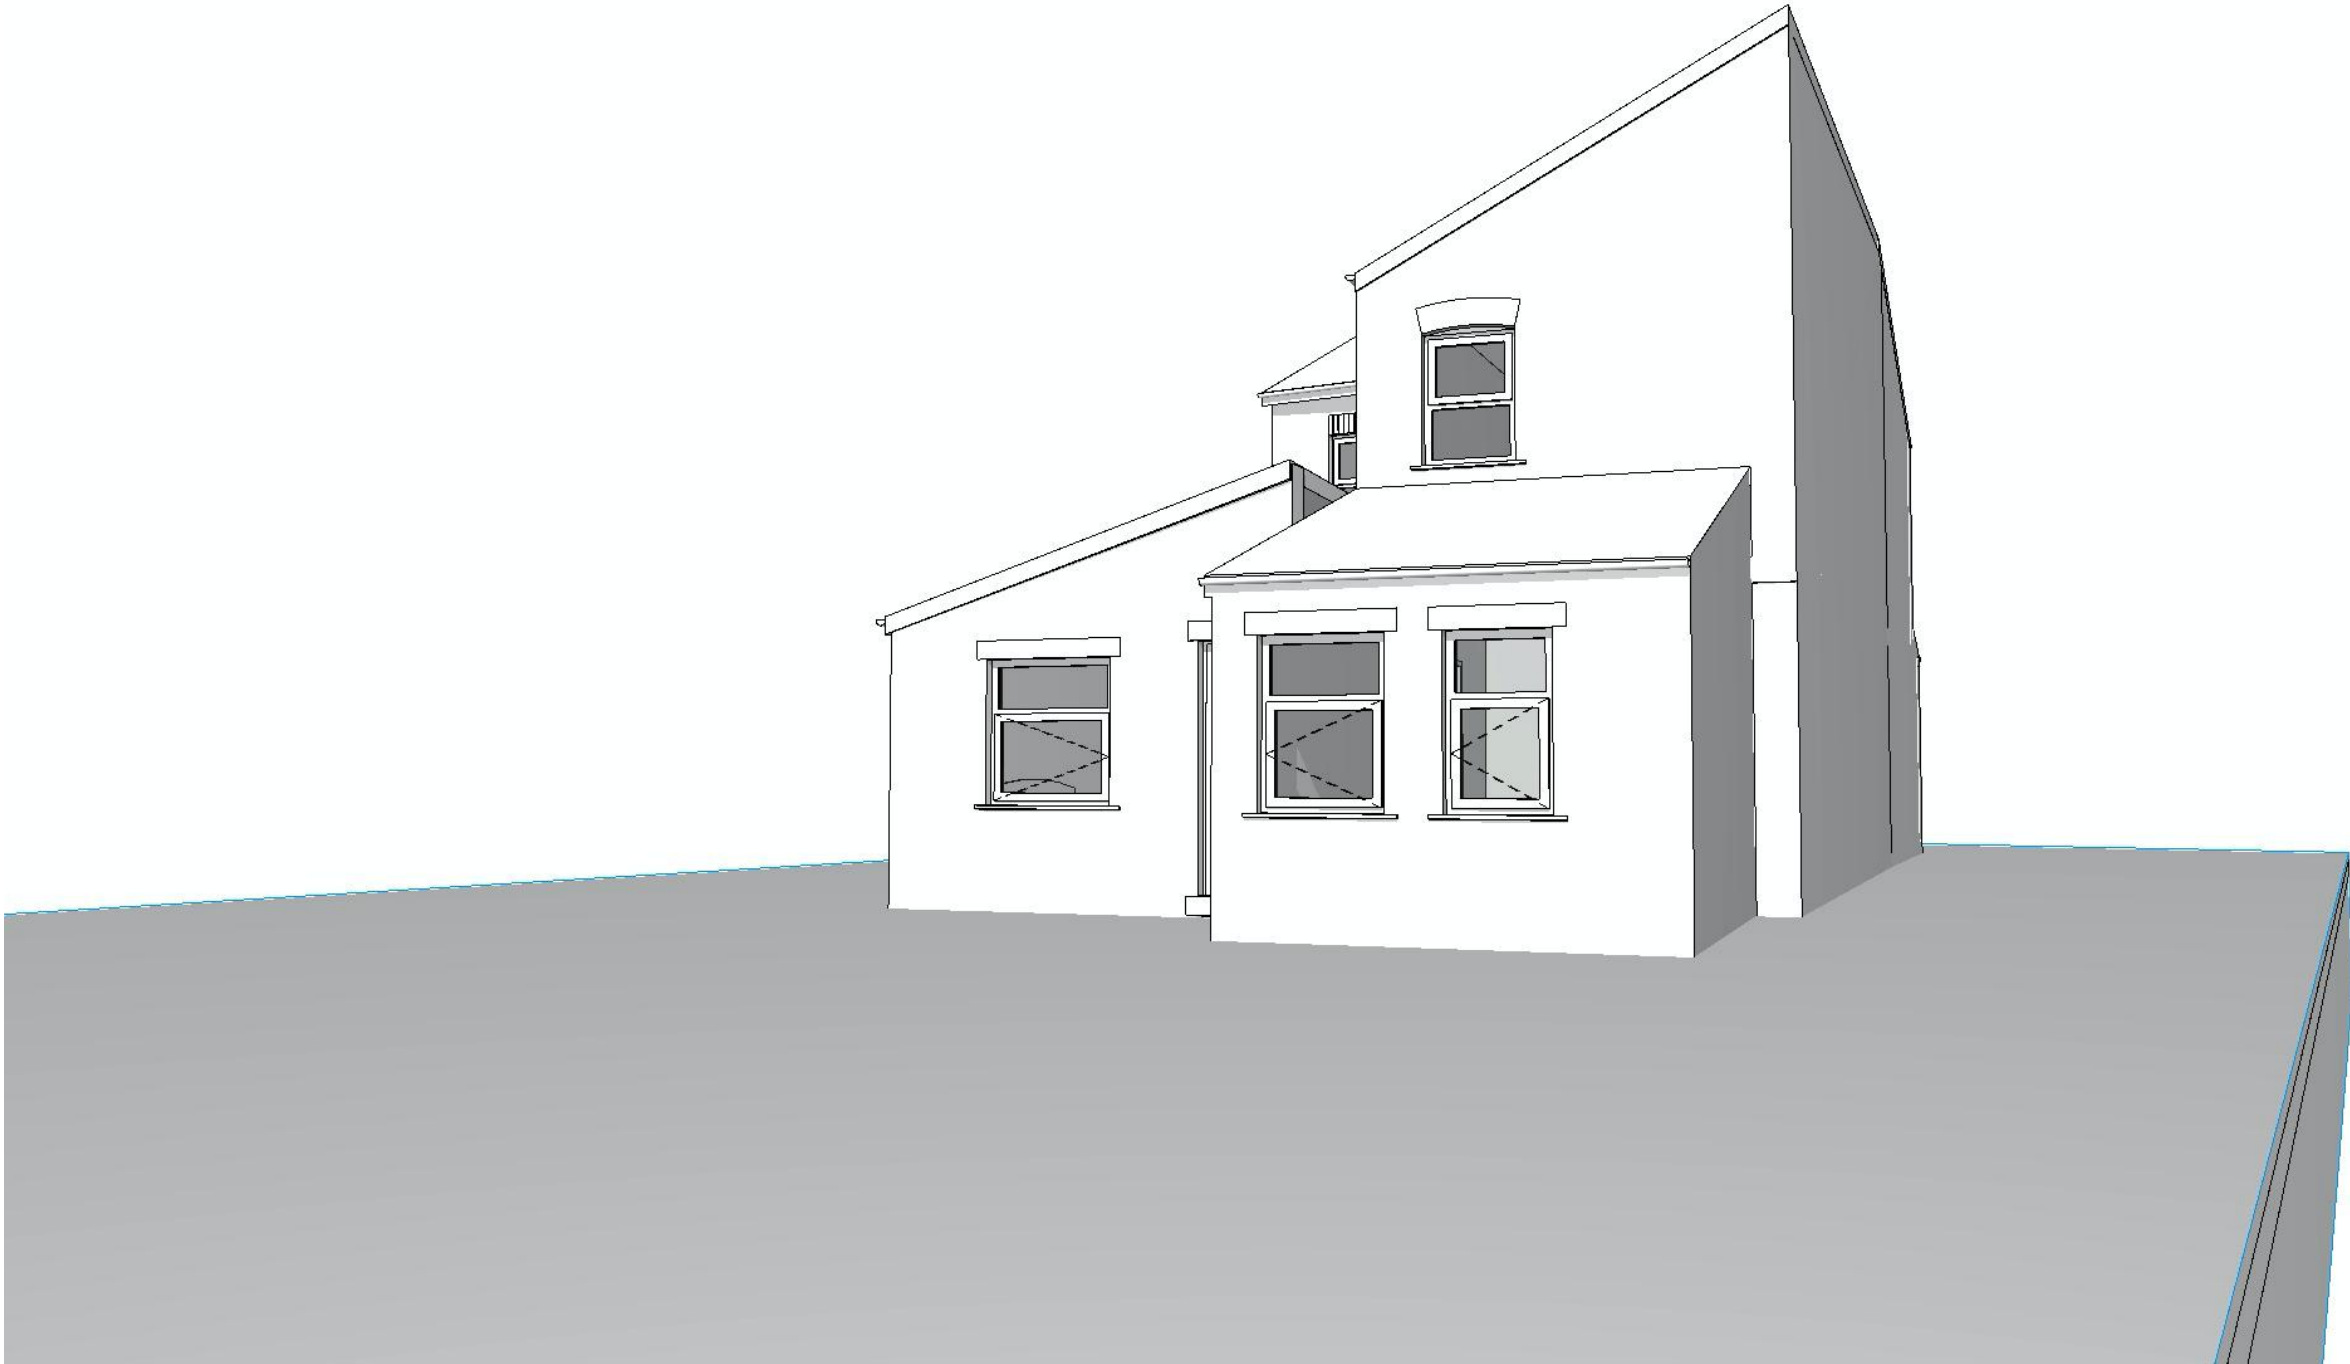

Copyright © FLOCC Studio Ltd. All rights reserved.


This drawing is the property of FLOCC Studio Limited therefore, will require the express written authorisation of FLOCC Studio Ltd. for its total or partial reproduction, as well as exploitation, distribution and marketing.

These drawings are for the purpose of achieving town planning approval only.

Do not scale this drawing. All dimensions to be verified on site and any discrepancy reported before commencement of work.

[illegible]

**FOR PLANNING
APPROVAL**

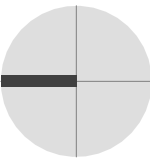

flocc

Flocc Studio Ltd.
157 Harcourt Street
Stockport SK56UP
+44 161 307 1766
info@floccstudio.co.uk

Client

Mr. Shafiq Siddiq

Project Description

77 Barlow Road, Manchester

Project Number **BAR077**

Drawing Title

Perspective 02

Drawing Number	Scale
----------------	-------


TP9.2 @ A3

******NOTE******

- perspectives are provided for visual aid only. Refer to drawings for all information.

******NOTE******

- perspectives are provided for visual aid only. Refer to drawings for all information.

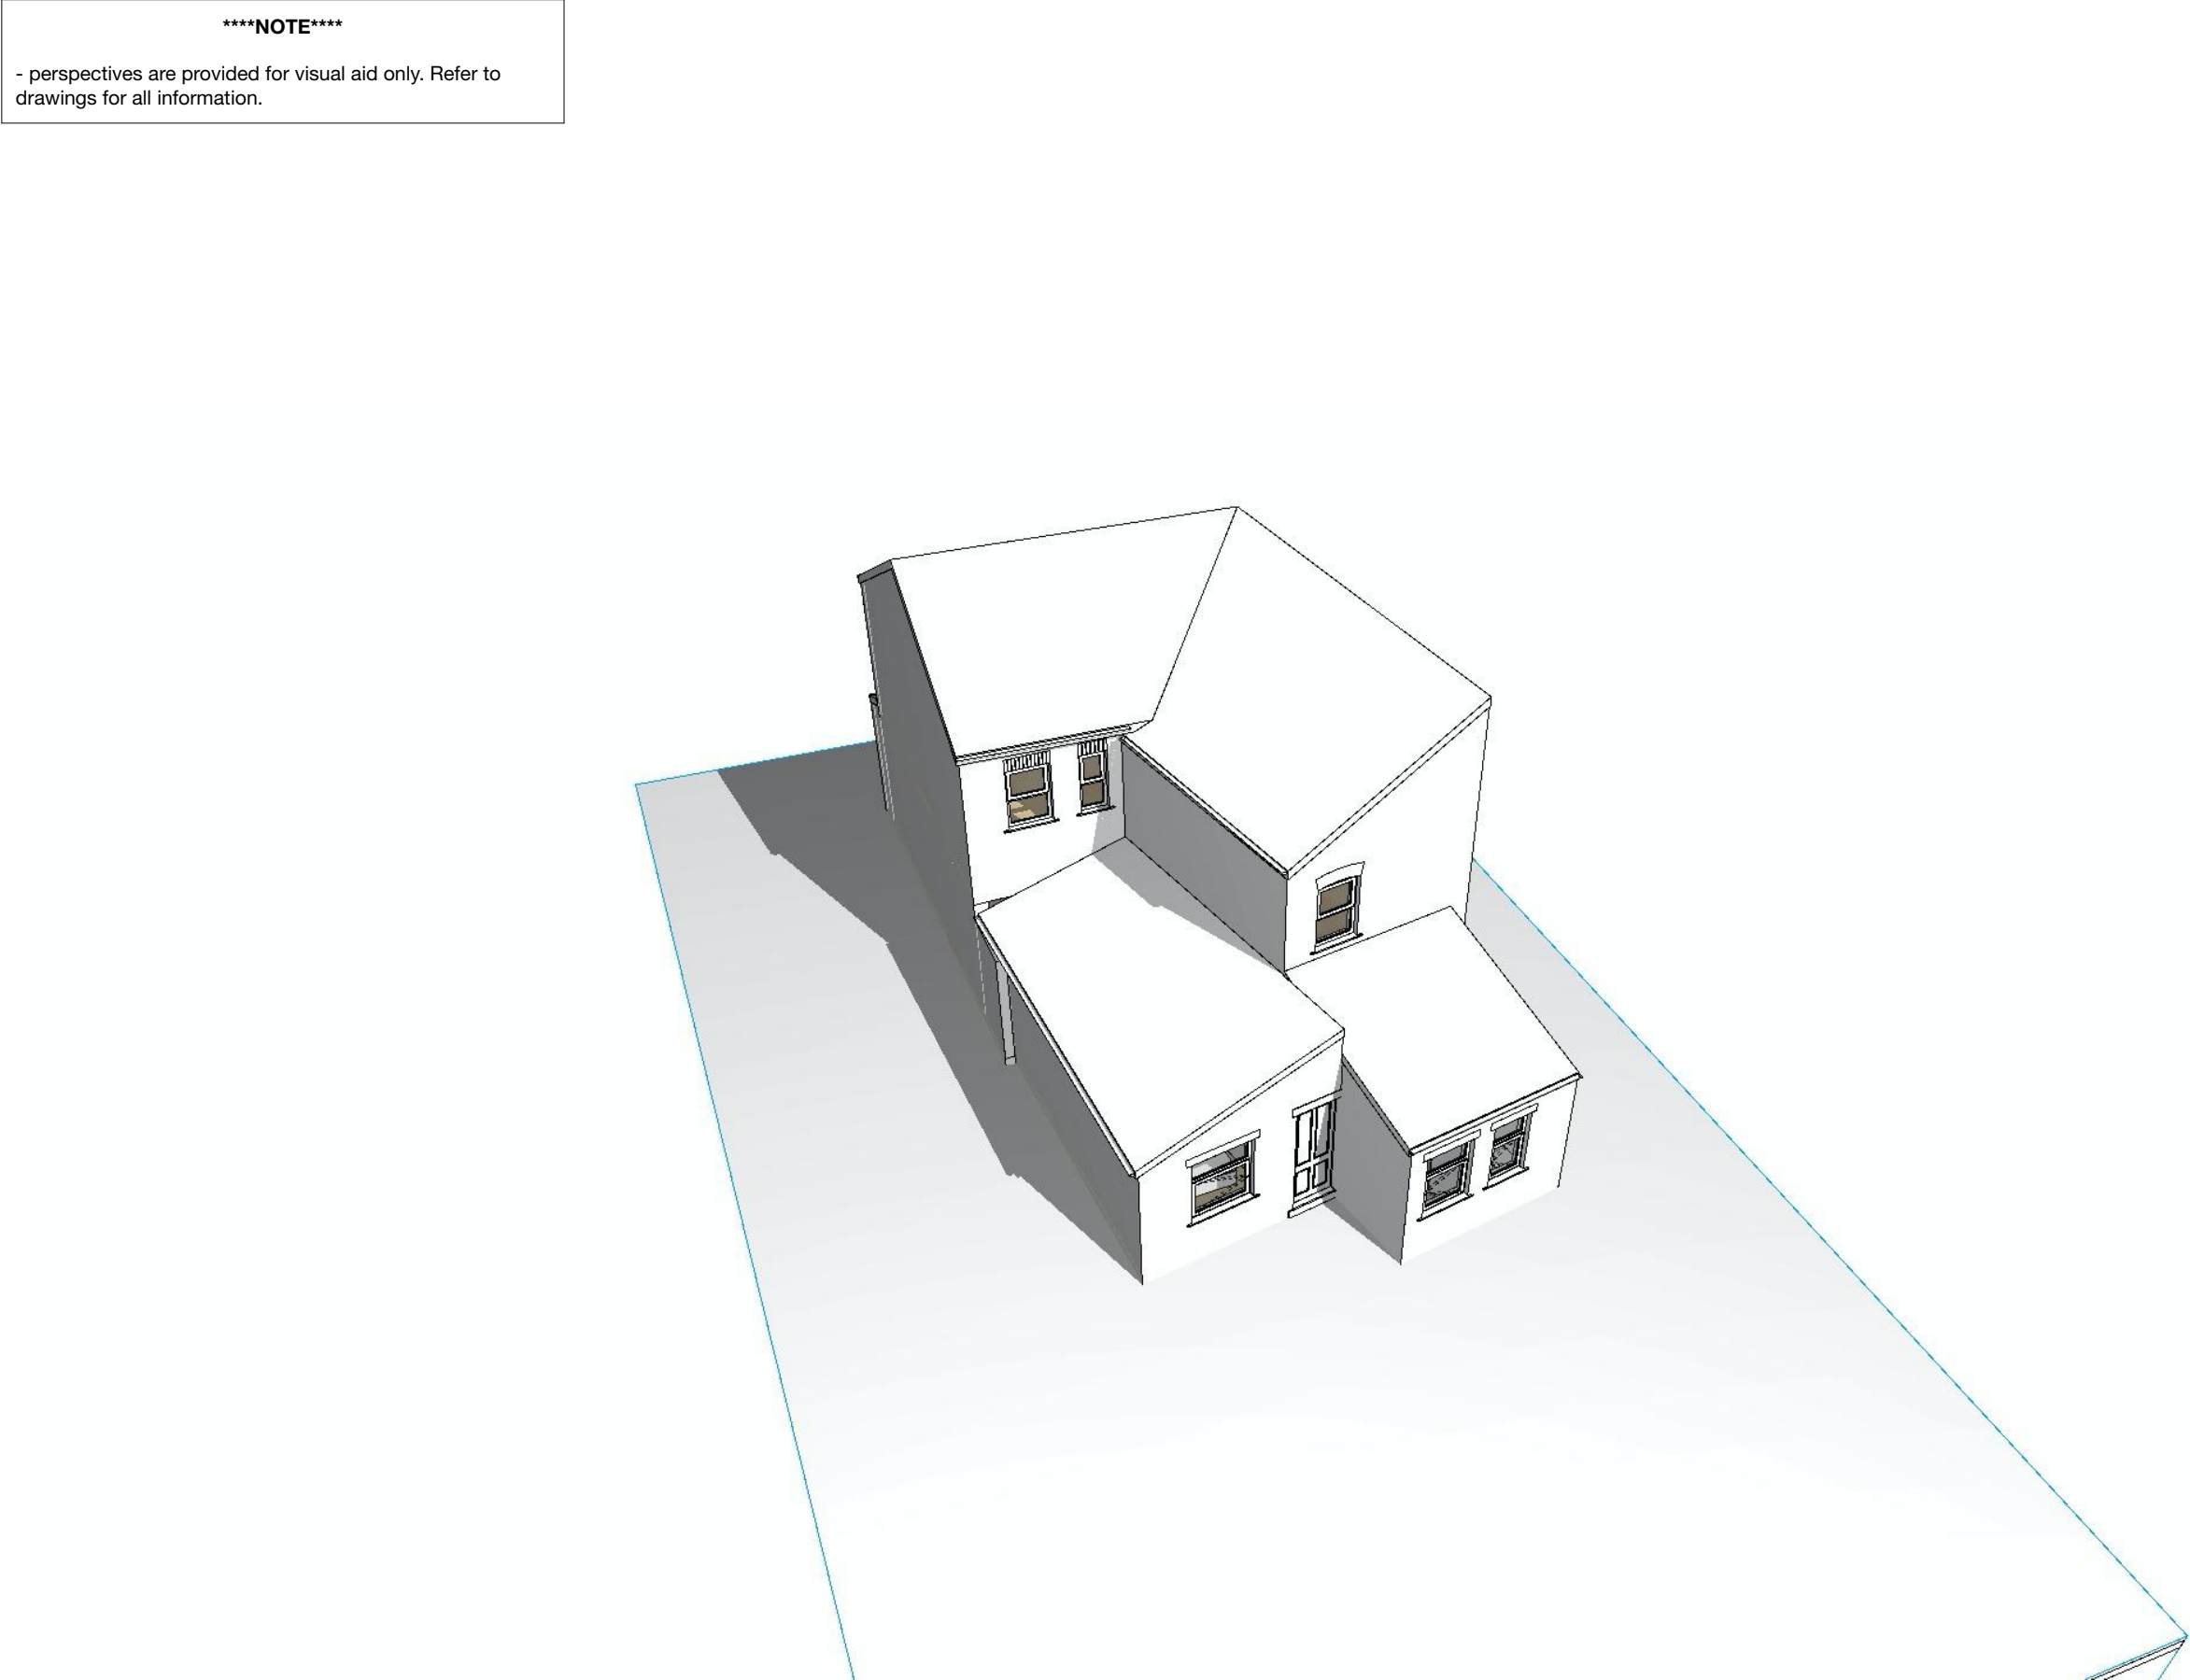

Copyright © FLOCC Studio Ltd. All rights reserved.

This drawing is the property of FLOCC Studio Limited therefore, will require the express written authorisation of FLOCC Studio Ltd. for its total or partial reproduction, as well as exploitation, distribution and marketing.

These drawings are for the purpose of achieving town planning approval only.

Do not scale this drawing. All dimensions are to be verified on site and any discrepancies reported before commencement of any work.

[illegible]

**FOR PLANNING
APPROVAL**

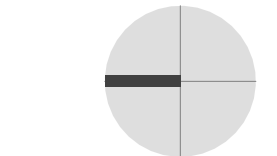

floc

Flocc Studio Ltd.

**157 Harcourt Street
Stockport SK56UP**

+44 161 307 1766
info@flocstudio.co.uk

Client

Mr. Shafiq Siddiq

Project Description

77 Barlow Road, Manchester

Project Number **BAR077**

Drawing Title

Perspective 03

Drawing Number	Scale
----------------	-------

TP9.3

@ A3

******NOTE******

- perspectives are provided for visual aid only. Refer to drawings for all information.

******NOTE******

- perspectives are provided for visual aid only. Refer to drawings for all information.

Copyright © FLOCC Studio Ltd. All rights reserved.

Copyright © FLOCC Studio Ltd. All rights reserved.

This drawing is the property of FLOCC Studio Limited therefore, will require the express written authorisation of FLOCC Studio Ltd. for its total or partial reproduction, as well as exploitation, distribution and marketing.

These drawings are for the purpose of achieving town planning approval only.

Do not scale this drawing. All dimensions are to be verified on site and any discrepancies reported before commencement of any work.

[illegible]

**FOR PLANNING
APPROVAL**

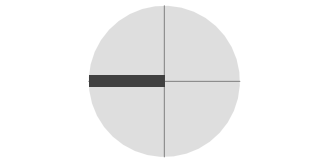

flocc

Flocc Studio Ltd.
157 Harcourt Street
Stockport SK56UP
+44 161 307 1766
info@floccstudio.co.uk

Client _____

Mr. Shafiq Siddiq

Project Description

77 Barlow Road, Manchester

Project Number **BAR077**

Drawing Title

Perspective 04

Drawing Number	Scale
----------------	-------

TP9.4 @ A3

