


PROPOSED ELEVATIONS / SECTION A-A

PL-003

ILLUMINATED ADVERTISEMENT:


PROJECTING SIGN

New Internally Illuminated projecting sign made from Acryl to Piccadilly Green Side 1:10

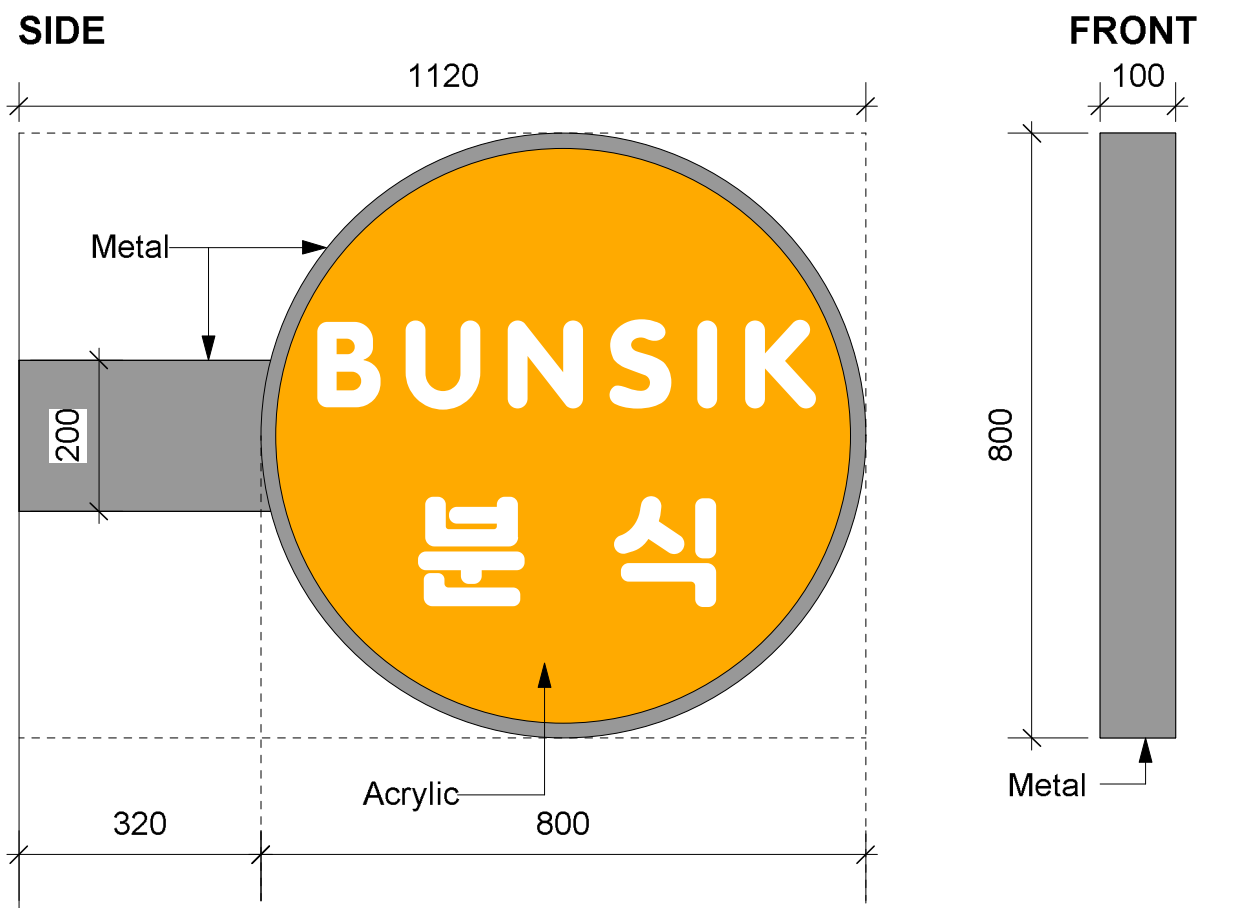


FASCIA SIGN

New Internally Illuminated letters made from Acryl above Entrance Door 1:10

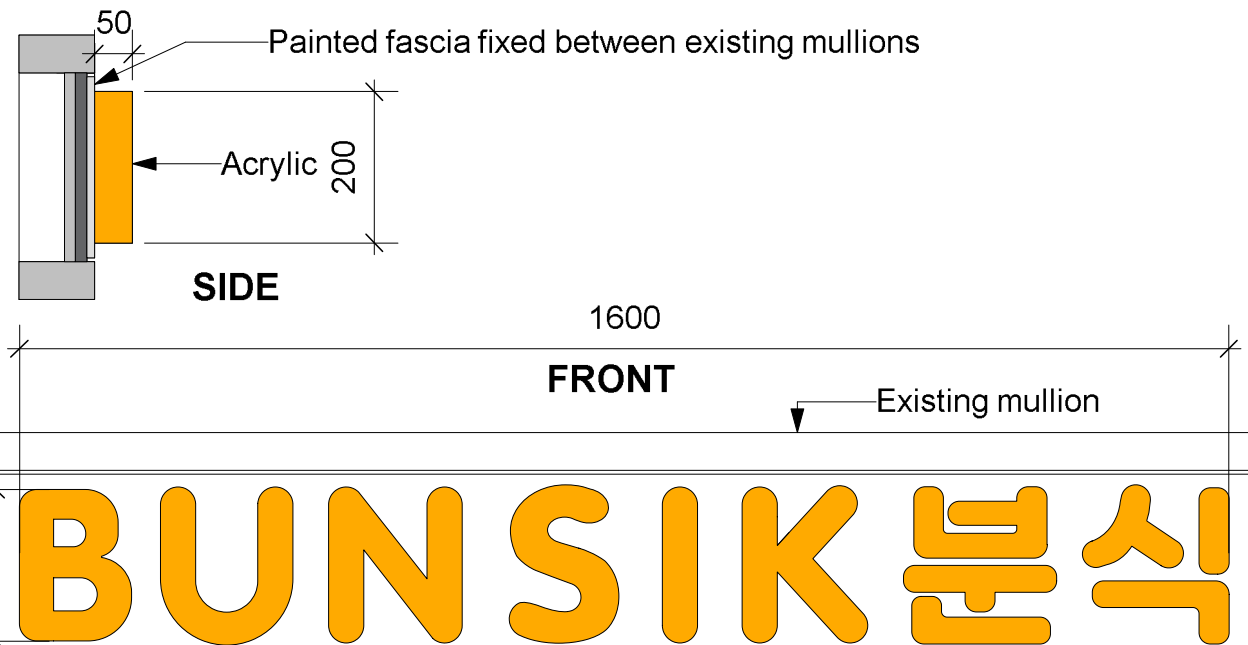

REV No.	DRAWN DATE	DRAWN BY	REVISION DESCRIPTION
------------	---------------	-------------	----------------------

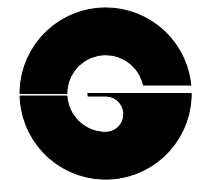

GANGULY ARCHITECTS LTD

Tel.: +44 (0) 20 7617 7590
E-MAIL: info@ganguly.co.uk
www.ganguly.co.uk

CLIENT

BUNSIK분식
K FOOD LONDON LTD

PROJECT


UNIT 1A
THE PAVILLION, PICCADILLY GARDENS
M1 1RG MANCHESTER

DRAWING TITLE

PROPOSED
ELEVATIONS / SECTION A-A 1:100
SIGNAGES 1:10

SCALE 1:100 1:10	PAPER SIZE A1	DRAWN DATE 01.06.2023	DRAWN BY AG	PROJECT No.
--------------------------------------	-------------------------	---------------------------------	-----------------------	-------------


DRAWING No.	REV.No.
ADV-M1-2023-PL-003	-00

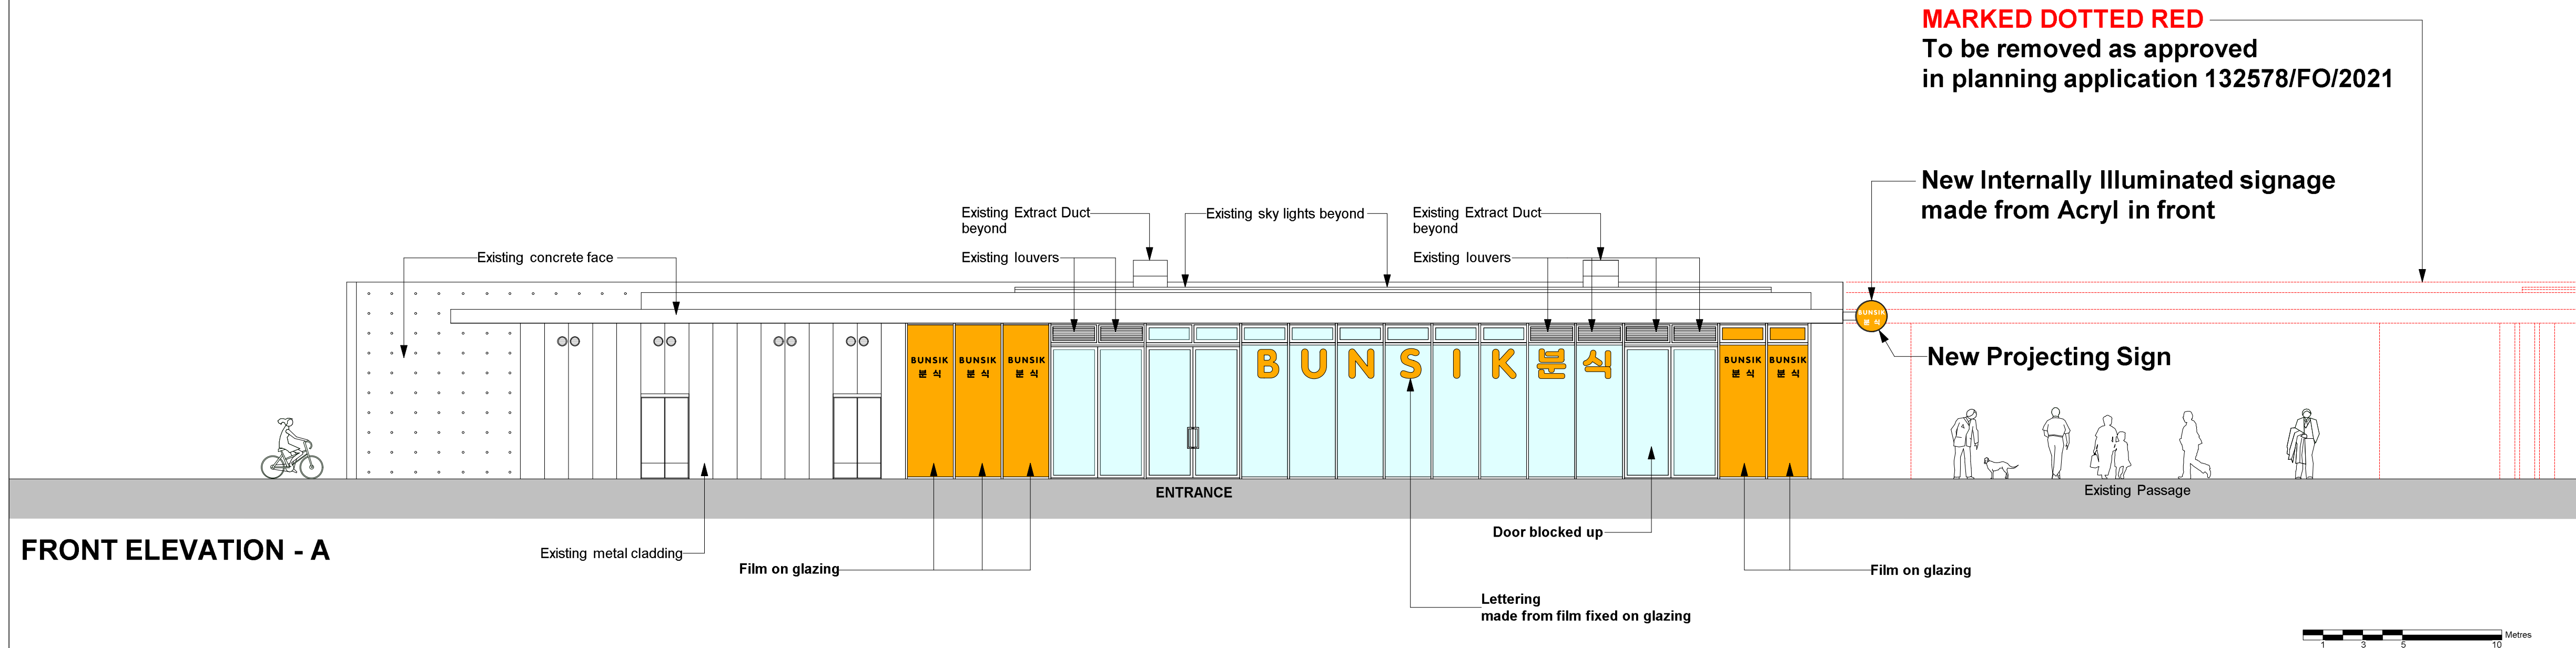

FRONT ELEVATION - A

MARKED DOTTED RED _____
To be removed as approved
in planning application 132578/FO/2021


New Projecting Sign:
New Internally Illuminated signage
 made from Acryl beyond ca. 10 m Set back from front to avoid collision with proposed art work to concrete front

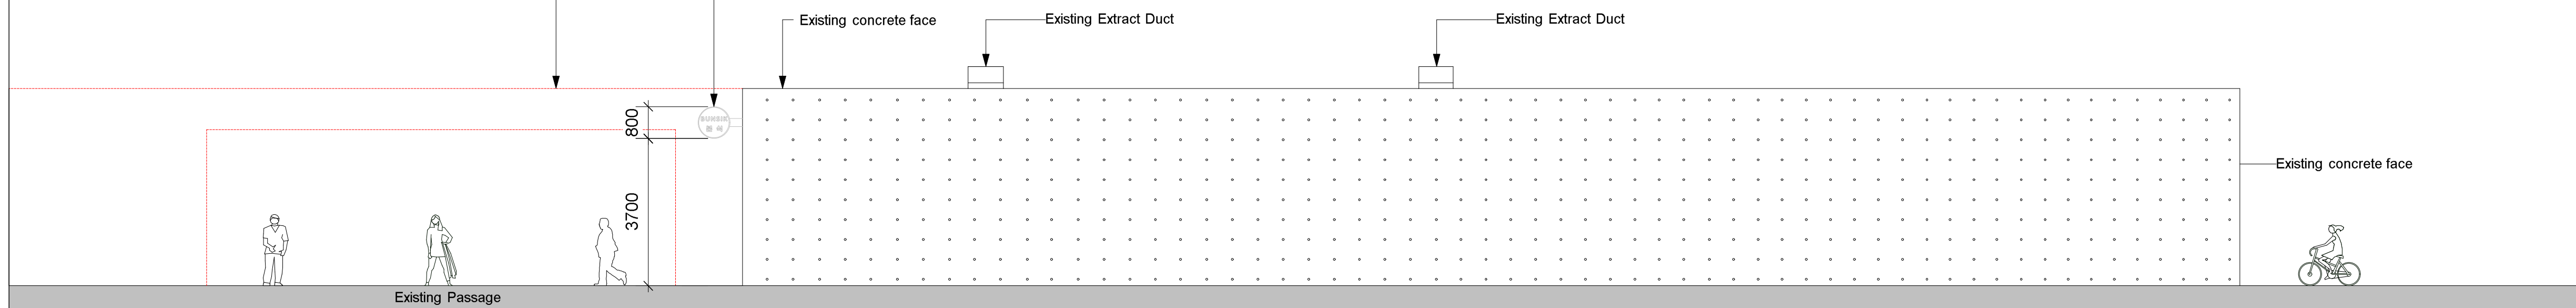

REAR ELEVATION - B


- **New Internally Illuminated signage made from Acryl**

Note:
No alterations to rear side elevation to
avoid any collision with proposed approved art work

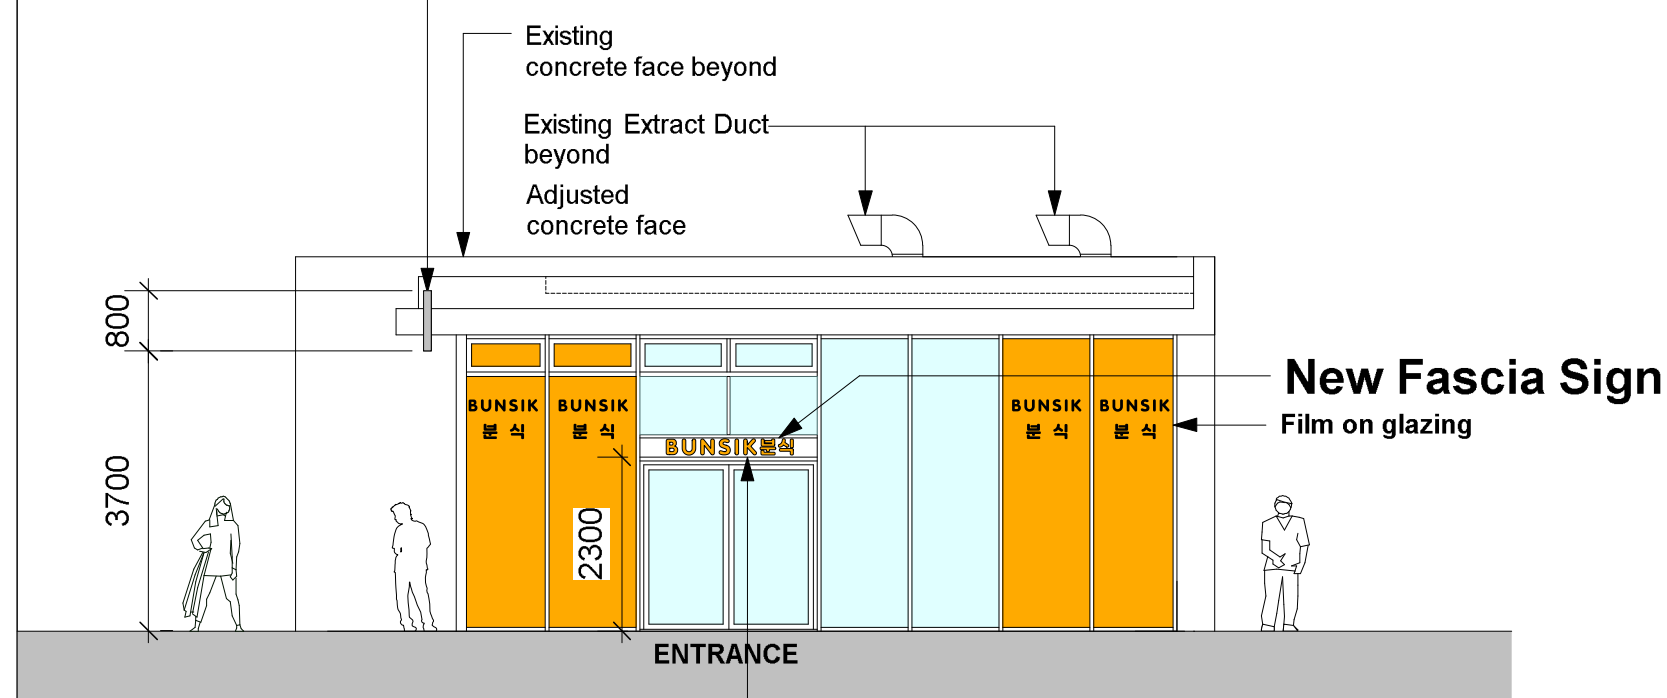


SIDE ELEVATION - C

- **New Internally Illuminated letters made from Acryl above entrance**

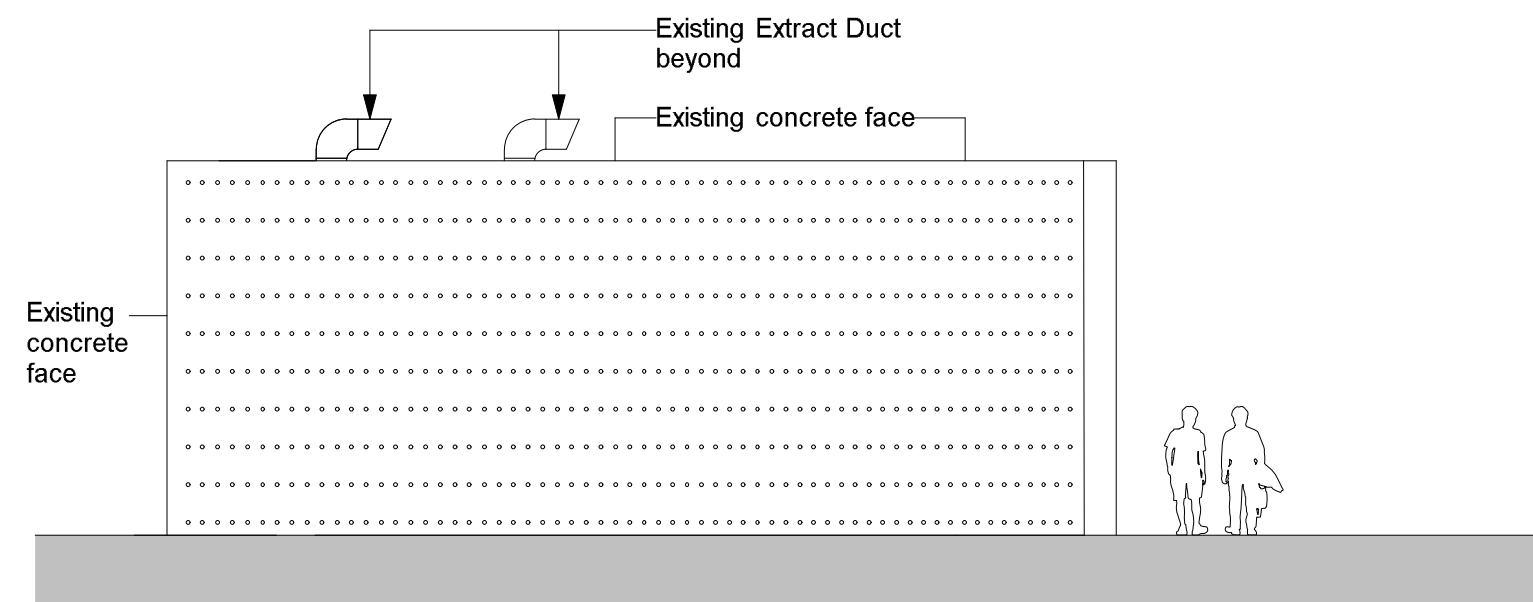

SIDE / REAR ELEVATION - D

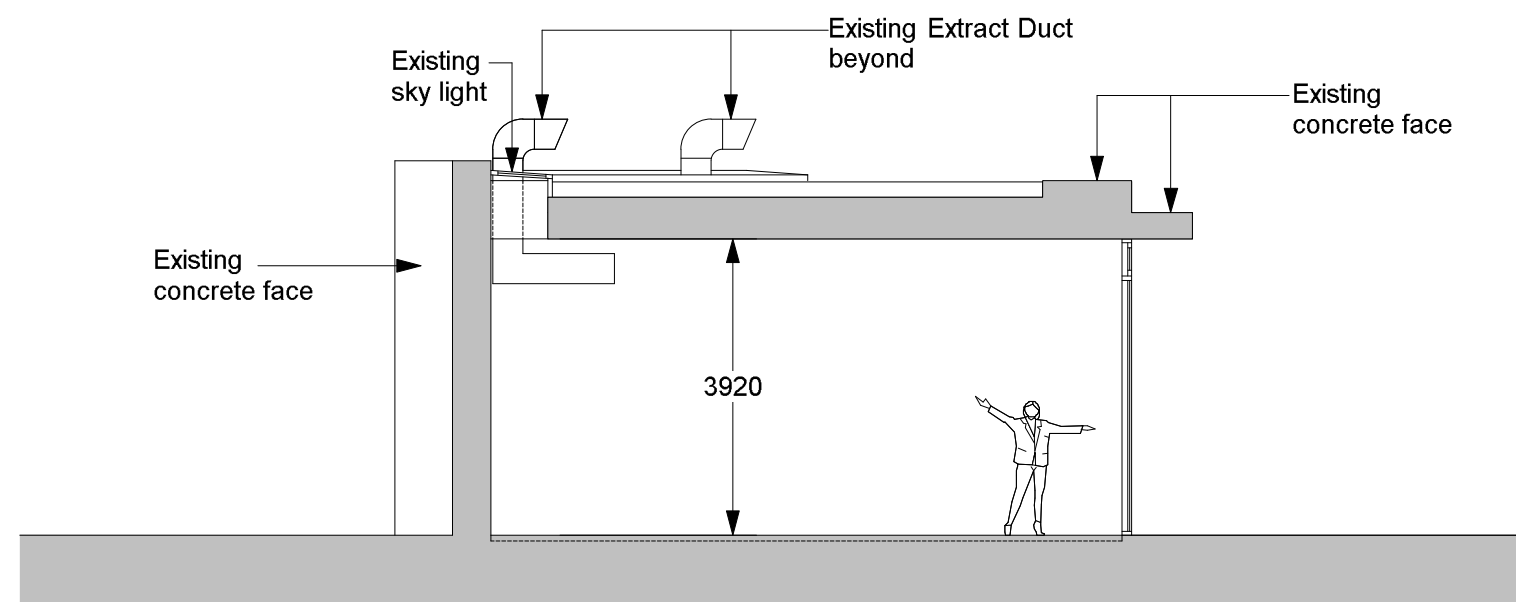

SECTION A-A

