


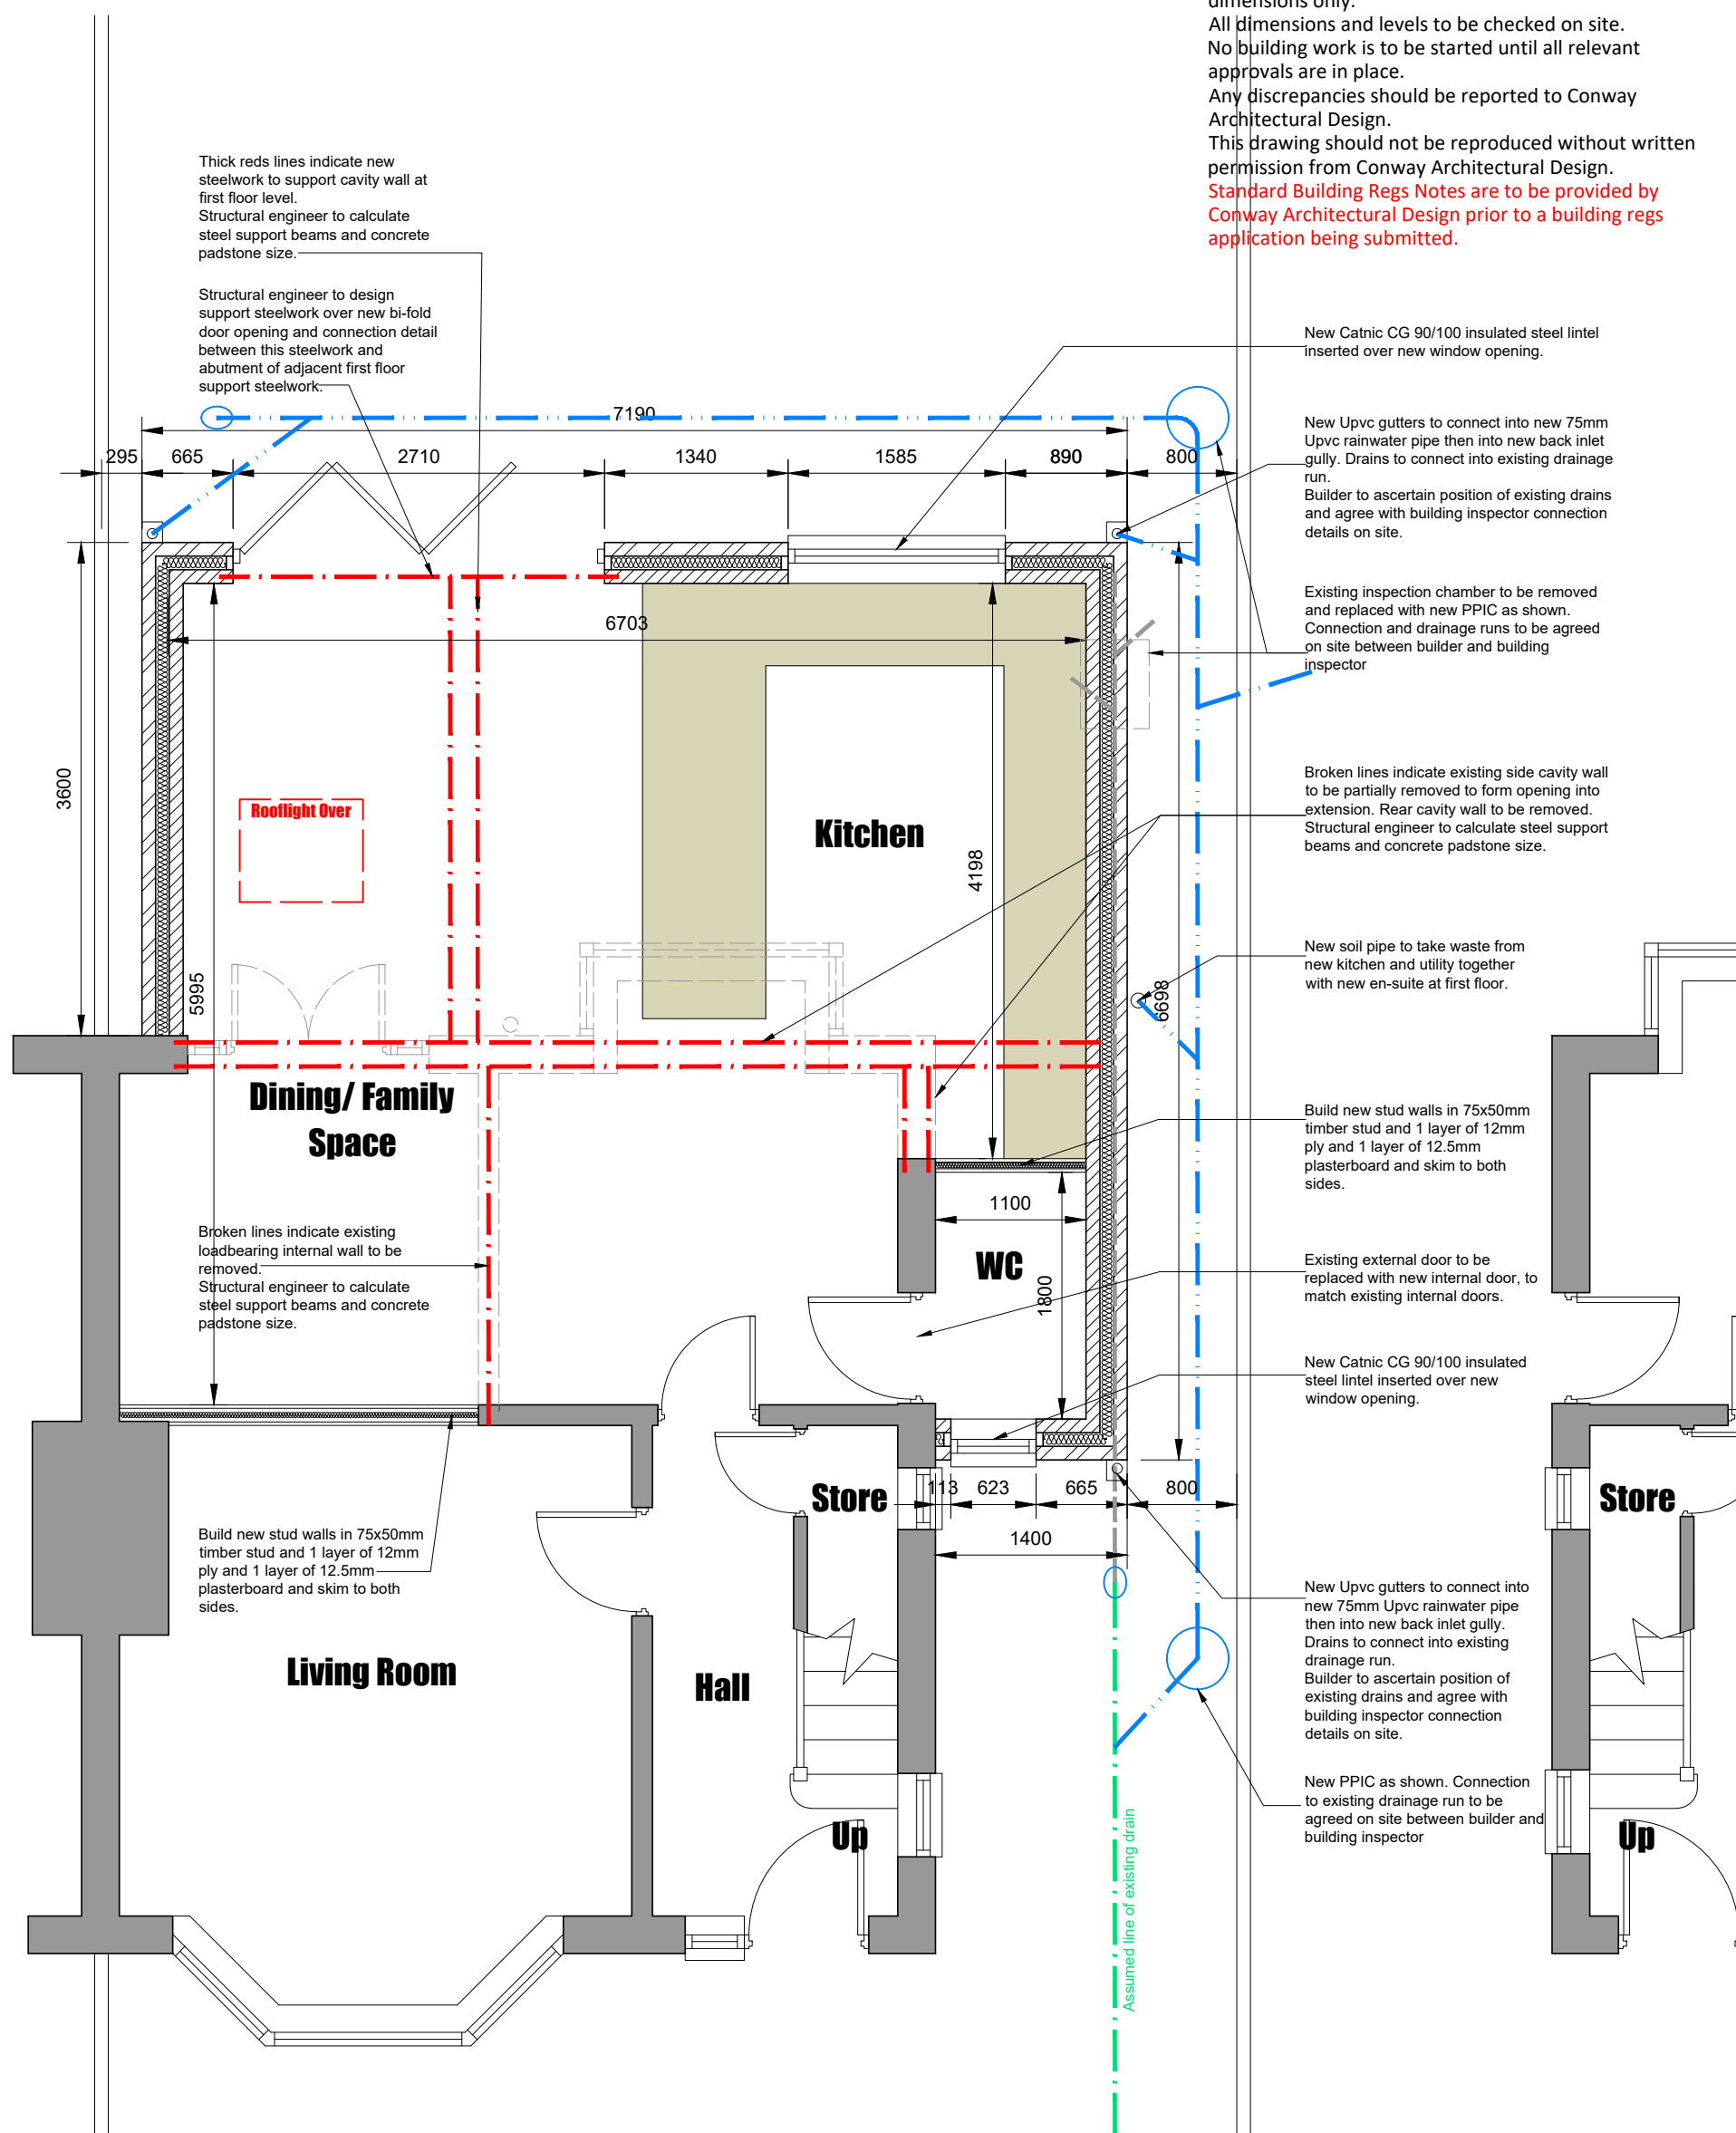

New PPIC as shown. Connection to existing drainage run to be agreed on site between builder and building inspector

**Conway
Architectural
Design**

6 Conway Close
Alkrington
Middleton
Manchester. M24 1EW

E: conway-design@outlook.com

JOB TITLE :

ADDRESS :

DRAWING TITLE :

SCALE :

DRAWN : xxx

2 Storey Side And Rear Extension
63 West Avenue, New Moston
Proposed Ground Floor Plan

1:50 @ A3

DATE : 24.04.23

JOB NO./
DWG NO.

593-07C