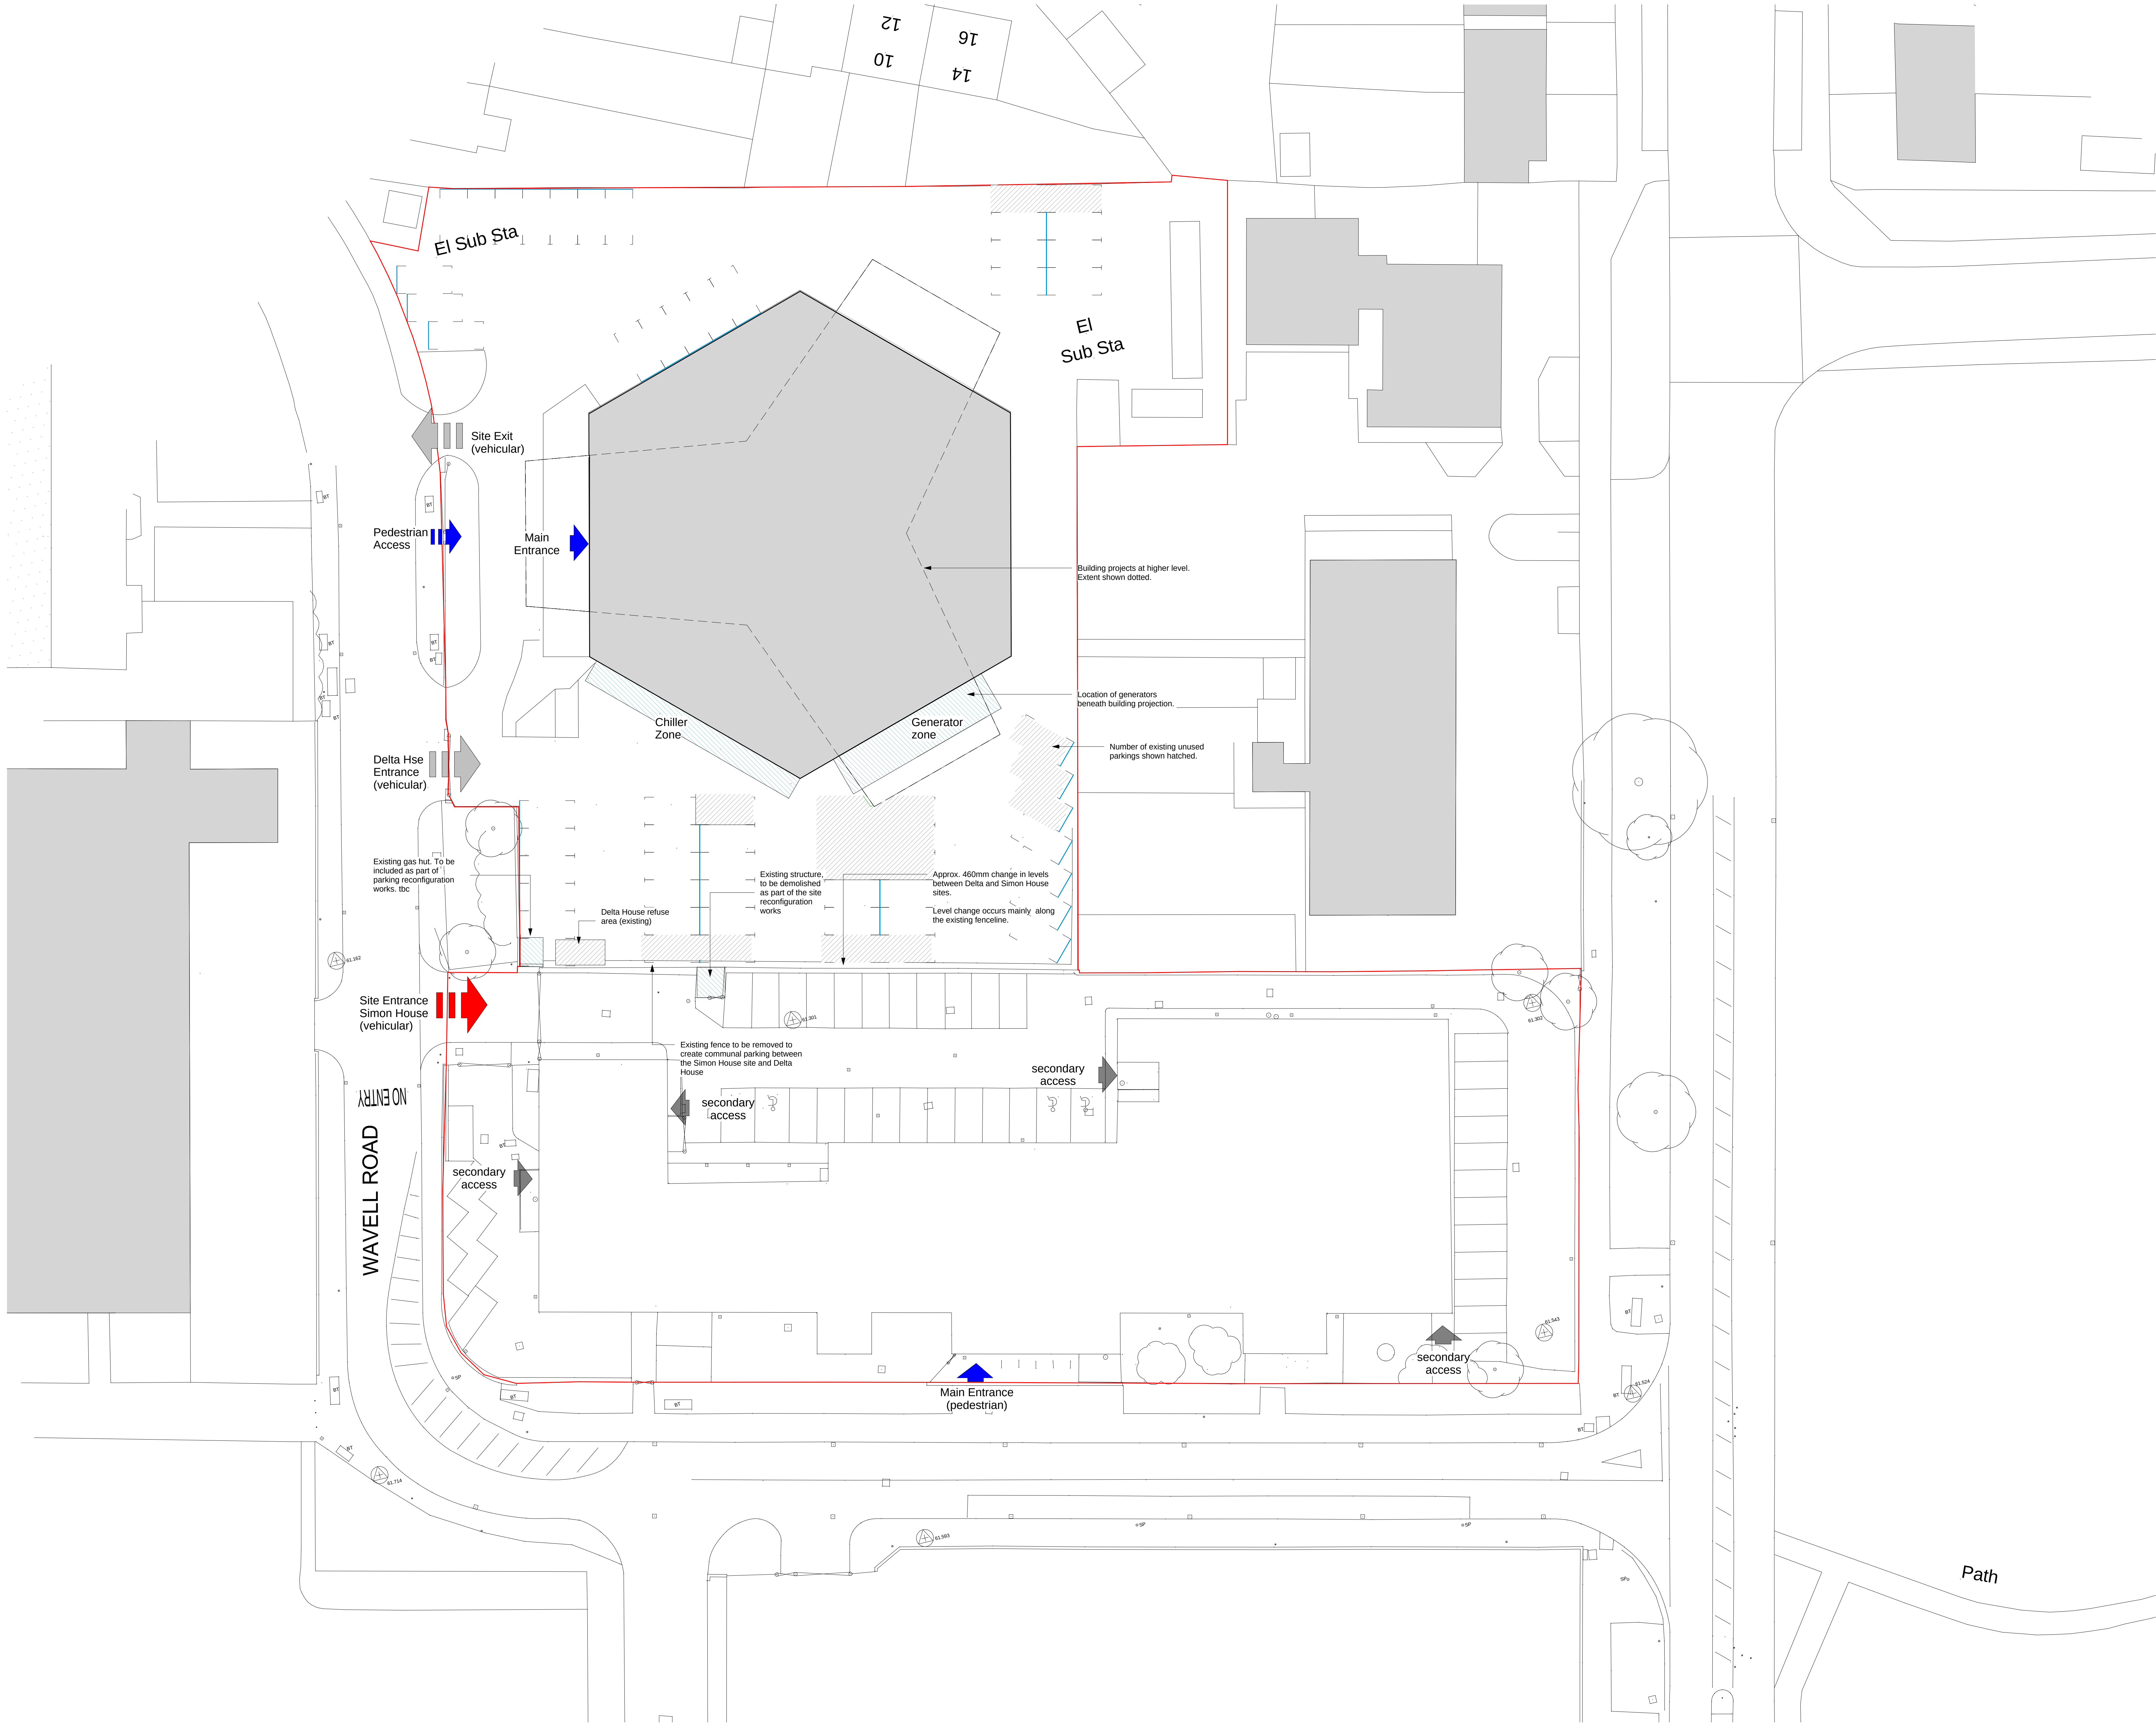


0m 4m 8m 12m 16m 20m

VISUAL SCALE 1:200 @ A0

GENERAL NOTE:

Existing drawings based on information by
ACAD Design and Surveys,
Topo Survey by JLP Surveying Consultants

KEY

Application Boundary

Existing Structure
(indicative)

Car Parking spaces

Existing spaces

- Simon House - 41
- Delta House - 43
- Total number spaces - 84

Existing Refuse Provision Delta House

- No of 1100l bins - 3

P05	22.06.2023	Issued for Planning	DM	IM
P04	07.02.2023	Issued for review	DM	IM
P03	02.06.2023	Issued for review	DM	IM
P02	25.05.2023	Issued for information comment	DM	IM
P01	22.05.2023	Draft issue for information	DM	IM

Rev	Date	Description	By	Ch'd
-----	------	-------------	----	------

Drawing Status

FOR PLANNING

Project Title

KEYSOURCE - TELEDATA MAN2

Drawing Title

Site Plan - Existing

Sheet	Scale	Date	Drawn	Ch'd
A0	As indicated	26.04.2023	DM	IM

Project No.

3447

Drawing No.

3447-TSP-ZZ-XX-DR-A-00-001

Rev

P05

ttsp