

[illegible]

Flocc Studio Ltd.
Studio 157 Harcourt Street
Reddish SK56UP
07940 123 631
tommy@floccstudio.co.uk

Client



Project Description

Project Number **MOS685**

Site Plan - Existing

Drawing Number	Scale
----------------	-------

TP2.2 1:200 @ A

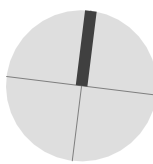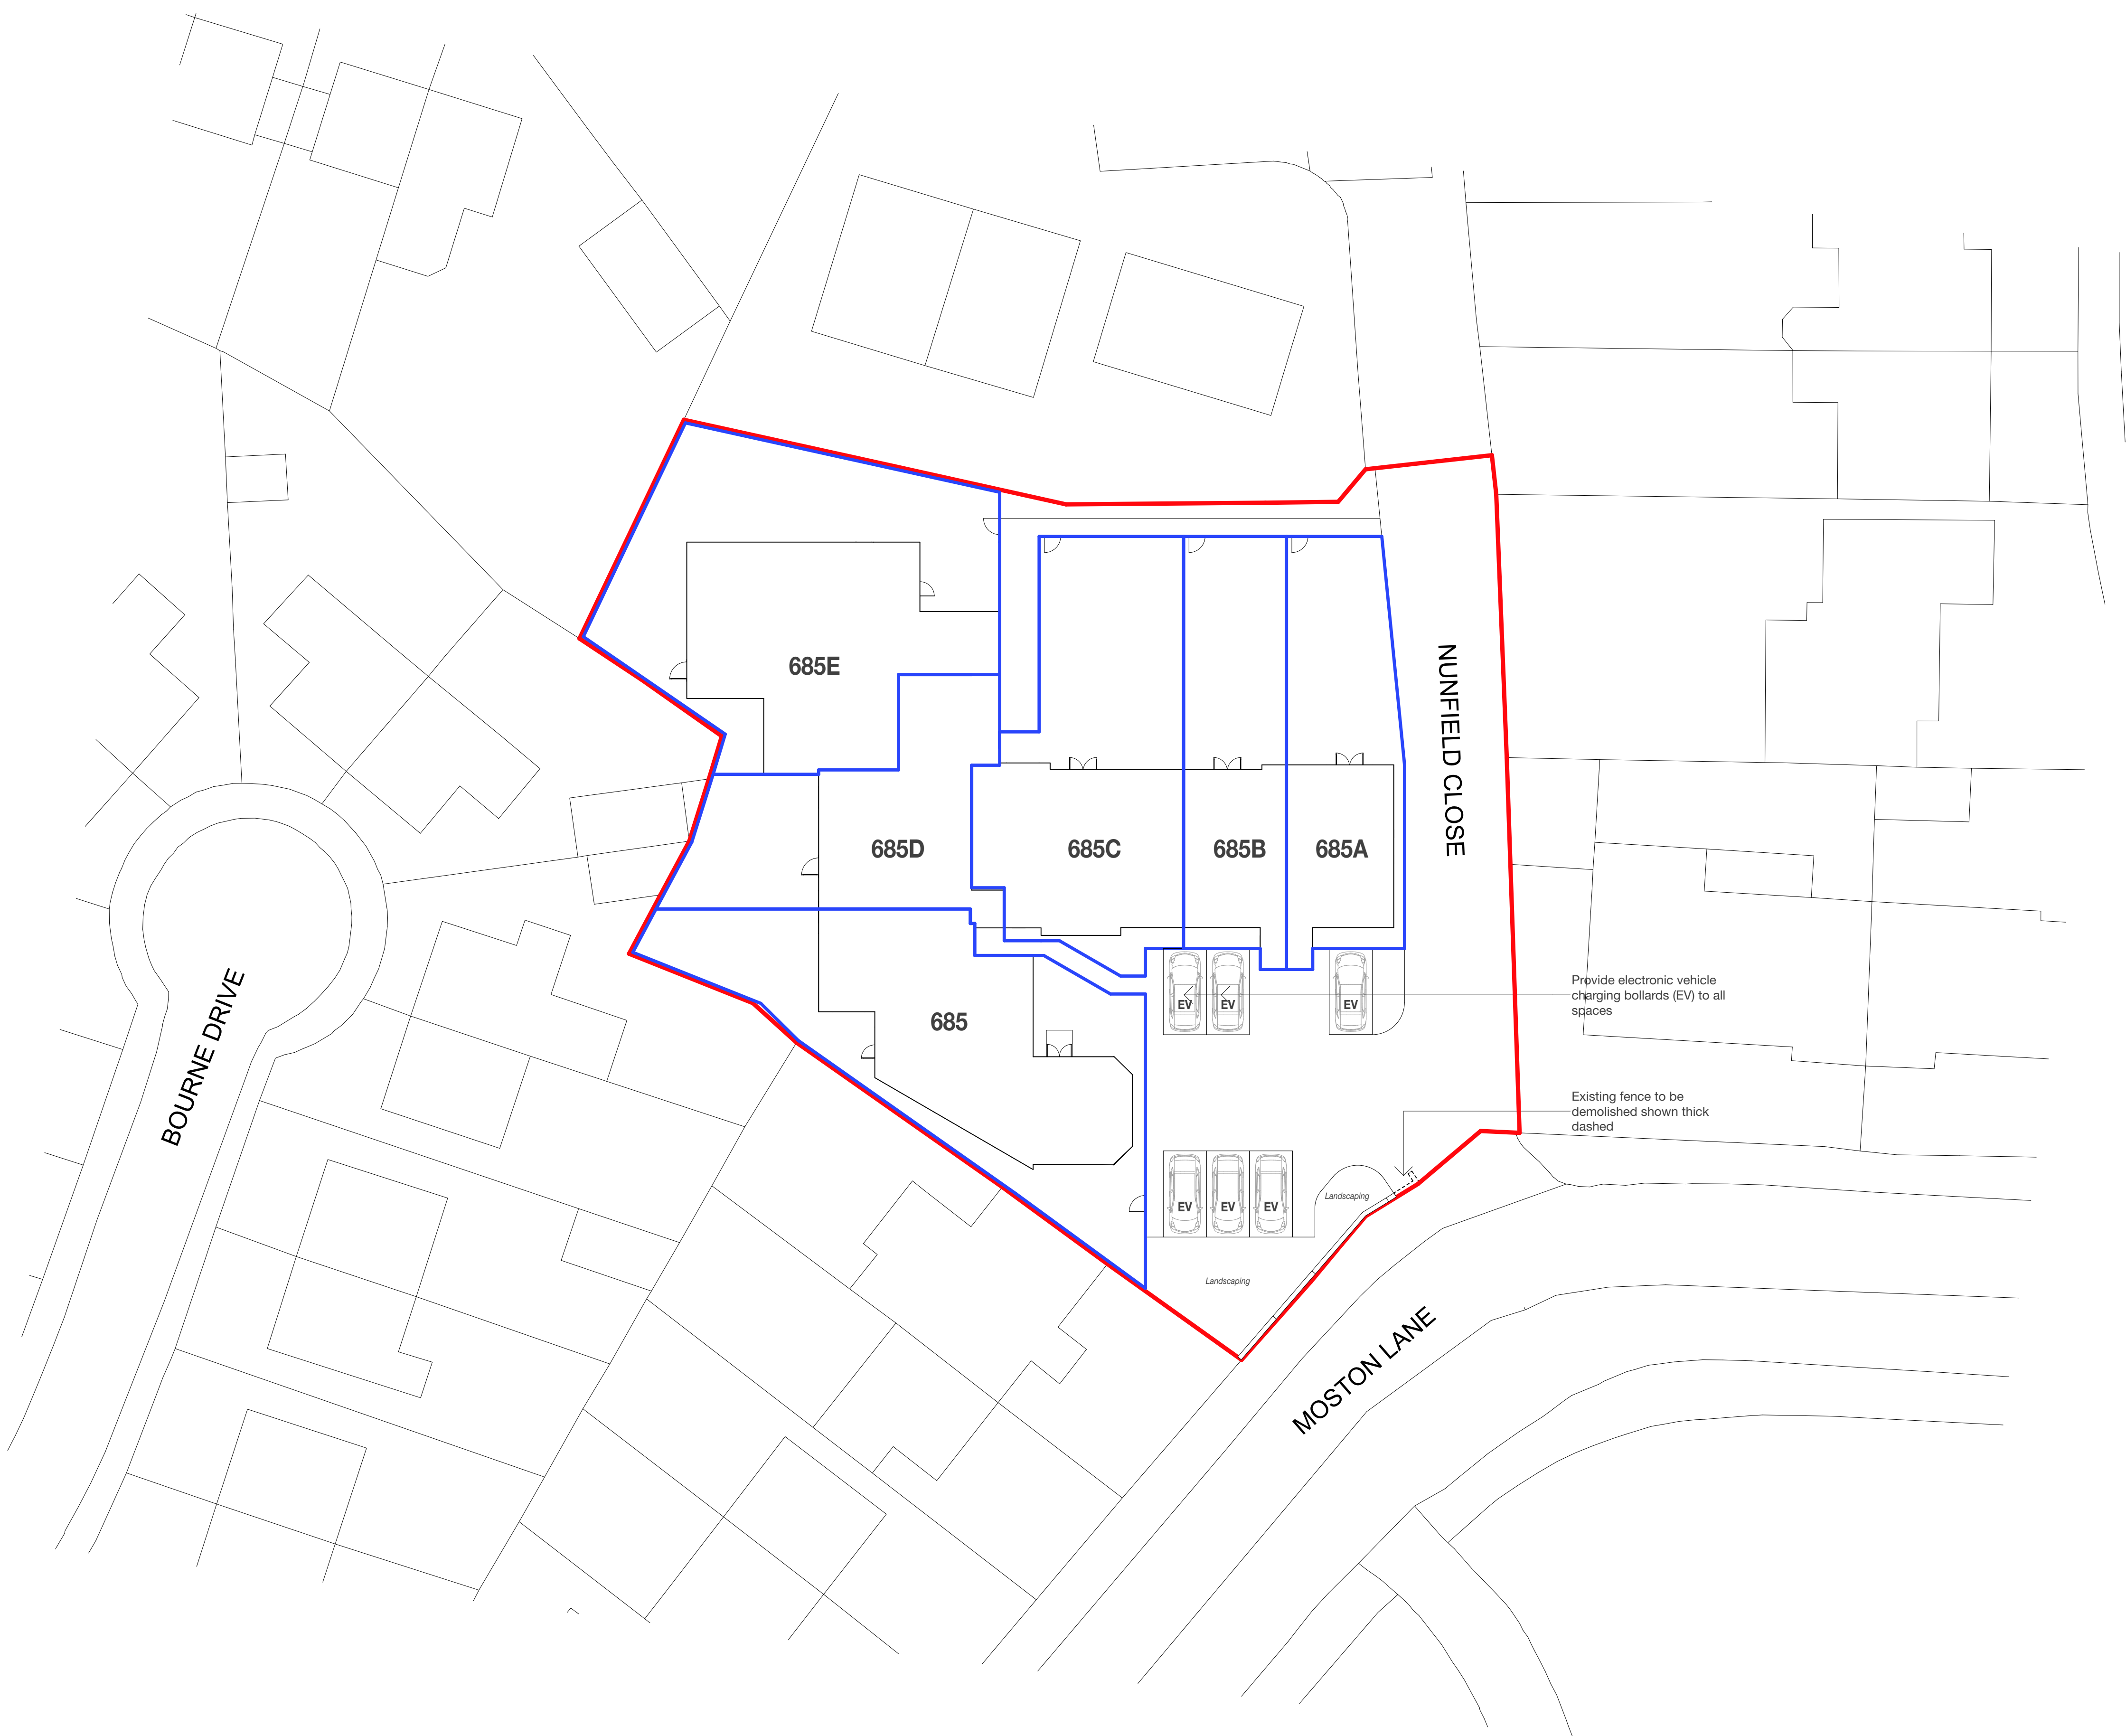

flocc

Flocc Studio Ltd.
Studio 157 Harcourt Street
Reddish SK56UP
07940 123 631
tommy@floccstudio.co.uk

**FOR PLANNING
APPROVAL**

Client

Project Description

685 Moston Lane, Manchester

Project Number **MOS685**


Drawing Title

Site Plan - Proposed

Drawing Number	Scale
----------------	-------

TRD 2 **1.000** @ 4

1P2.3 1:200 @ A

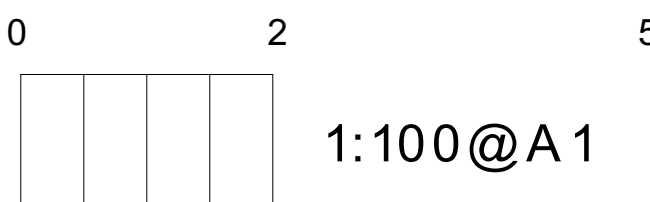

Copyright © FLOCC Studio Ltd. All rights reserved.


This drawing is the property of FLOCC Studio Limited therefore, will require the express written authorisation of FLOCC Studio Ltd, for its total or partial reproduction, as well as exploitation, distribution and marketing.

These drawings are for the purpose of
achieving town planning approval only.

Do not scale this drawing. All dimensions are to be verified on site and any discrepancies reported before commencement of any work.

|| floor areas are approximate and to be verified on site.

Issue/ Rev	Description	Date
#	Initial Issue	24.08.22
A	Unit removed from plans and parking re-located to front of site	09.12.22
B	Unit removed from plans and parking re-located to front of site	13.04.23

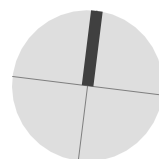[illegible]

floc

Flocc Studio Ltd.
Studio 157 Harcourt Street
Reddish SK56UP
07940 123 631
tommy@floccstudio.co.uk

**FOR PLANNING
APPROVAL**

Client _____


Project Description

Project Number **MOS685**
Drawing Title

Plans - Existing Ground Floor Plan

TP3.1 1:100 @ A

TP3.1 1:100 @ A

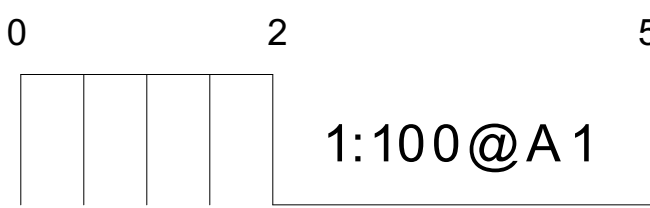



Copyright © FLOCC Studio Ltd. All rights reserved.

This drawing is the property of FLOCC Studio Limited therefore, will require the express written authorisation of FLOCC Studio Ltd. for its total or partial reproduction, as well as exploitation, distribution and marketing.

These drawings are for the purpose of achieving town planning approval only.

Do not scale this drawing. All dimensions are to be verified on site and any discrepancies reported before commencement of any work.

|| floor areas are approximate and to be verified on site.

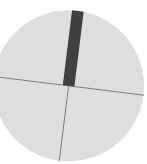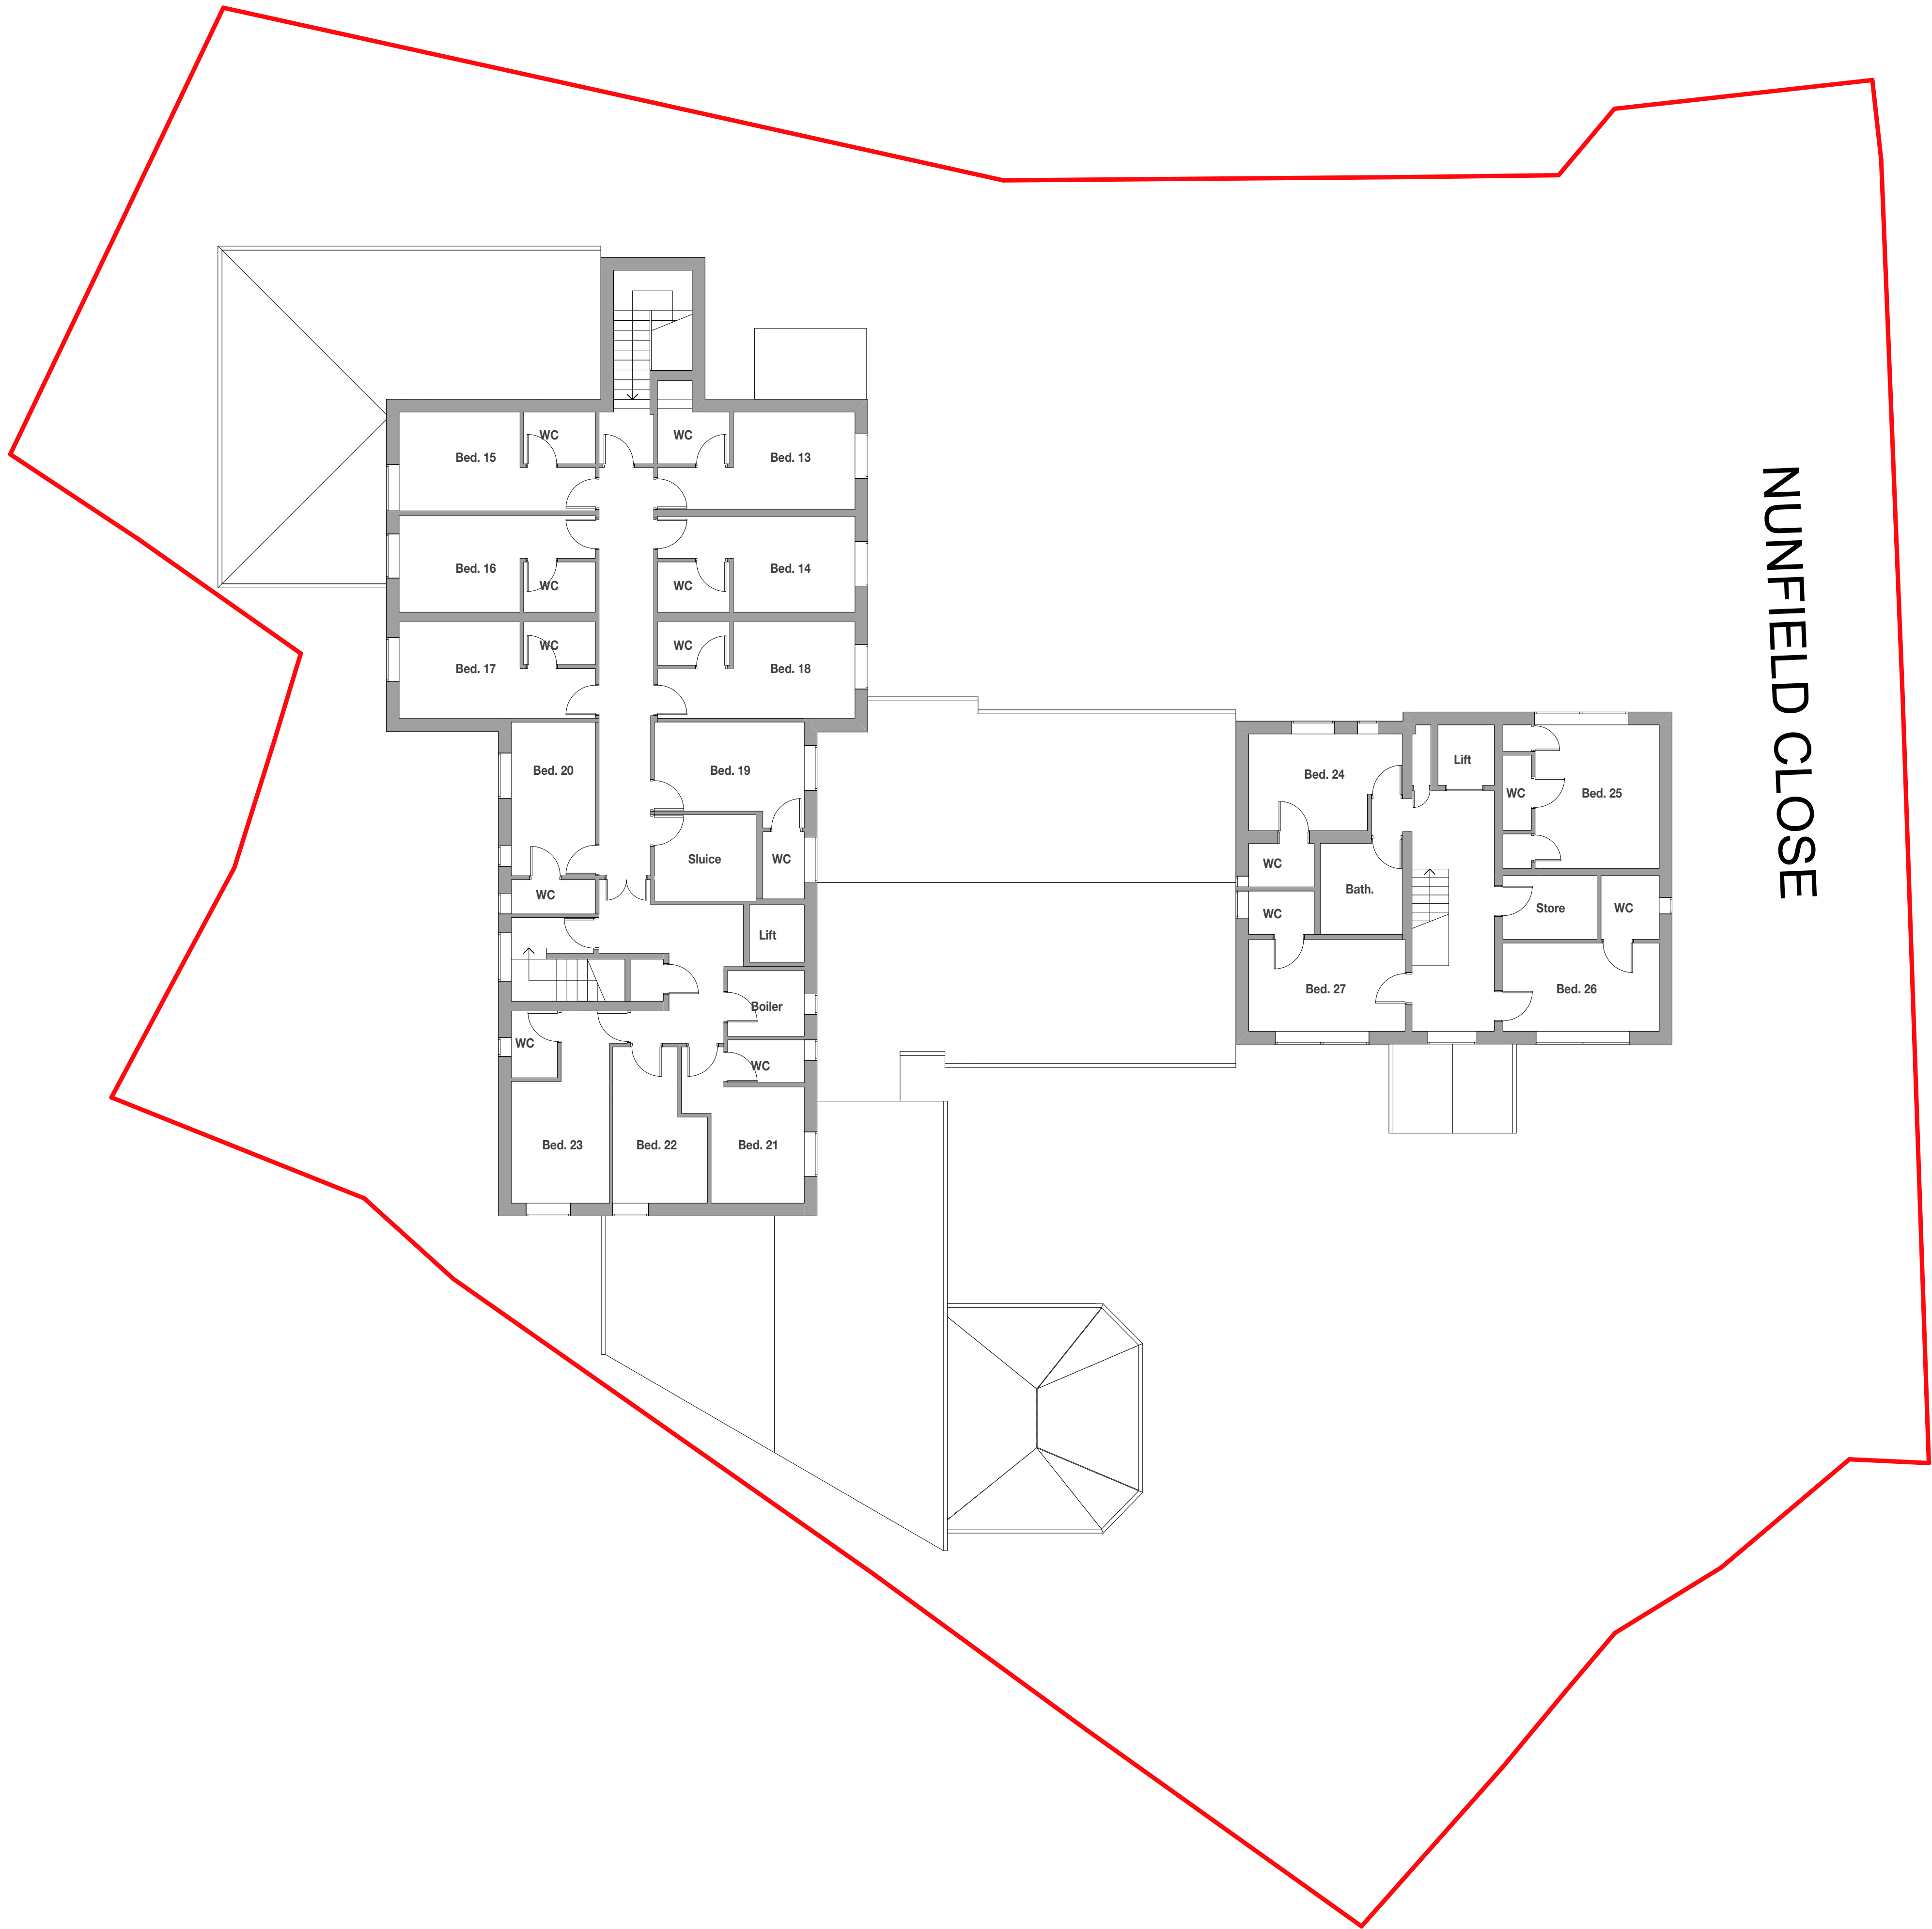[illegible]

floc

Flocc Studio Ltd.
Studio 157 Harcourt Street
Reddish SK56UP
07940 123 631
tommy@floccstudio.co.uk

**FOR PLANNING
APPROVAL**

Client



Project Description

Project Number **MOS685**

Drawing Title					

Drawing Number	Scale
----------------	-------

TP3.2 1:100 @ A

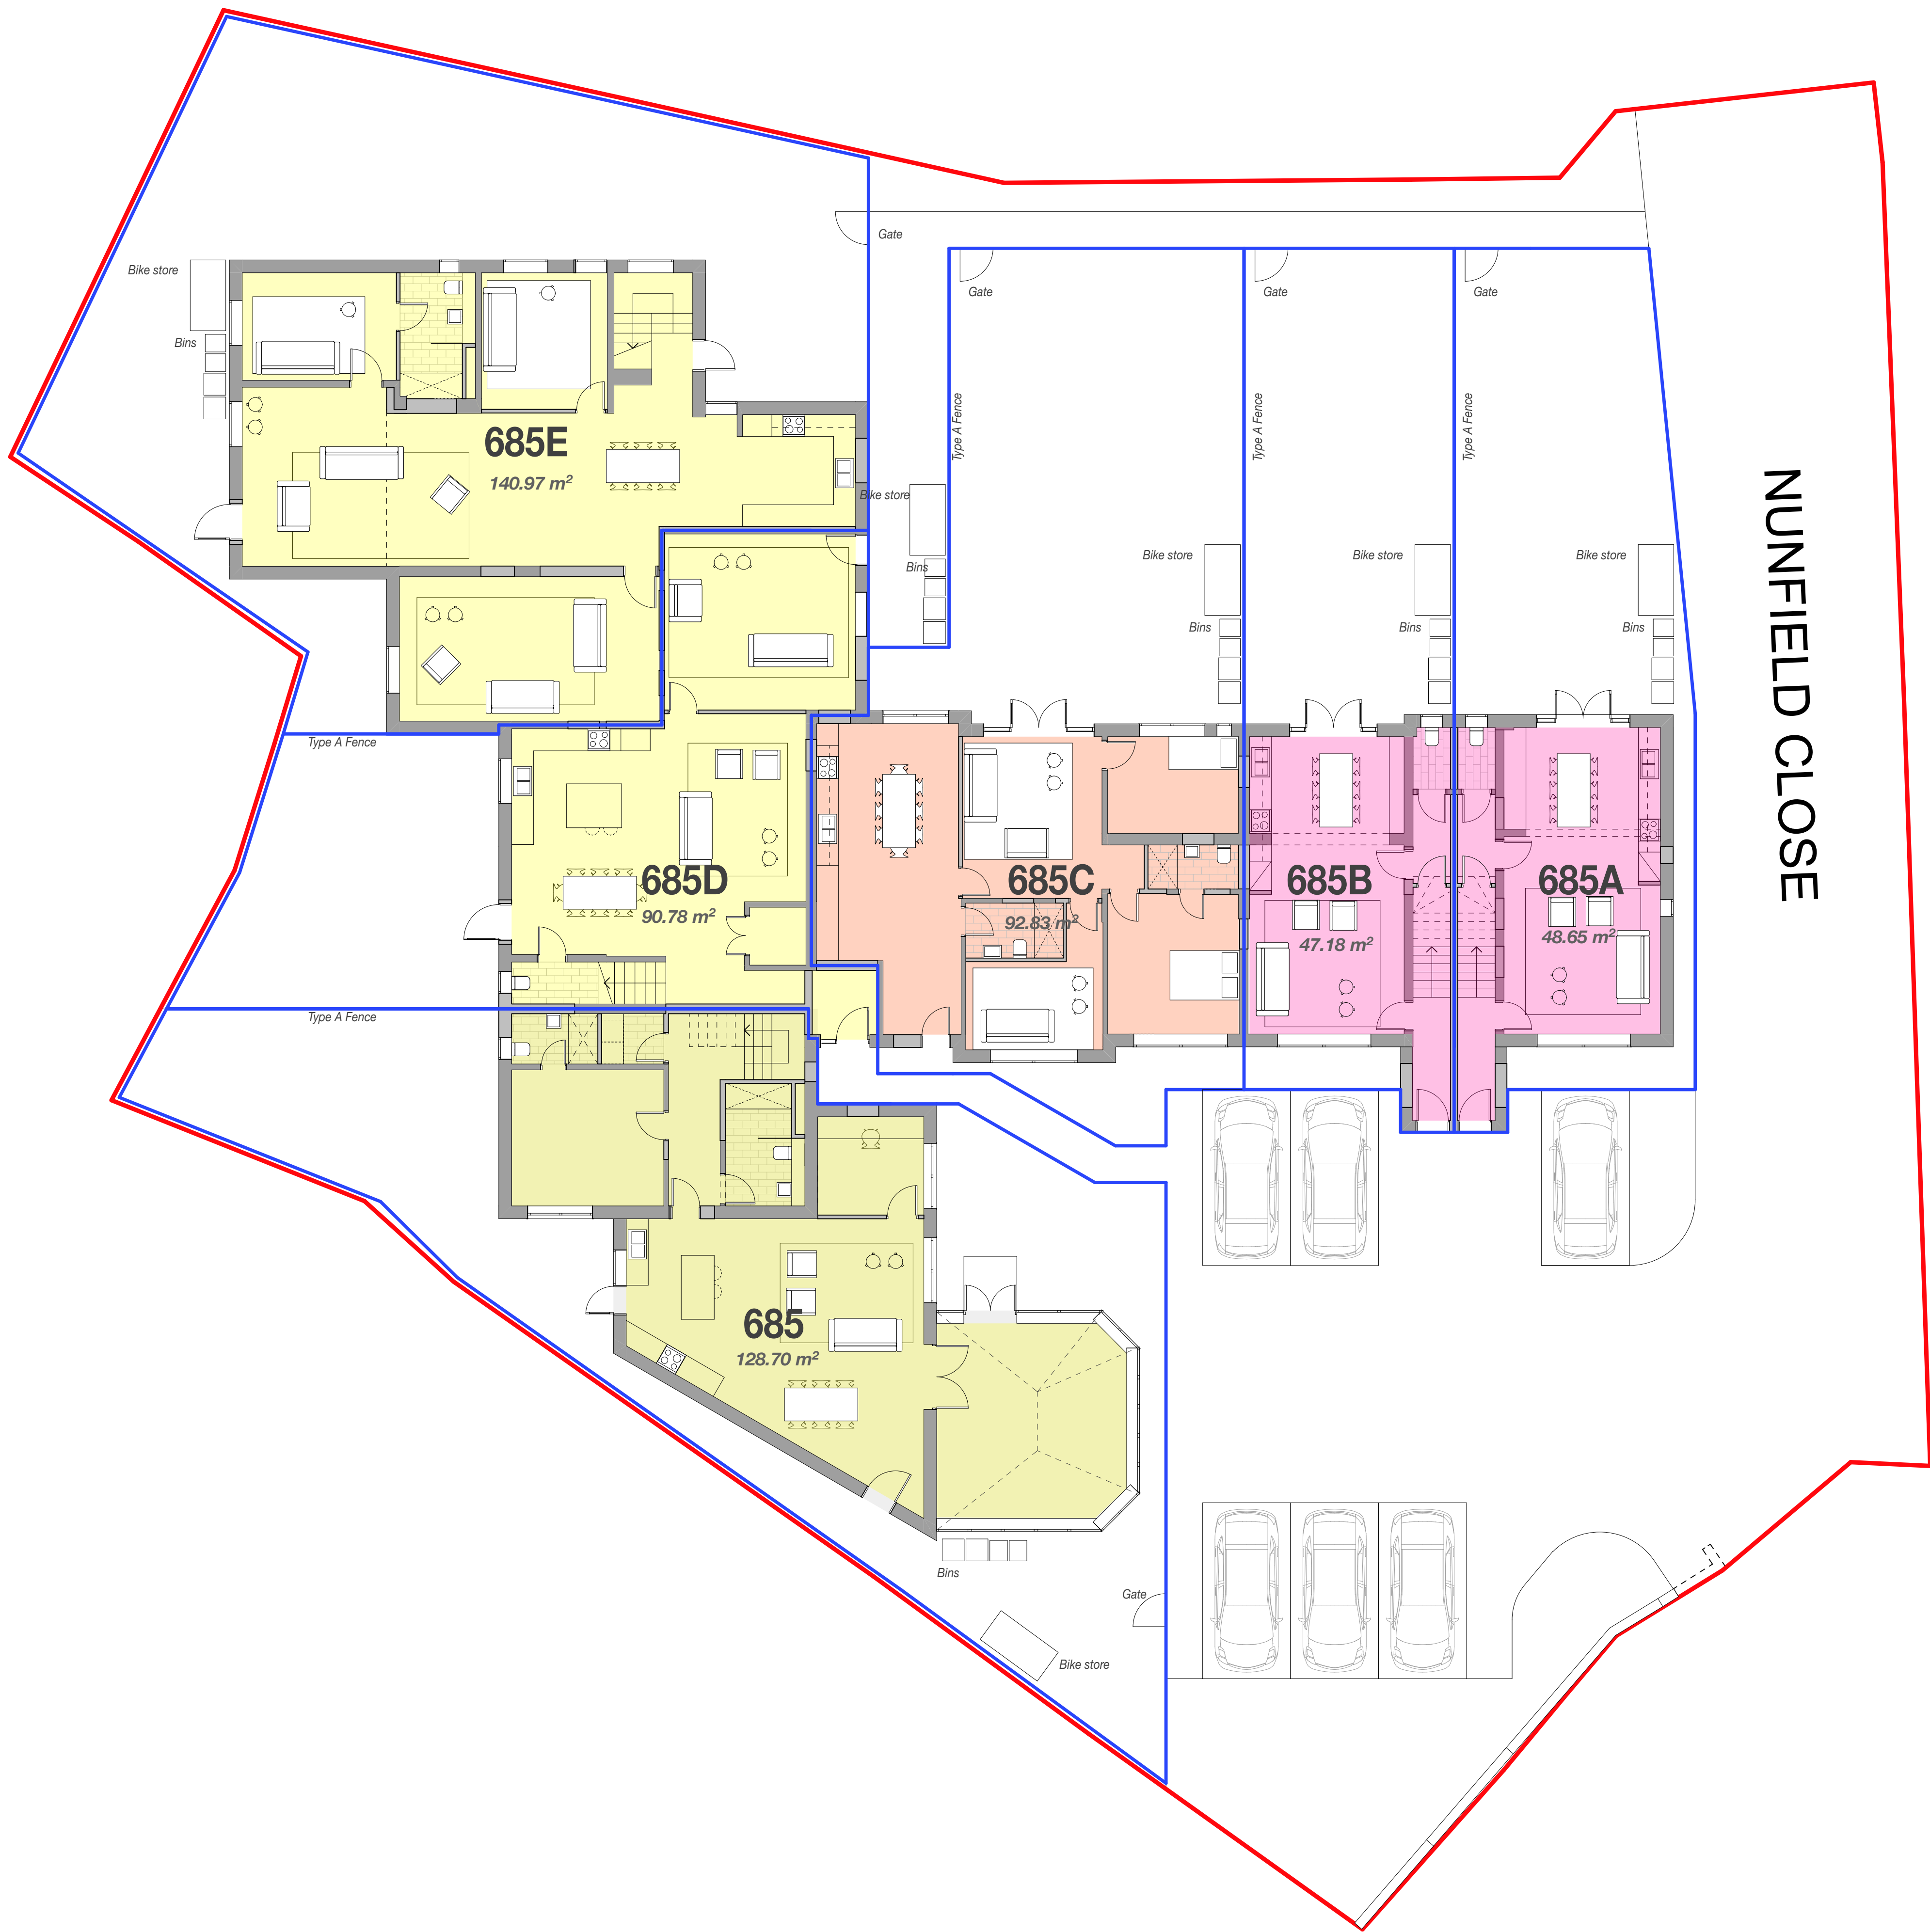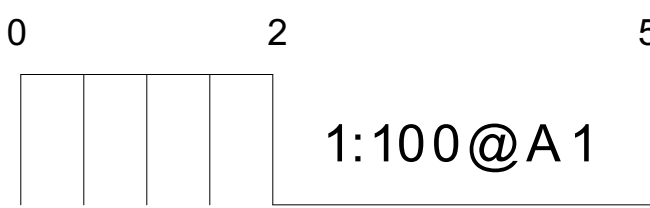


Copyright © FLOCC Studio Ltd. All rights reserved.

This drawing is the property of FLOCC Studio Limited therefore, will require the express written authorisation of FLOCC Studio Ltd. for its total or partial reproduction as well as exploitation, distribution and marketing.

These drawings are for the purpose of achieving final planning approval only. Do not scale this drawing. All dimensions to be verified on site and any discrepancies reported before commencement of any work.

Four area sizes are approximate and to be verified on site.

Issue/ Rev	Description	Date
#	Initial Issue	24/08/22
A	Unit removed from plan and parking relocated to front of site	08/12/22
B	Unit removed from plan and parking relocated to front of site	13/04/23

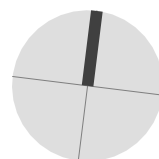

flocc

Flocc Studio Ltd.
Studio 157 Harcourt Street
Reddish SK56UP
07940 123 631
tommy@floccstudio.co.uk



**FOR PLANNING
APPROVAL**

Client

685 Moston Lane, Manchester

Project Number	MOS685
Drawing Title	
Plans - Proposed Ground Floor Plan	
Drawing Number	Scale

TP3.3 1:100 @ A3

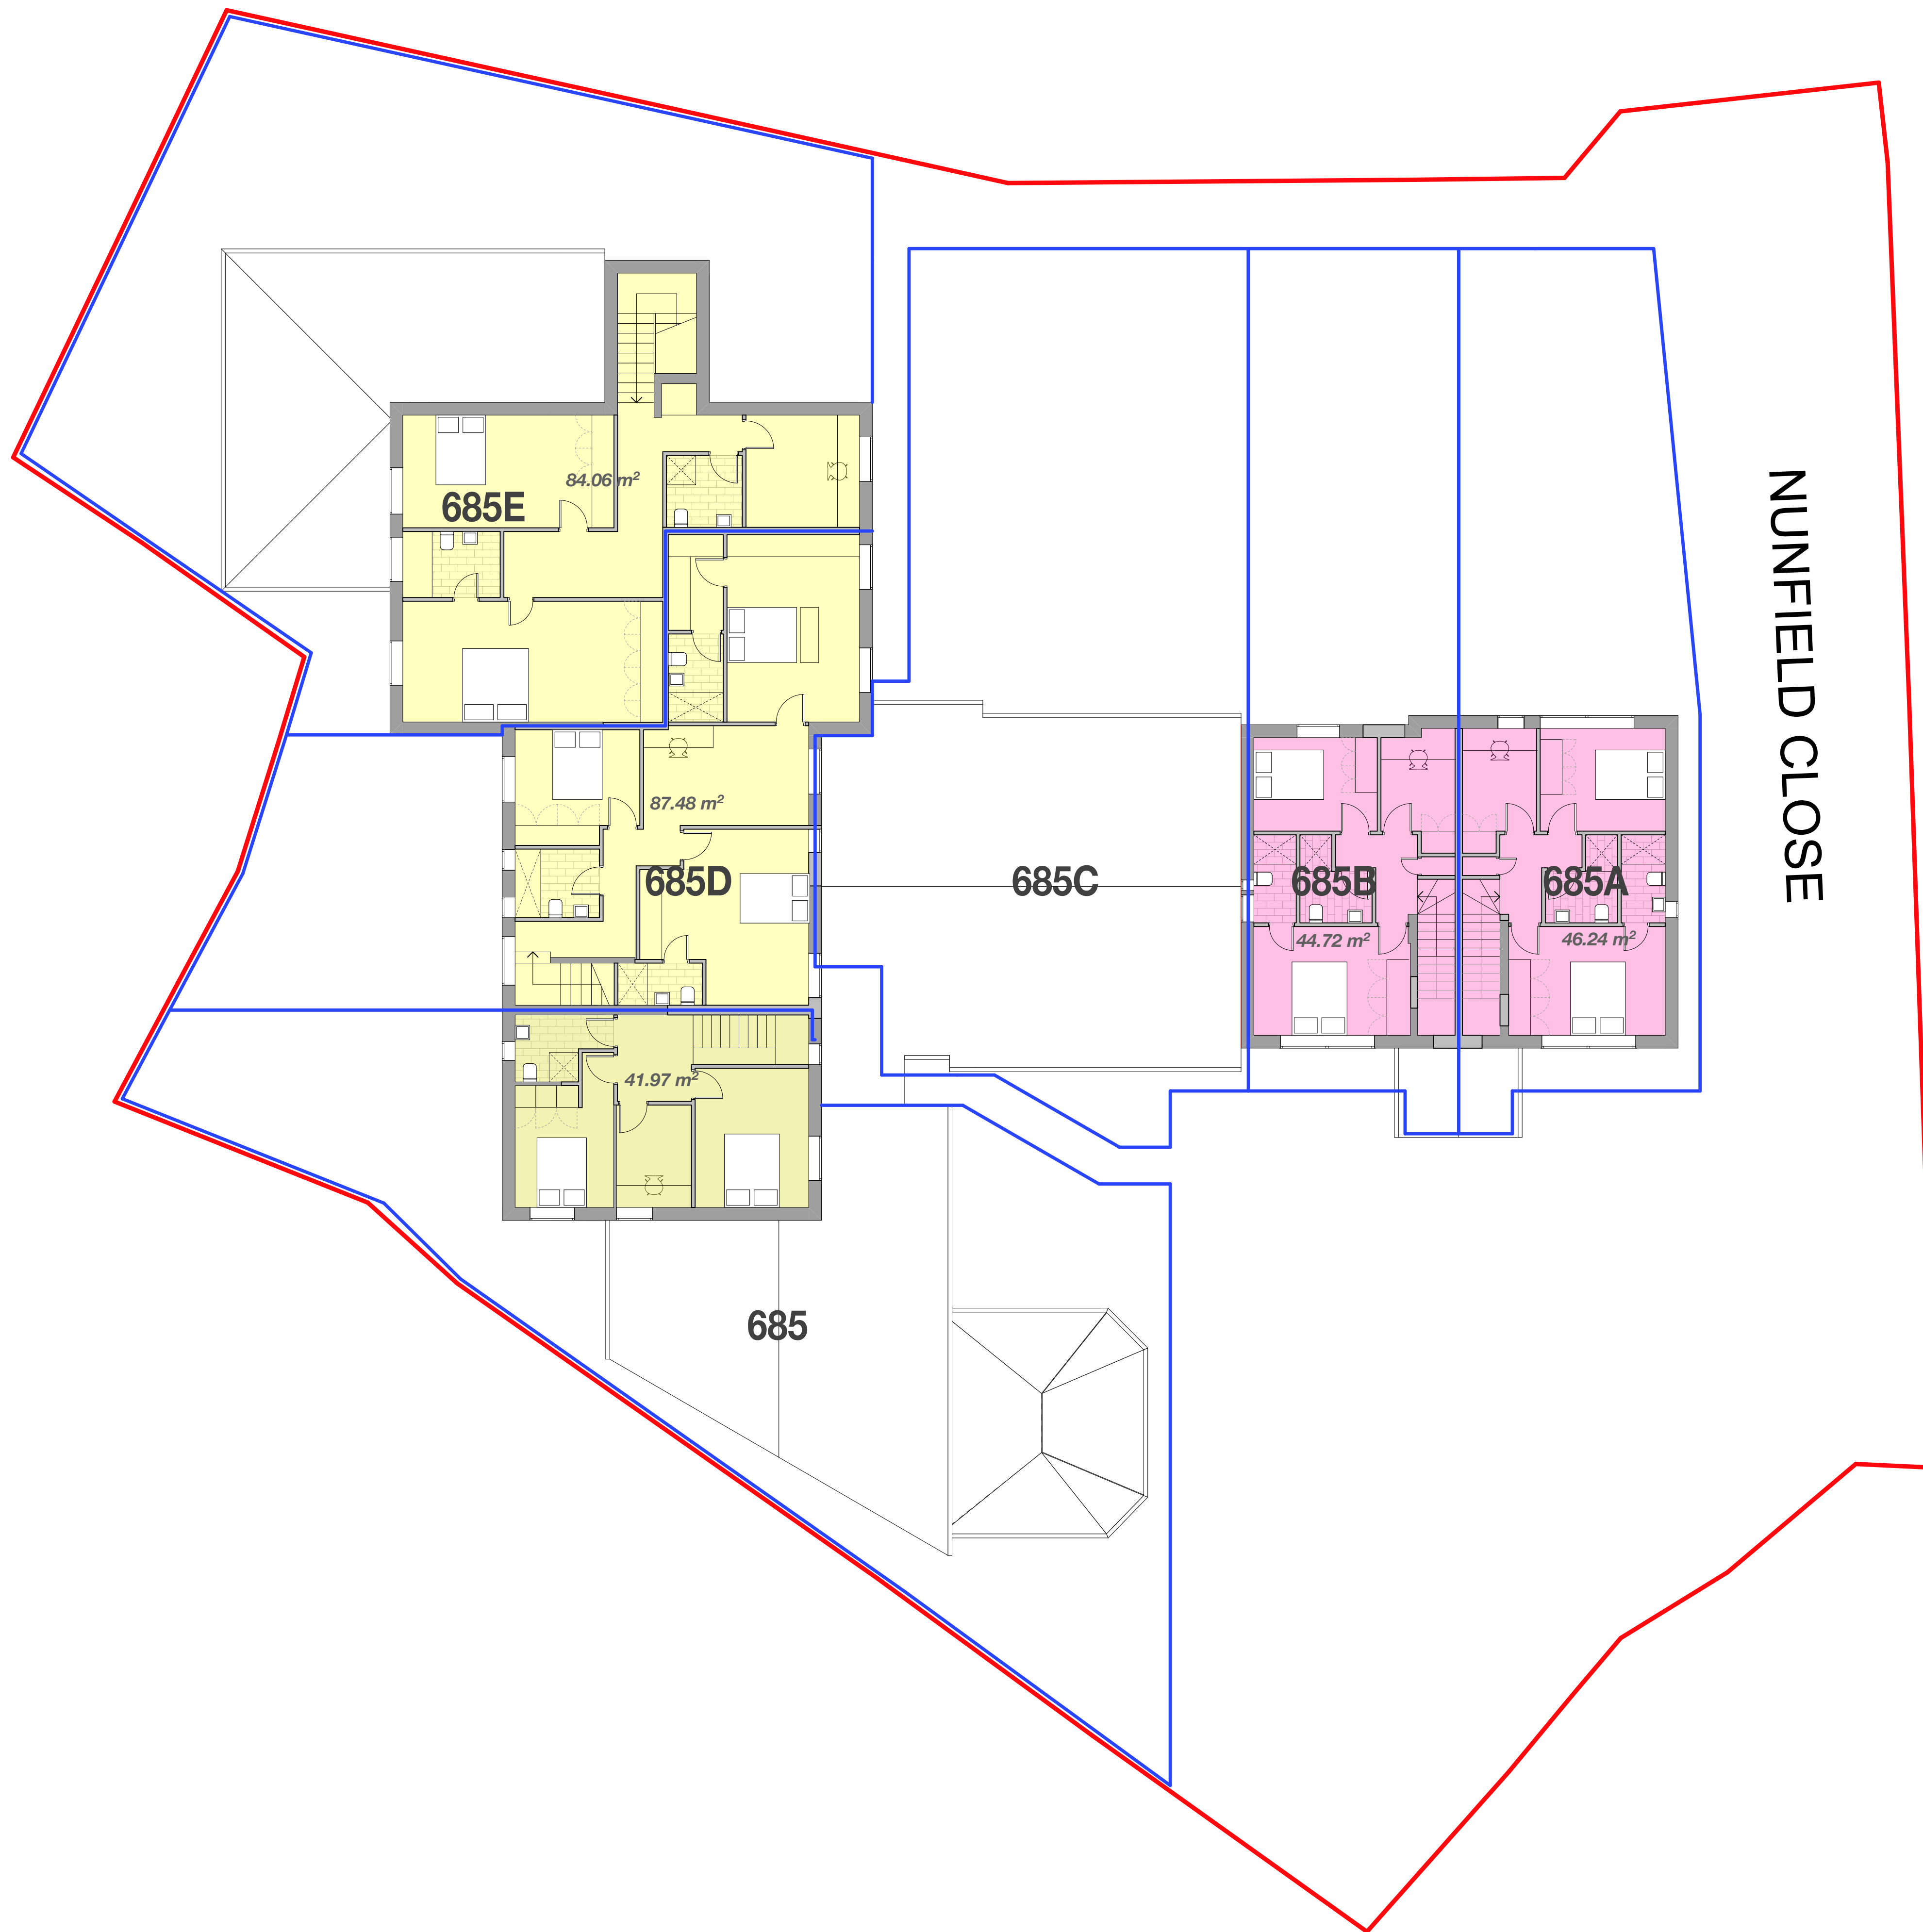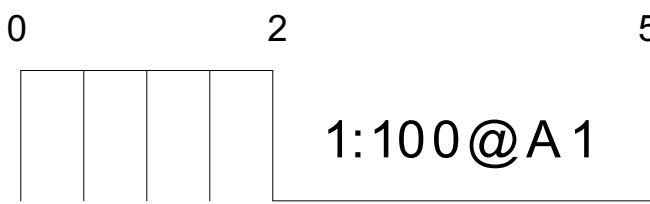


Copyright © FLOCC Studio Ltd. All rights reserved.

This drawing is the property of FLOCC Studio Limited therefore, will require the express written authorisation of FLOCC Studio Ltd. for its total or partial reproduction, as well as exploitation, distribution and marketing.

These drawings are for the purpose of achieving town planning approval only.

Do not scale this drawing. All dimensions are to be verified on site and any discrepancies reported before commencement of any work.

All floor areas are approximate and to be verified on site.

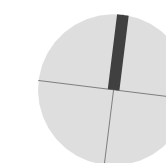[illegible]

floc

Flocc Studio Ltd.
Studio 157 Harcourt Street
Reddish SK56UP
07940 123 631
tommy@floccstudio.co.uk

**FOR PLANNING
APPROVAL**

Client _____

Project Description

685 Moston Lane, Manchester

Project Number **MOS685**



Plans - Proposed First Floor

Plans - Proposed First Floor Plan

Drawing Number	Scale
100-1000	1:100

TP3.4 1:100 @ A

Issue/ Rev	Description	Date
#	Initial Issue	24.08.22
A	Unit removed from plans and parking re-located to front of site	09.12.22
B	Unit removed from plans and parking re-located to front of site	13.04.23

  


Existing Front Elevation

*****Indicative ground level. All levels to be confirmed on site****



Existing Rear Elevation

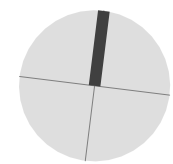

floc

Flocc Studio Ltd.
Studio 157 Harcourt Street
Reddish SK56UP
07940 123 631
tommy@floccstudio.co.uk

**FOR PLANNING
APPROVAL**

Client

Project Description

685 Moston Lane, Manchester

Project Number **MOS685**

Drawing Title



Elevations - Existing

Drawing Number Scale
 11111-1 1:100

TP5.1 1:100 @ A

TP5.1 1:100 @ A

Issue/ Rev	Description	Date
#	Initial Issue	24.08.22
A	Unit removed from plans and parking re-located to front of site	09.12.22
B	Unit removed from plans and parking re-located to front of site	13.04.23

  

Indicative ground level. All levels to be confirmed on site

Existing Side Elevation



Indicative ground level. All levels to be confirmed on site

Existing Side Elevation



flocc

Flocc Studio Ltd.
Studio 157 Harcourt Street
Reddish SK56UP
07940 123 631
tommy@floccstudio.co.uk

**FOR PLANNING
APPROVAL**

Client

685 Moston Lane, Manchester

Project Number **MOS685**

Drawing Number	Scale
----------------	-------

TP5.2 1:100 @ A3

0 2 5

1:100@A1

General Note:
All new materials shown hatched for clarity

Copyright © FLOCC Studio Ltd. All rights reserved.

This drawing is the property of FLOCC Studio Limited therefore, will require the express written authorisation of FLOCC Studio Ltd. for its total or partial reproduction, as well as exploitation, distribution and marketing.

These drawings are for the purpose of achieving town planning approval only.

Do not scale this drawing. All dimensions to be verified on site and any discrepancy reported before commencement of work.

All floor areas are approximate and to be verified on site.

Issue/ Rev	Description	Date
#	Initial Issue	24.11.11
A	Unit removed from site and parking re-located to front of site	09.12.11
B	Unit removed from site and parking re-located to front of site	13.01.12

key plan
scale 1:500

First Floor Plan

Ground Floor Plan

Existing fence to be demolished shown dashed

*****Indicative ground level. All levels to be confirmed on site****

key plan
scale 1:500

First Floor Plan

Ground Floor Plan

*****Indicative ground level. All levels to be confirmed on site****

floc

Flocc Studio Ltd.
Studio 157 Harcourt Street
Reddish SK56UP
07940 123 631
tommy@floccstudio.co.uk

**FOR PLANNING
APPROVAL**

Cler

Project Description

685 Moston Lane, Manchest

Project Number **MOS685**
Drawing Title

Drawing Number	Score
----------------	-------

1:100 @ A:

General Note.
All new materials shown hatched for clarity

This drawing is the property of FLOCC Studio Limited therefore, will require the express written authorisation of FLOCC Studio Ltd. for its total or partial reproduction, as well as exploitation, distribution and marketing.

Do not scale this drawing. All dimensions to be verified on site and any discrepancy reported before commencement of work.

All floor areas are approximate and to be verified on site.

key plan
scale 1:500

First Floor Plan

Ground Floor Plan

Indicative ground level. All levels to be confirmed on site

Proposed Side Elevation

key plan
scale 1:500


First Floor Plan

Ground Floor Plan

Existing fence to be
demolished shown
dashed

***Indicative ground level. All levels to be confirmed on site**

Proposed Side Elevation

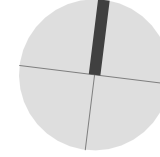

floc

Flocc Studio Ltd.
Studio 157 Harcourt Street
Reddish SK56UP
07940 123 631
tommy@floccstudio.co.uk

Cler

Project Description

685 Moston Lane, Manchester

Drawing Title

Elevations - Proposed

Drawing Number	Scale
----------------	-------

TP5.4 1:100 @ A3