

[illegible]

1. ALL DIMENSIONS IN MM UNLESS OTHERWISE NOTED.

A	Issued for Planning	JWO	RWB	14.12.22
REV	MODIFICATION	BY	CH	DATE

Green Park,
450 Longwater Avenue,
Reading,
RG30 3UR

Design Consultant & Principal Contractor:



Site Name:

EVERY STREET

3UK Nominal ID:

MAN21782

Address:

EVERY STREET
BRADFORD
MANCHESTER
GREATER MANCHESTER
M4 7DN

Title:

001 DRAWING REGISTER

Project:

UNILATERAL SW

Purpose of Issue:

PLANNING

MBNL/TM/H3G Cell ID:

MAN661/TBC/M1363

Drawing No:

MAN21782 MAN661 TBC M1363 GA REV A

Issu	
------	--


A

SITE LOCATION



Reproduced by permission of Ordnance Survey on behalf of the Controller of Her Majesty's Stationery Office
All rights reserved. © Crown Copyright licence no. 100022432


SITE AREA PLAN

 

SITE PHOTOGRAPH




PARKING LOCATION

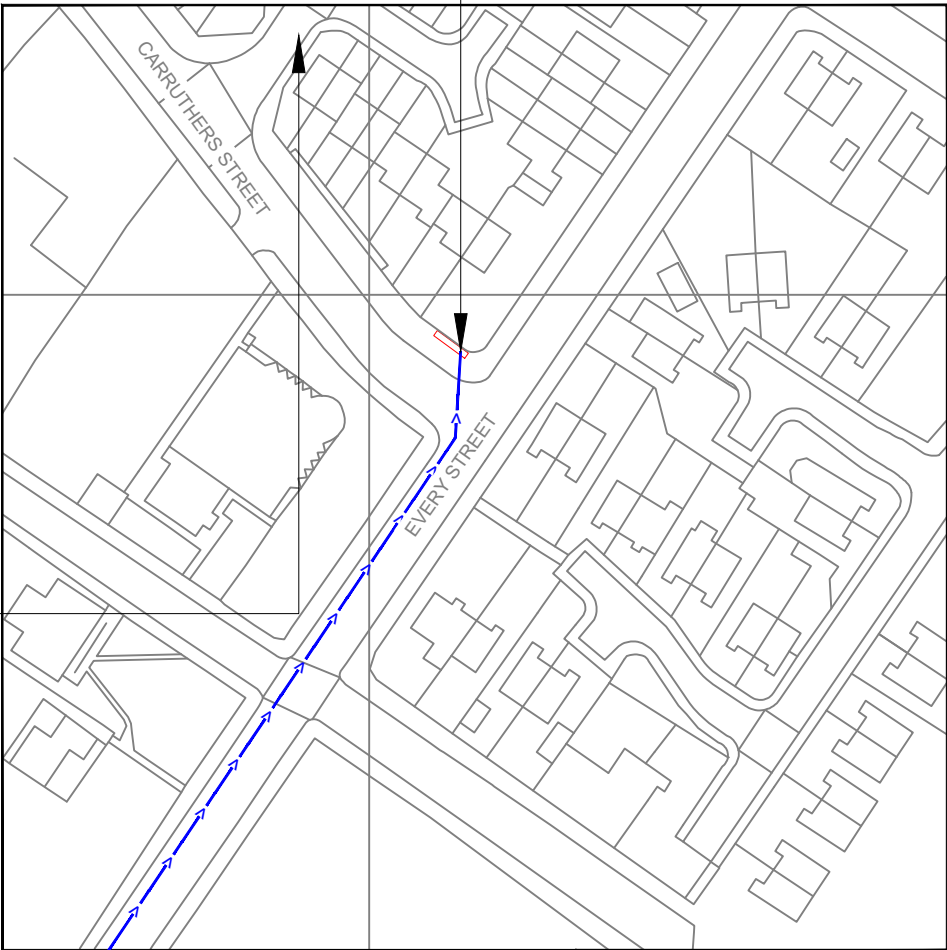

Reproduced by permission of Ordnance Survey on behalf of
the Controller of Her Majesty's Stationery Office
All rights reserved. © Crown Copyright licence no. 100022432

NGR E: 385815 N: 398291

SITE LOCATION PLAN

 

GOOGLE MAPS QR CODE

GOOGLE MAPS - <https://goo.gl/maps/zv26Kwfr5CizJ4xTA>
STREETVIEW - <https://goo.gl/maps/jBJGg1L58Uv3CS2G6>

NOTES:

1. ALL DIMENSIONS IN MM UNLESS OTHERWISE NOTED.

Access Route To Site:

Directions To Site: - Take Exits 7-8, A56 and Ring Rd./A57(M) to Every St in Manchester 18 min (7.0 mi). Head north-west on M60 0.5 mi. At junction 7-8, Use the left 2 lanes to take the A56 exit to Stretford 1.0 mi. Use any lane to turn right onto Chester Rd/A56. Continue to follow A56 0.8 mi. Continue straight onto Chester Rd/A56. Continue to follow A56 2.3 mi. Keep right to continue on Bridgewater Way/A56. Continue to follow A56 0.5 mi. Turn left onto Deansgate Interchange 0.1 mi. Merge onto Ring Rd./A57(M) via the slip road to Birmingham/M6/Airport/A5103/Piccadilly/Universities/Central Manchester Hospitals 1.4 mi. Continue onto Mancunian Wy./Ring Rd./Trinity Wy/A635. Continue to follow Trinity Wy 0.5 mi. Follow Every St to Carruthers St 1 min (0.3 mi). Turn right onto Every St 0.3 mi. Turn left onto Carruthers St 33 ft.

A	Issued for Planning	JWO	RWB	14.12.22
REV	MODIFICATION	BY	CH	DATE

CK Hutchison
Networks (UK)
Limited

Green Park,
450 Longwater Avenue,
Reading,
RG30 3UR

Design Consultant & Principal Contractor:



Great British Communications
Lapwing House, Block 3 Forward Point,
Tan House Lane, Widnes, Cheshire, WAB 0SL
t. 44 (0)151 420 4128
www.gbcservices.co.uk

Site Name: EVERY STREET

3UK Nominal ID: MAN21782

Address: EVERY STREET
BRADFORD
MANCHESTER
GREATER MANCHESTER
M4 7DN

Title: 002 SITE LOCATION PLAN


Project: UNILATERAL SW

Purpose of Issue: PLANNING

MBNL/TM/H3G Cell ID:
MAN661/TBC/M1363

Drawing No: MAN21782_MAN661_TBC_M1363_GA_REV_A

Issue: A

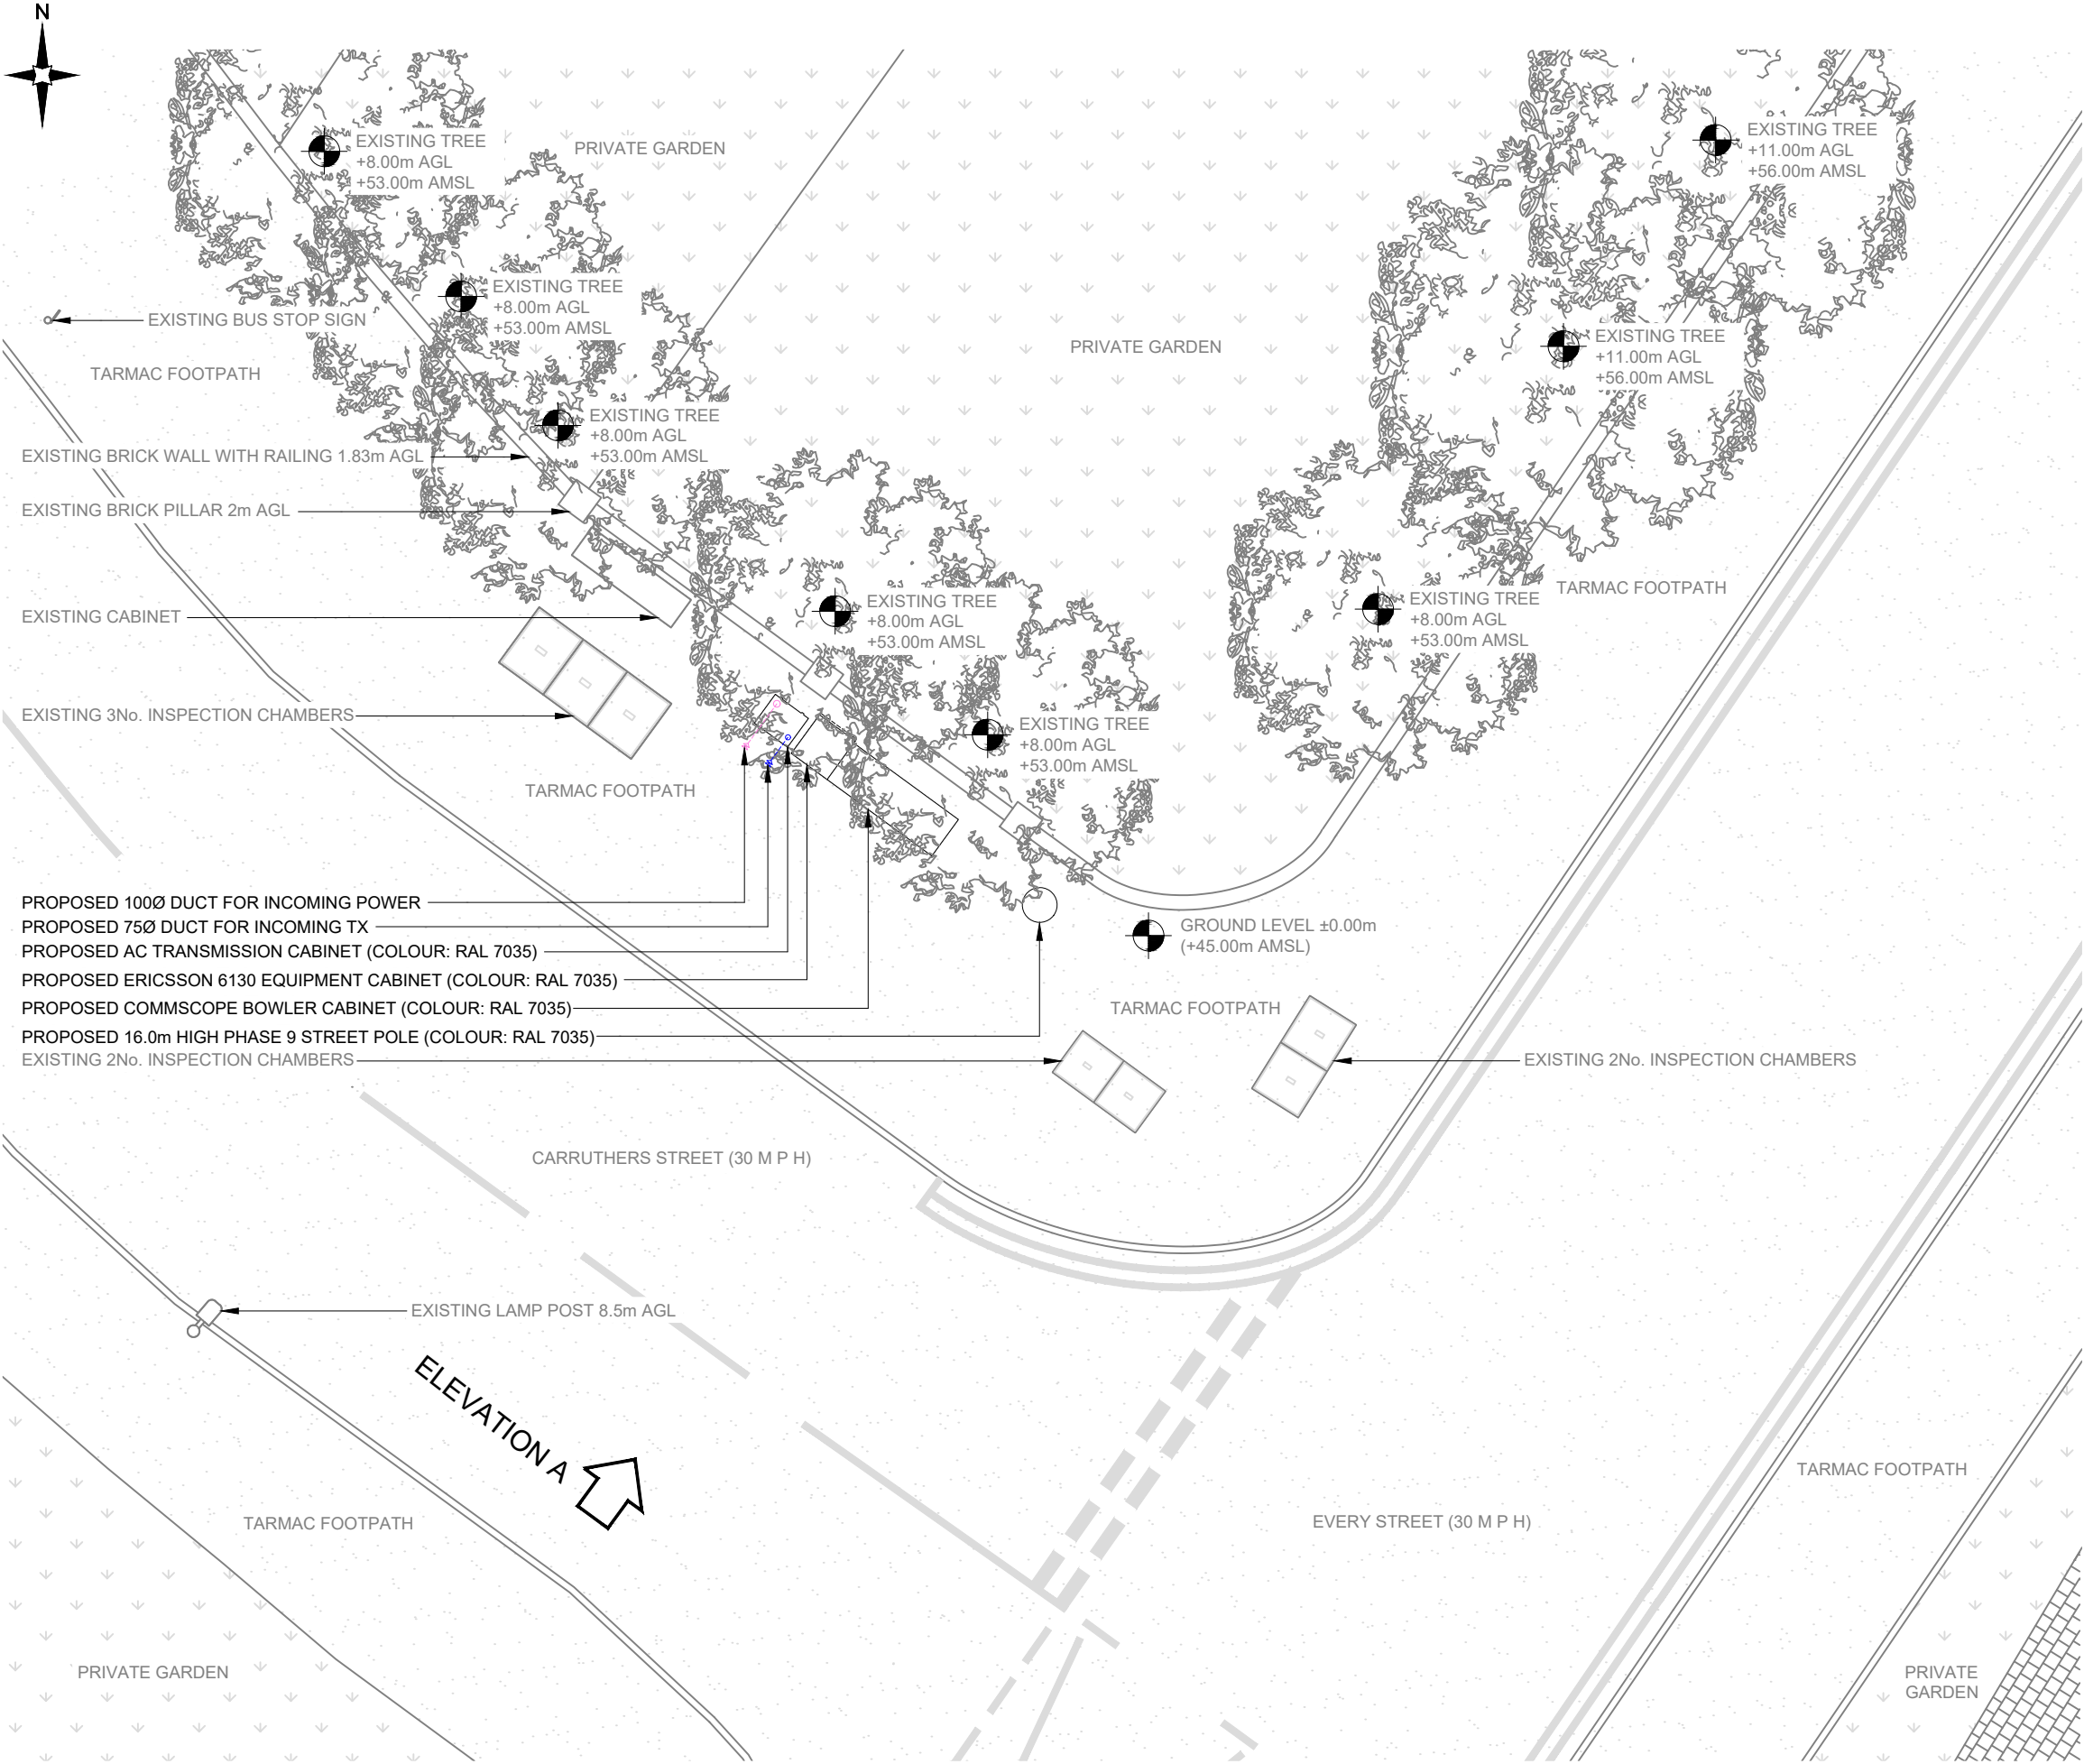

NOTES:

1. ALL DIMENSIONS IN MM UNLESS OTHERWISE NOTED.

A	Issued for Planning	JWO	RWB	14.12.22
REV	MODIFICATION	BY	CH	DATE

CK Hutchison Networks (UK) Limited

Green Park,
450 Longwater Avenue,
Reading,
RG30 3UR

Design Consultant & Principal Contractor:

GBC

Great British Communications
Lapwing House, Block 3 Forward Point,
Tan House Lane, Widnes, Cheshire, WAB 0SL
t. 44 (0)151 420 4128
www.gbcservices.co.uk

Site Name: **EVERY STREET**

3UK Nominal ID: **MAN21782**

Address: **EVERY STREET
BRADFORD
MANCHESTER
GREATER MANCHESTER
M4 7DN**

Title: **215 PROPOSED SITE PLAN**

Project: **UNILATERAL SW**


Purpose of Issue: **PLANNING**

MBNL/TM/H3G Cell ID:
MAN661/TBC/M1363

Drawing No: MAN21782_MAN661_TBC_M1363_GA_REV_A	Issue: A
--	--------------------

Antenna Aperture ID	Proposed 4G/5G Bearing
A1	NA°
A2	NA°
B1	140°
B2	140°
C1	260°
C2	260°

- NOTES:
- ALL DIMENSIONS IN MM UNLESS OTHERWISE NOTED.

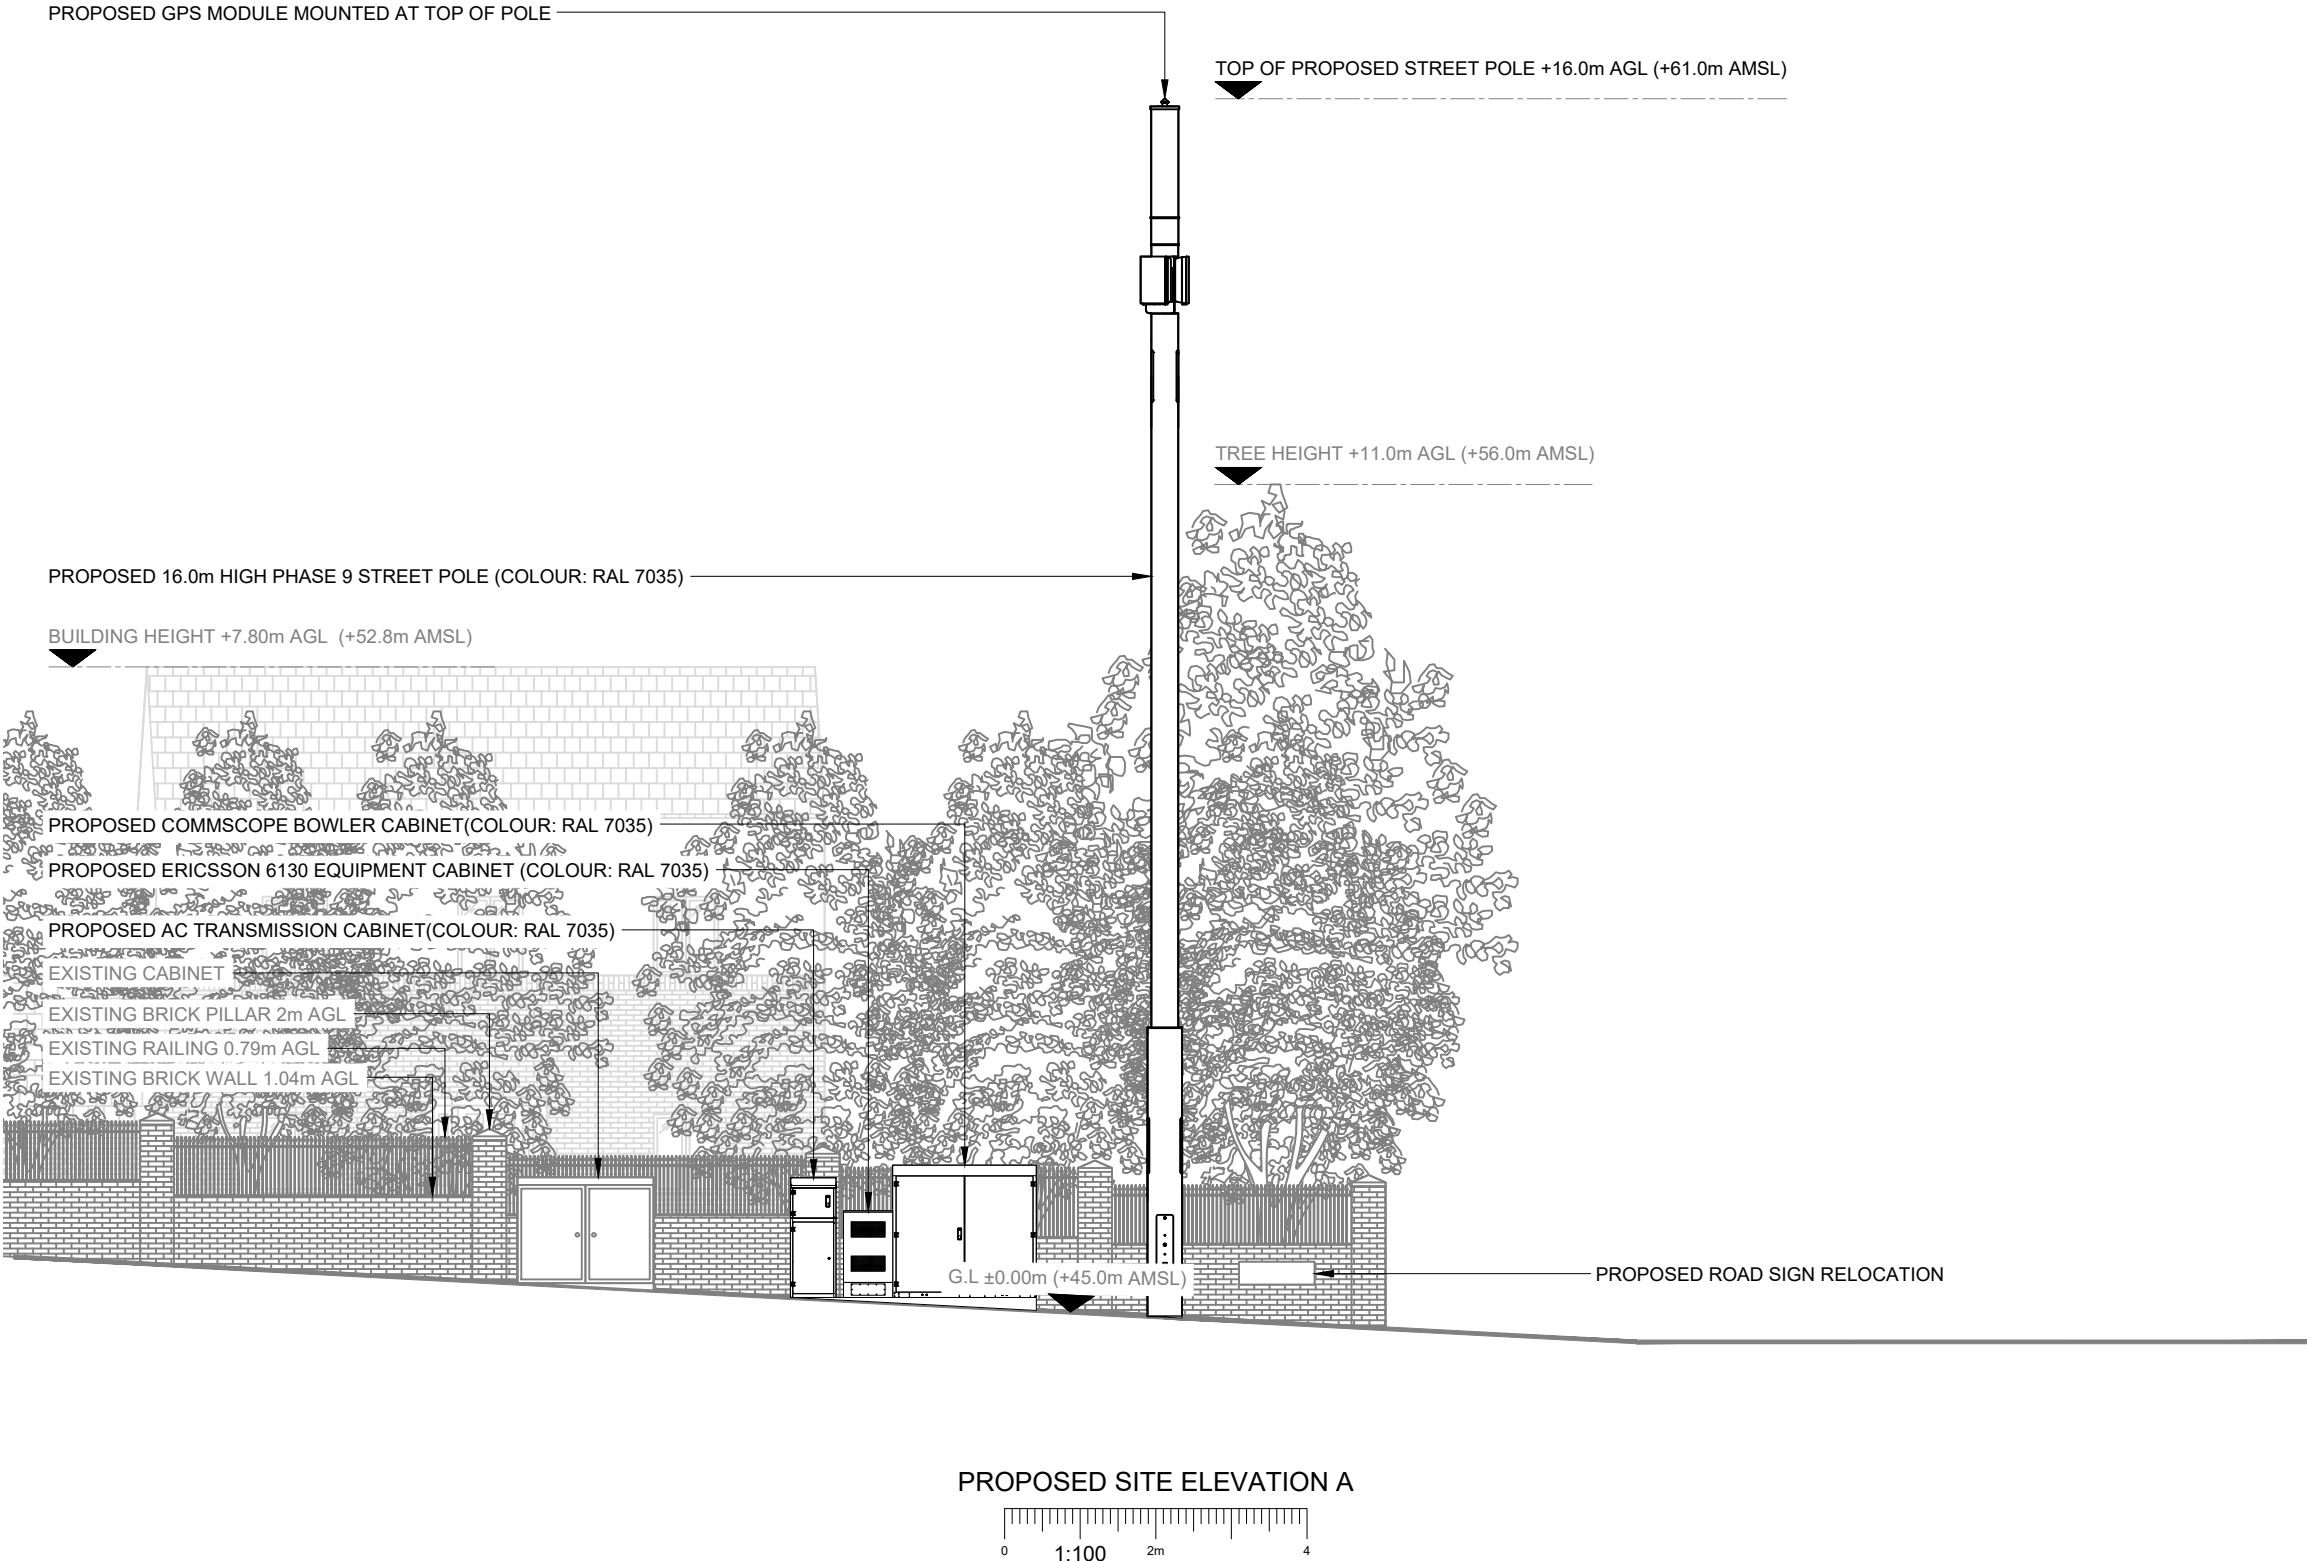

**CK Hutchison
Networks (UK)
Limited**

Green Park,
450 Longwater Avenue,
Reading,
RG30 3UR

Design Consultant & Principal Contractor:



Great British Communications
Lapwing House, Block 3 Forward Point,
Tan House Lane, Widnes, Cheshire, WA8 0SL
t. 44 (0)151 420 4128
www.gbcservices.co.uk

Site Name:
EVERY STREET

3UK Nominal ID:
MAN21782

Address:
**EVERY STREET
BRADFORD
MANCHESTER
GREATER MANCHESTER
M4 7DN**

Title:
265 PROPOSED SITE ELEVATION

Project:
UNILATERAL SW

Purpose of Issue:
PLANNING

MBNL/TM/H3G Cell ID:
MAN661/TBC/M1363

Drawing No:
MAN21782_MAN661_TBC_M1363_GA_REV_A

Issue:
A